



Notes


The 'Existing Elevations' are based on the elevations as approved in the previous Planning Approval and Listed Building Consent.

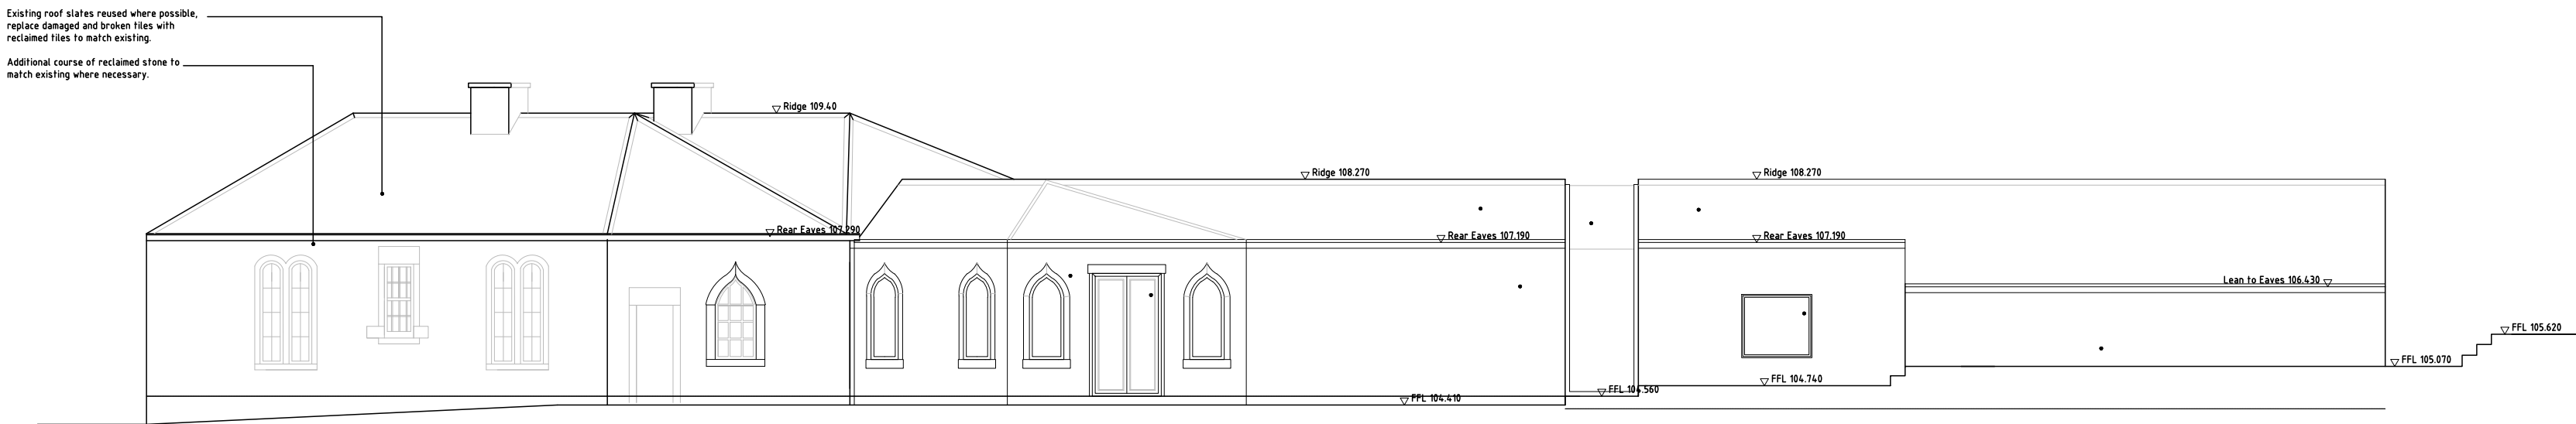


Proposed North West Elevation

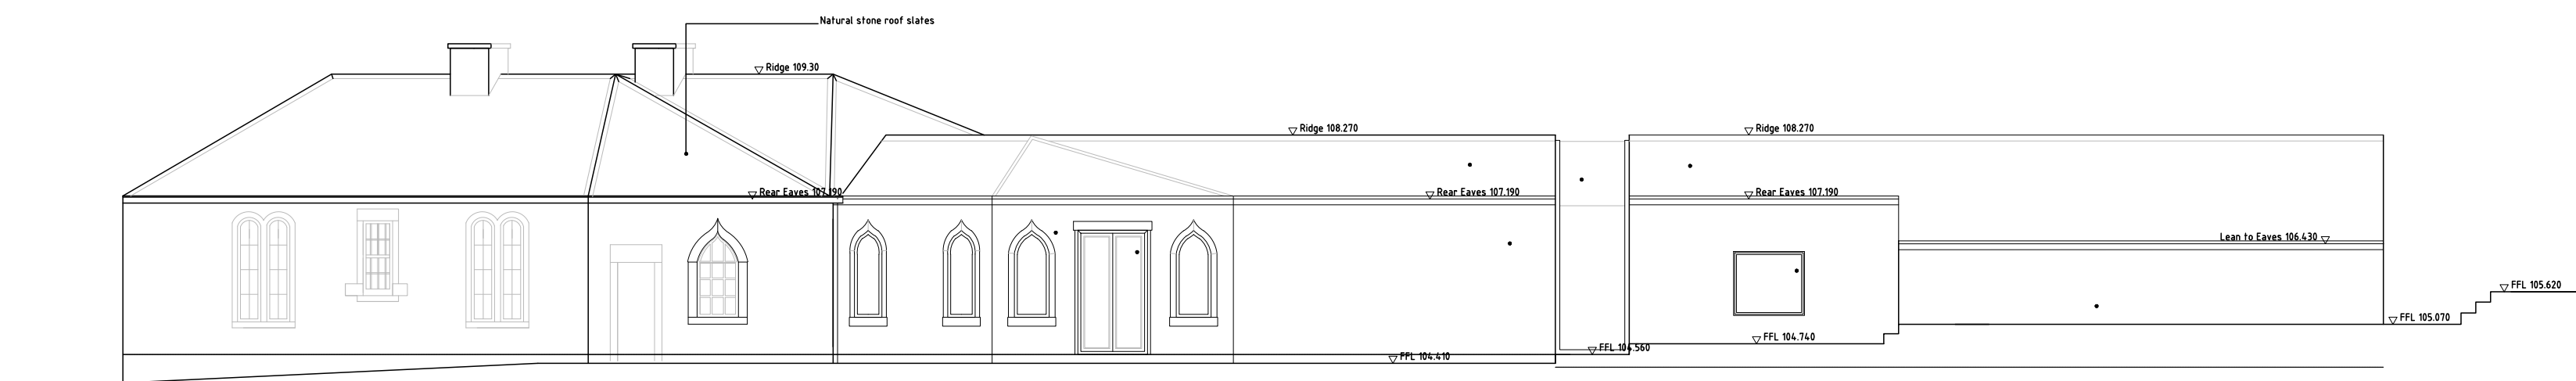

Existing North West Elevation

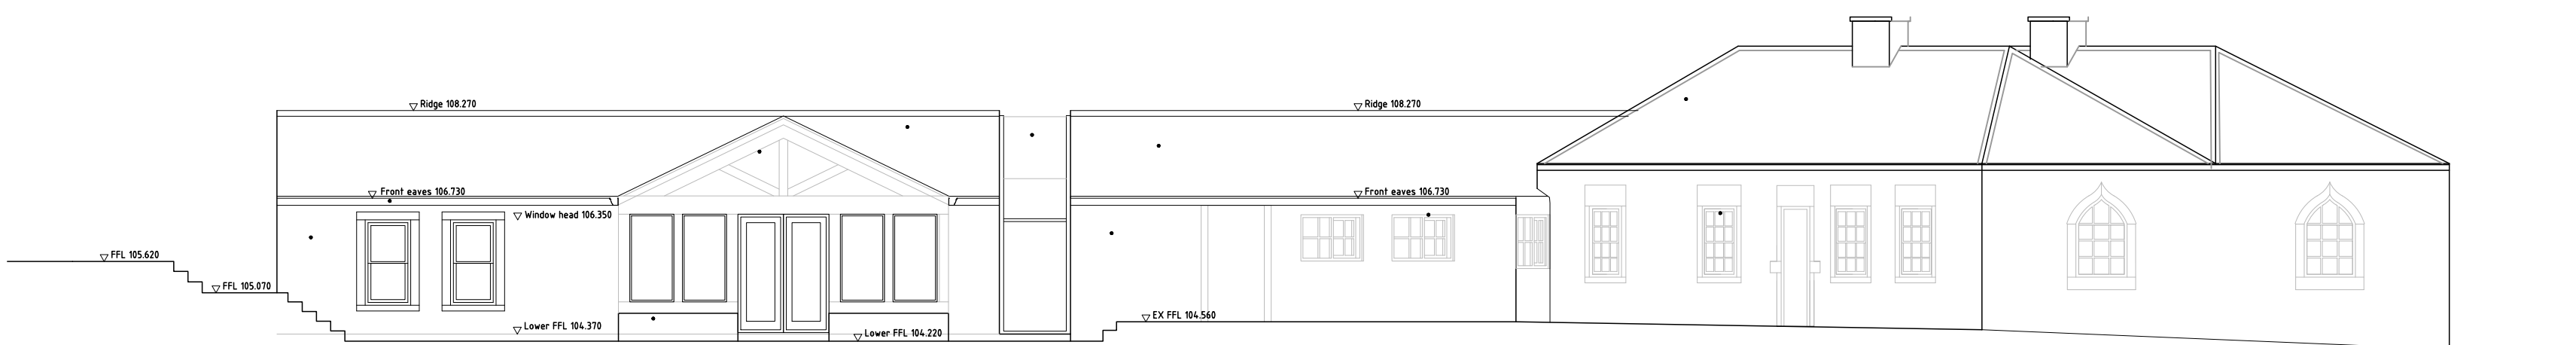

Proposed South East Elevation

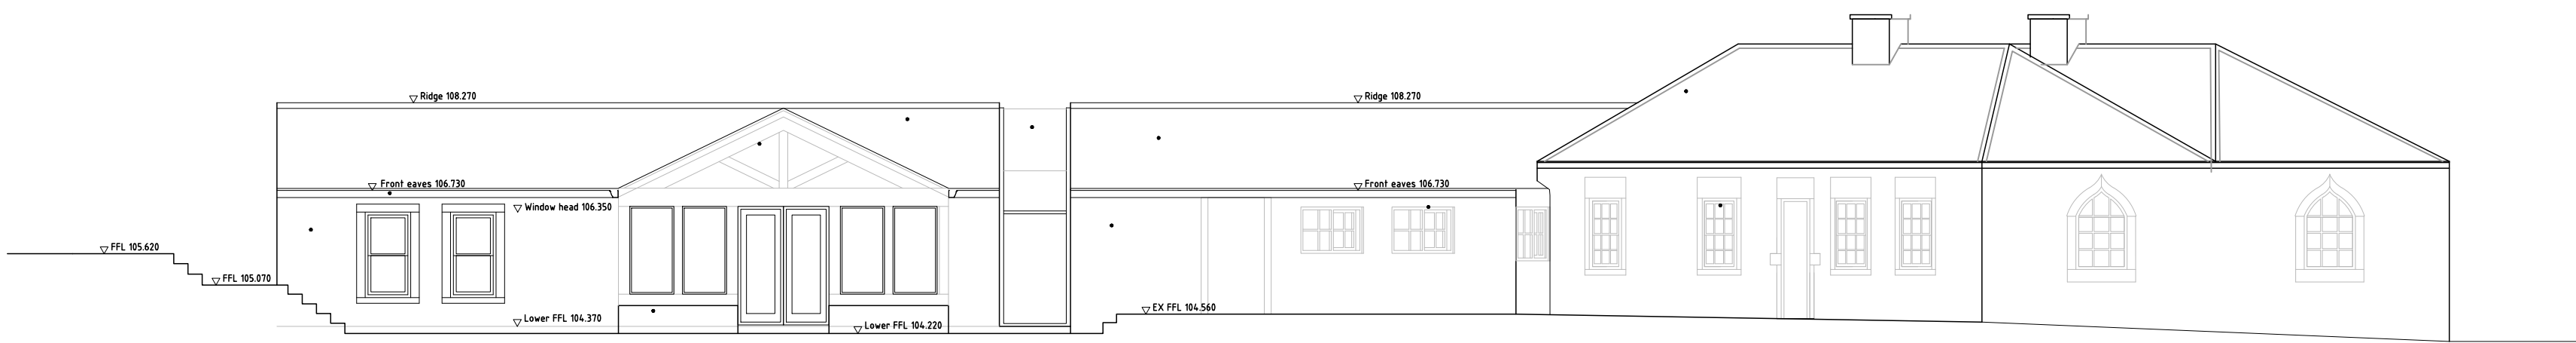

Existing South East Elevation

Revision	Description	By	Date
----------	-------------	----	------

GAO Info: GACAD/ARCH

Essence Architecture Ltd.

Client
Mr and Mrs Campbell
Queen Anne's Lodge, Worsbrough Bridge

Project
Queen Anne's Lodge
Repair to Roof Structure

Drawing Title
Existing and Proposed Elevations
Roof Structure

A1	Scale	Scale
1:100	1:100	Listed Building
AVR	Date	30/3/16
Project No.	Drawing No.	Revision
2013-05	LBC 03	

Head Office: Upper Bagden House
Bagden Lane
Clayton West
Huddersfield
HD8 8LQ

Tel: 01484 865000
Fax: 01484 865011
Email: info@essencearchitecture.com
Web Site: www.essencearchitecture.com