



existing

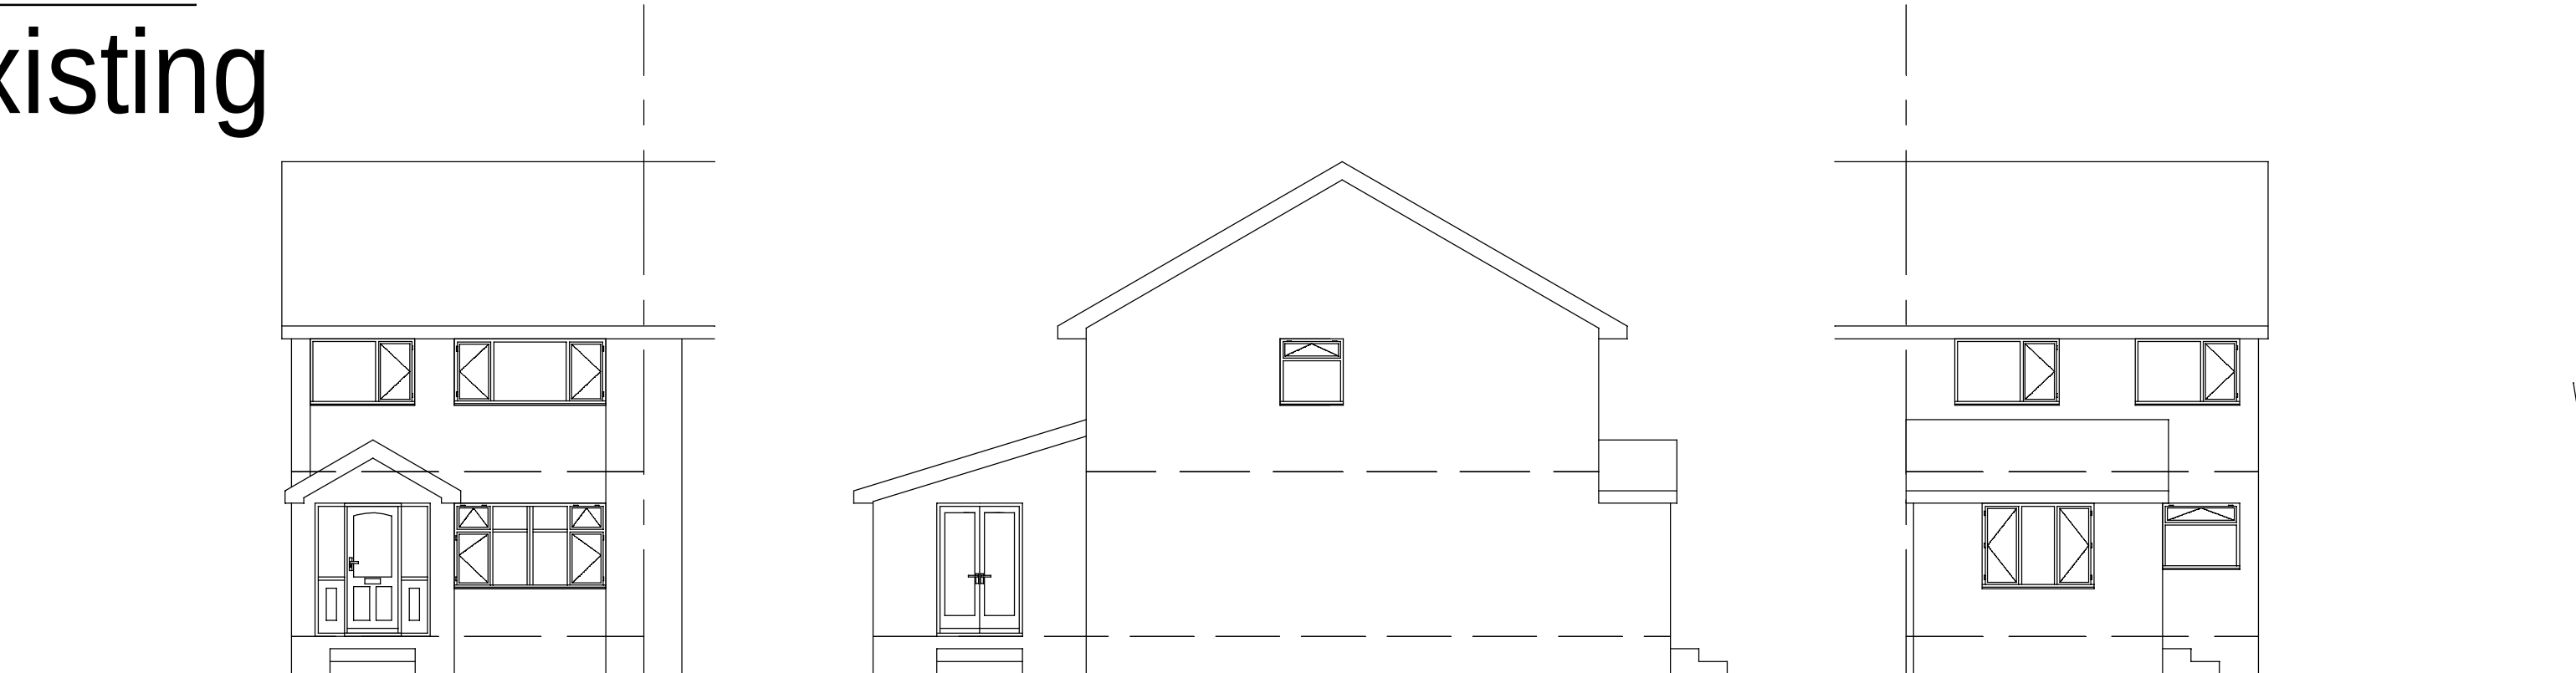


Front Elevation

Side Elevation


Rear Elevation

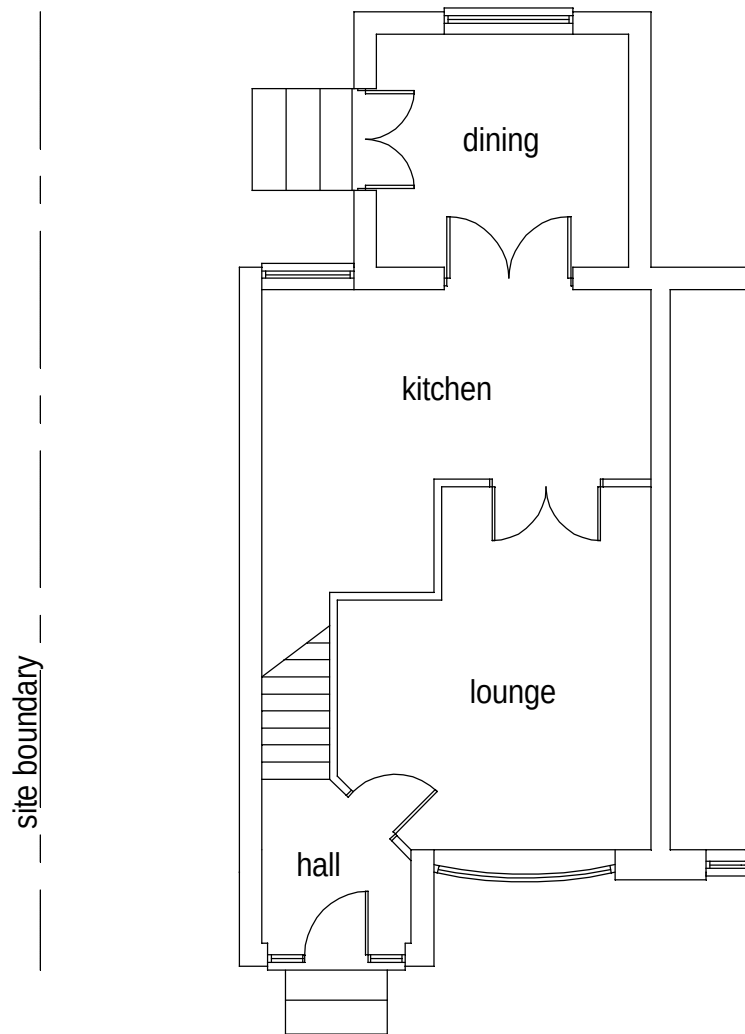

Ground Floor Plan

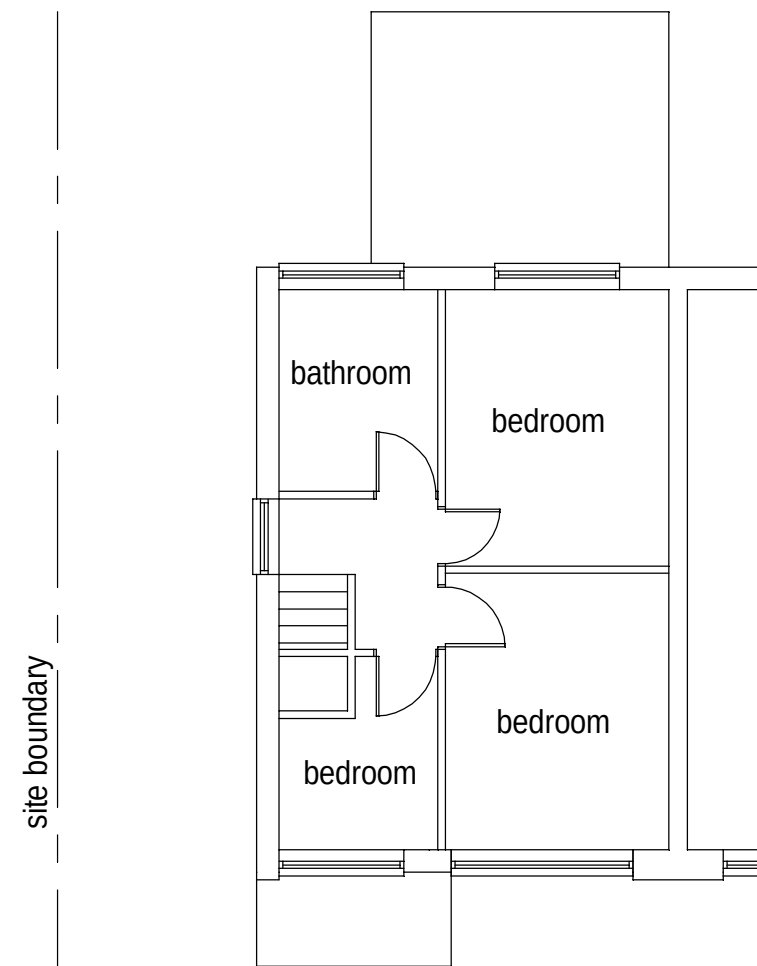

First Floor Plan

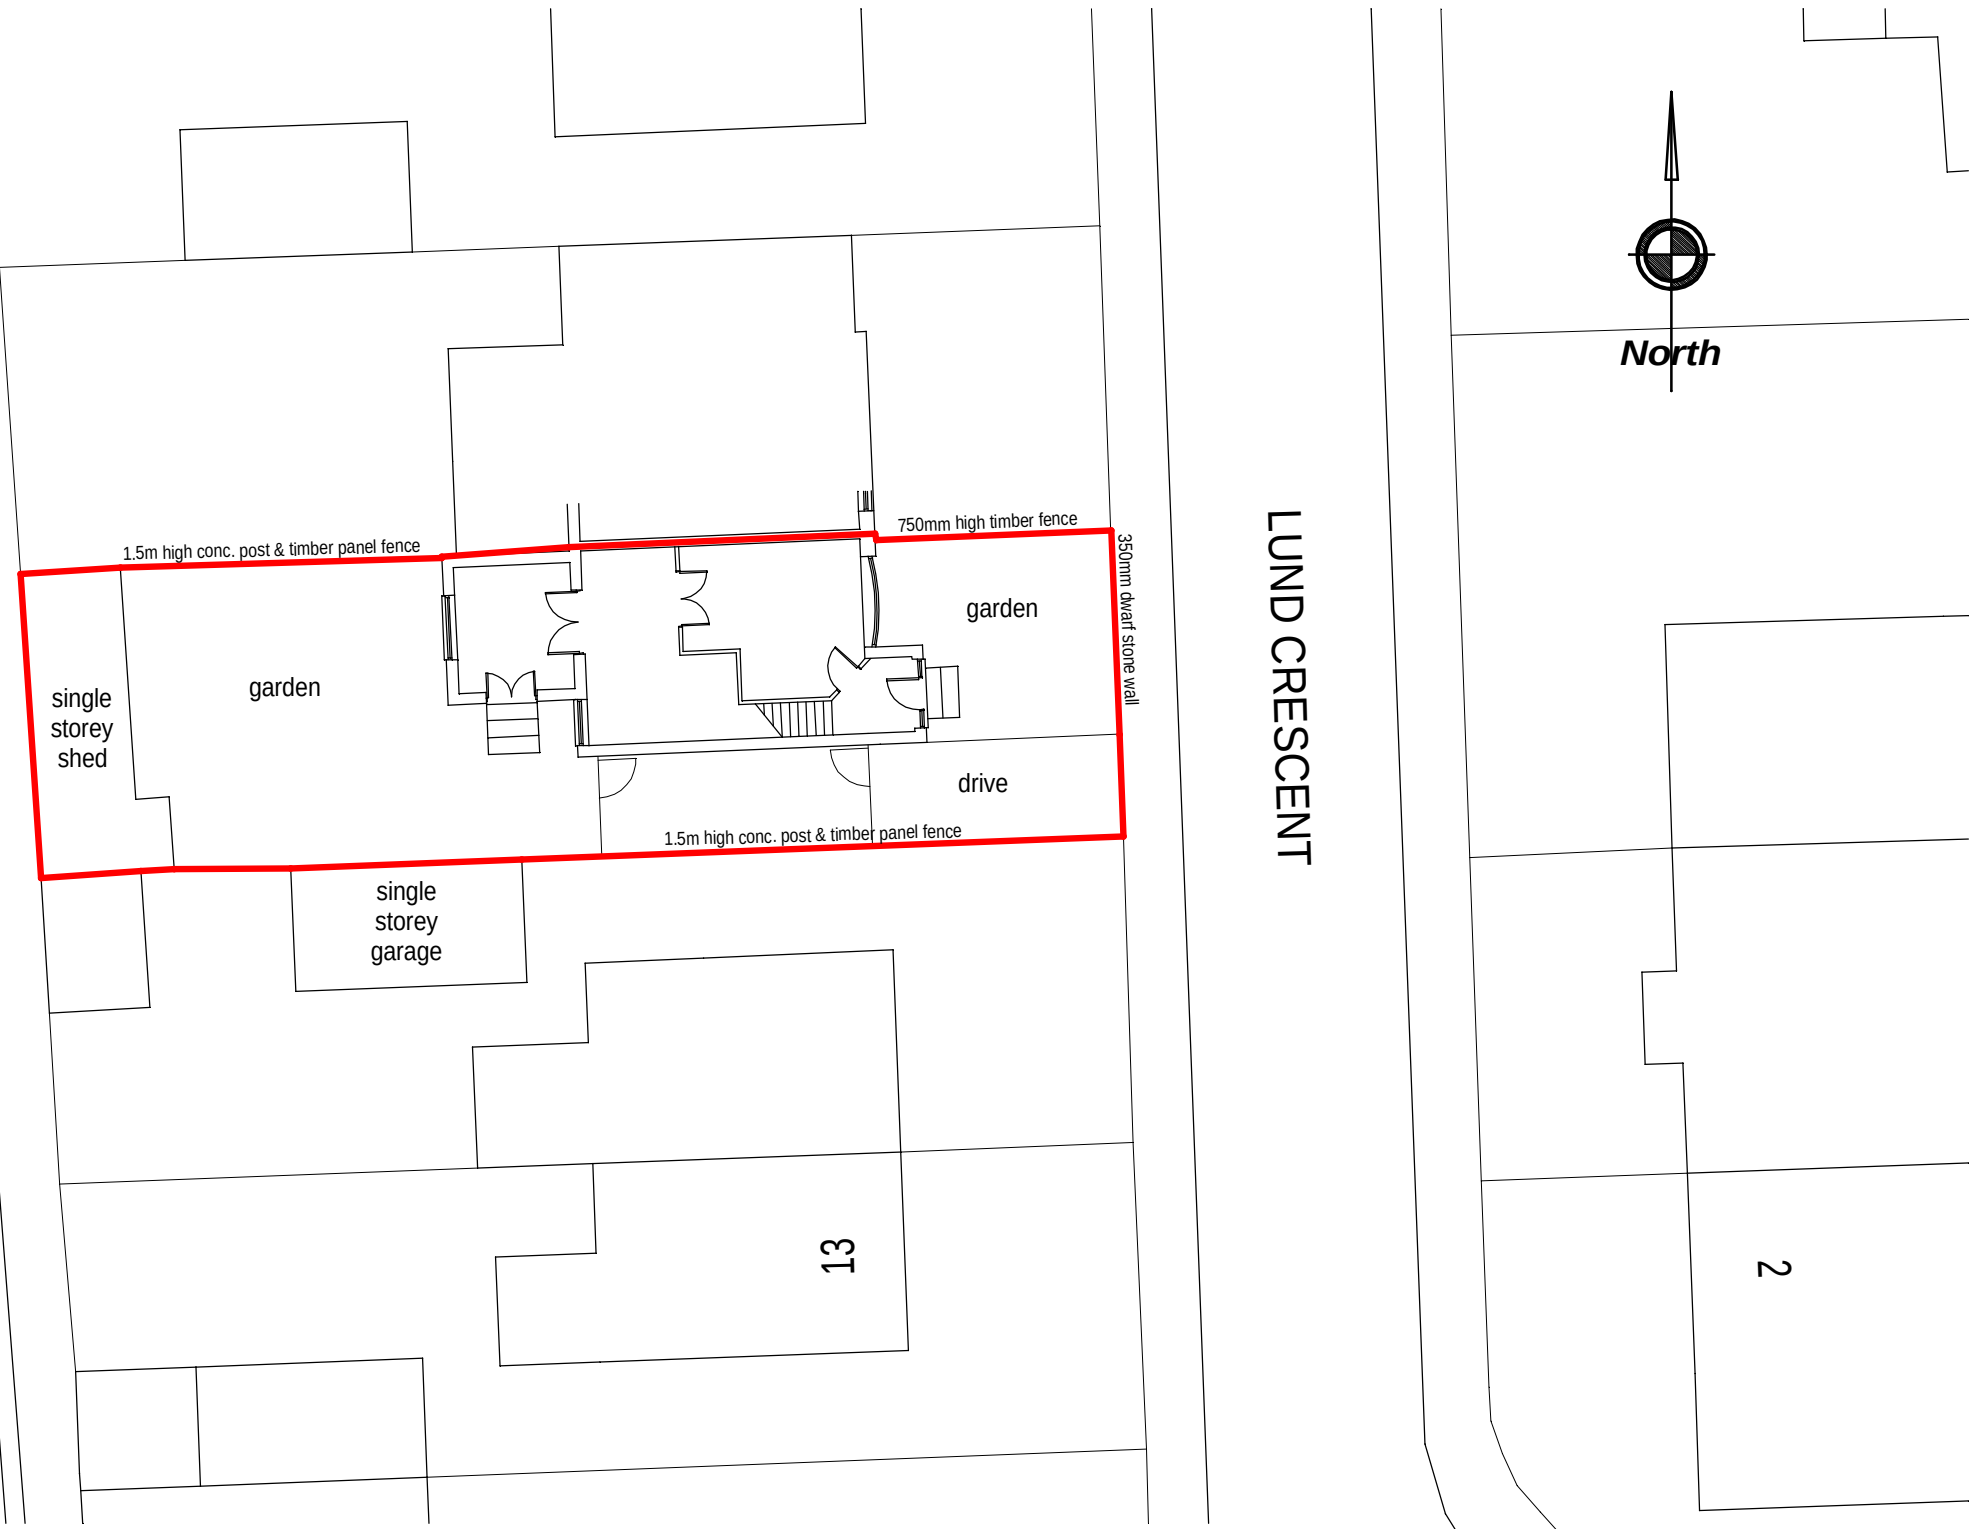


Site Layout Plan - 1:200



LOCATION PLAN
SCALE 1:1250


proposed

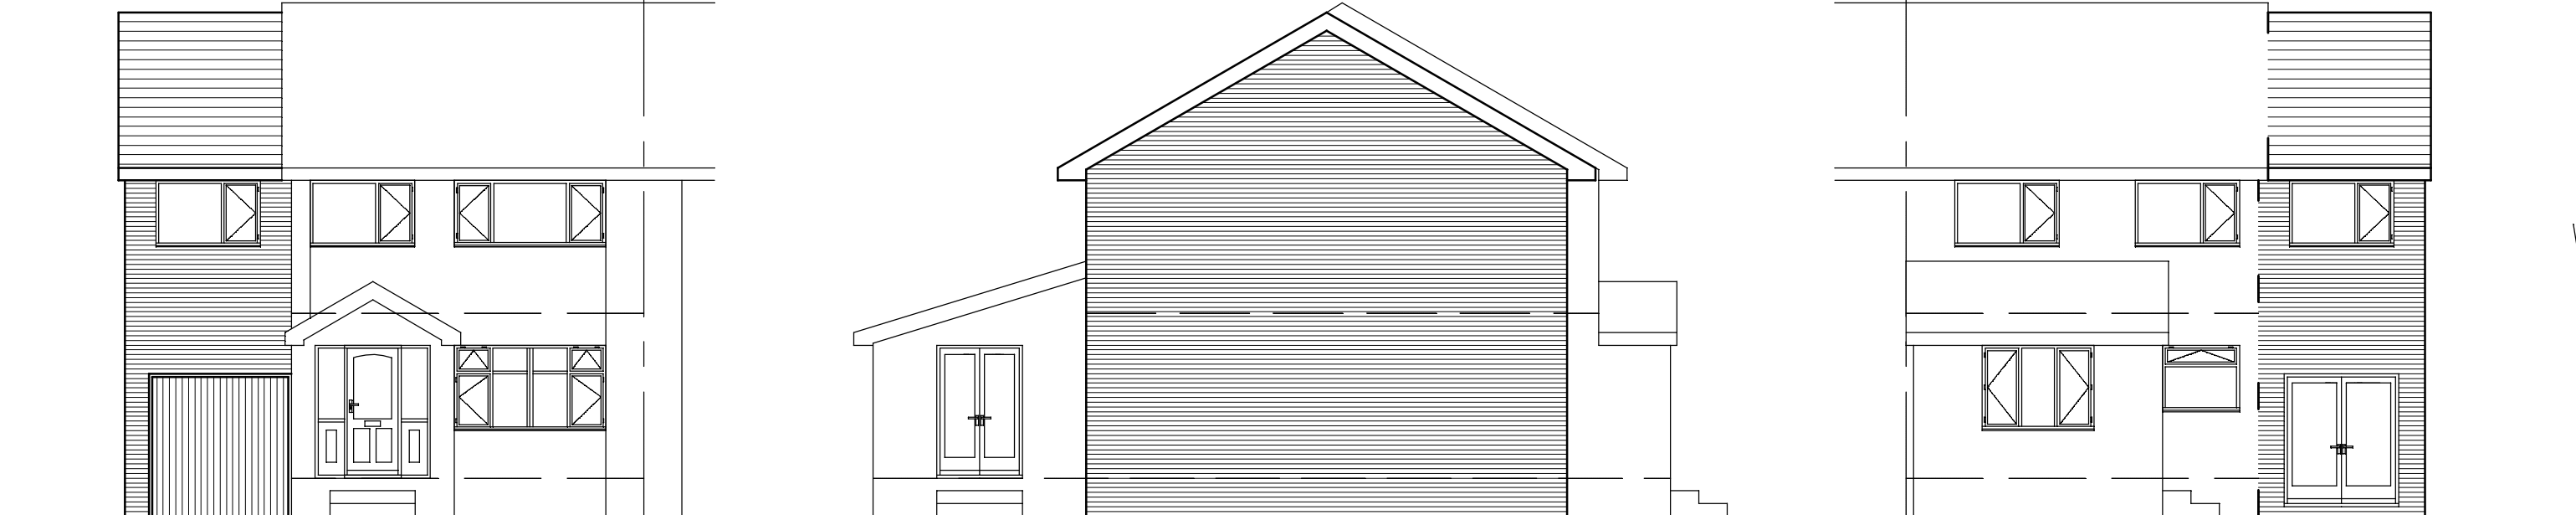


Front Elevation

Side Elevation


Rear Elevation

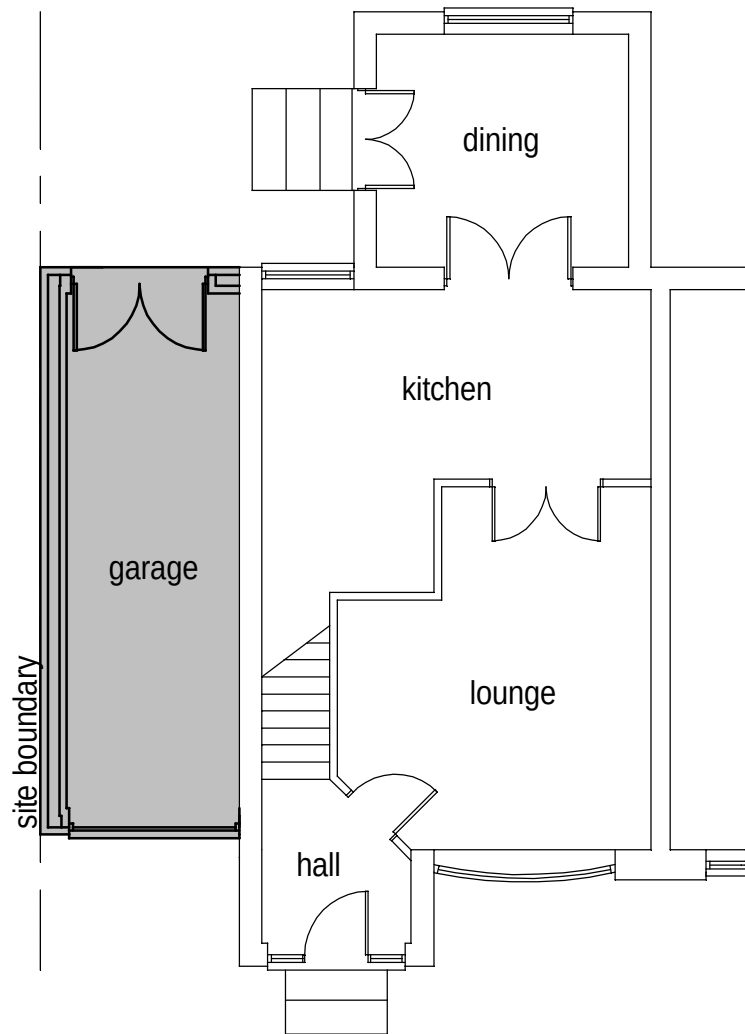

Ground Floor Plan

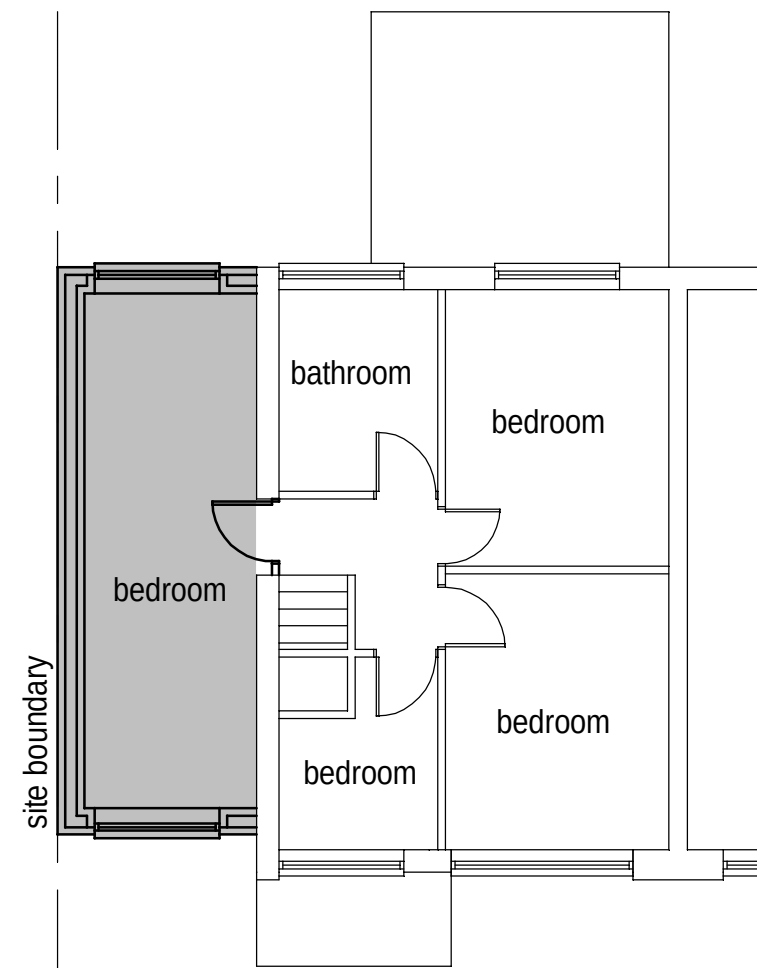

First Floor Plan

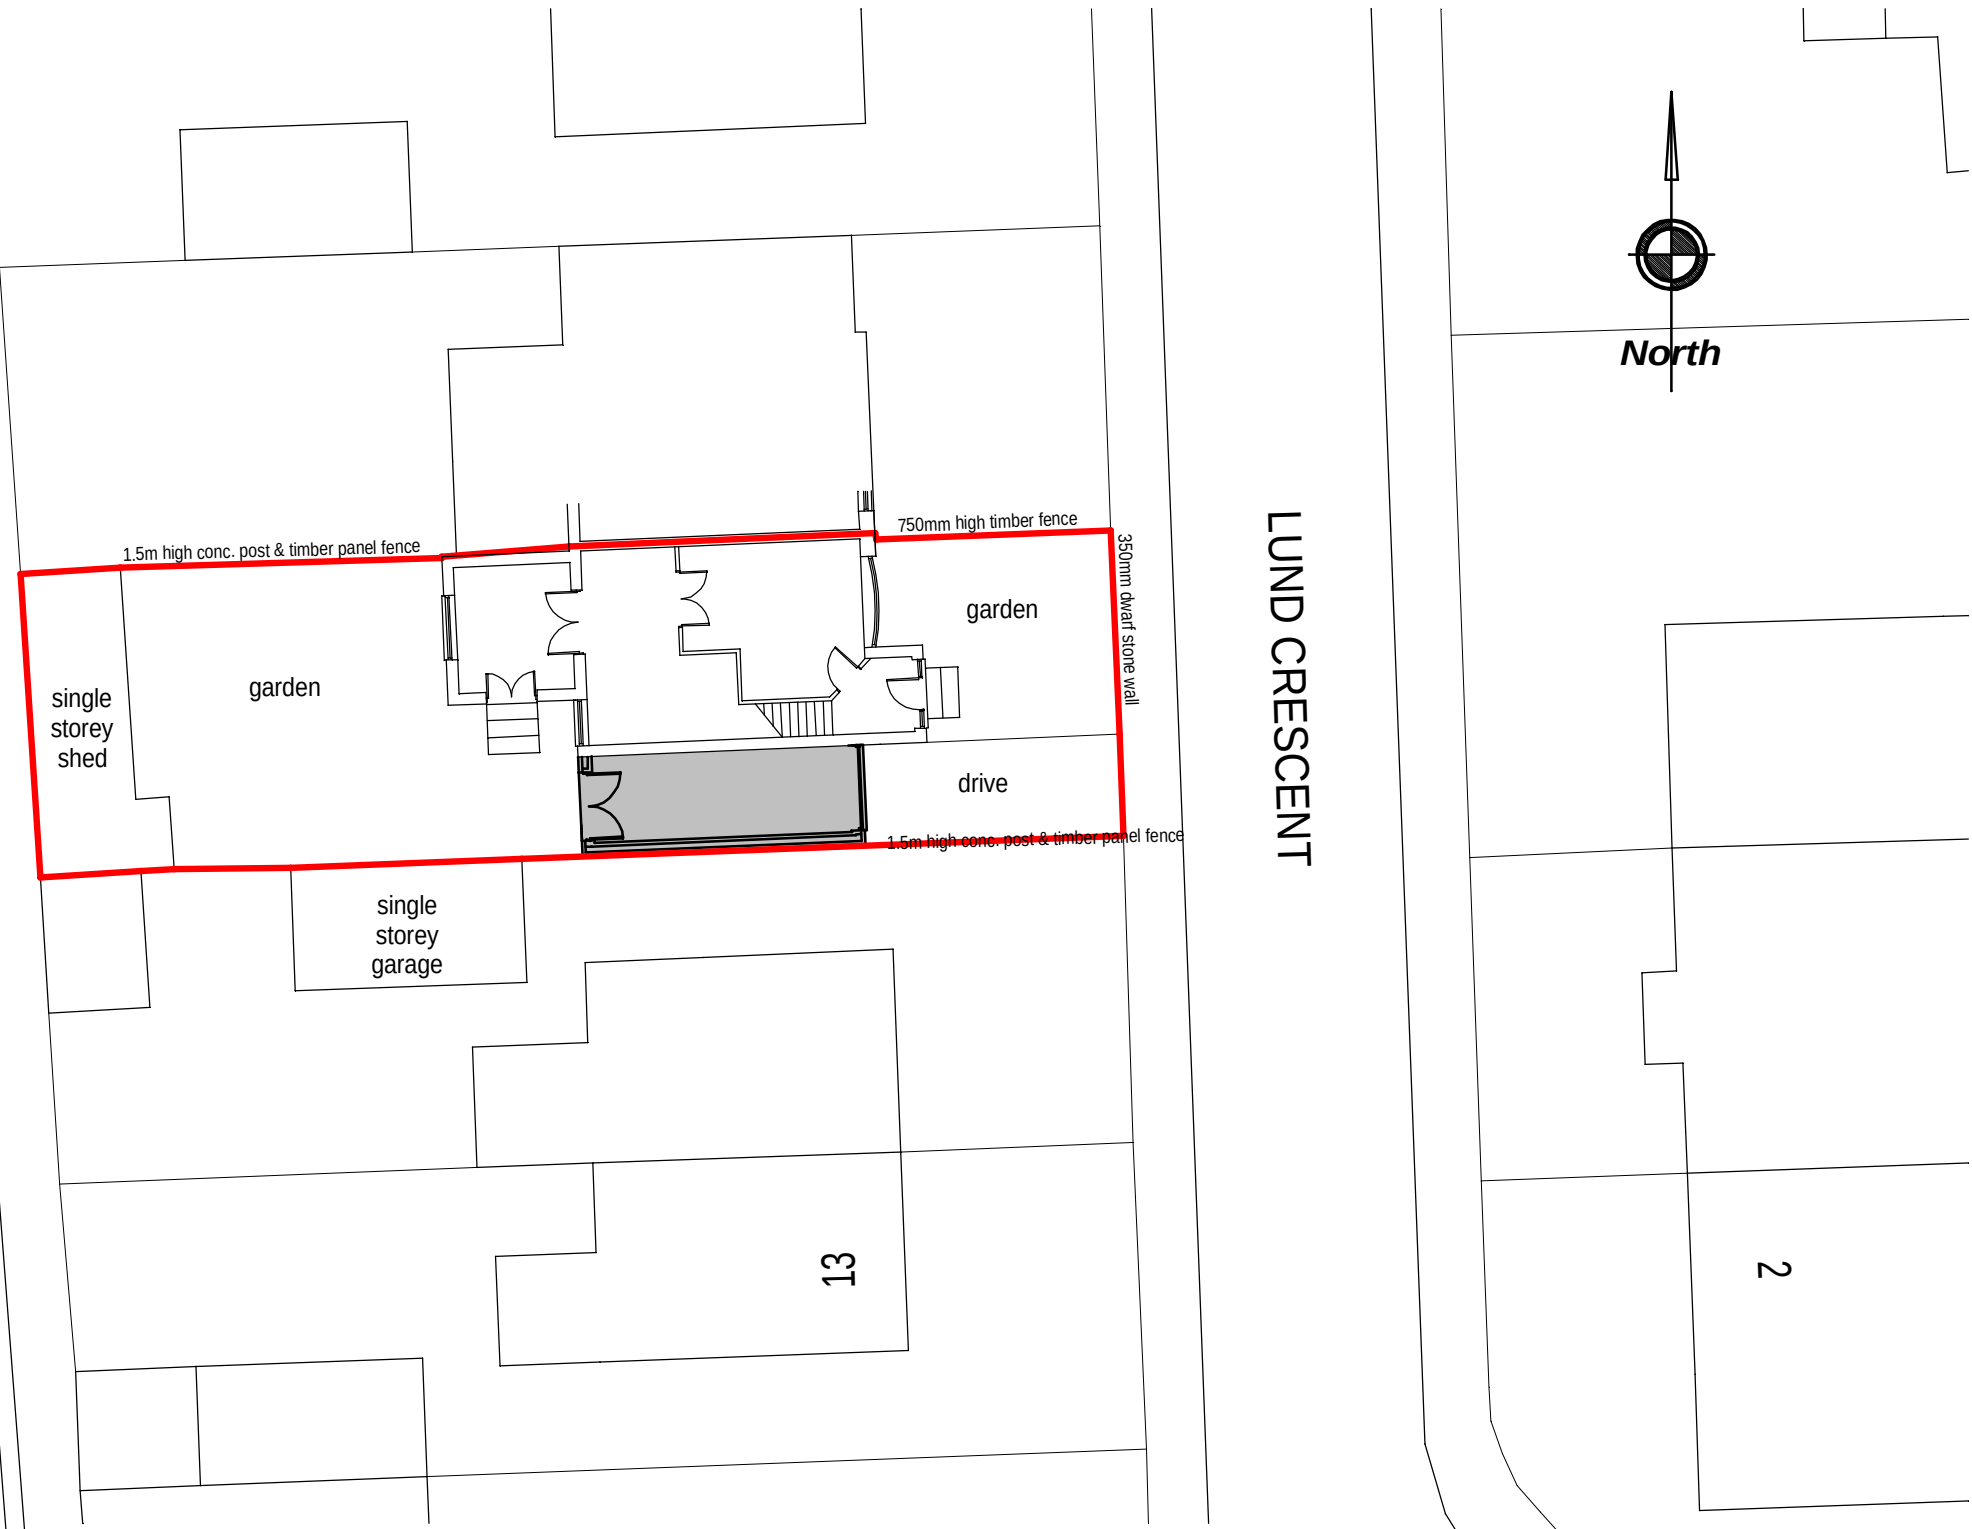

Site Layout Plan - 1:200

Revisions		
04/08/23	A	Existing & proposed site plans added.
23/08/23	B	Extension set back from building line by 500mm. Roof height reduced.
Client		
Mr & Mrs D Gardner		
Project		
17 Lund Crescent, Lundwood, S71 5LQ		
Drawing		
Proposed 2 Storey Side Extension		
Date		
27/07/2023		
Scale		
1:100@A1		
Drawing No.		Rev
NMB/LC/001		B