



Rear Elevation


Side Elevation

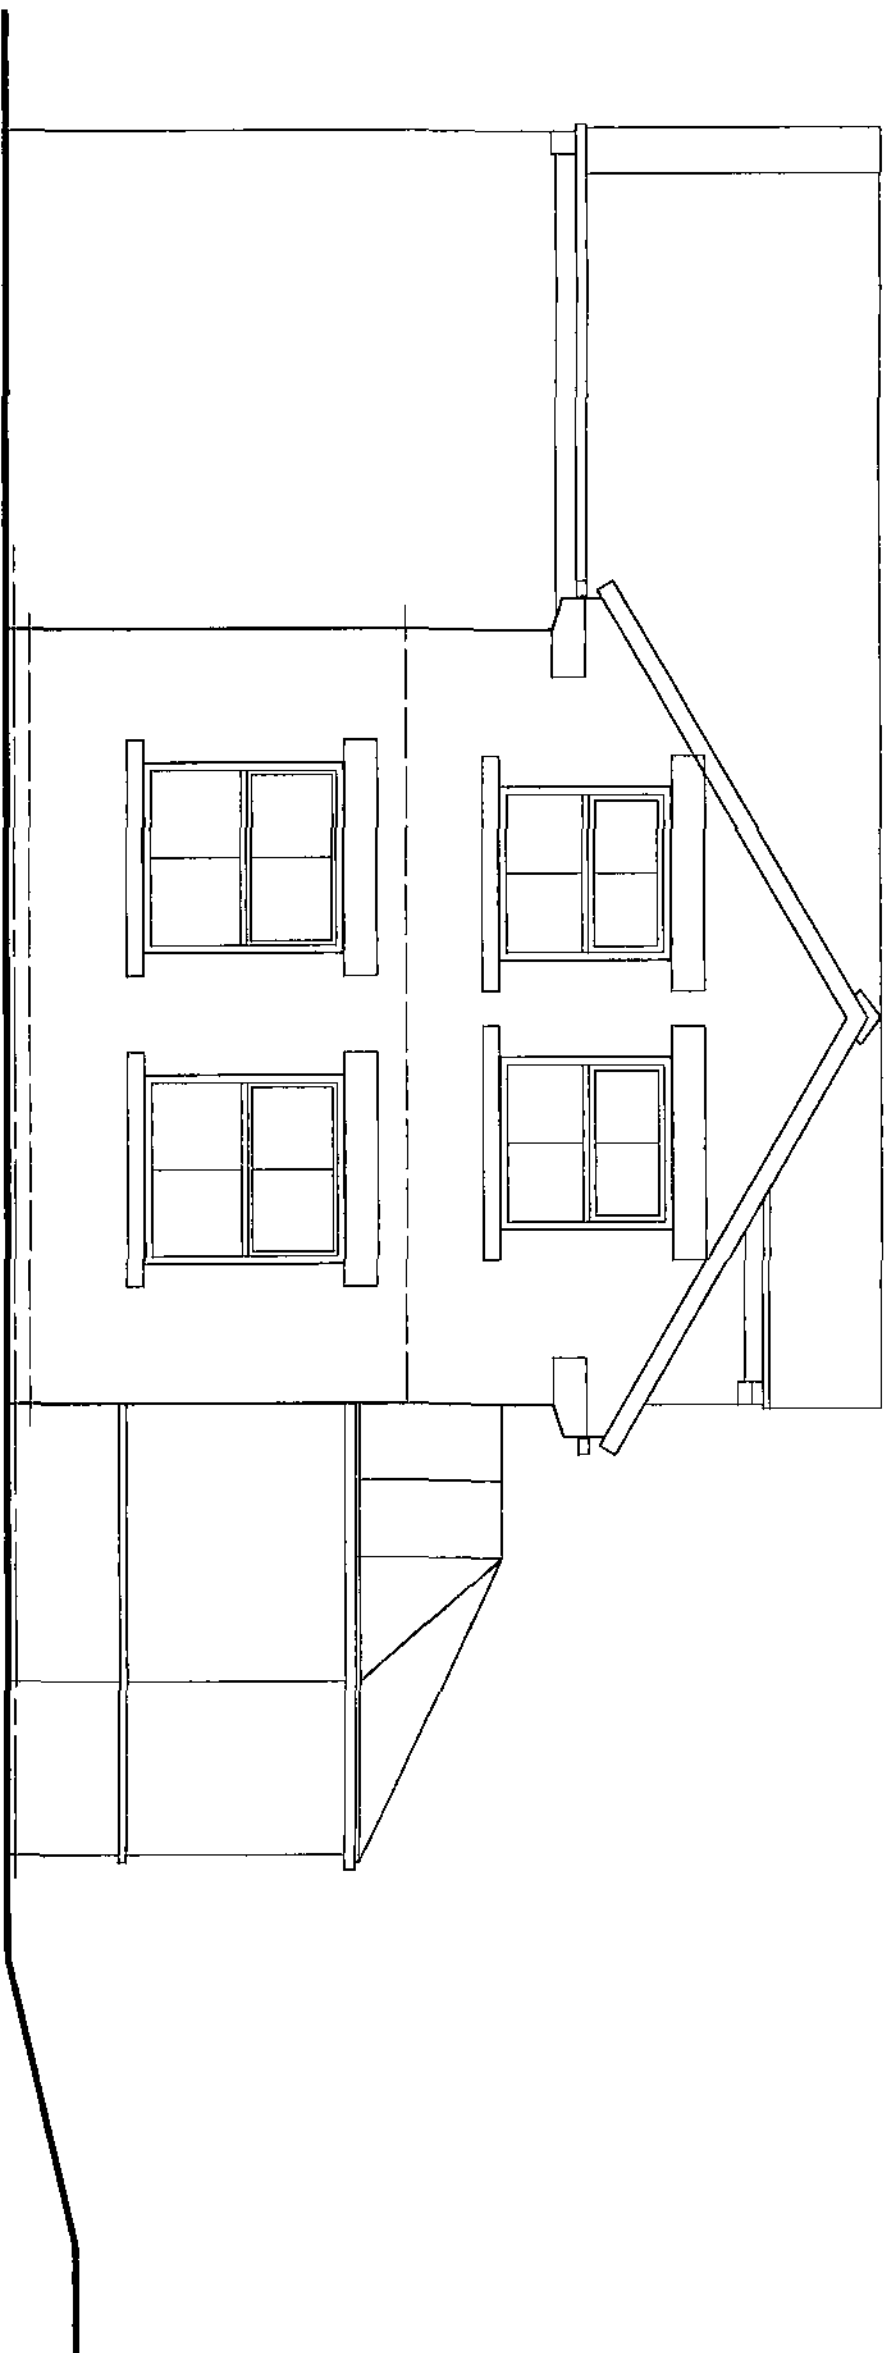

Side Elevation

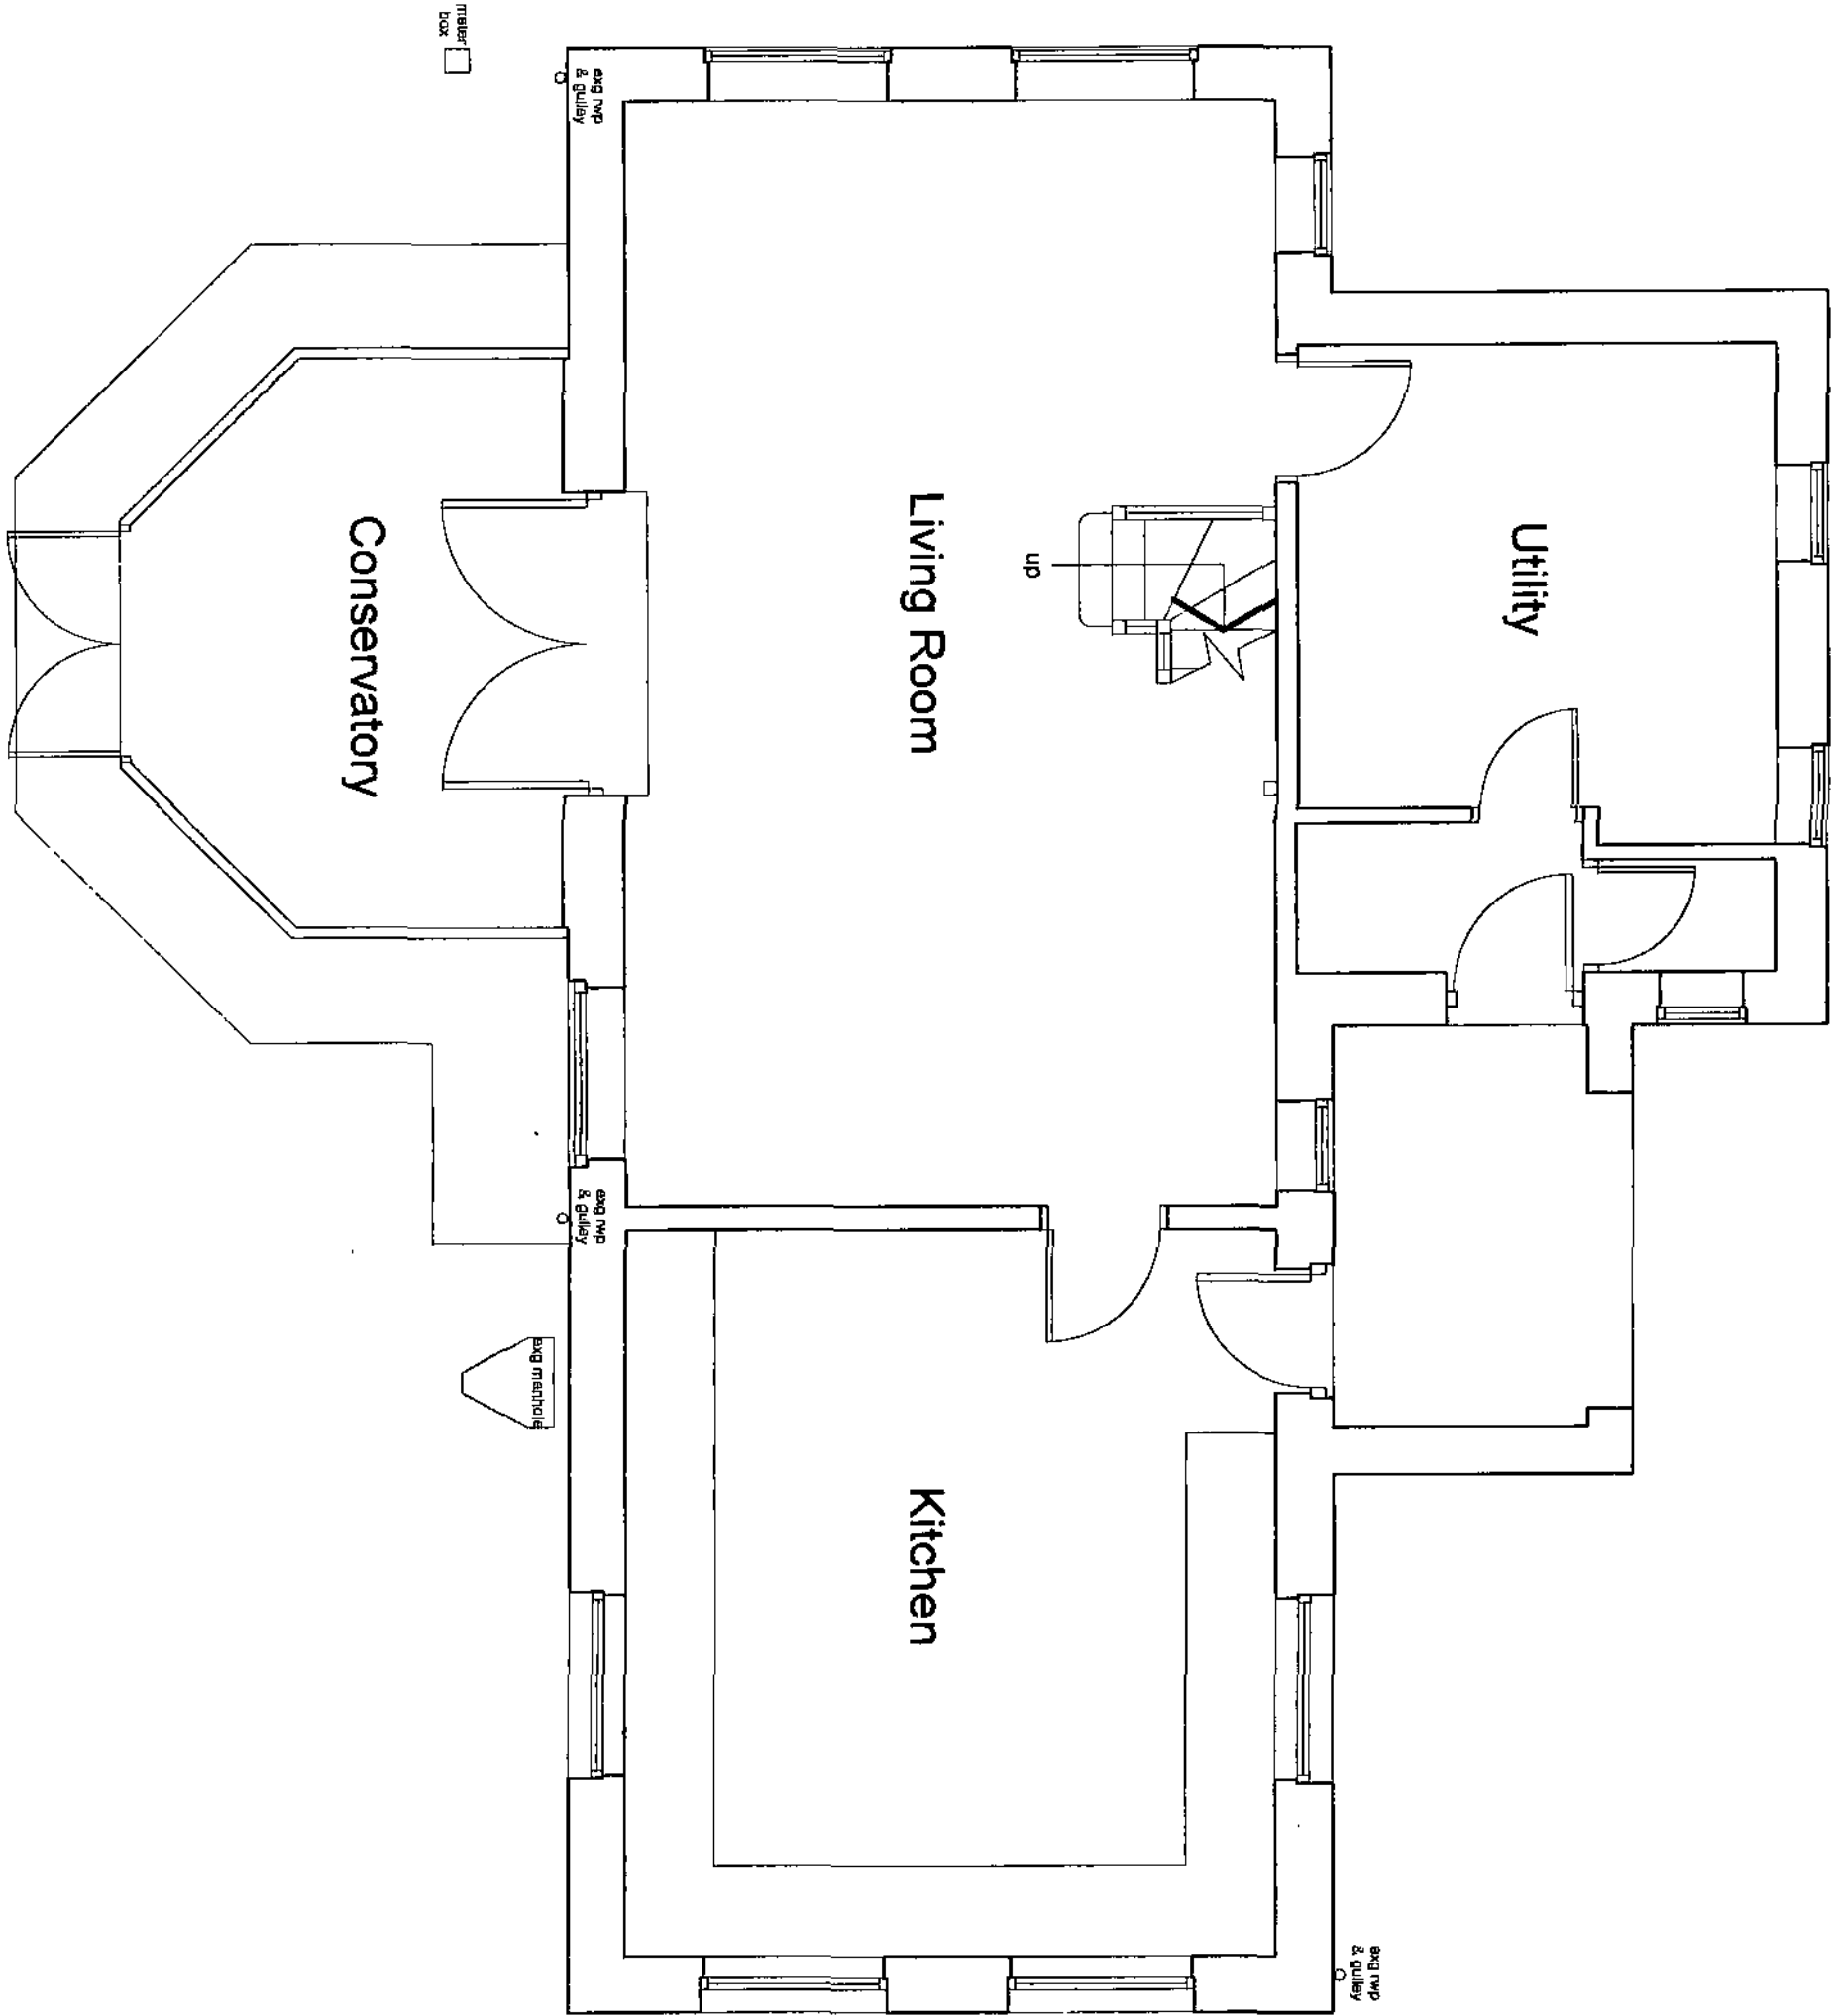

Ground Floor Plan

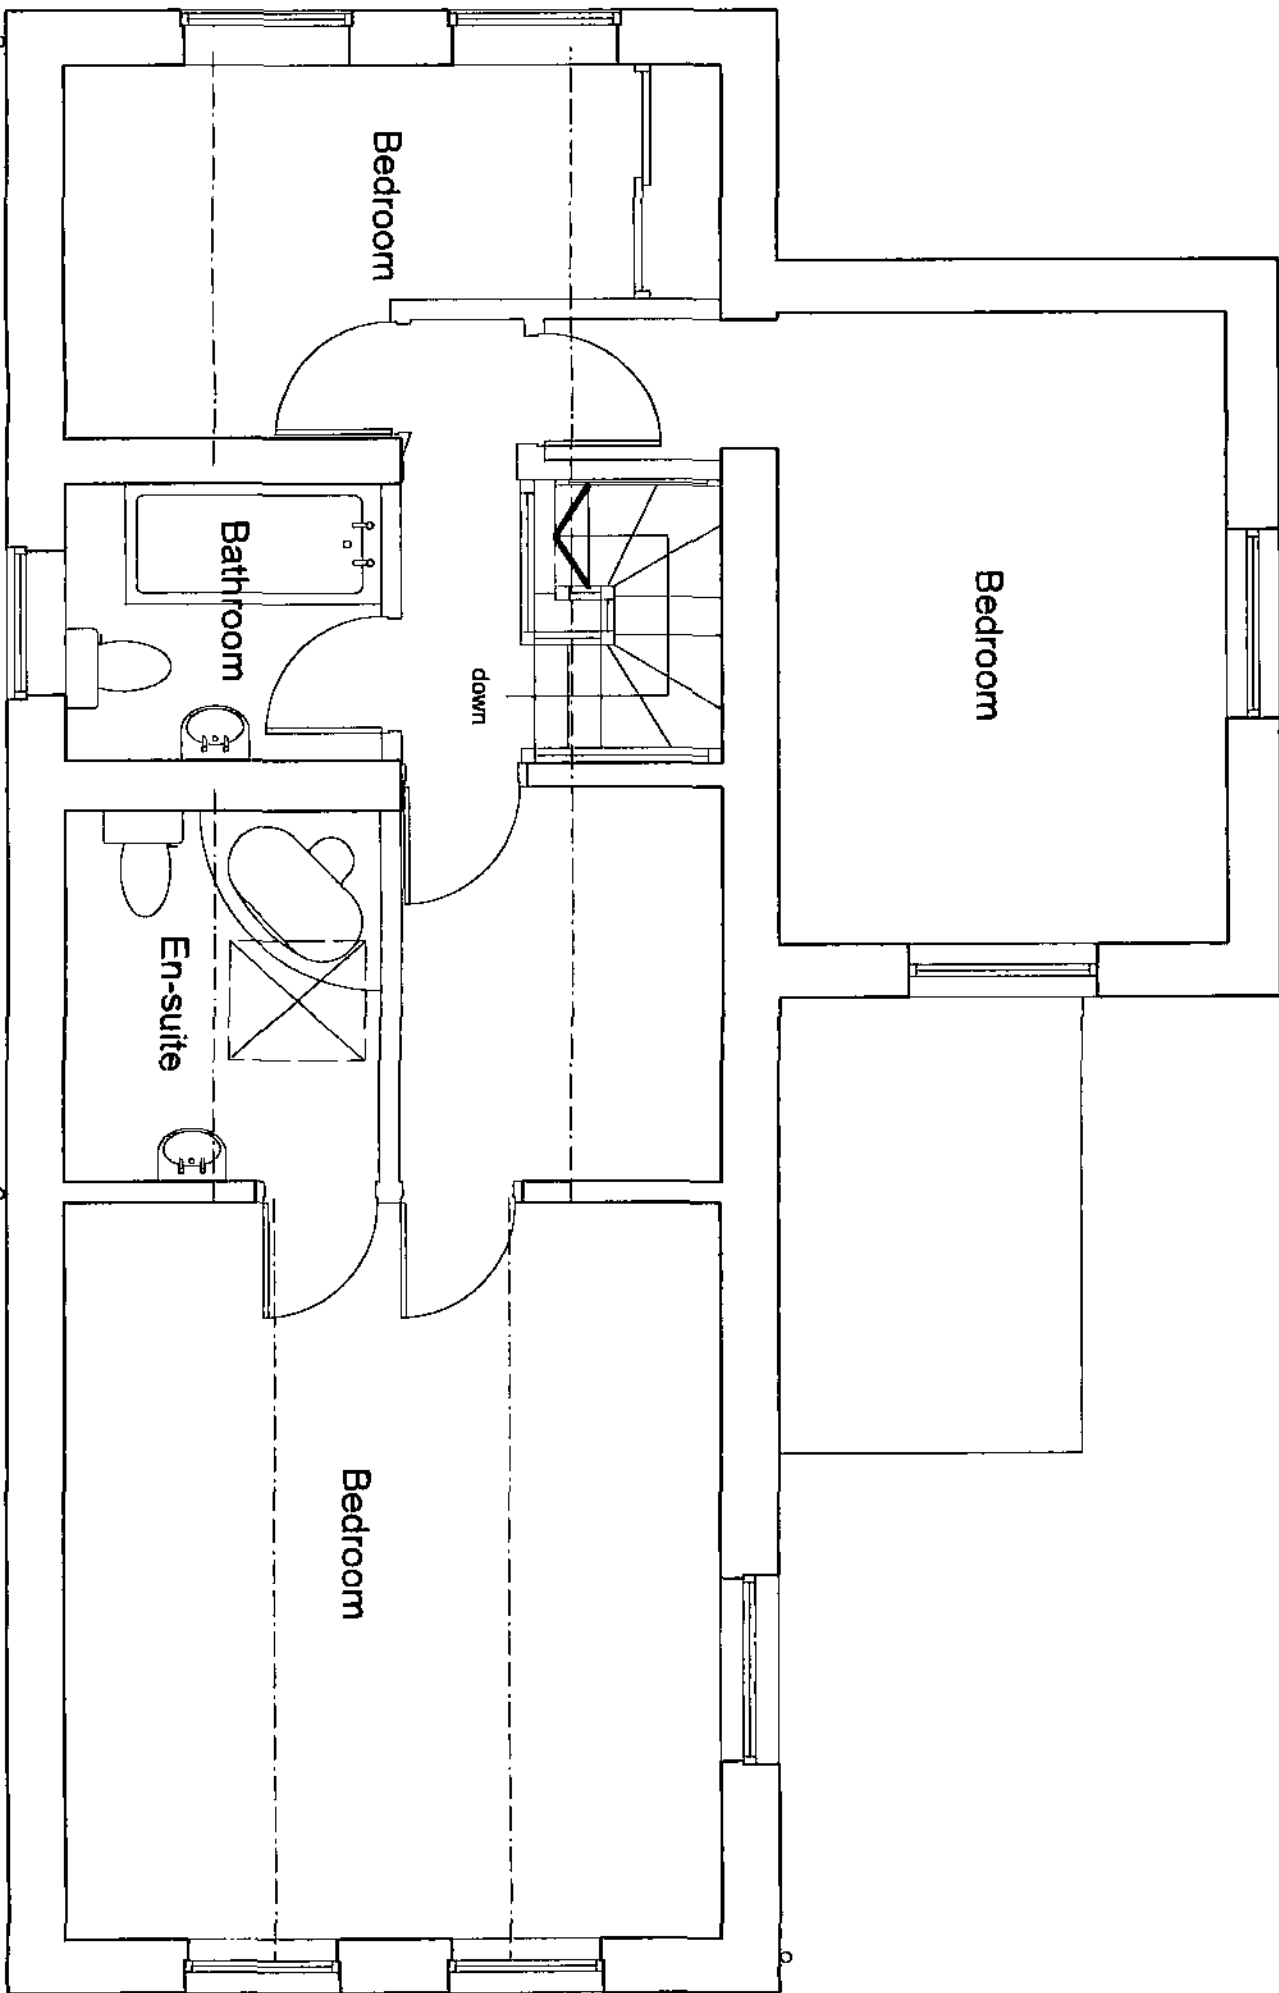

First Floor Plan

NOTE: This drawing has been prepared specifically for the purpose of planning permission. Whilst appropriate to planning regulations, it is not a structural drawing and should not be used for structural purposes. The drawing may be used for planning purposes, but the client must ensure that the drawing is not used for any other purpose. The client must ensure that the drawing is not used for any other purpose. The client must ensure that the drawing is not used for any other purpose.


WILKINSON PROPERTIES
ARCHITECTURAL DESIGN SERVICES
7 Holmfrith Road
Melham
Hornthorn HD9 4AA
Tel: 01904 880000
Email: info@wilkinsonproperties.co.uk

Client: Mr & Mrs Pickford
Wyrens Lodge
Hazelhead


Project Title: Proposed 2 storey extension at
Wyrens Lodge
Hazelhead

Drawing Title: Survey Drawing


Scale	Drawing Number	Date	Drawn By
1:50	WILKINSON	10/10/2020	WILKINSON

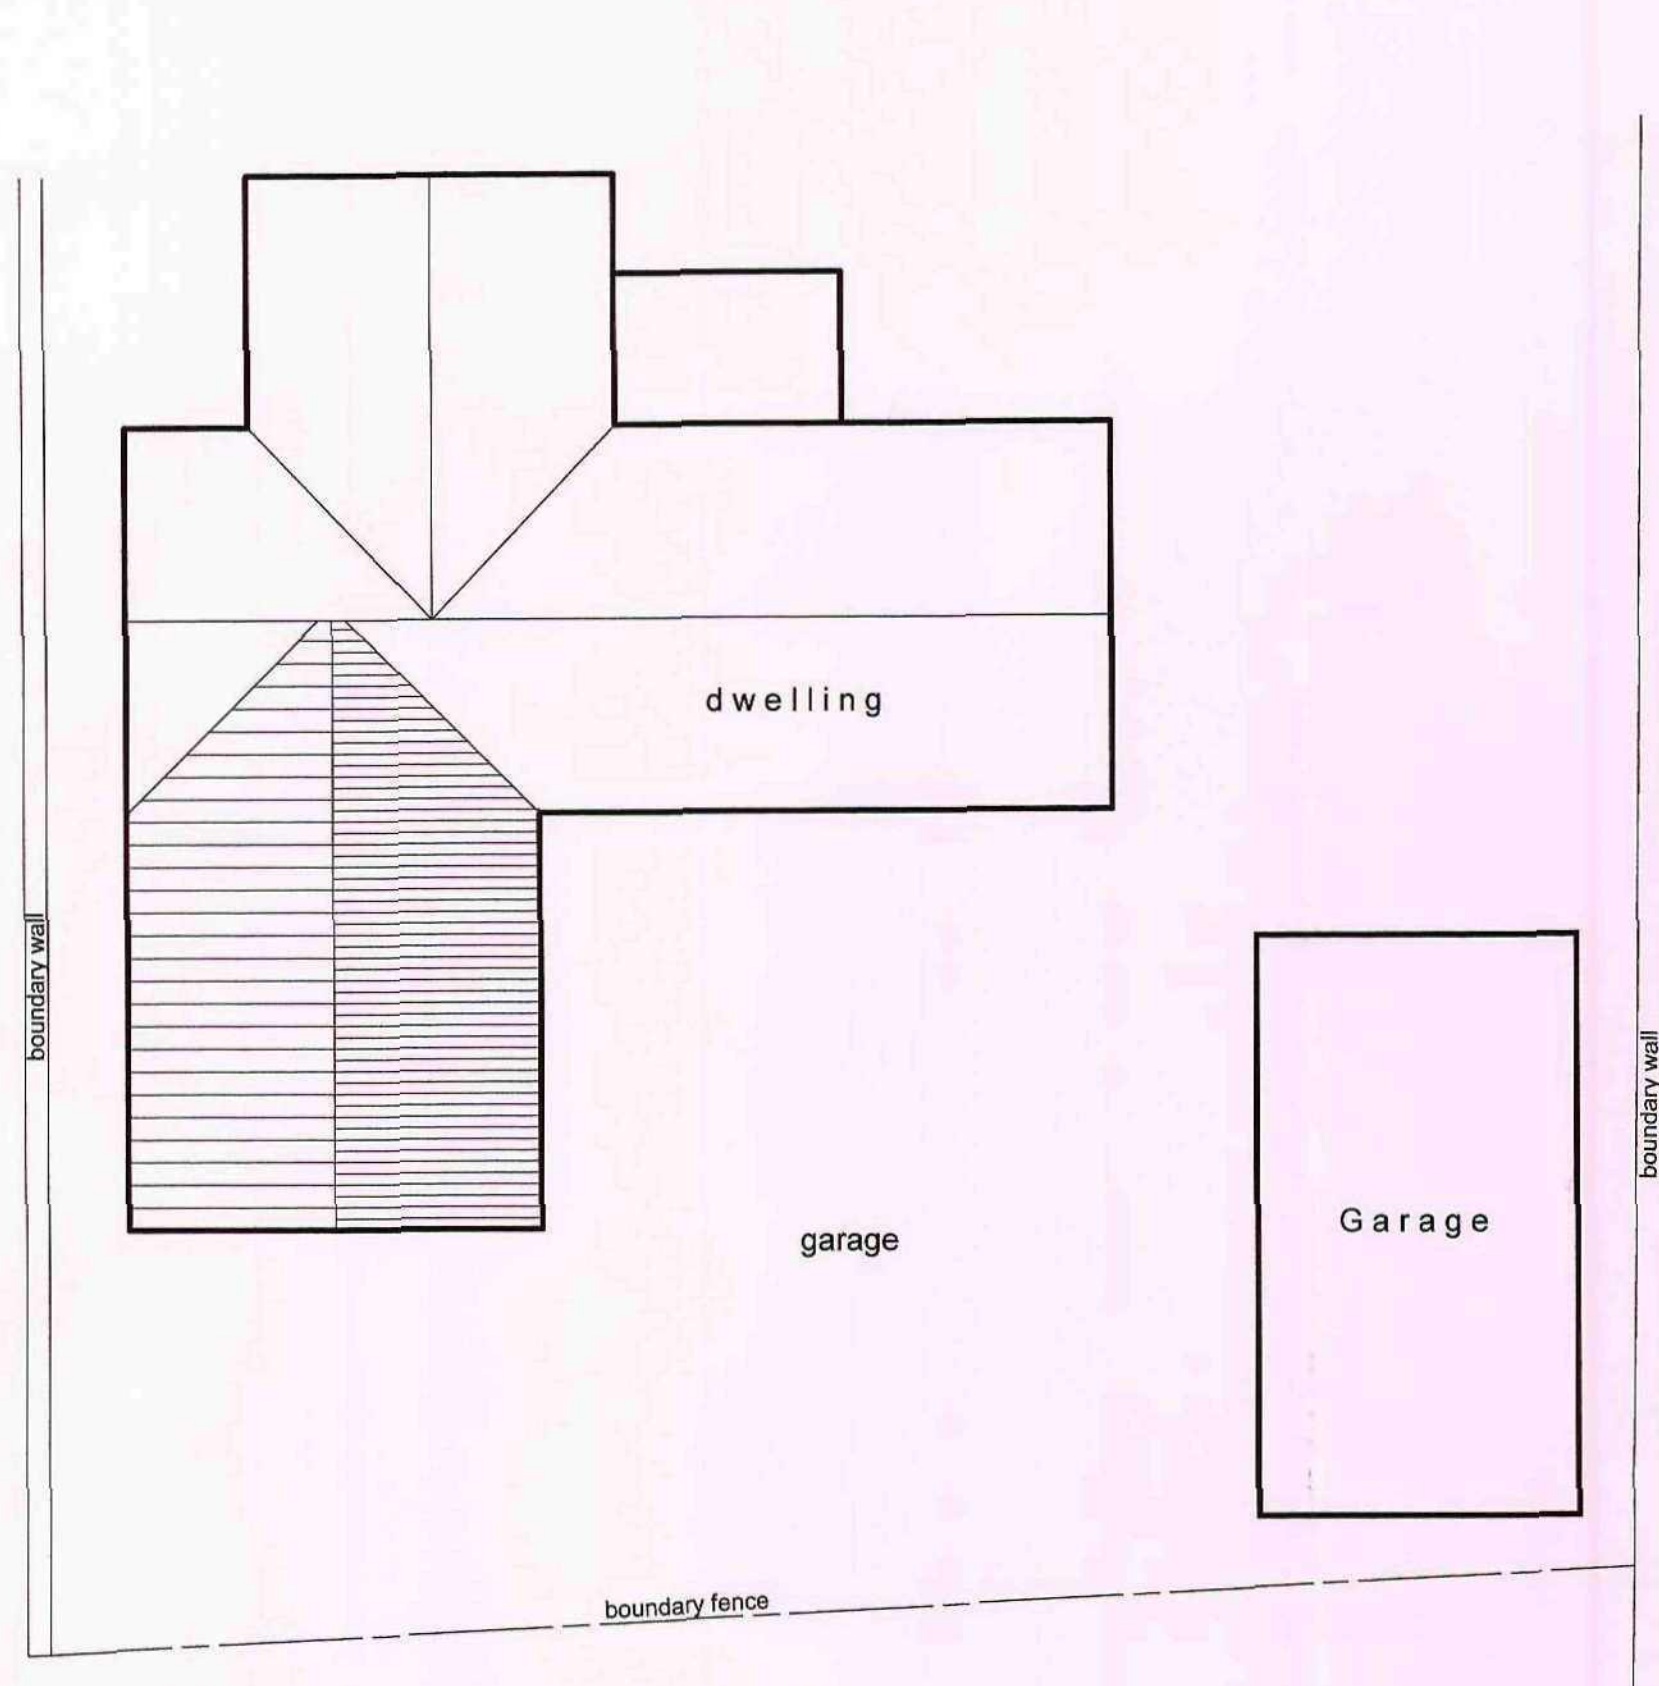


Site Plan

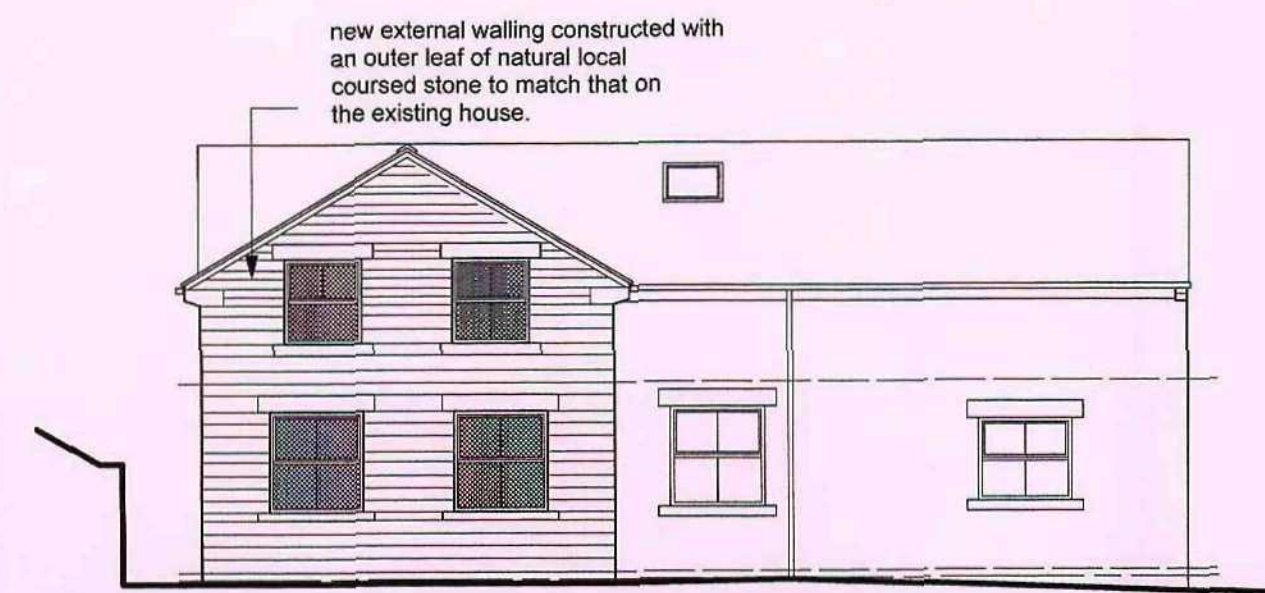


West Elevation

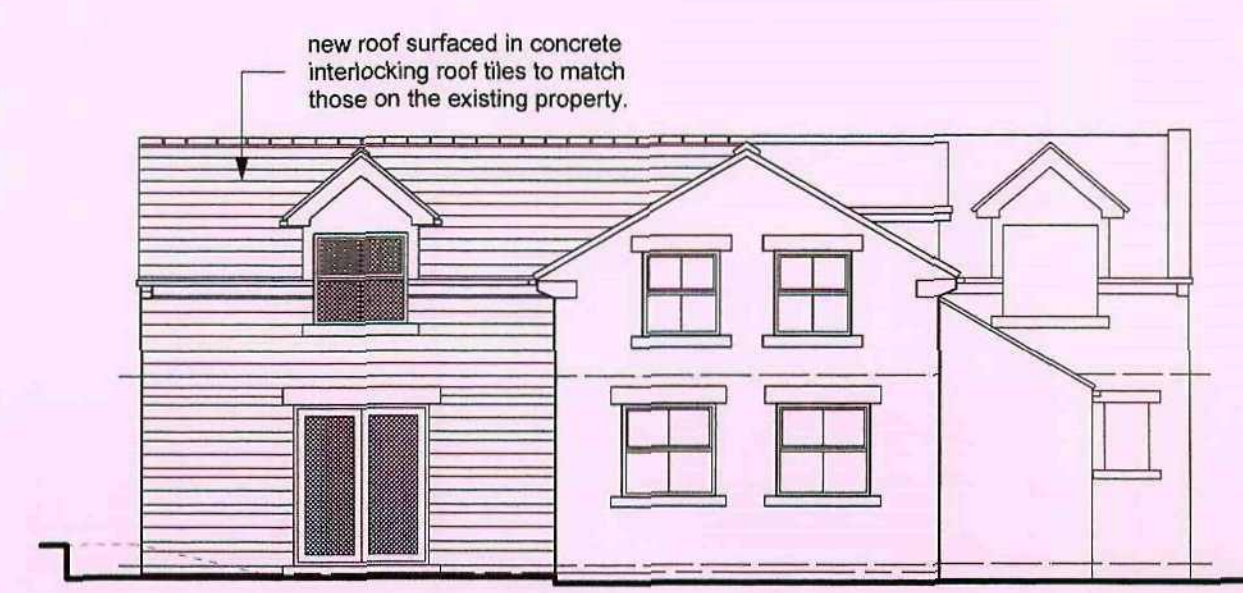


South Elevation

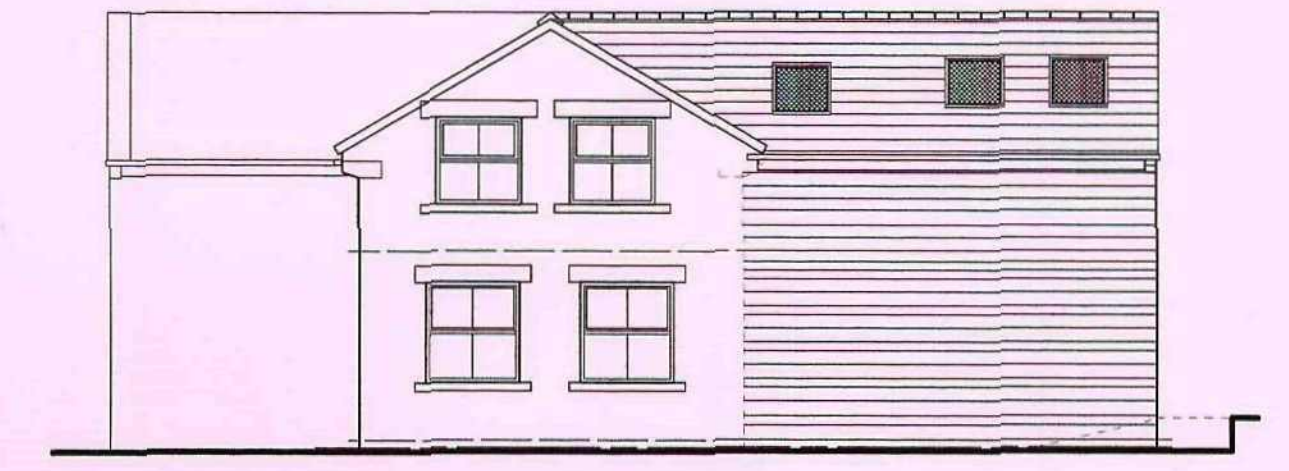


North Elevation

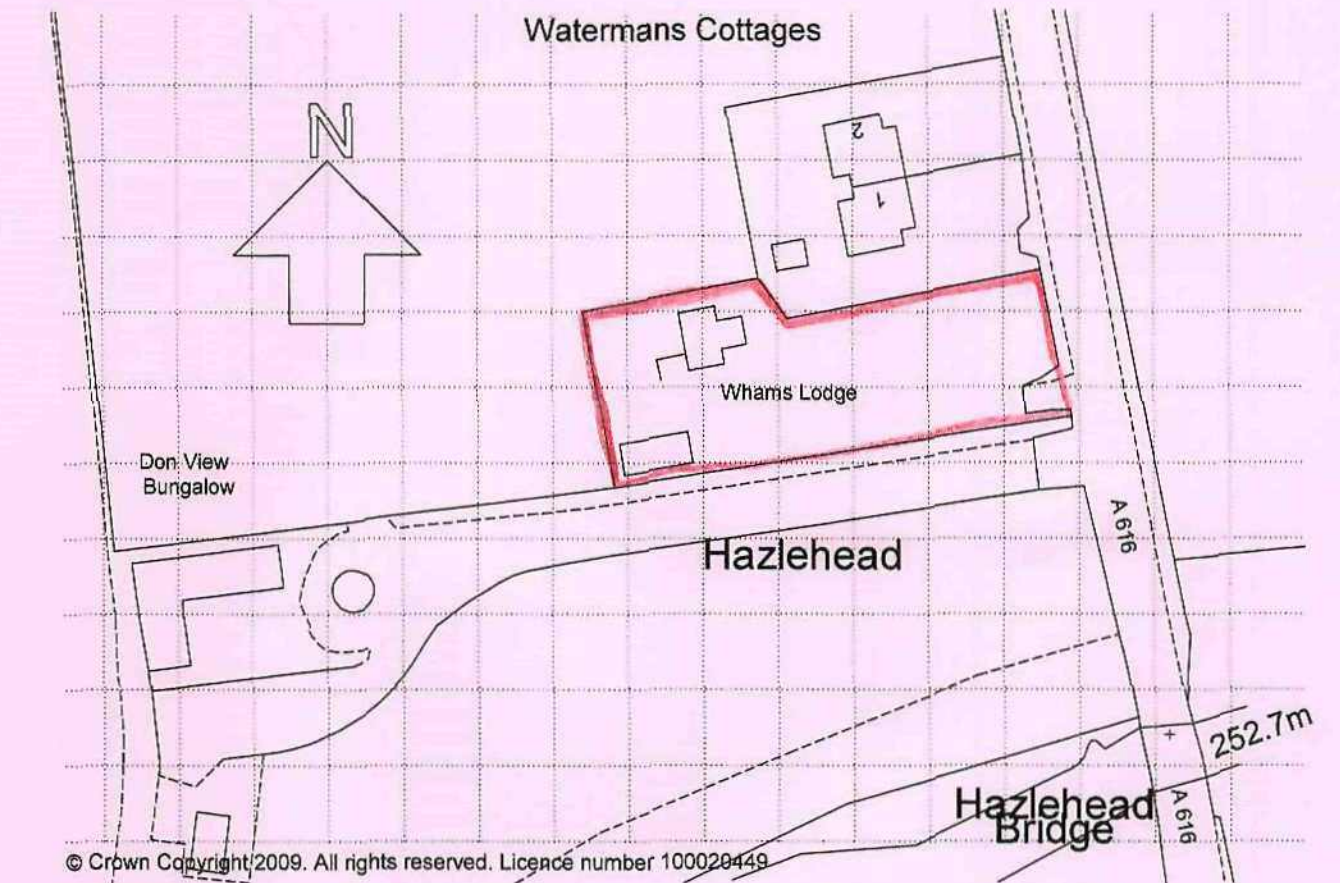

Location Plan 1-1000

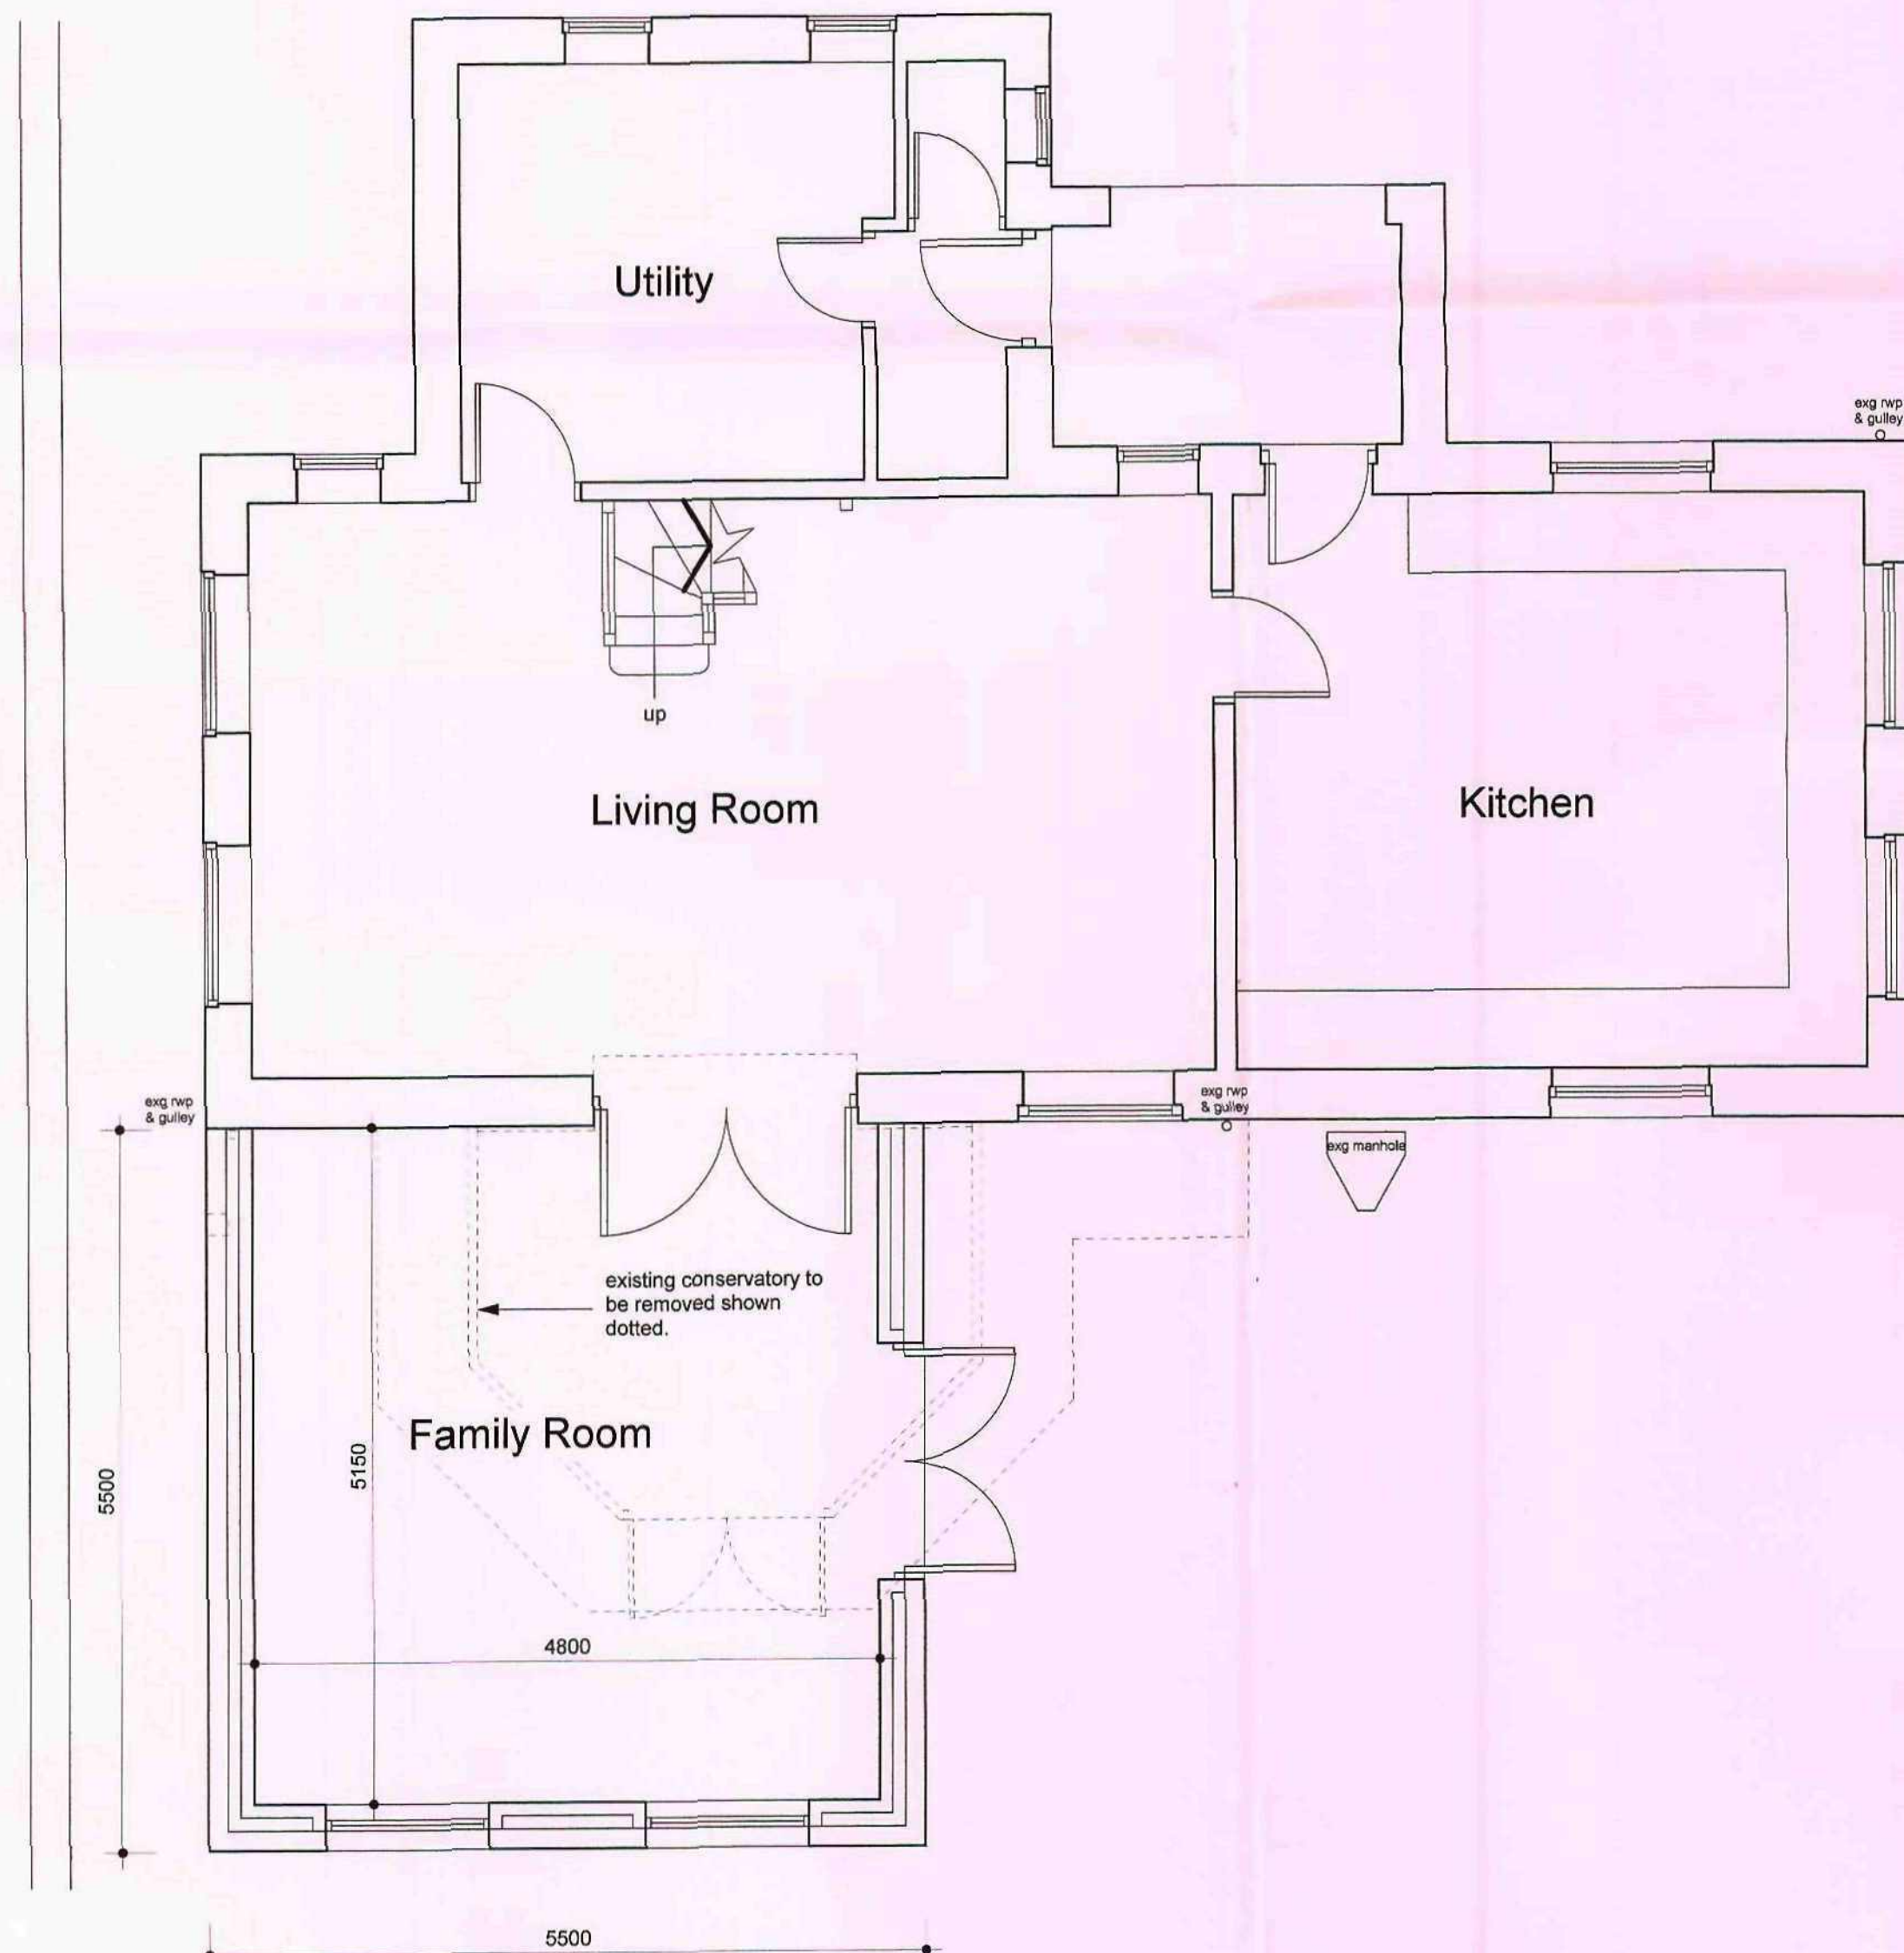

Ground Floor Plan

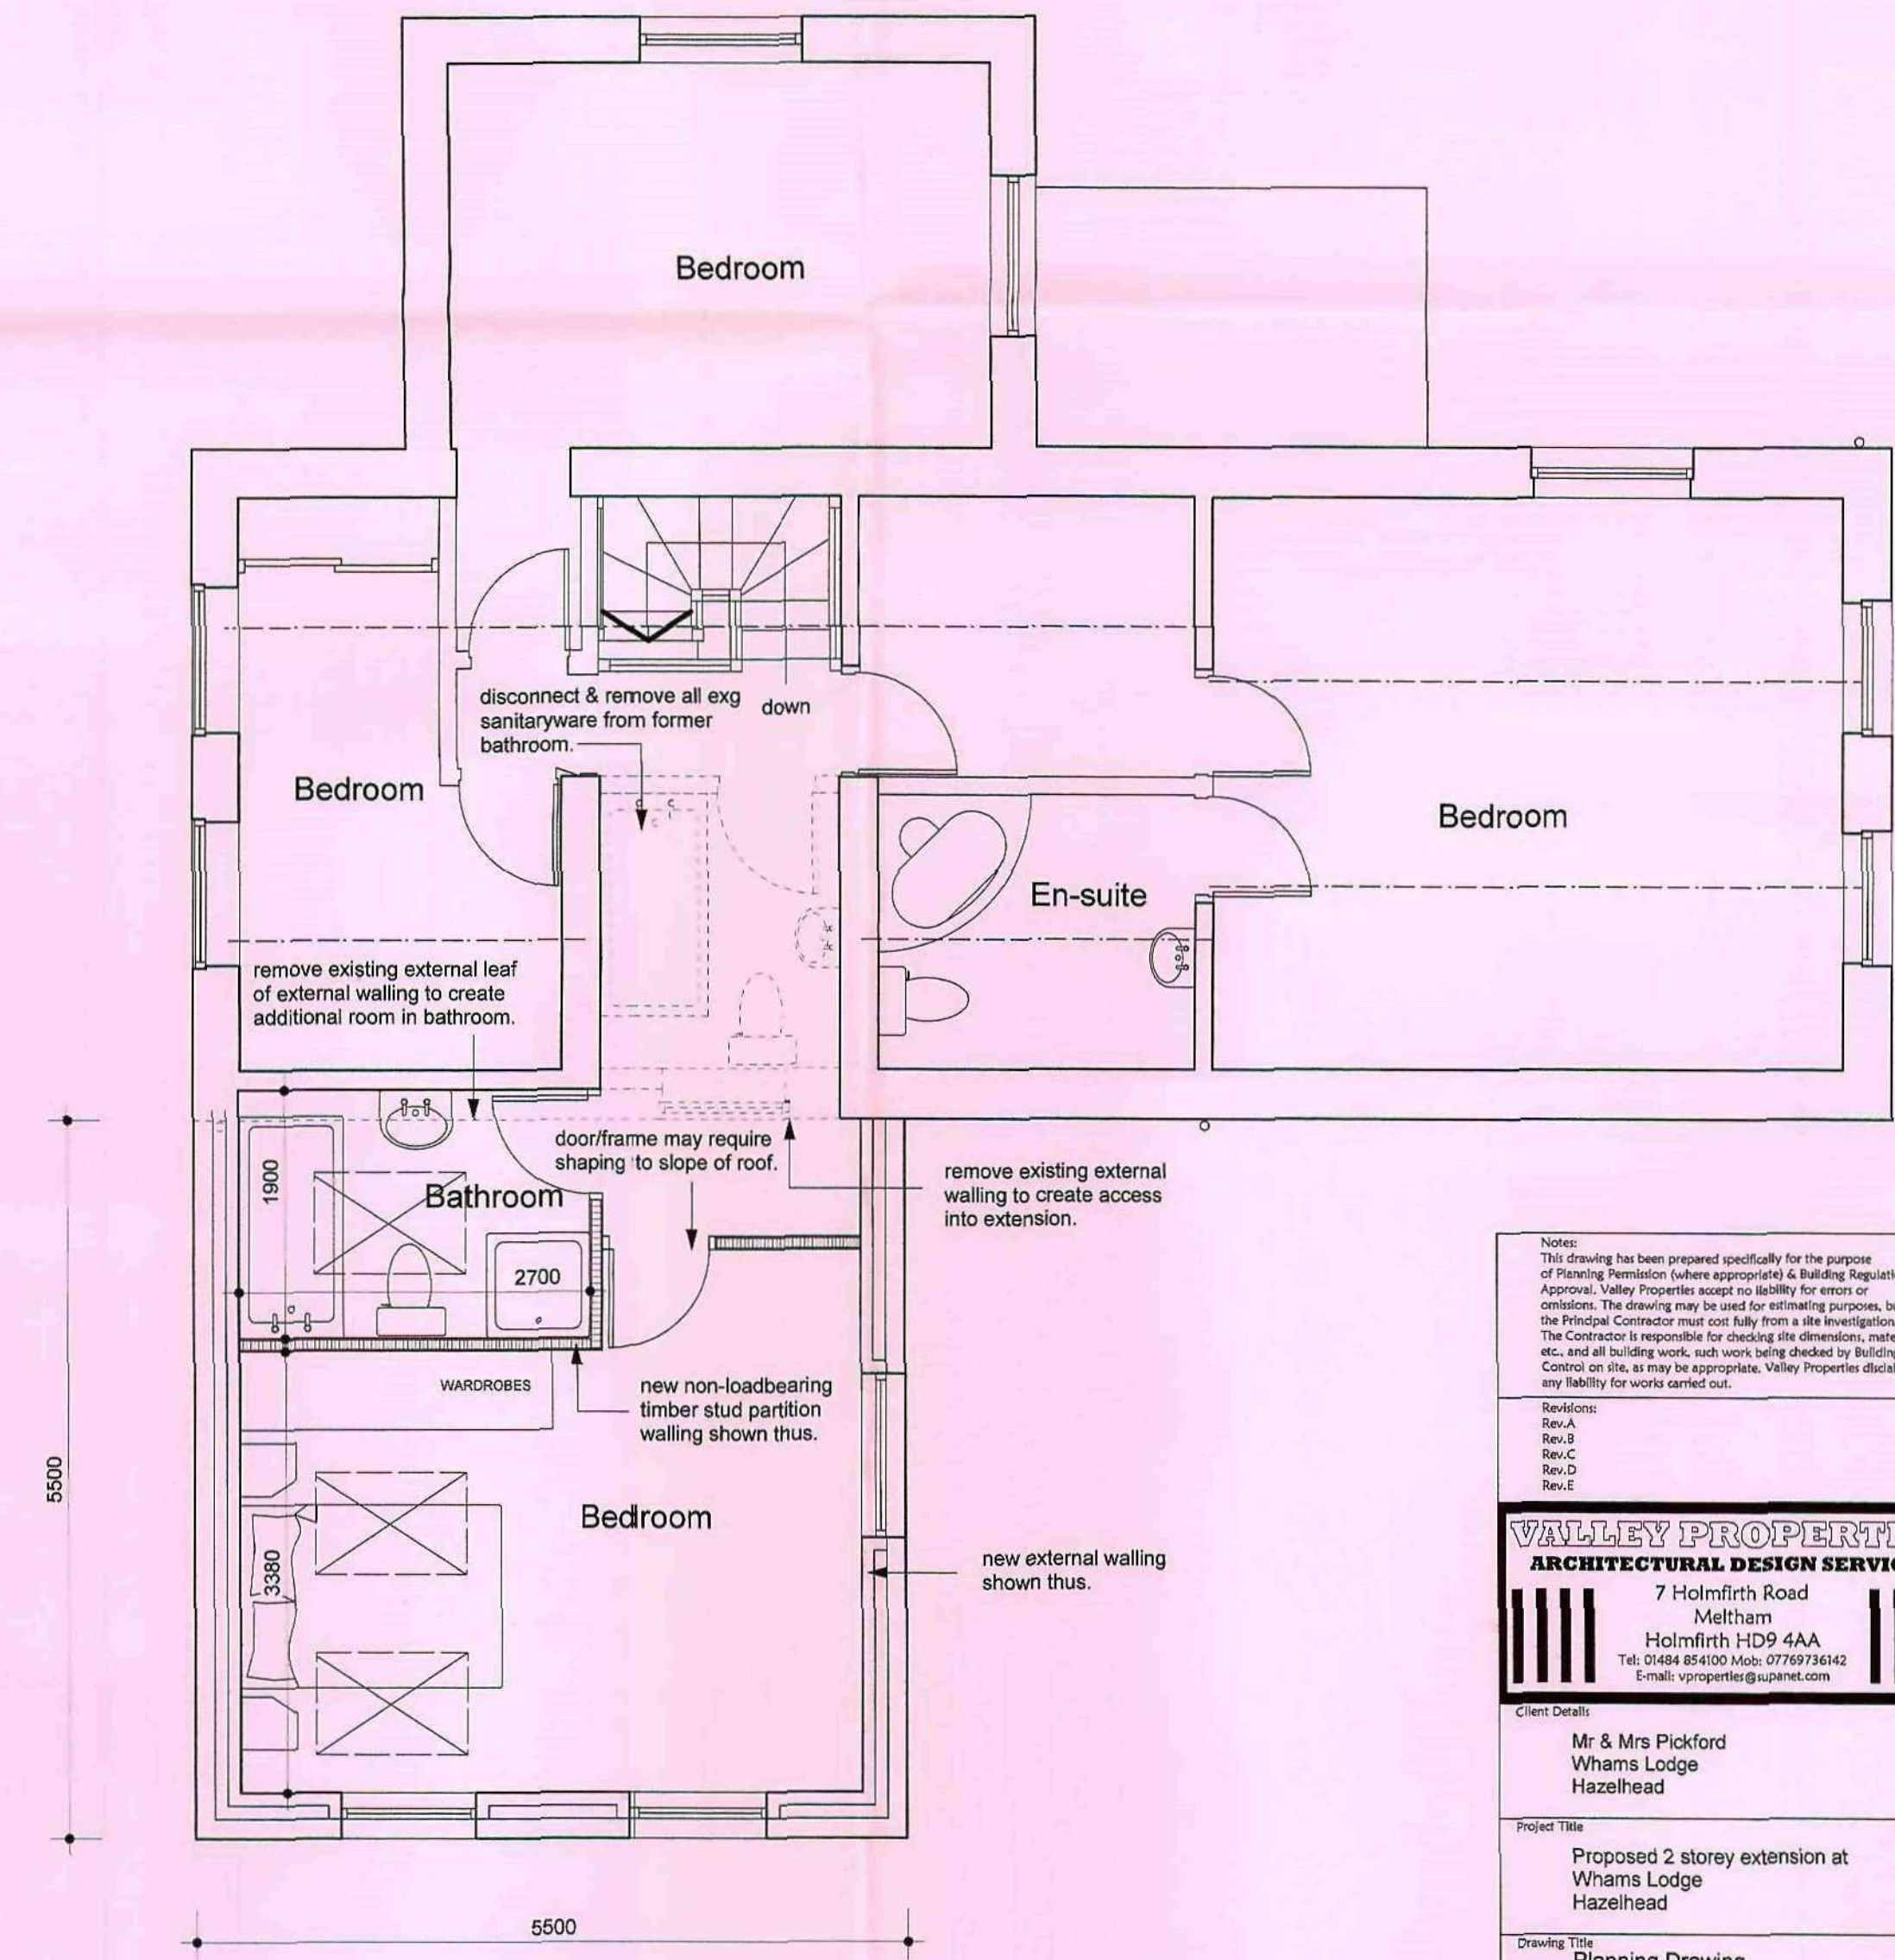

First Floor Plan

Notes:
This drawing has been prepared specifically for the purpose of Planning Permission (where appropriate) & Building Regulation Approval. Valley Properties accepts no liability for errors or omissions. The drawing may be used for estimating purposes, but the Principal Contractor must carry out a site investigation. The Contractor is responsible for checking the dimensions, materials etc. and all building work, and work being checked by Building Control on site, as may be appropriate. Valley Properties disclaim any liability for works carried out.

Revisions:
Rev.A
Rev.B
Rev.C
Rev.D
Rev.E

VALLEY PROPERTIES
ARCHITECTURAL DESIGN SERVICES
7 Holmfirth Road
Meltham
Holmfirth HD9 4AA
Tel: 01484 854100 Mob: 0778736142
Email: vpropertiedesign@aol.com

Client Details:
Mr & Mrs Pickford
Whams Lodge
Hazelhead

Project Title:
Proposed 2 storey extension at
Whams Lodge
Hazelhead

Drawing Title:
Planning Drawing

Scale: 1:50 & 1:100	Drawing Number: 200800703	Rev.:	Date Drawn: Mar. 2009	Drawn By: Andrew Smith
------------------------	------------------------------	-------	--------------------------	---------------------------