


12 ALEXANDRA TERRACE ST1 5AZ
 SIDE ELEVATION
 SCALE: 1:50



12 ALEXANDRA TERRACE S71 5AZ
REAR ELEVATION
SCALE: 1:50

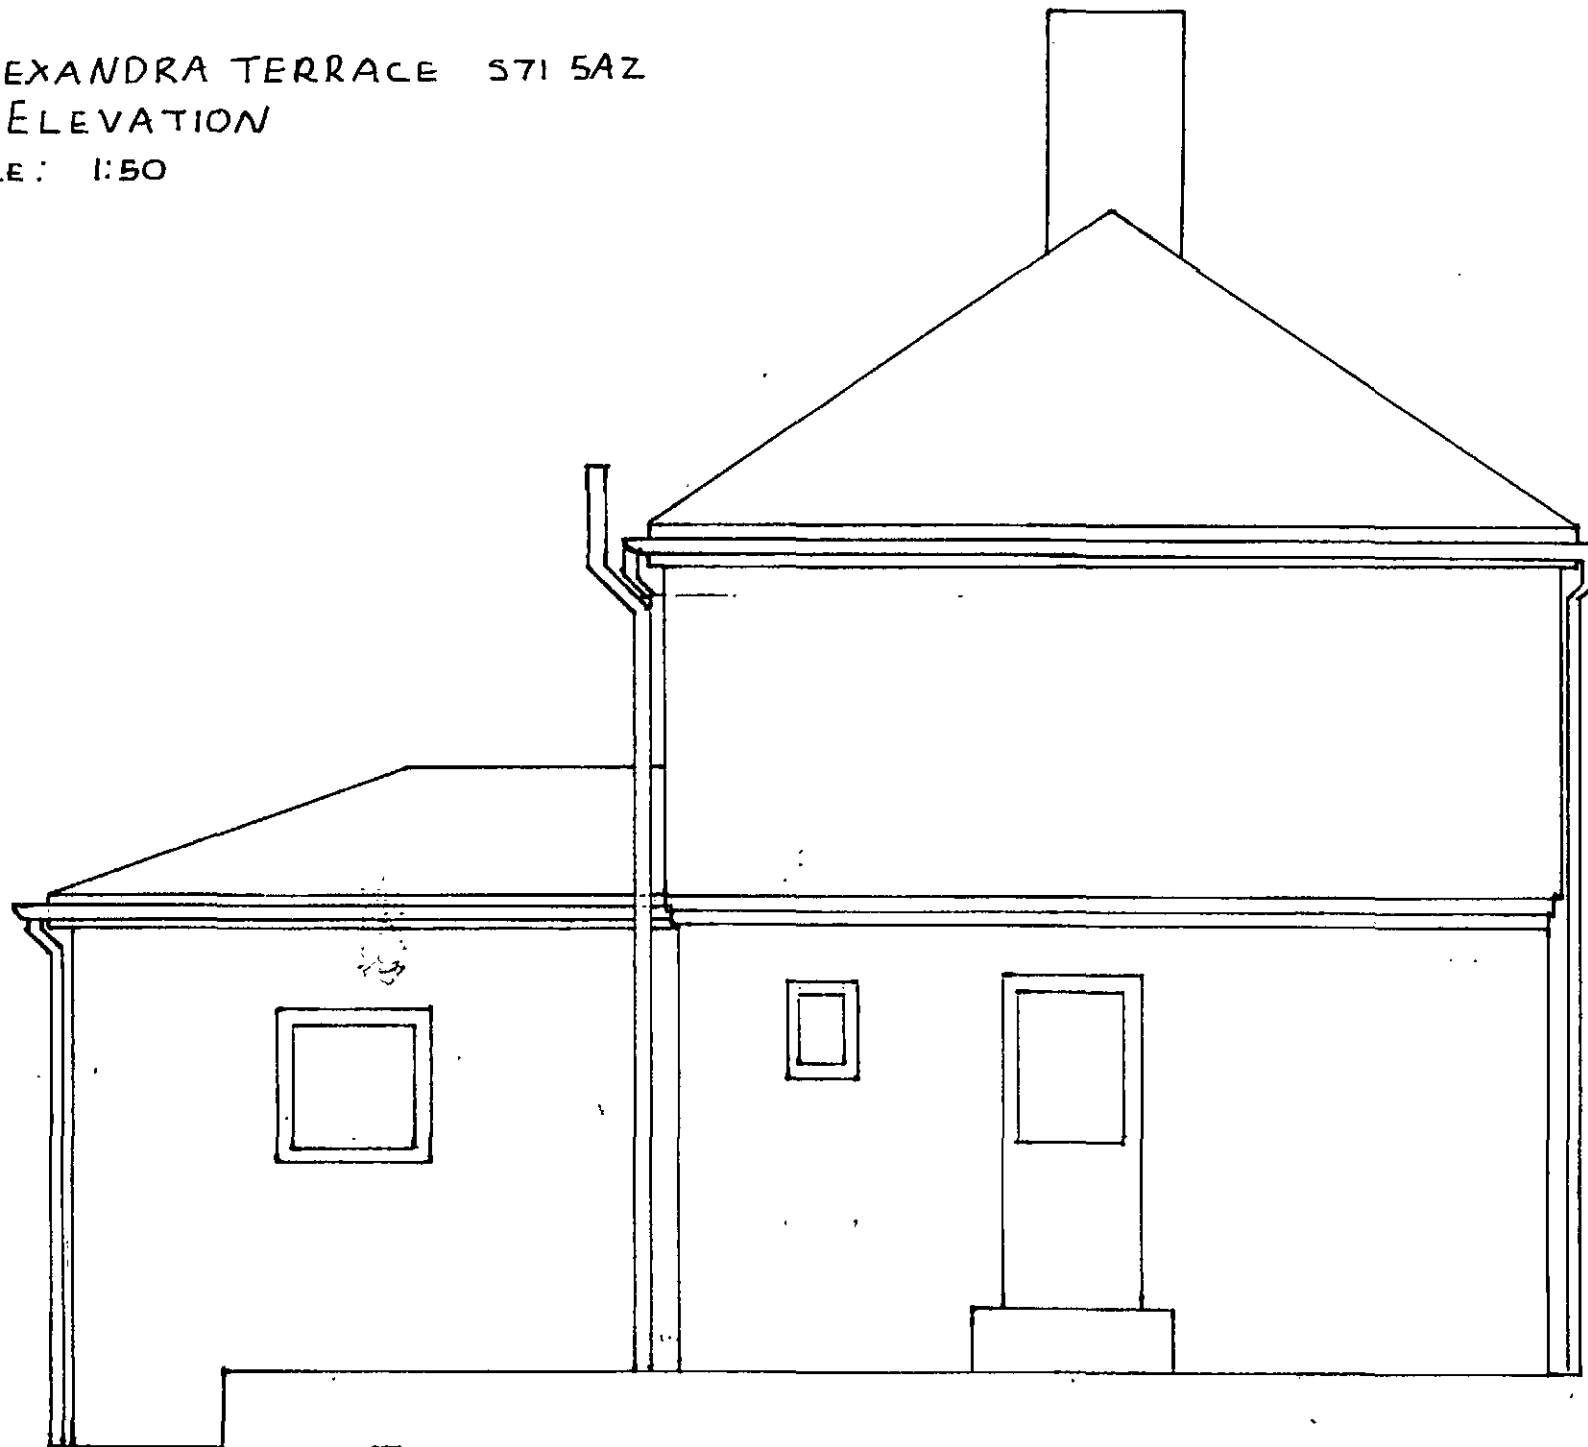