



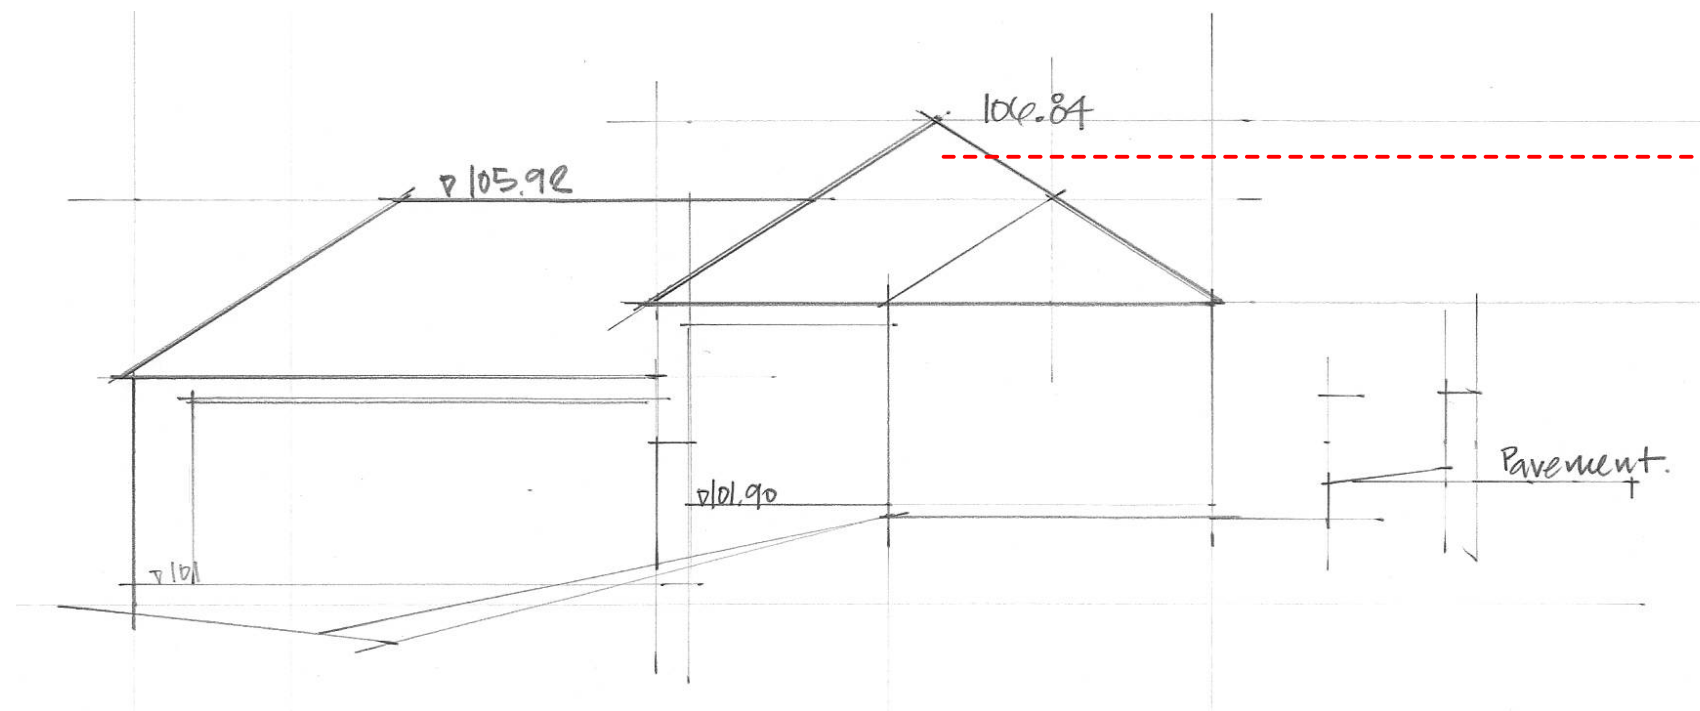


South Elevation Existing

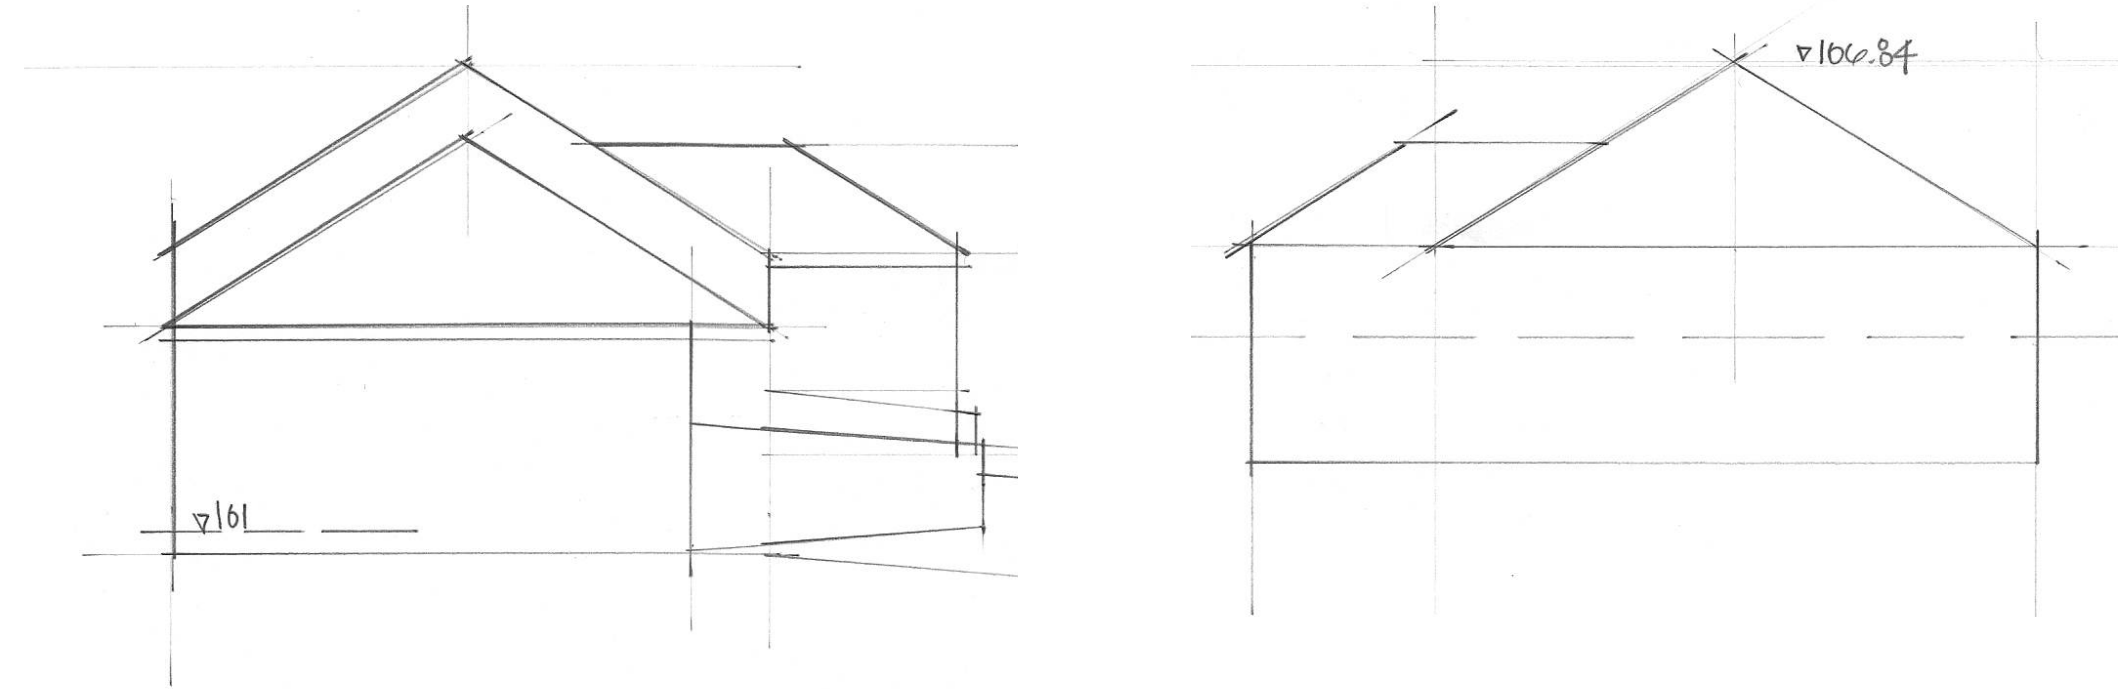


West Elevation Existing


East Elevation Existing

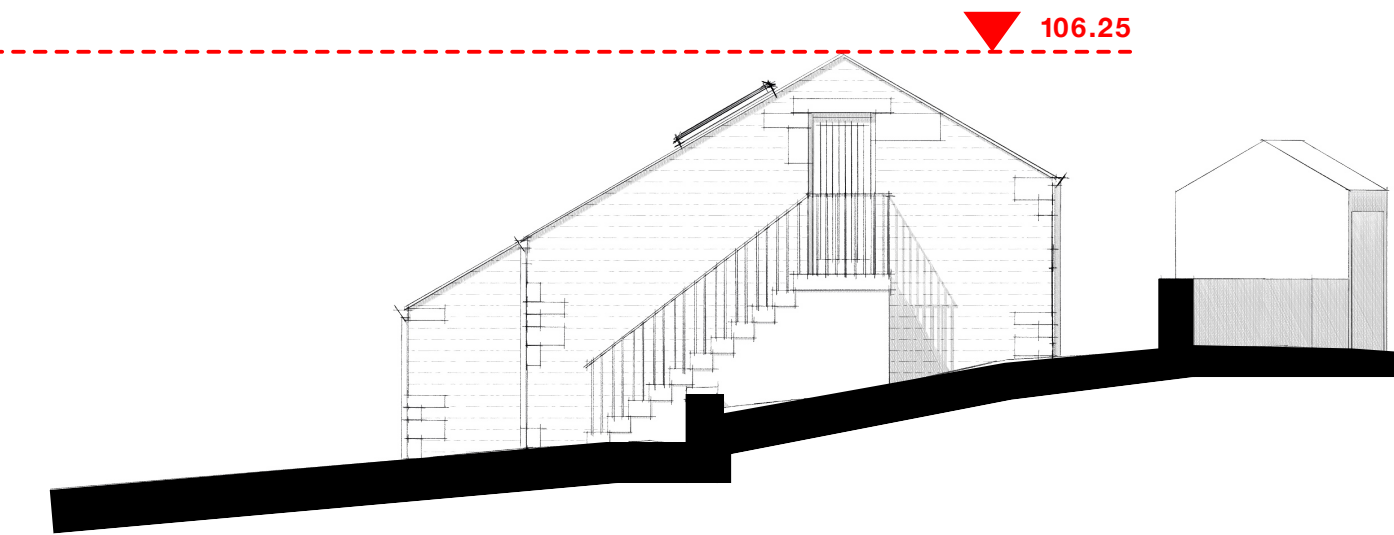


South Elevation Proposed

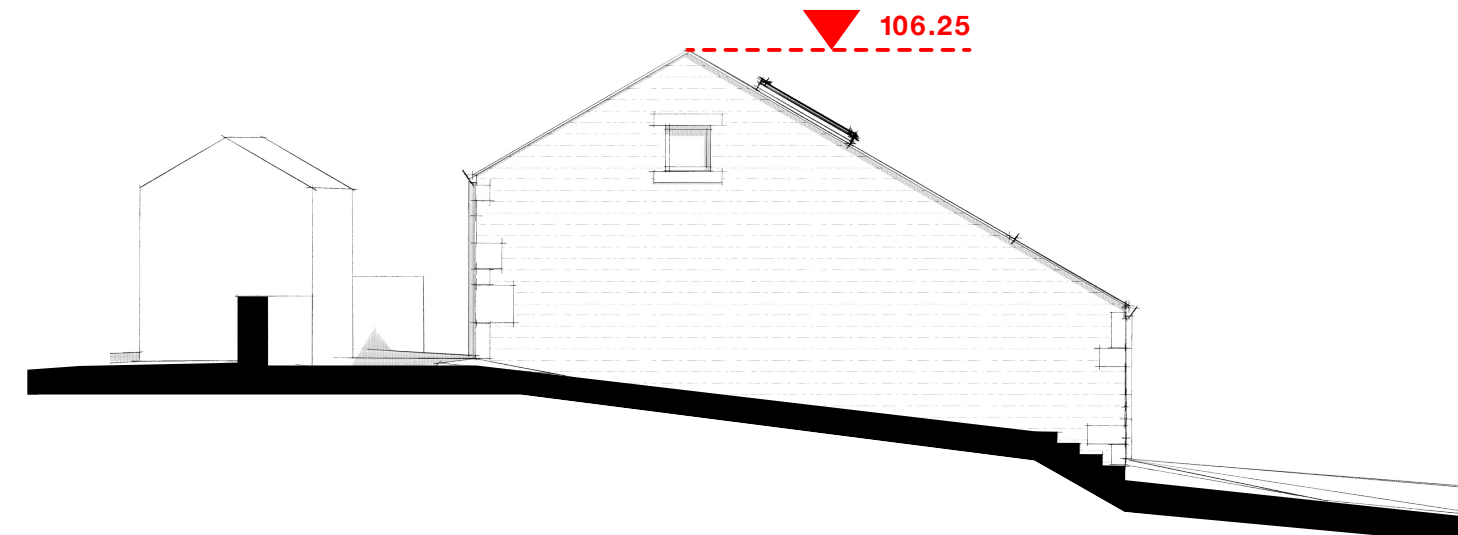






North Elevation Proposed

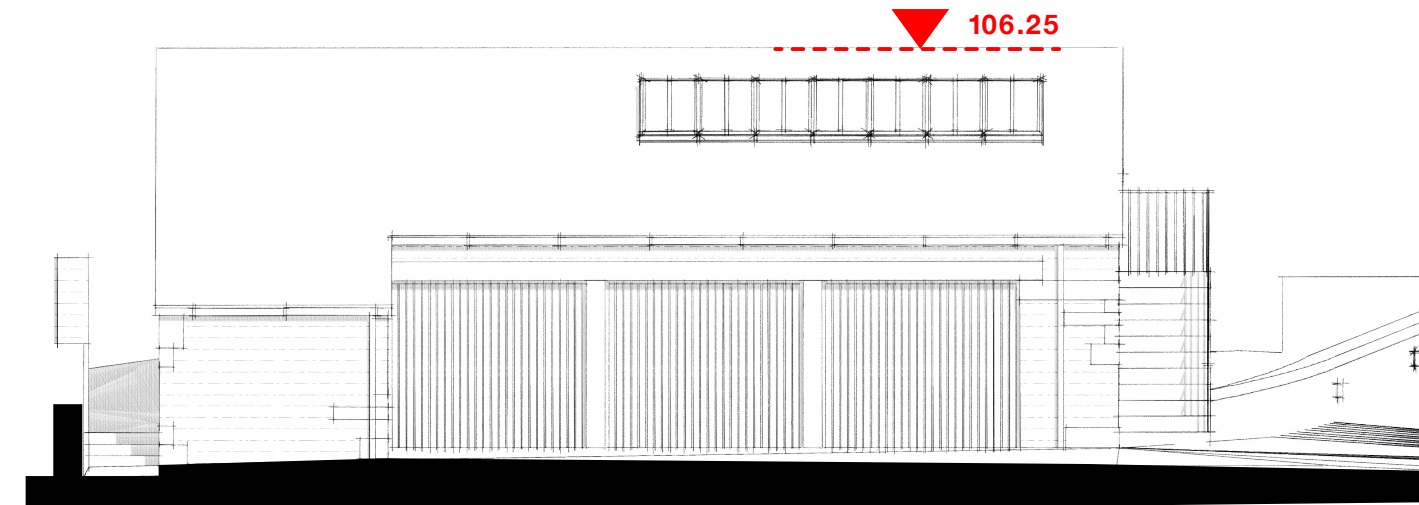

West Elevation Proposed

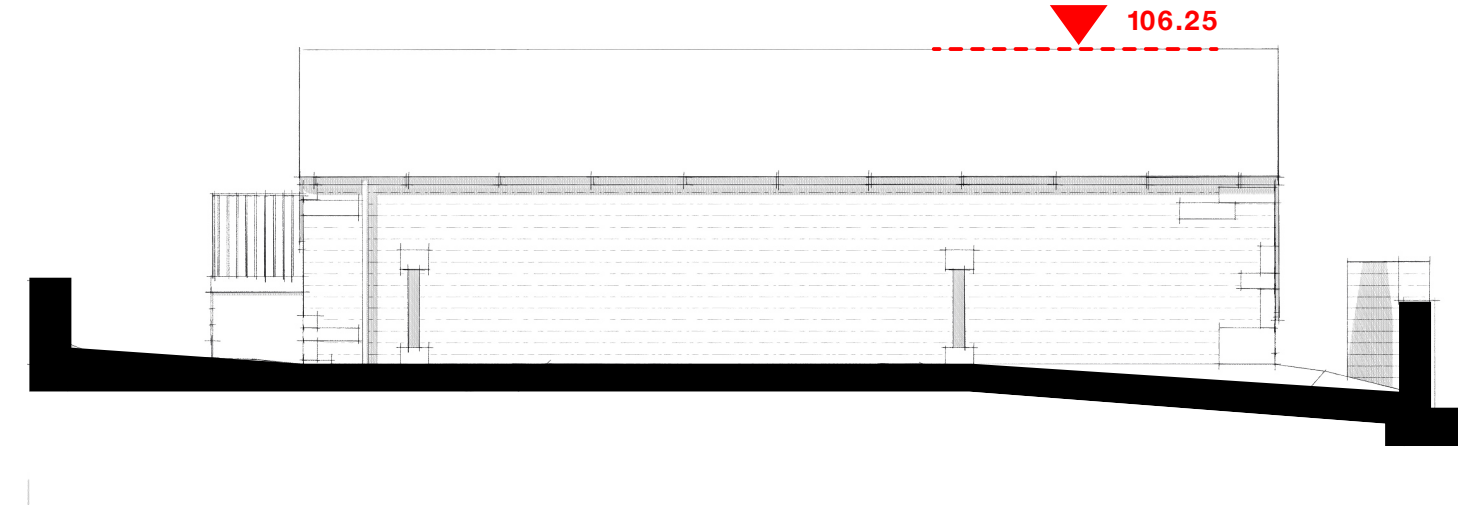

East Elevation Proposed

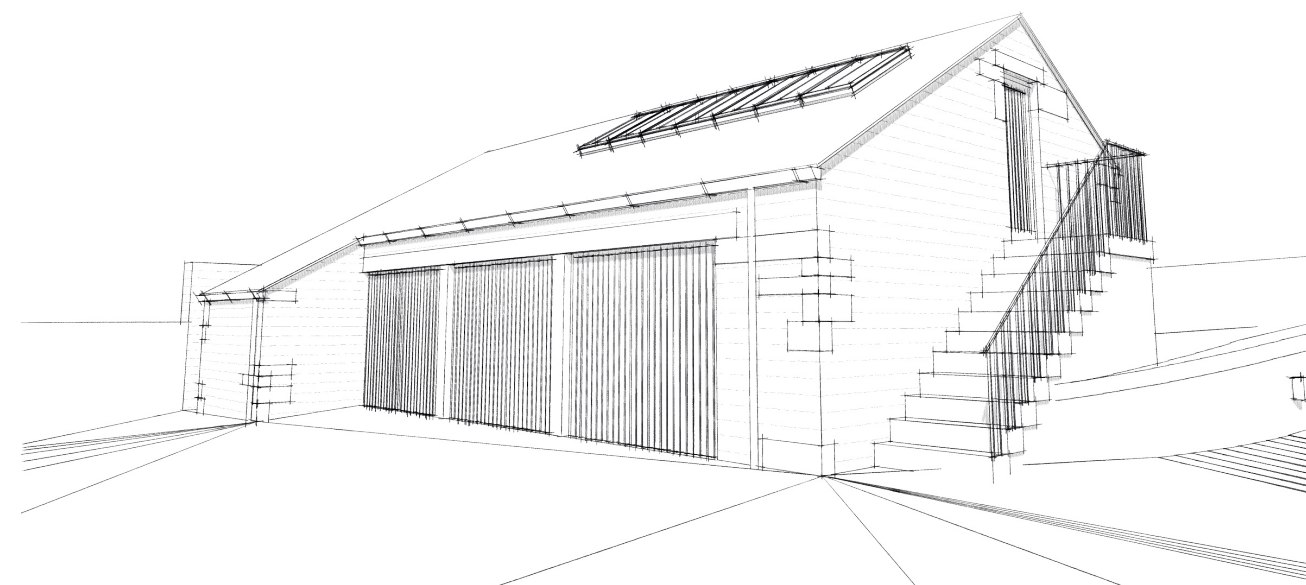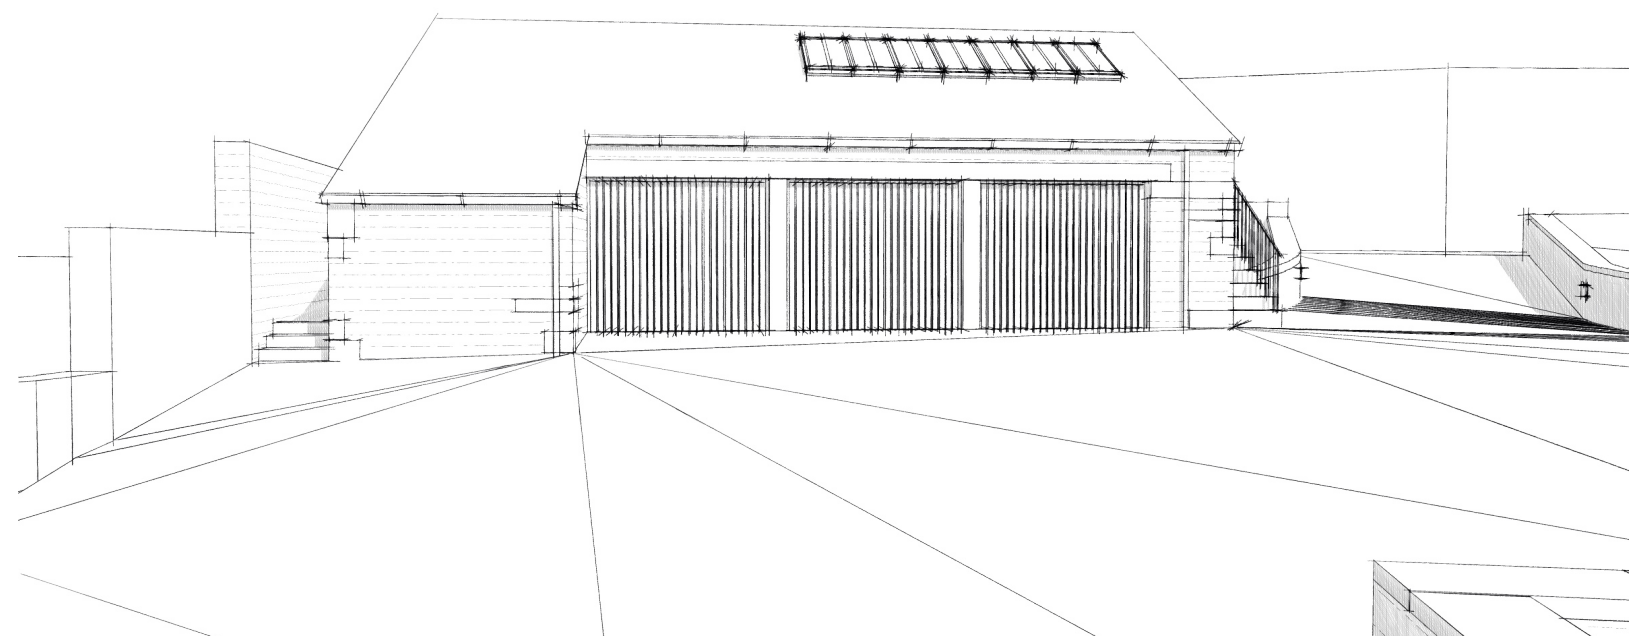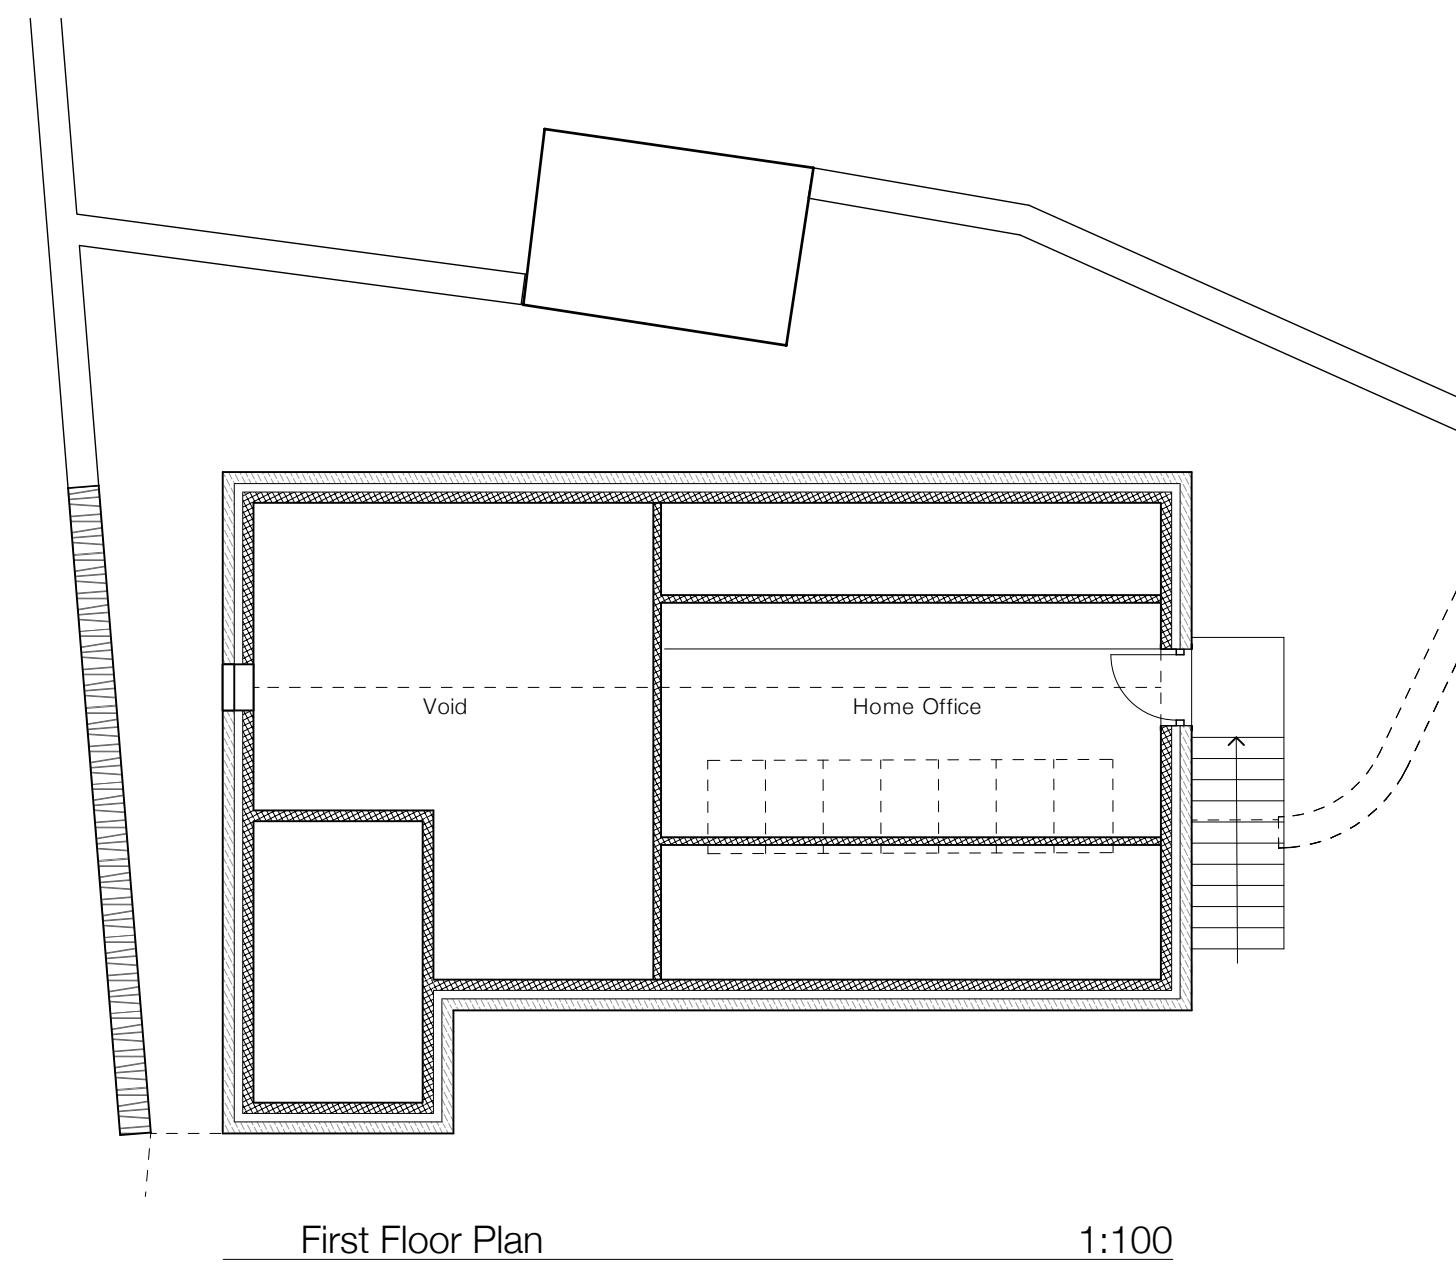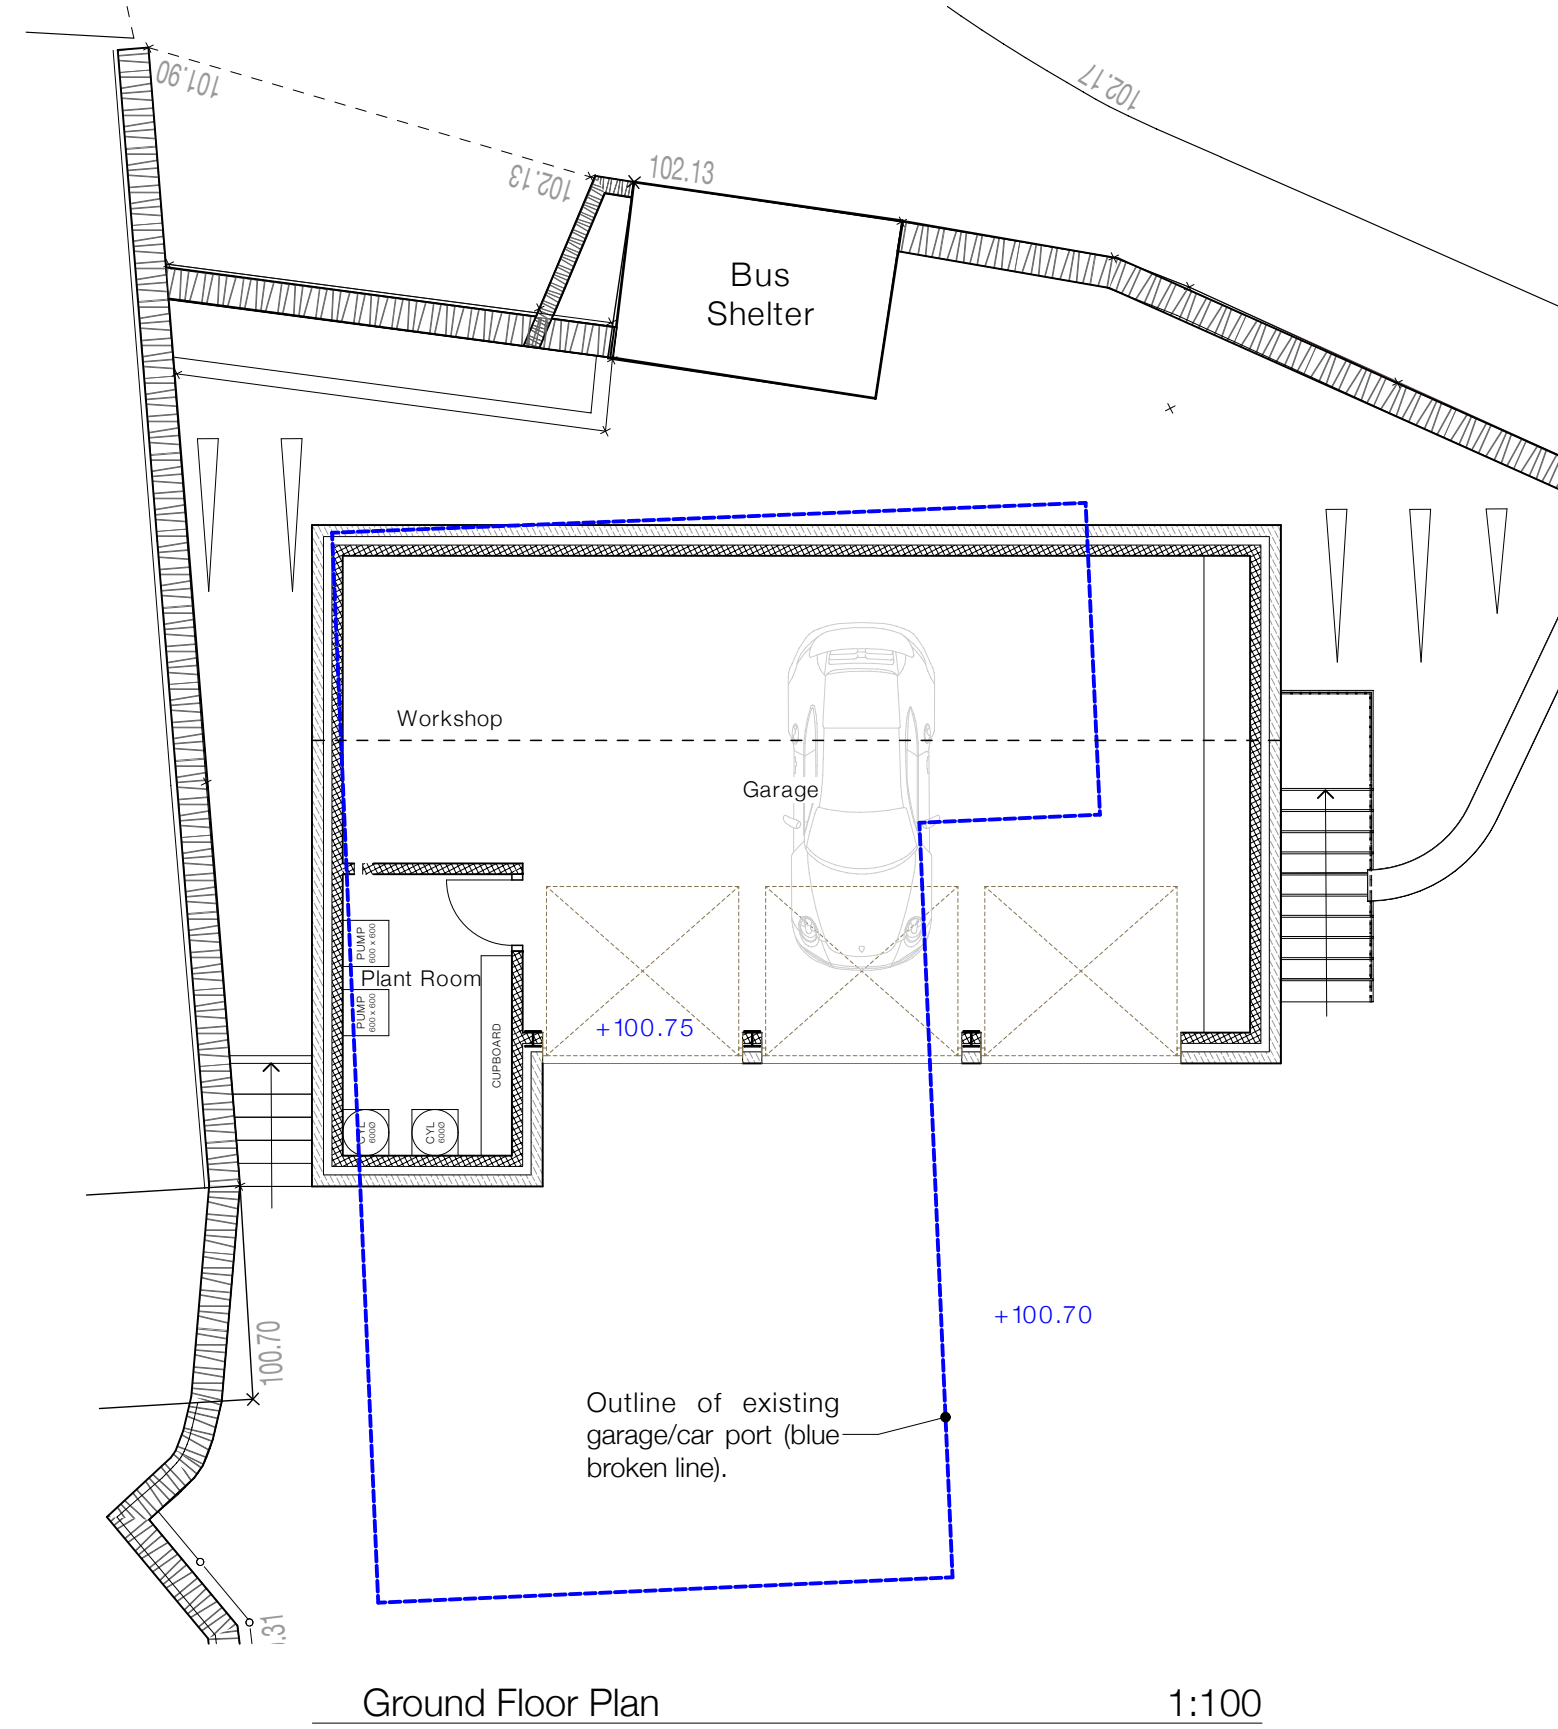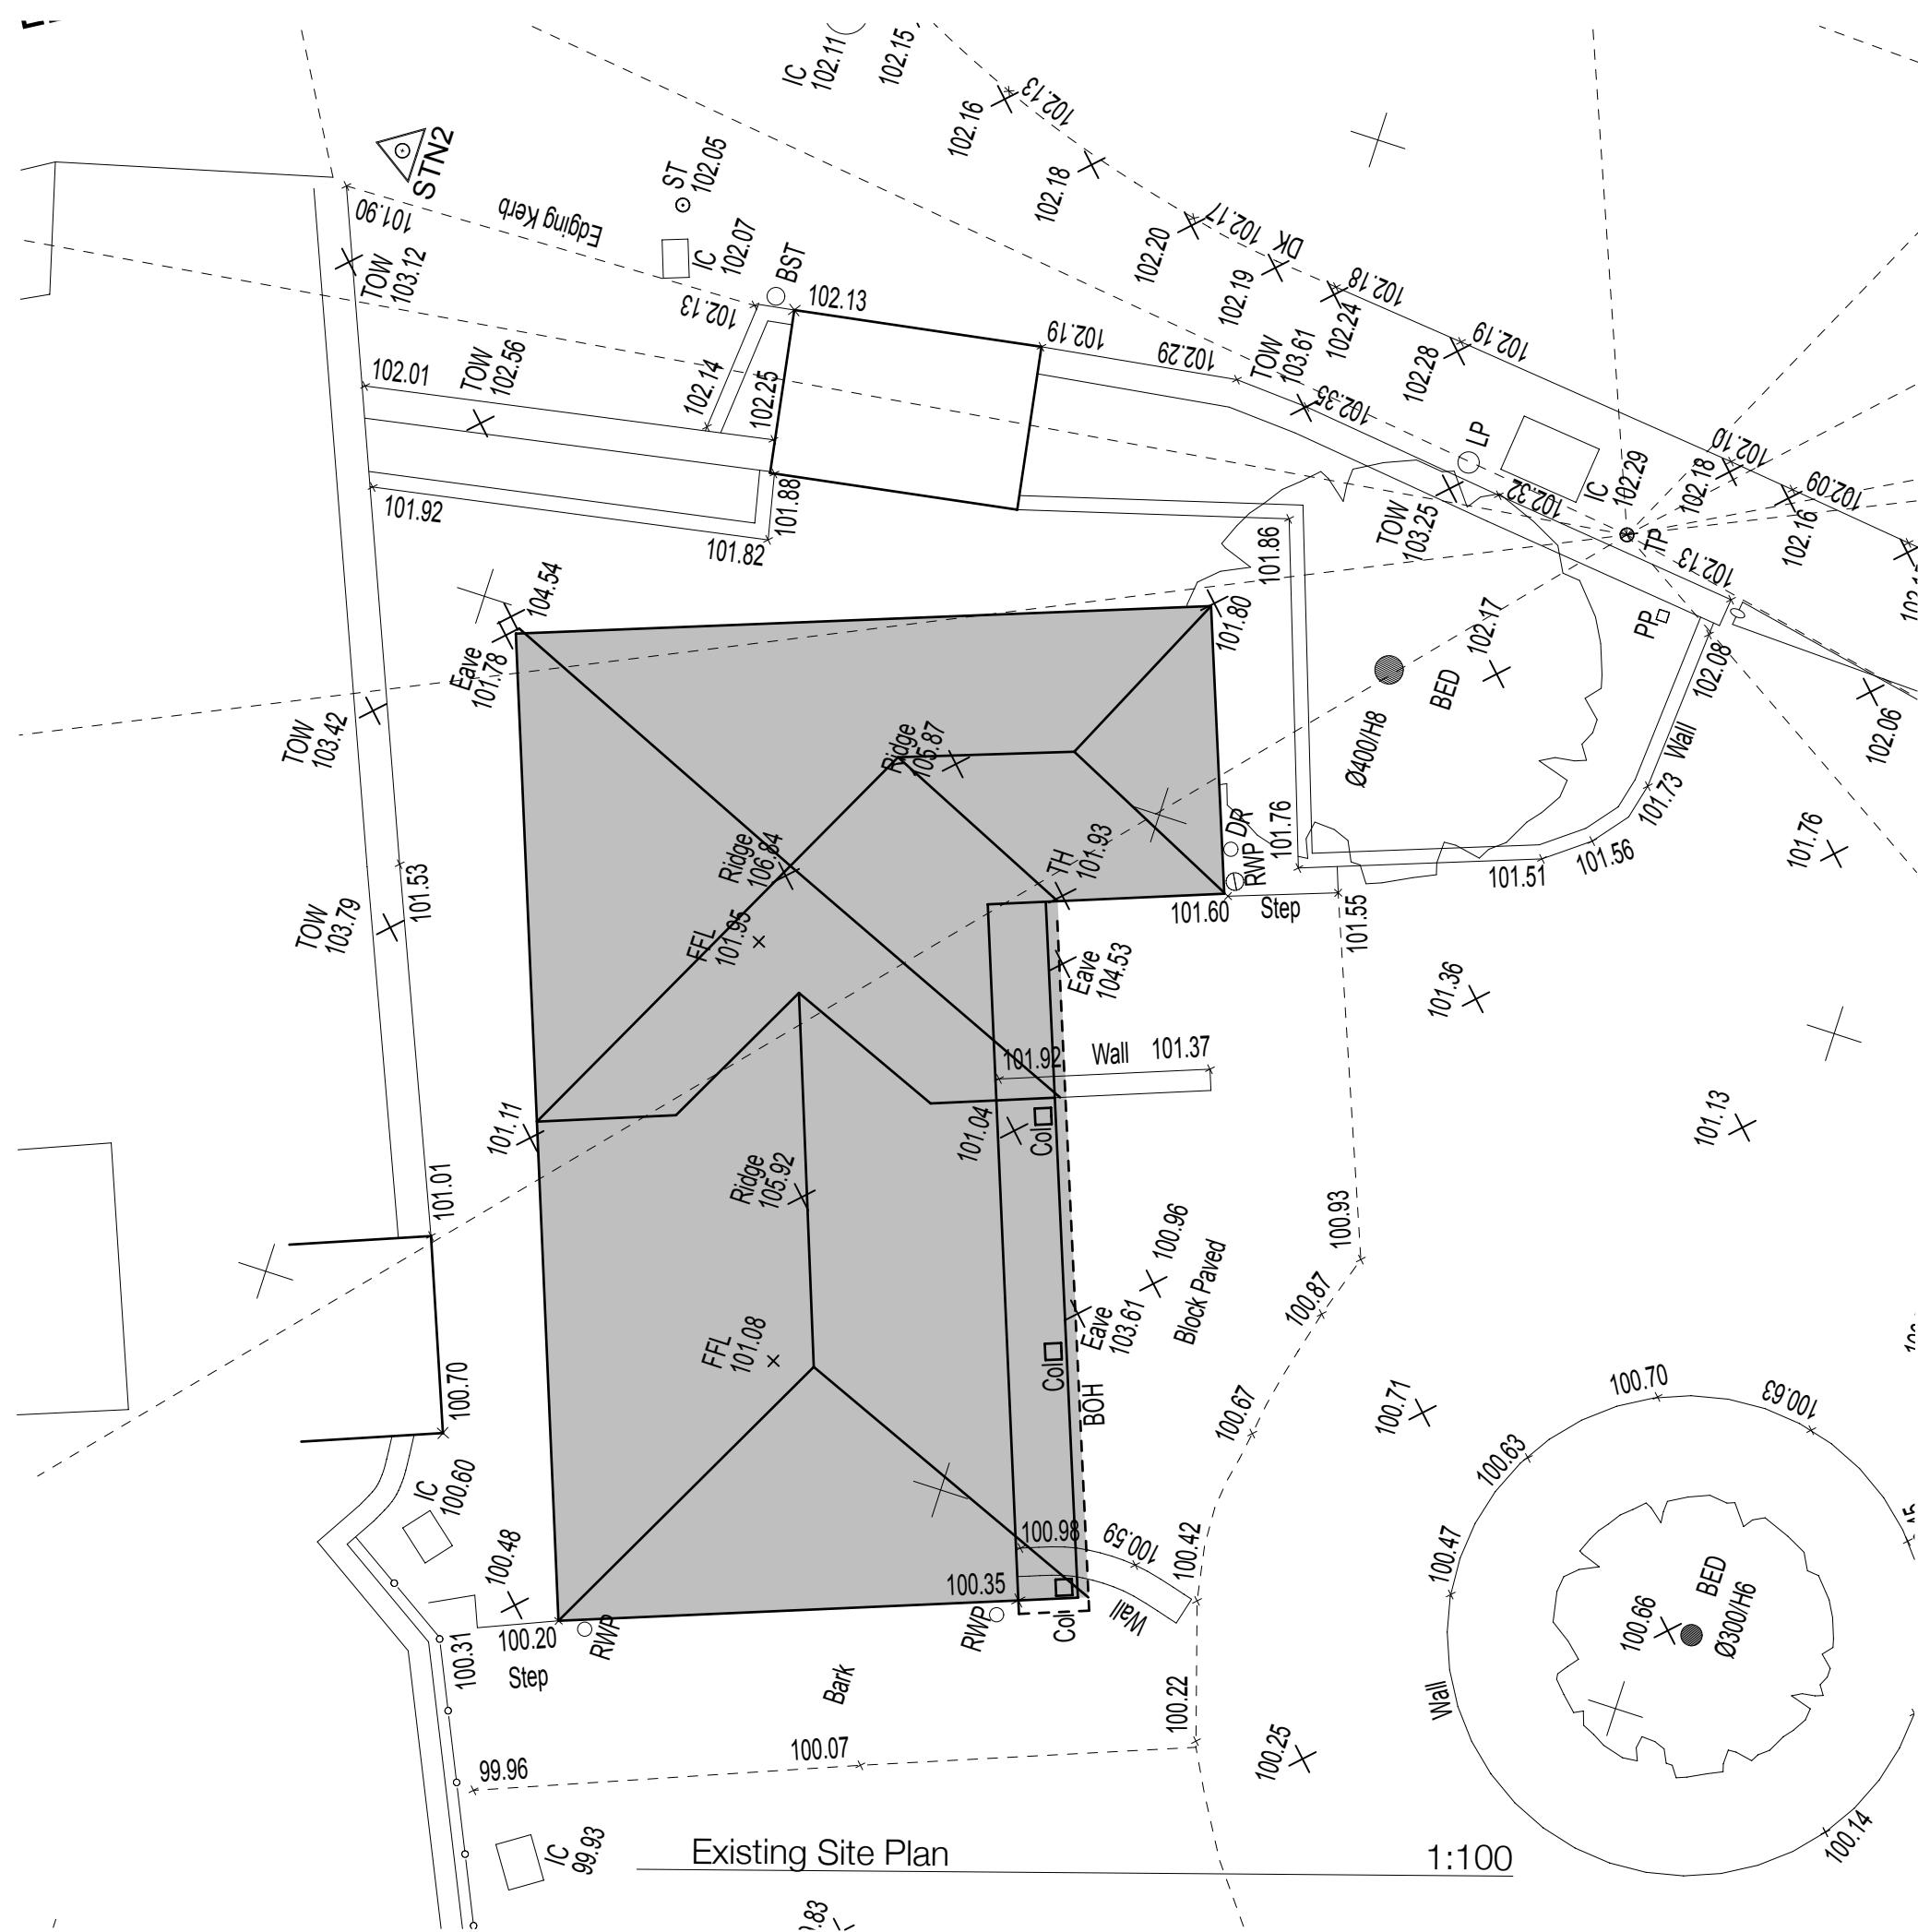

Notes

Do not scale from drawing, use figured dimensions only.
All dimensions must be checked and verified on site prior to commencement of work and architect to be notified of any discrepancies.
This drawing is intended to permit overall scheme proposals only and cannot be used for construction purposes without further information.

Rev.	Drawn	Checked	Date
A	HL		29.09.20
B	MJN		15.12.20

Job Title	2 Hill Top, Cawthorne, Barnsley.
Client	Mr & Mrs McLean
Status	Planning
Company	AD
Drawing	Proposed Garage Drawing
Scale @ A1	1:100
Date	Sept 18
Drawn	MJN
Checked	
Drawing No.	3222 (0-1)
Revision	B

ONE17

ARCHITECTS & INTERIOR DESIGNERS

The Dyehouse, Armitage Bridge
Huddersfield, West Yorkshire HD4 7PD

T 01484 668 000 F 01484 668 001
E solutions@one17design.com

ONE17DESIGN.COM