


SITE BLOCK PLAN



Scale 1:1250

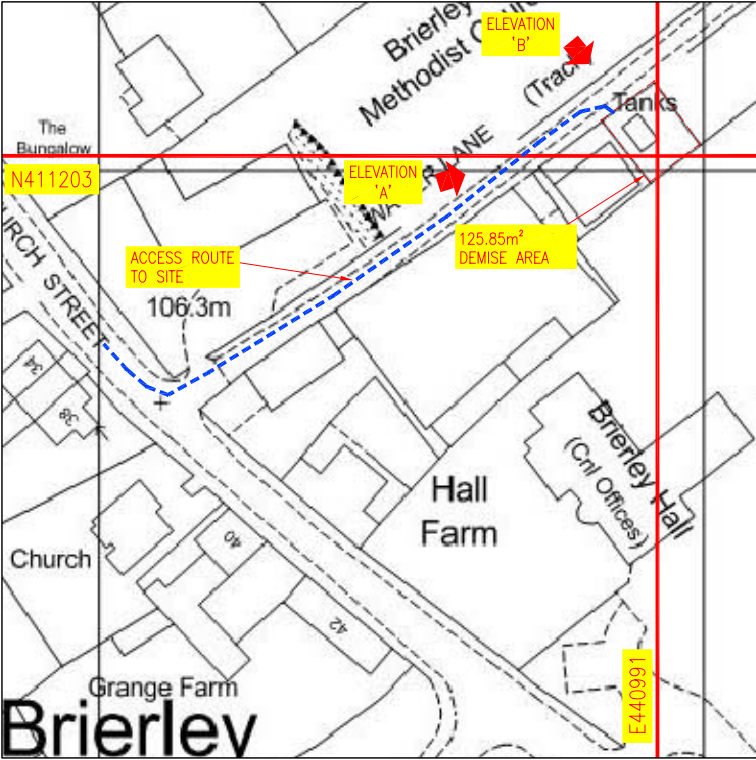

DIRECTIONS
TAKE M62 LEAVING AT JUNCTION 36. FOLLOW THE A628 THROUGH BARNSLEY. WHEN THIS ROAD PASSES THROUGH BRIERLEY, TURN RIGHT INTO CHURCH STREET. CONTINUE THROUGH THE BENDS AND THE FARMS APPEARS ON THE LEFT.


LOCATION PLAN

Scale 1:50000

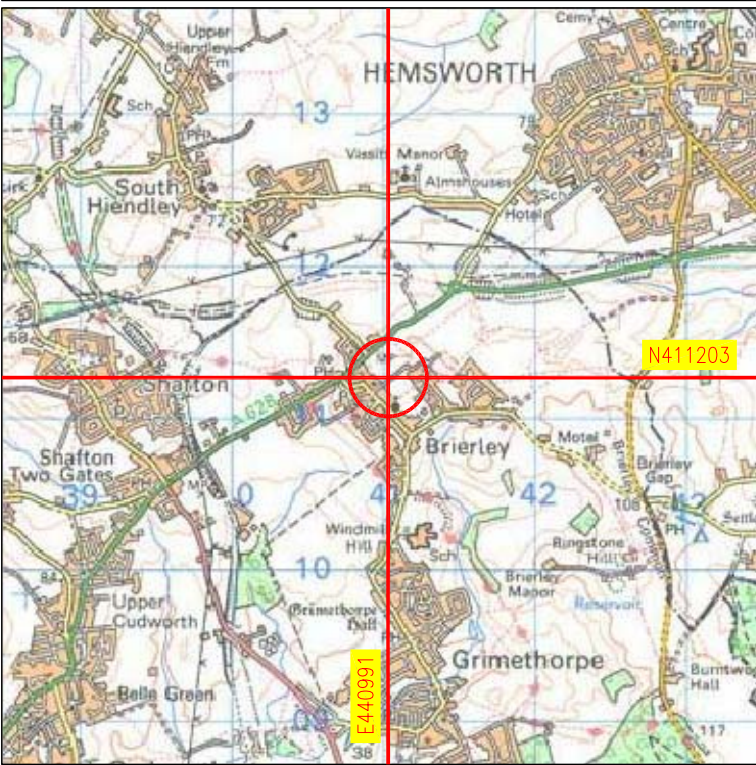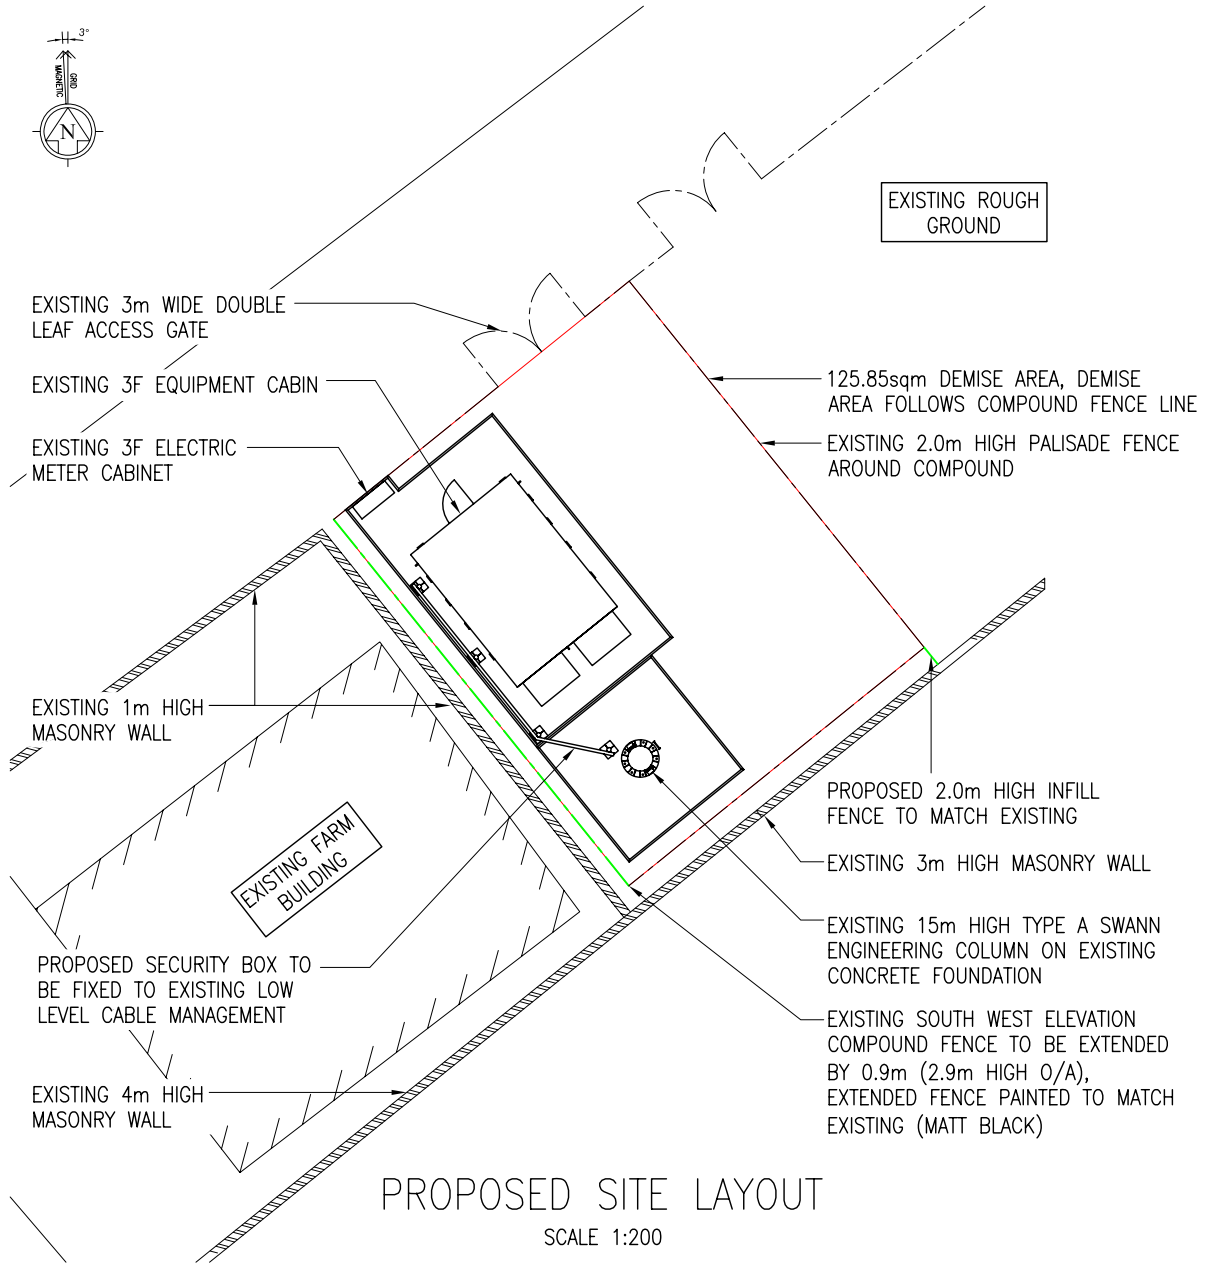

PROPOSED SITE LAYOUT

SCALE 1:200

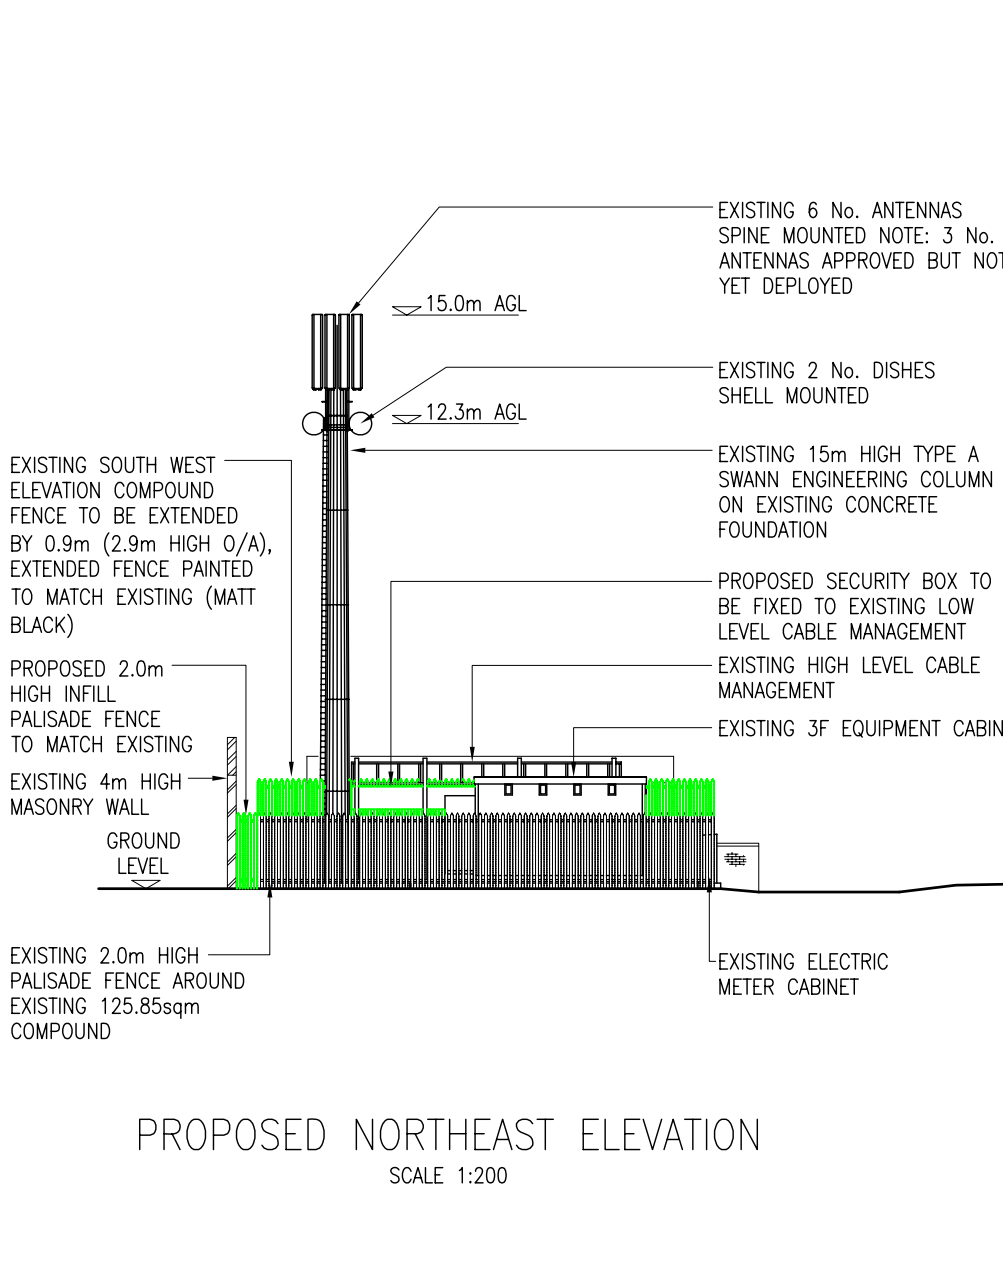

PROPOSED NORTHEAST ELEVATION

SCALE 1:200

NOTE: INFORMATION HELD ON IMS TAKES PRECEDENCE OVER ALLKEYS AND SCHEDULES SHOWN

OPCS EQUIPMENT SCHEDULE				OPCS DISH KEY					
ITEM	TYPE	SIZE (mm) (HxWxD)	OTHER INFO.	DISH REF	DISH Dia.	AZIMUTH (EGN)	HEIGHT TO CENTRE (AGL)	REMOTE RFU? (Y/N)	FUNCTION LINK No.
IT-1	3F	2800x3400x4500		D1	600mm dia.	TBC	12.3m	N	TBC
				D2	600mm dia.	TBC	12.3m	N	TBC
OPCS ANTENNA KEY									
ITEM	ANTENNA REF	FUNCTION /LINK No.	TYPE/ PART No.	AZIMUTH (EGN)	HEIGHT TO CENTRE (AGL)	No. OF MHA	FEEDER TYPE	FEEDER LENGTH	No. OF FEEDERS
A1	A1/A2	Tx/Rx	DBDP	330° EGN	13.9m	4	LDF5-50	25m	4
A2	E1/E2	Tx/Rx	DBDP	30° EGN	13.9m	4	LDF5-50	25m	4
A3	B1/B2	Tx/Rx	DBDP	90° EGN	13.9m	4	LDF5-50	25m	4
A4	F1/F2	Tx/Rx	DBDP	150° EGN	13.9m	4	LDF5-50	25m	4
A5	C1/C2	Tx/Rx	DBDP	210° EGN	13.9m	4	LDF5-50	25m	4
A6	G1/G2	Tx/Rx	DBDP	270° EGN	13.9m	4	LDF5-50	25m	4

ELEVATION A PHOTOGRAPH

EXISTING COMPOUND LOCATION



ELEVATION B PHOTOGRAPH

EXISTING COMPOUND LOCATION



This site has been designed to ICNIRP compliancy for 'Public Access'

COLOUR CHART (represents proposed work and not the actual colour of Orange equipment)

Black	Text and existing buildings, structures, masts trees, Orange and other Operators equipment
Green	Proposed Orange installation
Blue	Access route
Yellow	Proposed cable routes
Red	Proposed site demise

SITE ADDRESS
HALL FARM
CHURCH STREET
BRIERLEY
SOUTH YORKSHIRE, S72 9JR

ACQUISITION CONSULTANT



Harlequin (Acquisition) Limited
Suite L, Kirkton Business Centre
Kirk Lane, Livingston, EH54 7AY
Tel 01506 462 174 Fax 01506 462 023

CONSULTANT

HARLEQUIN
Design

Harlequin (Design) Limited
Suite L, Kirkton Business Centre
Kirk Lane, Livingston, EH54 7AY
Tel 01506 462 174 - Fax 01506 462 023

CONTRACTOR

DOES THIS SITE DESIGN CONFORM TO THE FOLLOWING OPCS DOCUMENTS :
PLAN 168 Ver 6.2 & SPEC 252 Ver 5.4

YES	NO
X	.

IF NO DETAIL THE EXCEPTIONS BELOW :

- 1.
- 2.
- 3.

CROWN COPYRIGHT RESERVED.
MAPS REPRODUCED WITH THE PERMISSION OF THE CONTROLLER OF HM'S STATIONERY OFFICE.
LOCATION PLAN - Digital Mapping Solutions from Dotted eyes.
© Crown Copyright 2011. All rights reserved Licence number 100019918
SITE BLOCK PLAN - Digital Mapping Solutions from Outlet User.
© Crown Copyright 2011. All rights reserved Serial number 00388100

B	FENCE EXTENDED; INFILL FENCE ADDED; C/MAN BOX ADDED	RN	04.02.11
A	FIRST ISSUE	imc	03.02.11
REV	DESCRIPTION	BY	DATE

SCALE AS SHOWN WHEN PRINTED AT A3	DRAWN imc	CHECKED AJC	APPROVED imc
DATE 02.02.11	DATE 02.02.11	DATE 03.02.11	

ALL DIMENSIONS IN mm UNLESS OTHERWISE STATED.
THIS DRAWING TO BE READ IN CONJUNCTION WITH OTHER RELEVANT DRAWINGS.

TITLE

HALL FARM

FENCE UPGRADE
UPG No: MS1: U99458682
PLANNING DRG: SHT 1 OF 4

THIRD PARTY REF.

HD201-10012

SITE CODE

SYK0155

OPT LETTER

-

DRG TYPE

GA

DRG No

01

REV

B

ALL SCALES AS SHOWN WHEN PRINTED AT A3