






GROUND FLOOR PLAN
AREA 69.26sqm
SCALE 1:50

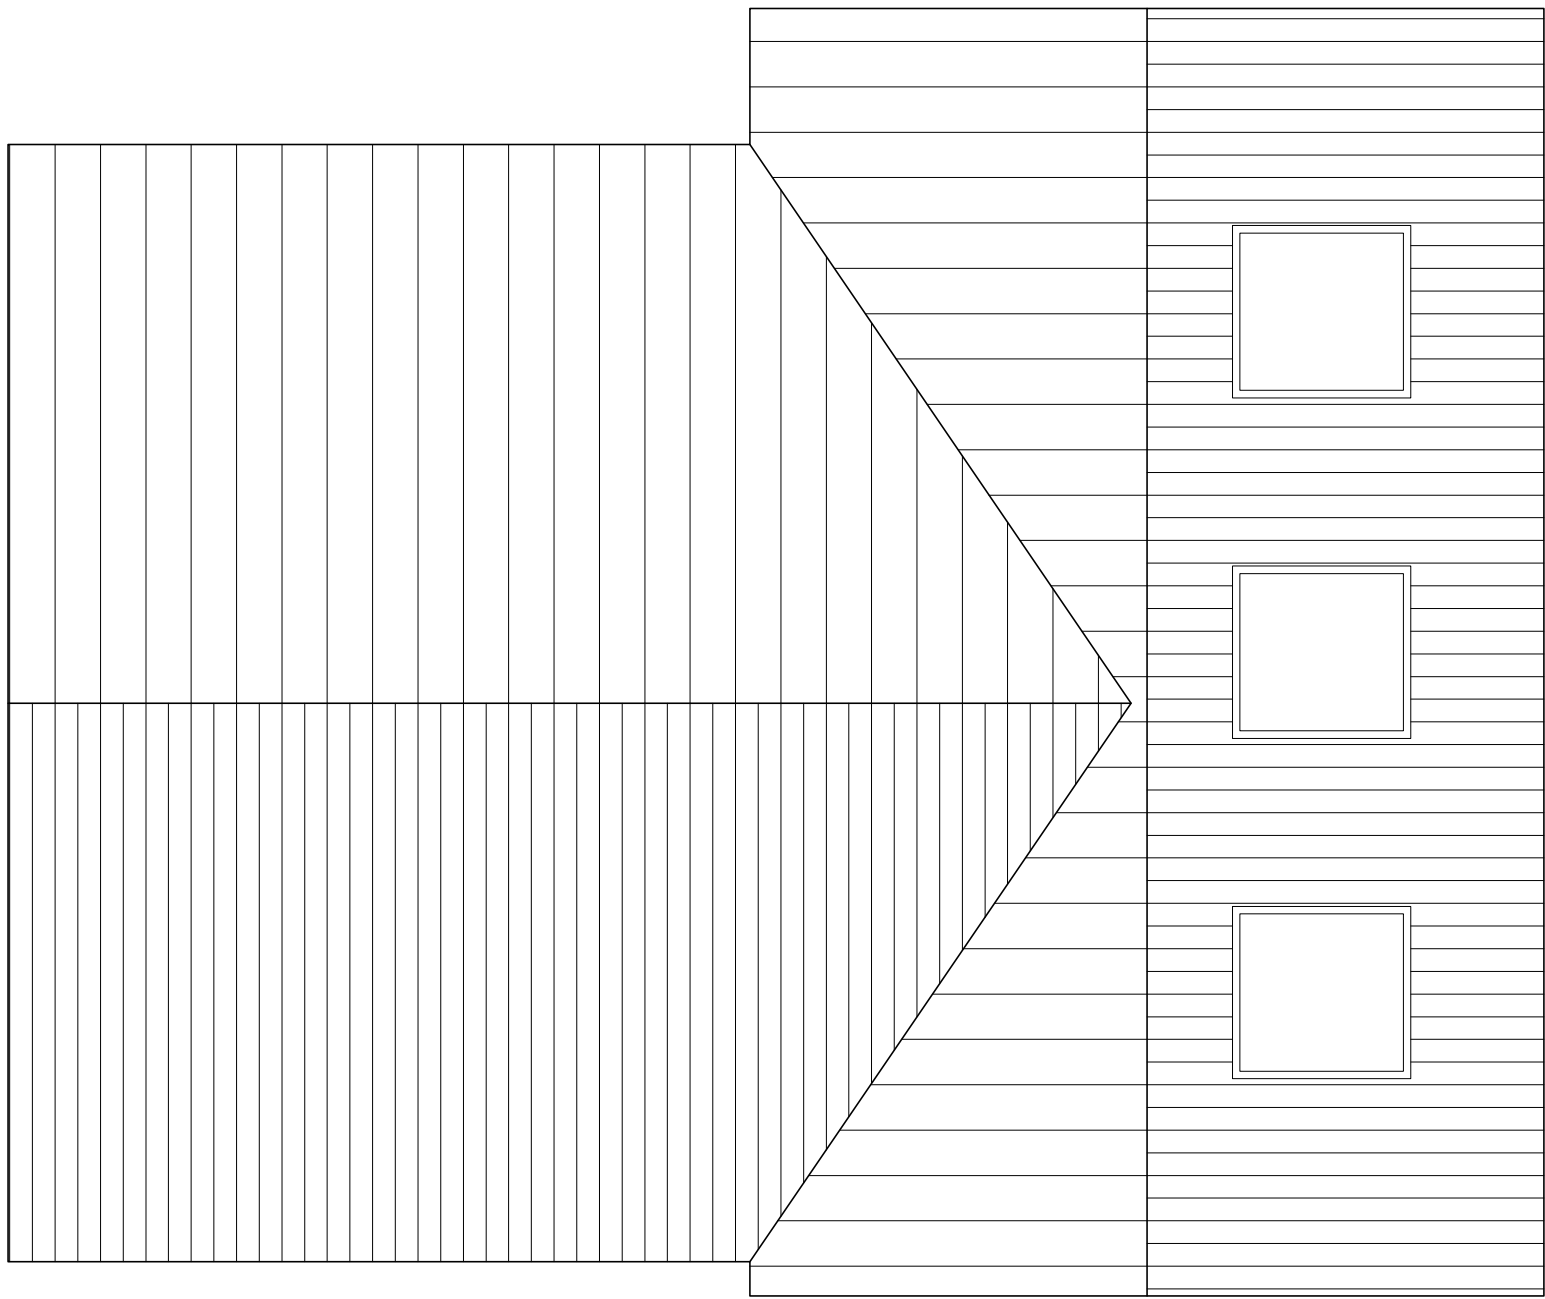


ROOF PLAN
SCALE 1:50

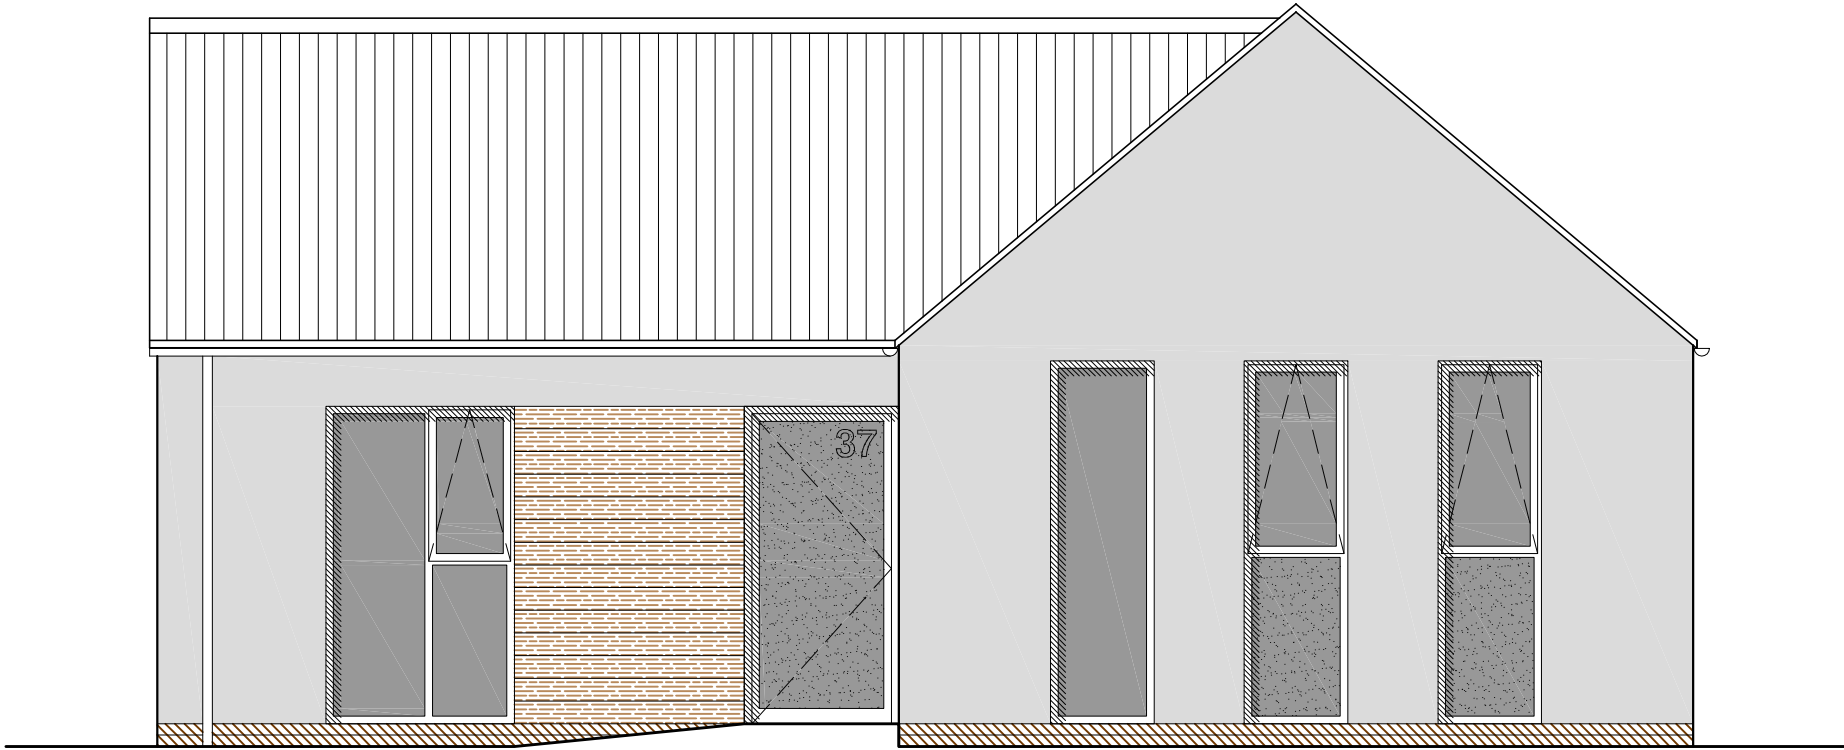


SOUTH ELEVATION
SCALE 1:50

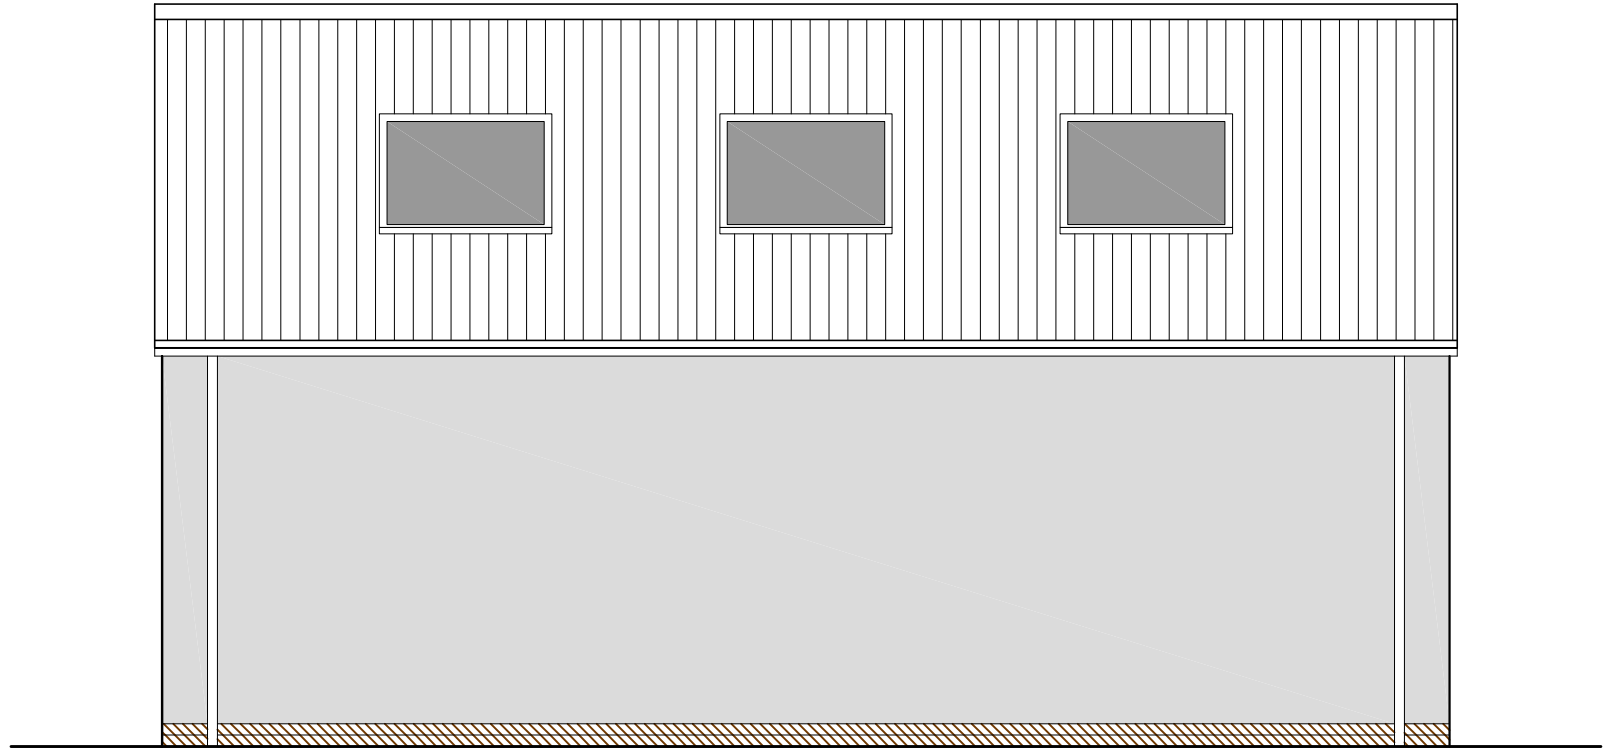

EAST ELEVATION
SCALE 1:50

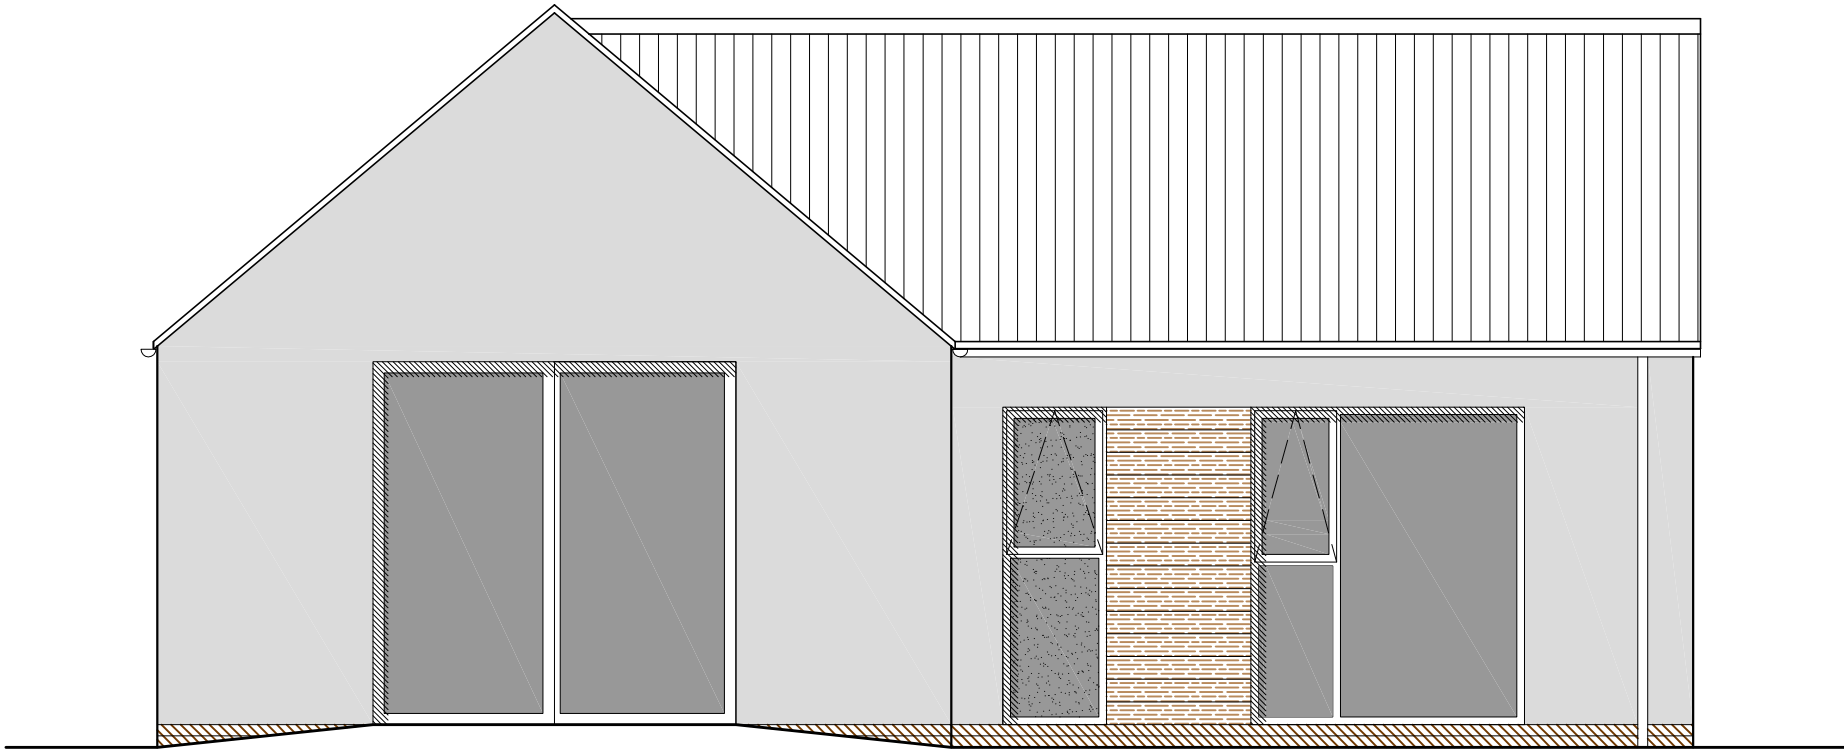

NORTH ELEVATION
SCALE 1:50

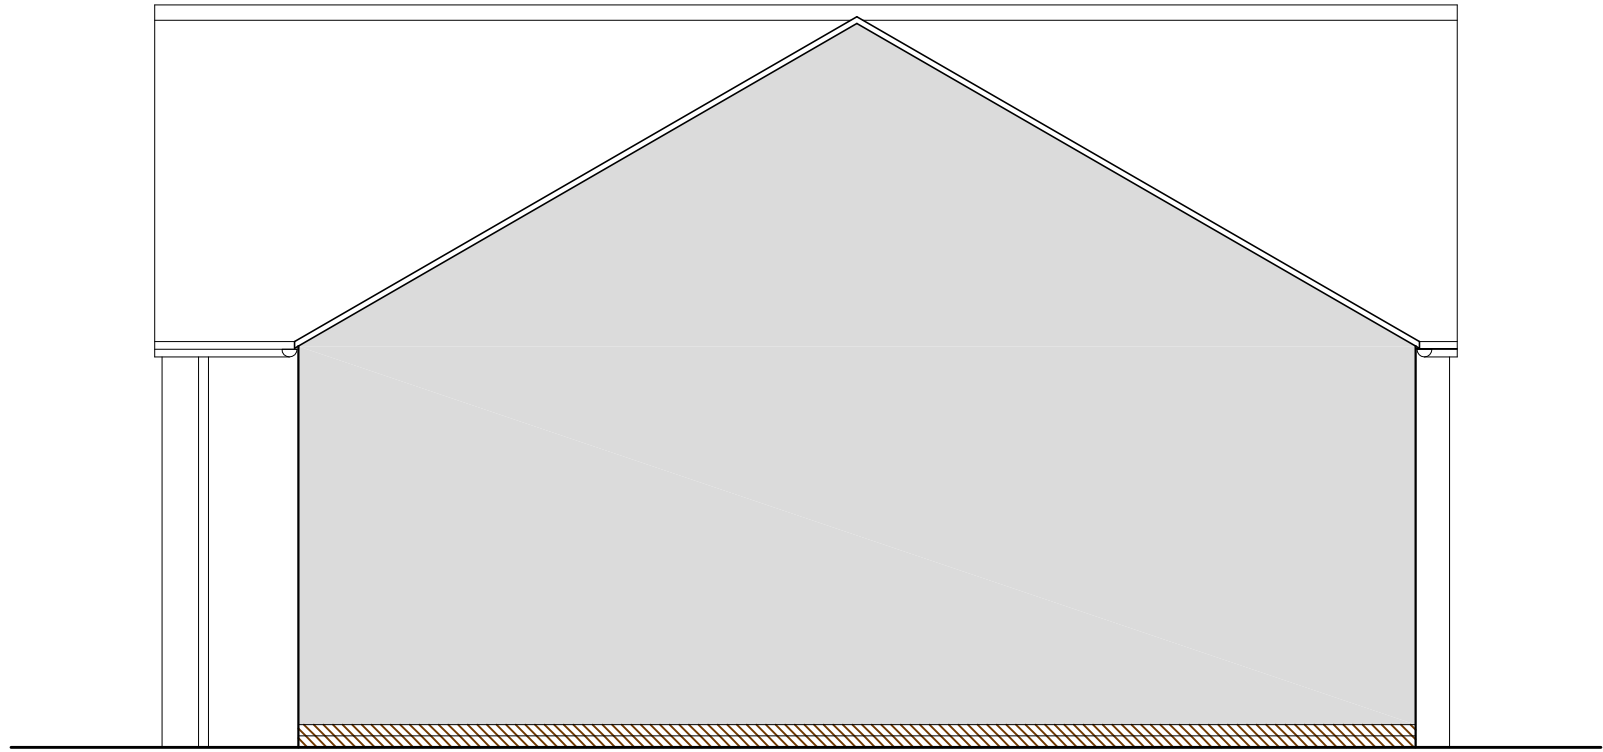

WEST ELEVATION
SCALE 1:50

CODA
Bespoke

Sheffield - Manchester
www.codastudios.co.uk
0114 2794931
hello@codastudios.co.uk

Whitshaw Builders Ltd.

Belvedere Drive

Darfield

Proposed Plans & Elevations

Client

Job

Title

DRAWN	CHECKED	DATE	SCALE	A3 ISSUE:	A1 ISSUE:
AH	-	01-2018	1:100	1:50	
REVISION	DRAWING STATUS	DRAWING NUMBER			
-	PLANNING	WB-BD-02			

© COPYRIGHT EXISTS ON THE DESIGNS AND INFORMATION SHOWN ON THIS DRAWING
The Contractor must verify all dimensions on site before making shop drawings
or commencing work of any kind. No dimensions to be scaled from this drawing.
Architect to be notified of any discrepancies in dimensions immediately.