


- No. Notes
- 1 ALL DIMENSIONS AND LEVELS TO BE CHECKED ON SITE PRIOR TO MANUFACTURE AND CONSTRUCTION
 - 2 DO NOT SCALE THIS DRAWING
 - 3 READ THIS DRAWING IN CONJUNCTION WITH THE HEALTH AND SAFETY PLAN AND CDM REGULATIONS 200

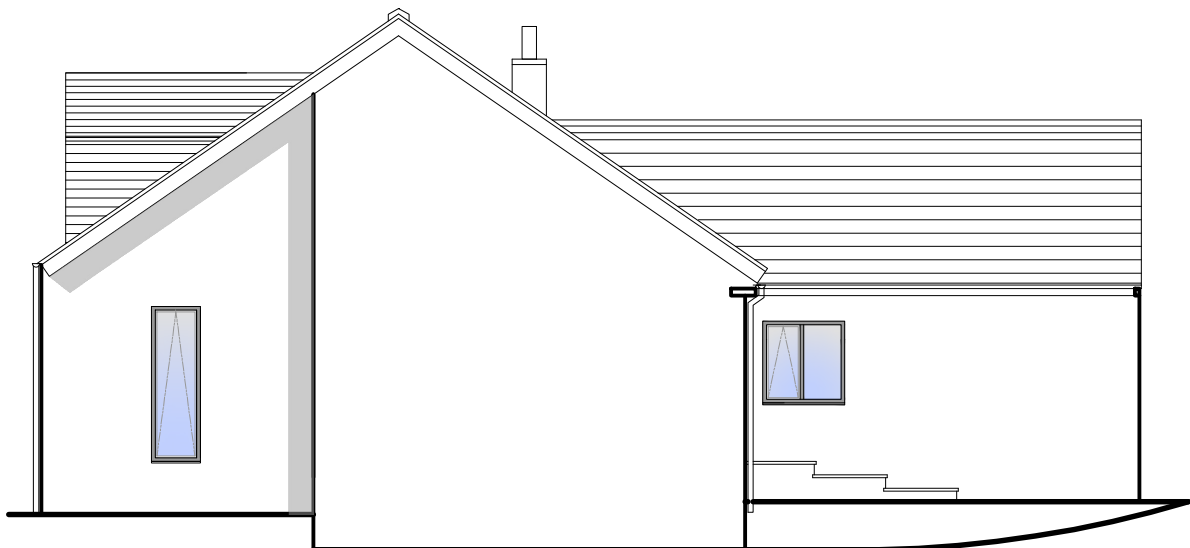

PROPOSED NORTH ELEVATION SCALE 1:100





PROPOSED WEST ELEVATION SCALE 1:100



PROPOSED EAST ELEVATION SCALE 1:100



PROPOSED SOUTH ELEVATION SCALE 1:100

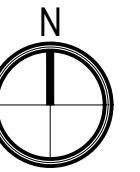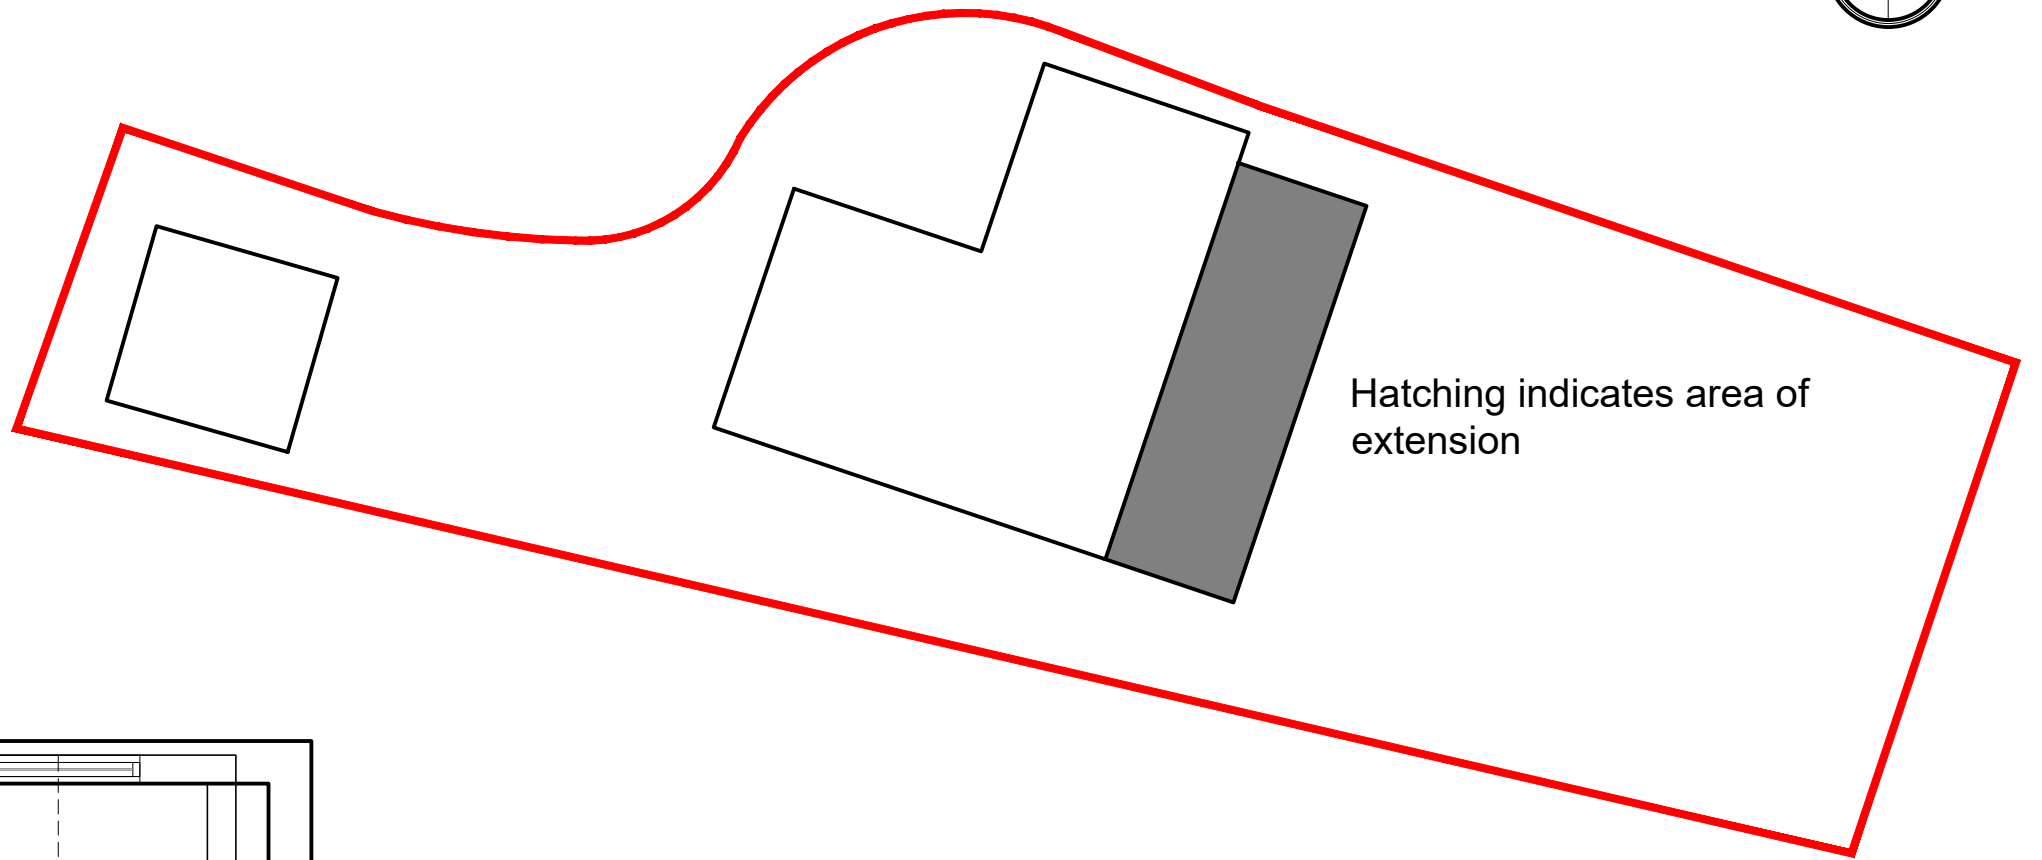


Hatching indicates area of extension

BLOCK PLAN SCALE 1:200



PROPOSED GROUND FLOOR PLAN SCALE 1:50

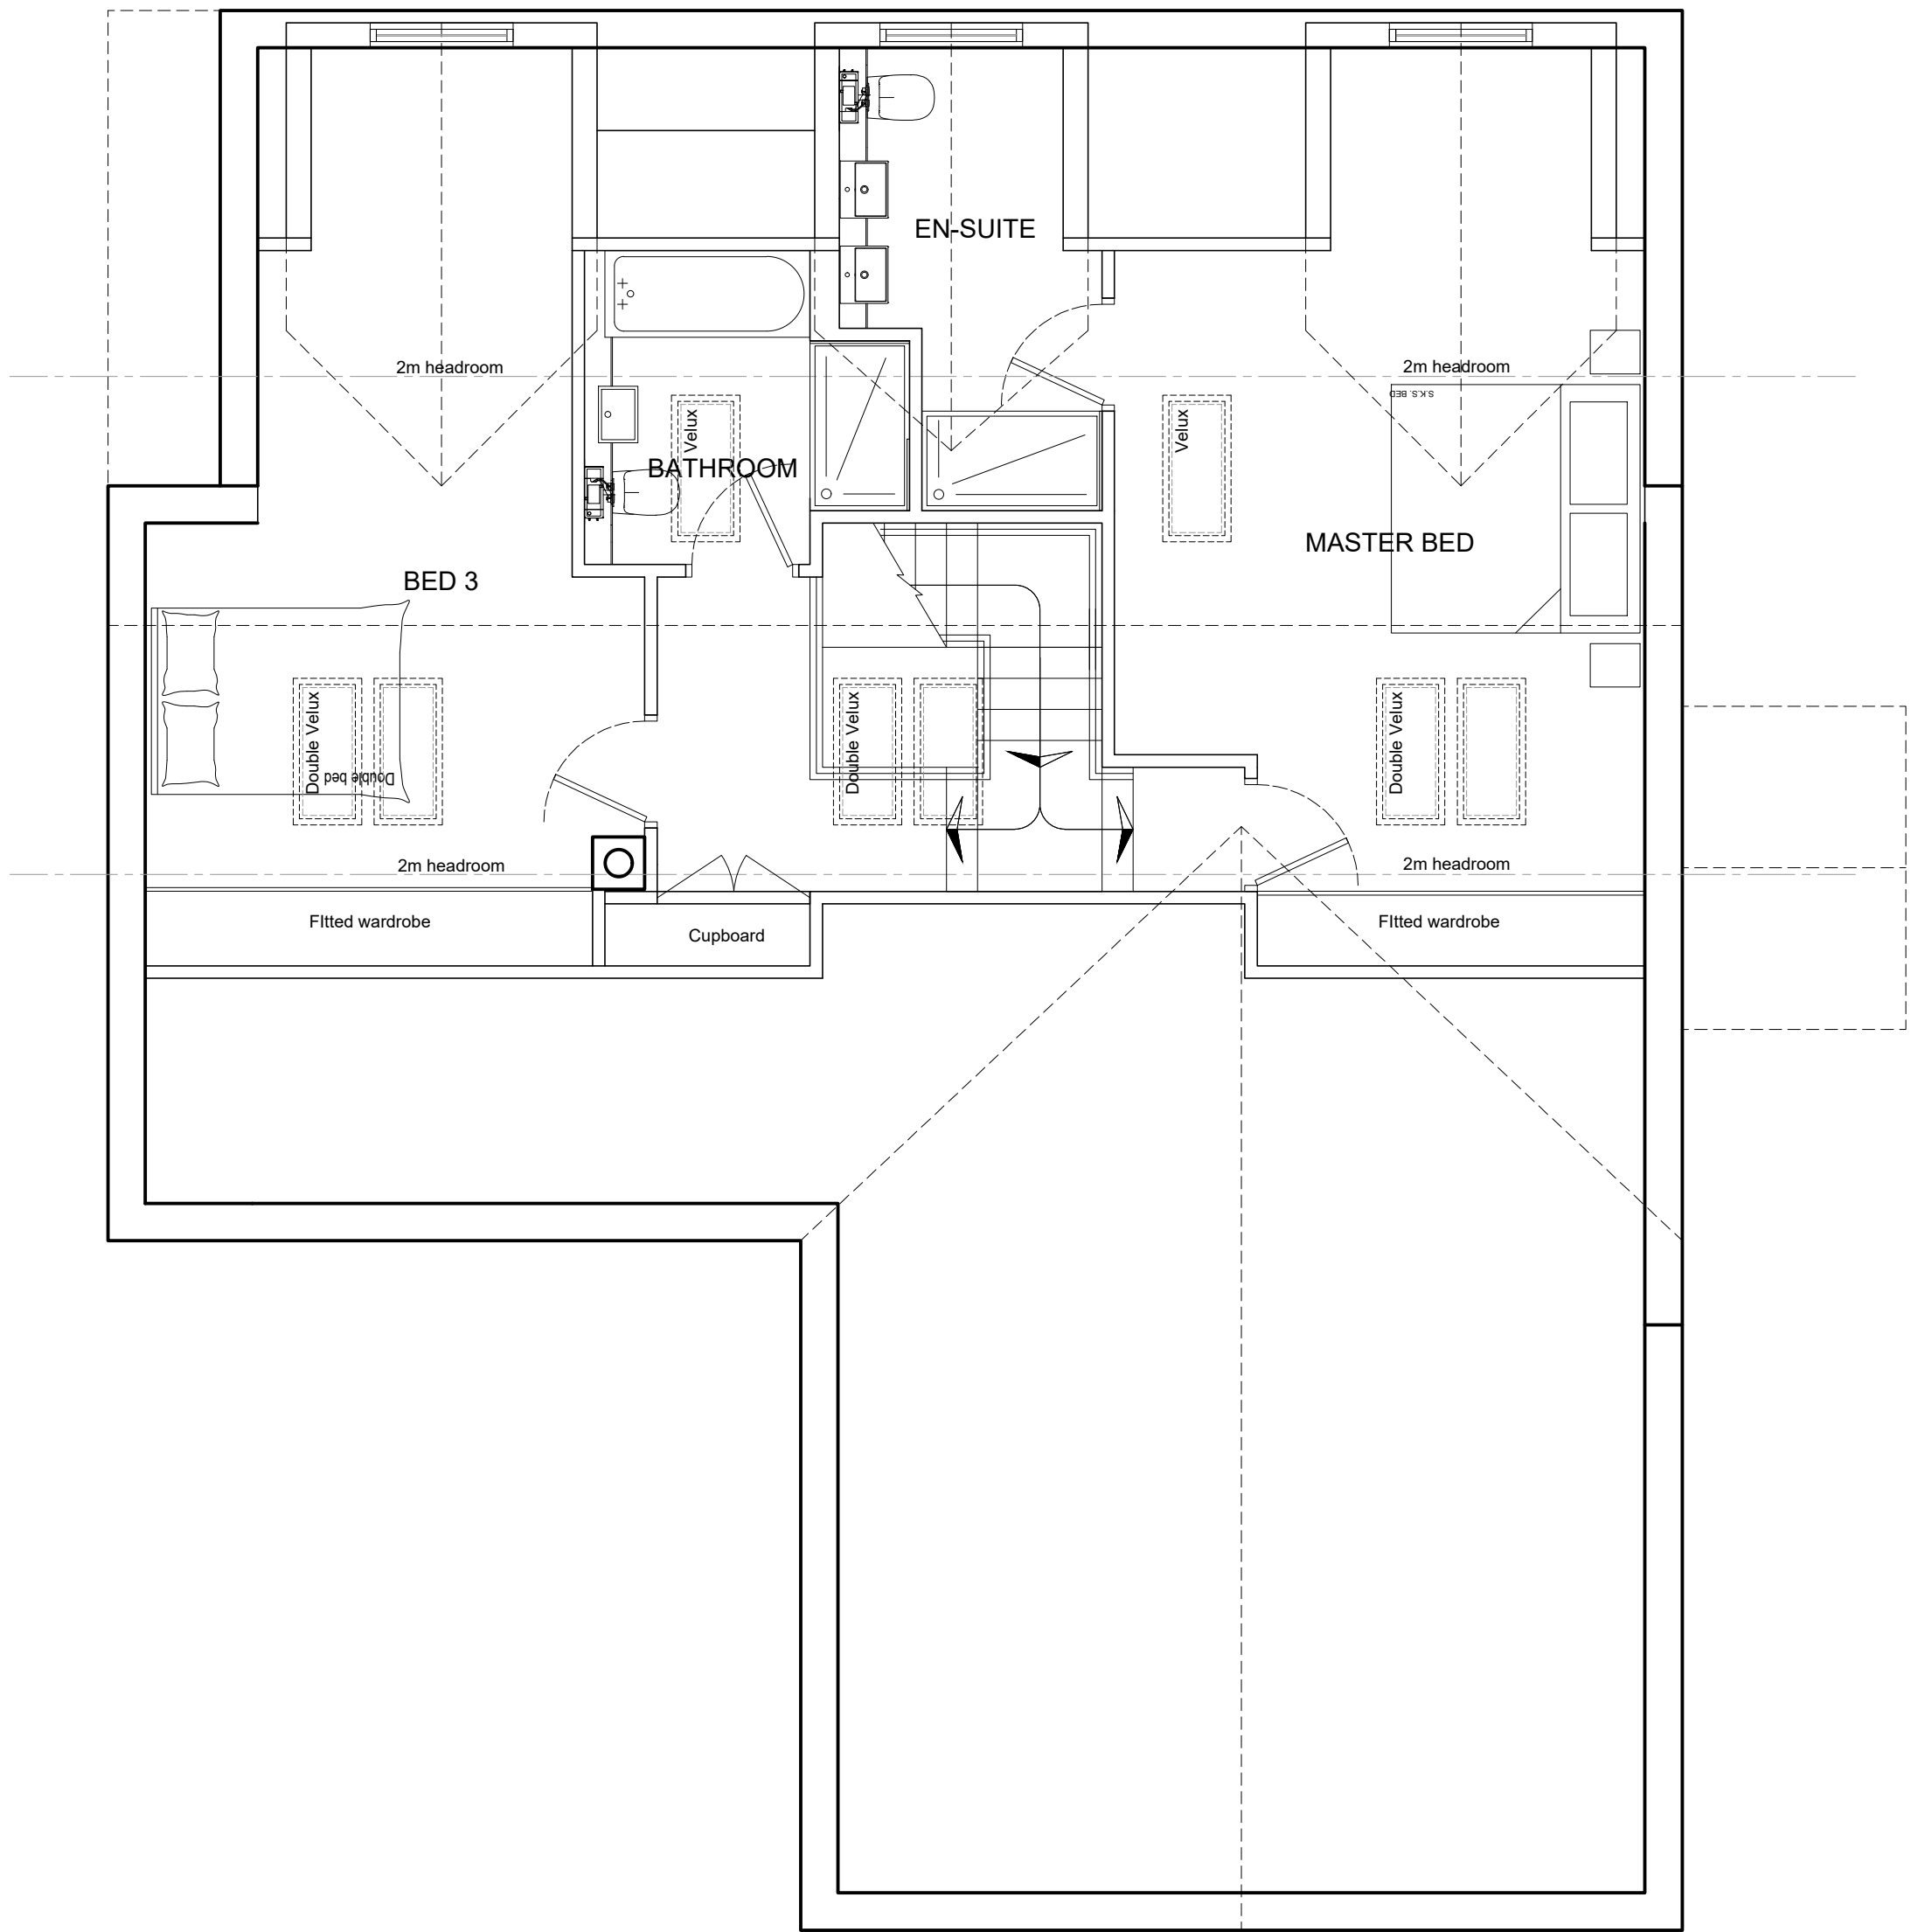

PROPOSED FIRST FLOOR PLAN SCALE 1:50

Rev.	Amendment	Date
-	-	-
DRAWING STATUS		
PRELIMINARY ☐		
FOR APPROVAL ☐		
FOR CONSTRUCTION ☐		
AS BUILT ☐		
TENDER ☐		
JUST ARCHITECTURE		
Design & Development to the limits you set. Tel: 07879 258051		
PROJECT	7 CHAPEL LANE GREEN MOOR, WORTLEY SHEFFIELD S35 7DX	
DRAWING TITLE	PROPOSED GA PLANS & ELEVATIONS	
DRAWING No.	580/PL/01	REVISION
SCALE A1	SCALE A3	DATE
1:50	1:100	08.12.2017
PLANNING		