




Drawing No.	Rev No.
MJN001 -003	

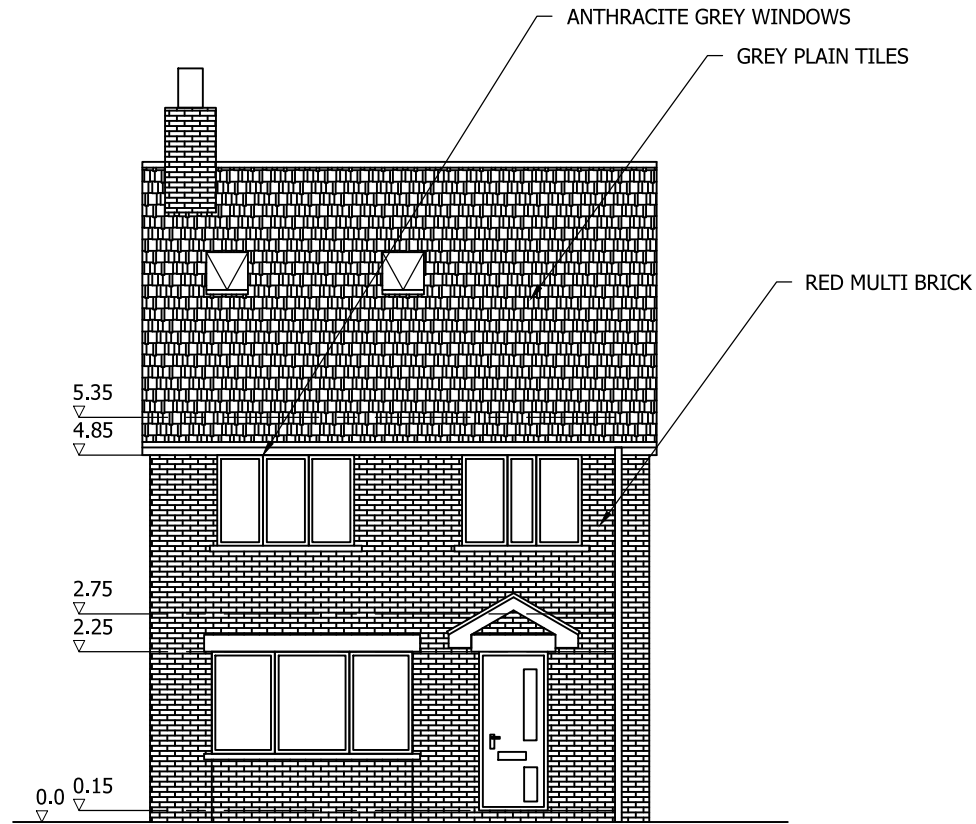


PROPOSED FRONT ELEVATION
SCALE 1:100 AT A3

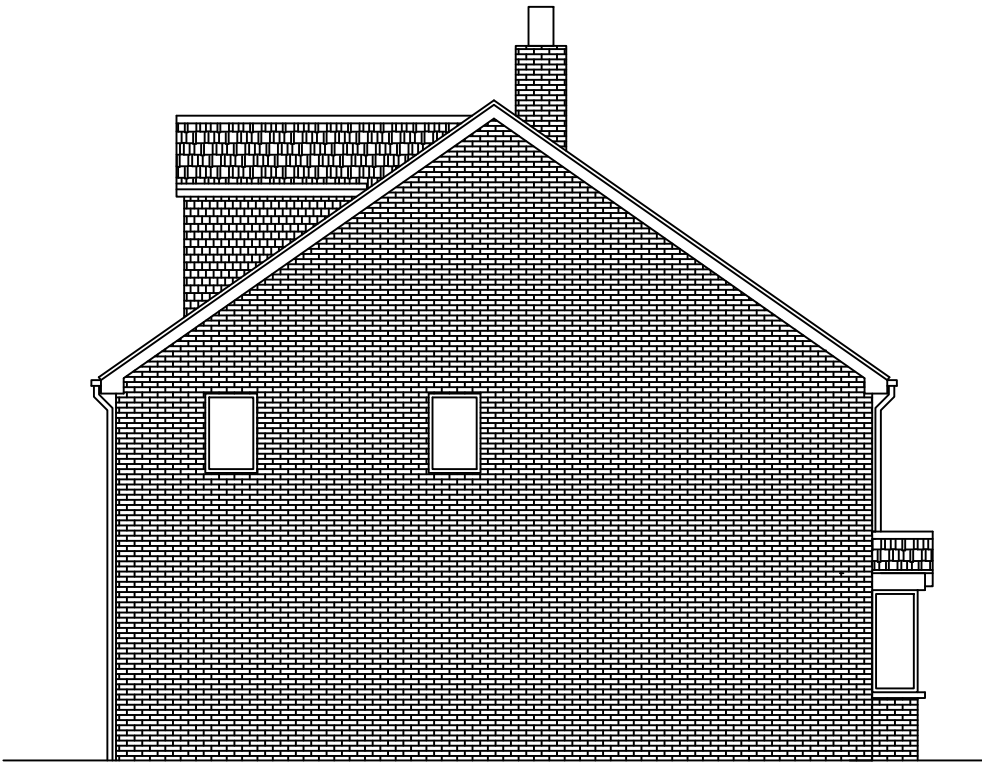

PROPOSED END ELEVATION
SCALE 1:100 AT A3

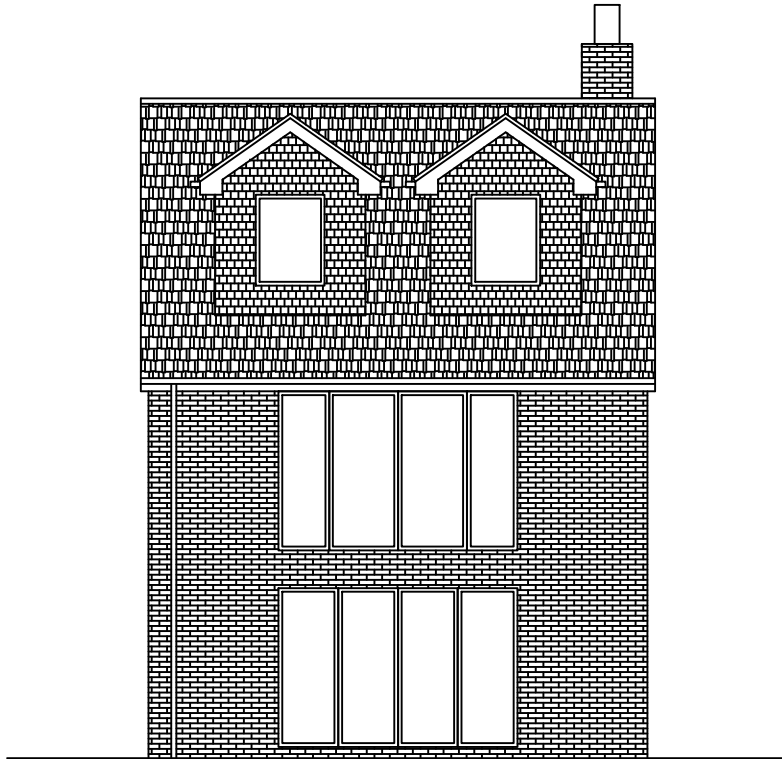

PROPOSED REAR ELEVATION
SCALE 1:100 AT A3

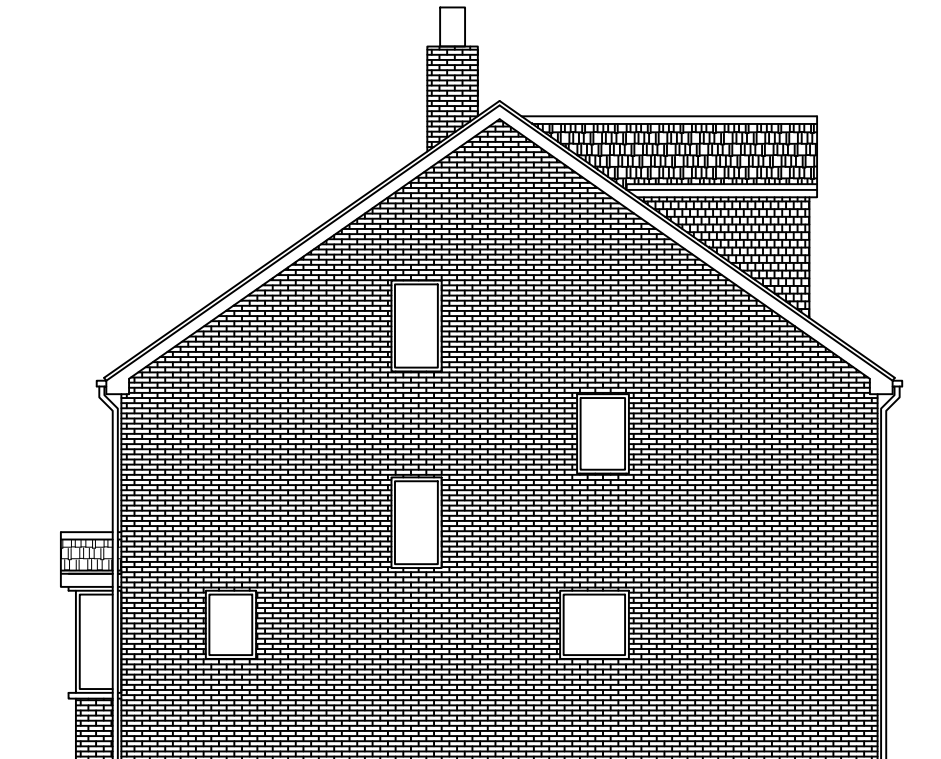

PROPOSED END ELEVATION
SCALE 1:100 AT A3

DO NOT SCALE: Contractor to check all dimensions and report any omissions or errors

NOTES

Rev	Description	By	Chk	App	Date
-----	-------------	----	-----	-----	------

JRB DESIGNS Ltd
1 Saville Road
Cudworth
Barnsley
S72 8LT
Tel: 01226 383542
Fax: 01226 380078
Mob: 07970 541192
Email: john@jrbdesigns.co.uk
This drawing is copyright. © jrbdesigns Ltd.

Client
MR. J NIPPERS
26 WINDMILL AVENUE
GRIMETHORPE

Drawing Title
PROPOSED ELEVATIONS

Address
22 & 24 WINDMILL AVENUE
GRIMETHORPE
BARNSELY
S72 7AN

Project Title:
**PROPOSED TWO NEW DETACHED
HOUSES WITH GARAGES**

Purpose of Issue:
PLANNING

Drawing Status
FIRST ISSUE

Scale at A3 AS SHOWN	Drawn By JRB	Date 04/08/2021
Checked By	Date 04/08/2021	Approved By Date 04/08/2021
Project No. MJN001	Drawing No. 003	Revision -

APPROVAL ☒ INFORMATION ☐ TENDER ☐ CONTRACT ☐ CONSTRUCTION ☐