



Drawing No.	Rev No.
MPL001 -003	A

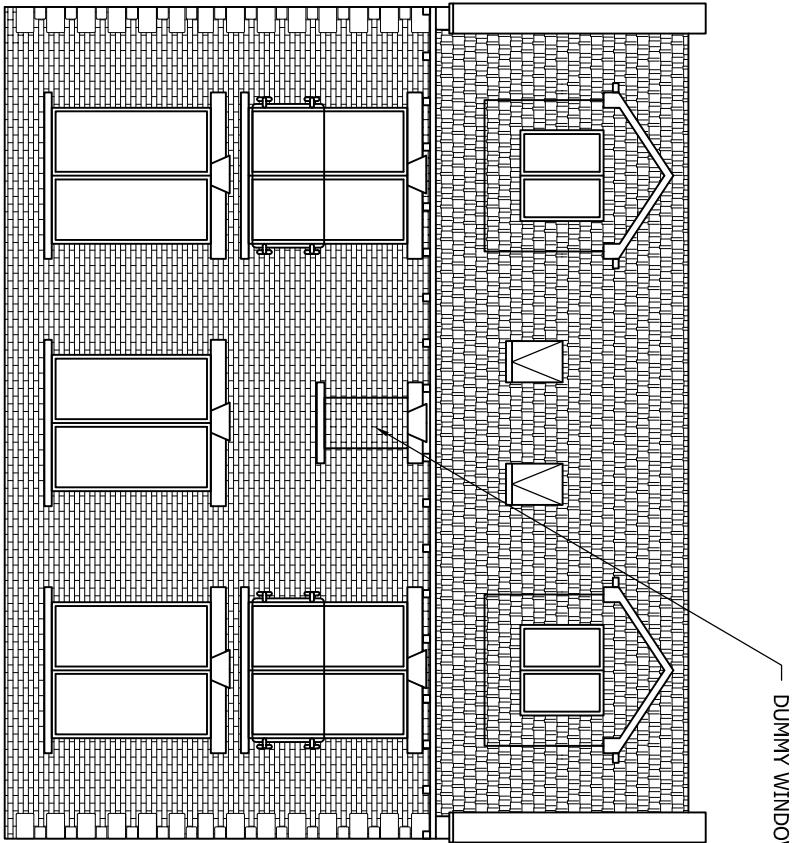


DUMMY WINDOW RECESS


PROPOSED REAR ELEVATION
SCALE 1:100 AT A3

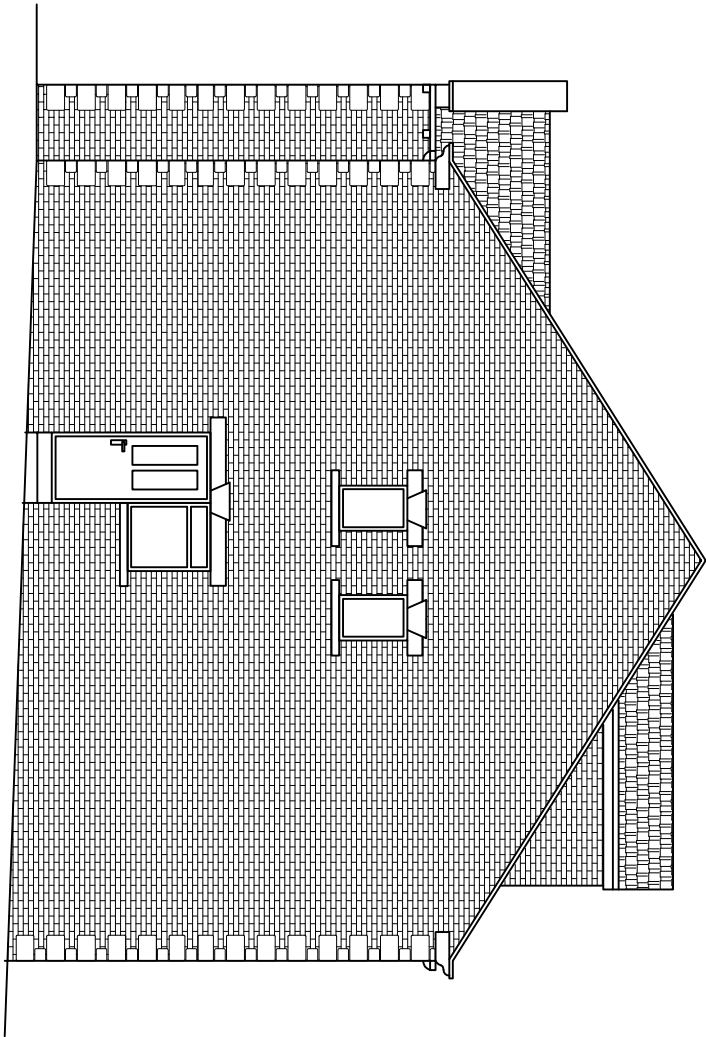

PROPOSED END ELEVATION
SCALE 1:100 AT A3

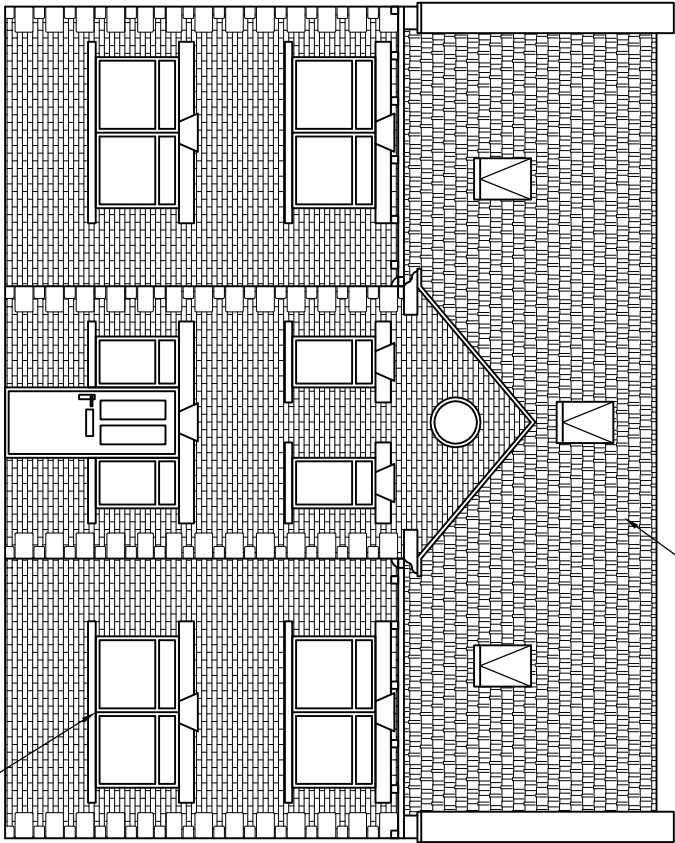

PROPOSED FRONT ELEVATION
SCALE 1:100 AT A3

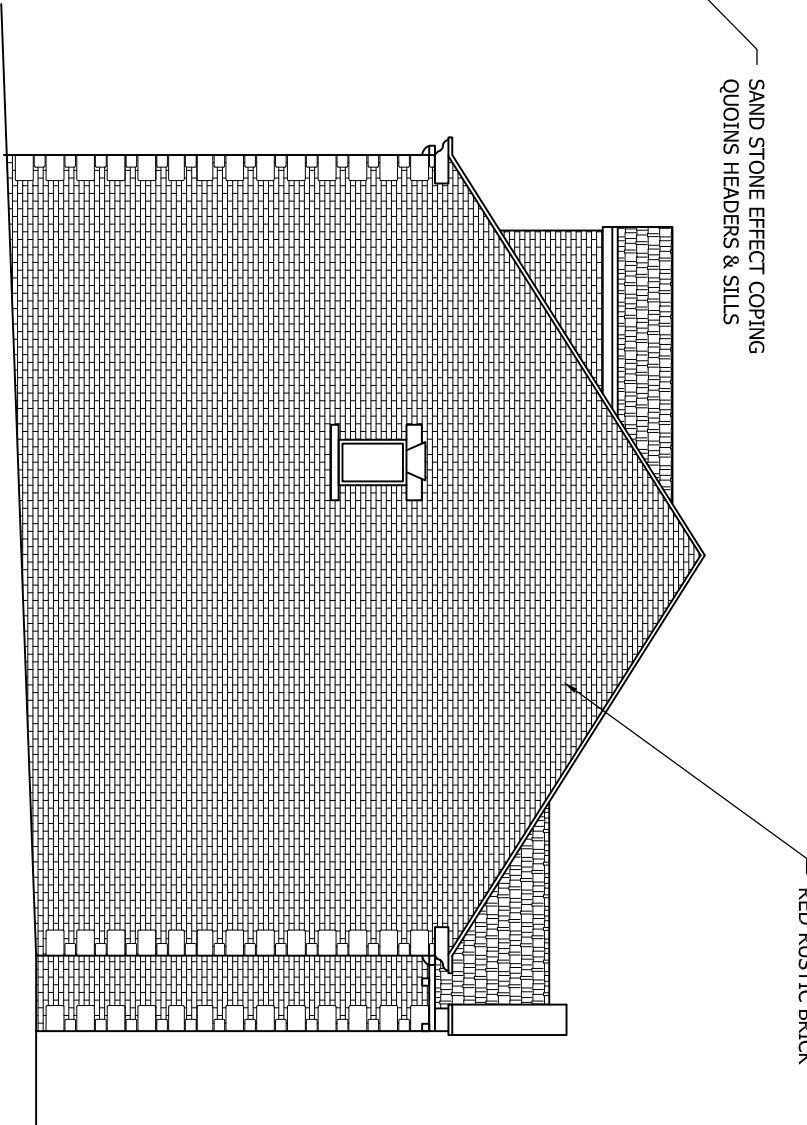

PROPOSED END ELEVATION
SCALE 1:100 AT A3

DO NOT SCALE: Contractor to check all dimensions and report any omissions or errors

NOTES

A	Size and roof pitch reduced	JRB	PL	PL	21/12/11
Rev	Description	By	Chk	App	Date

JRB DESIGNS Ltd
1 Saville Road
Cudworth
Barnsley
S72 8LT
Tel: 01226 383542
Fax: 01226 380078
Mob: 07970 541192
Email: joinie@jrbdesigns.co.uk

This drawing is copyright. © Jrbdesigns Ltd.

Client

MR P LOWE
10 ARUNDEL GARDENS
ROYSTON

Drawing Title

PROPOSED ELEVATIONS

Address

YORK HOUSE MIDLAND RD
ROYSTON
BARNSLEY
S71 4DR

Project Title:
**PROPOSED DEMOLITION &
BUILDING OF NEW DWELLING**

Purpose of Issue:

PLANNING

Drawing Status

FIRST ISSUE

Scale at A3	Drawn By	Date	
AS SHOWN	JRB	05/12/2011	
Checked By	Date	Approved By	Date
	05/12/2011		05/12/2011
Project No.	Drawing No.	Revision	
MPL001	003	A	

APPROVAL ☒ INFORMATION ☐ TENDER ☐ CONTRACT ☐ CONSTRUCTION ☐