




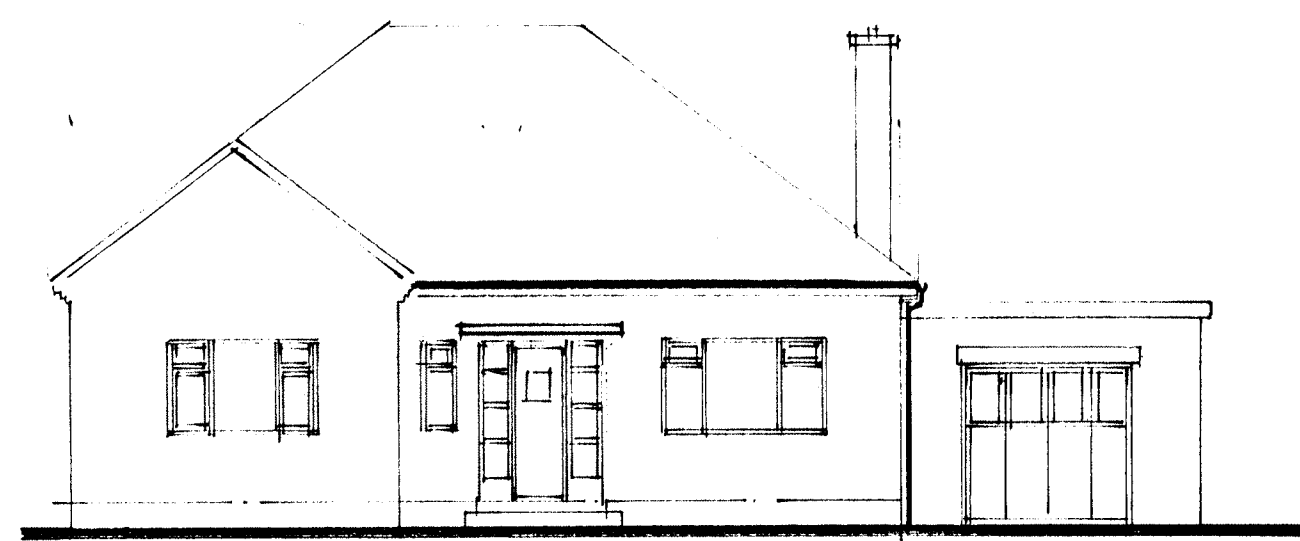


Existing Elevation on 1

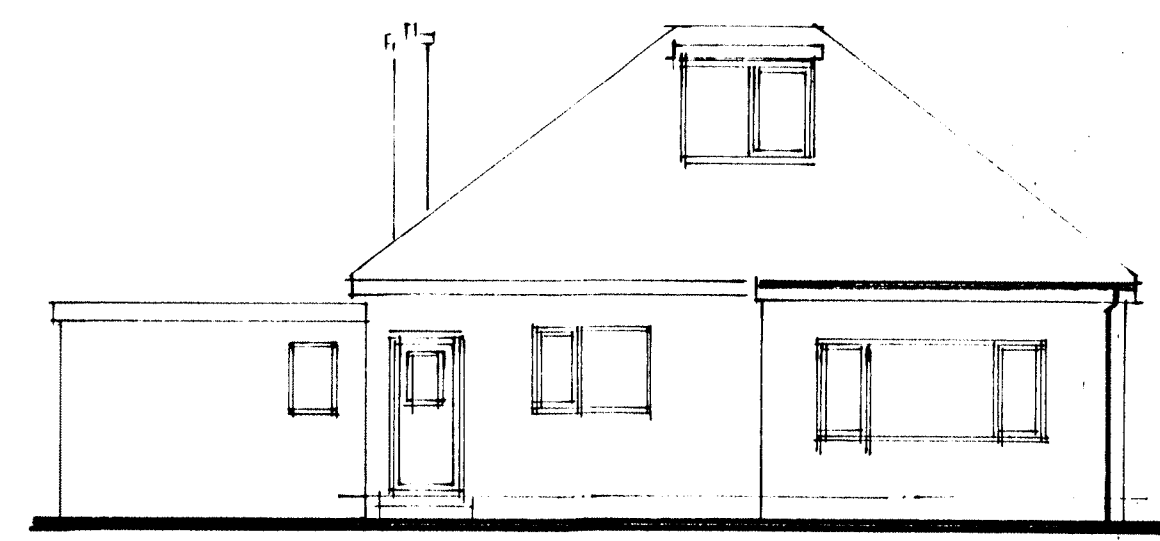

Existing Elevation on 2

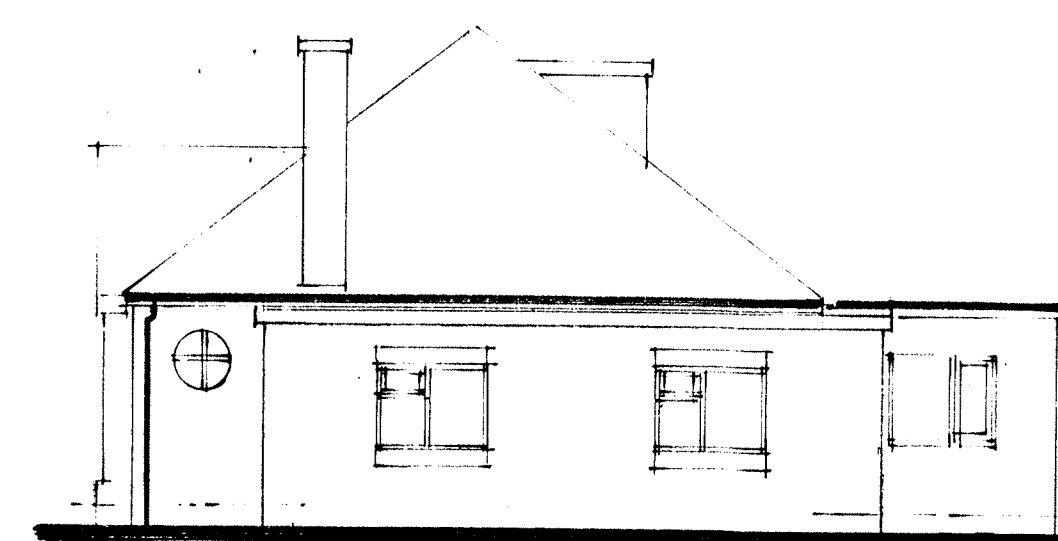

Existing Elevation on 3

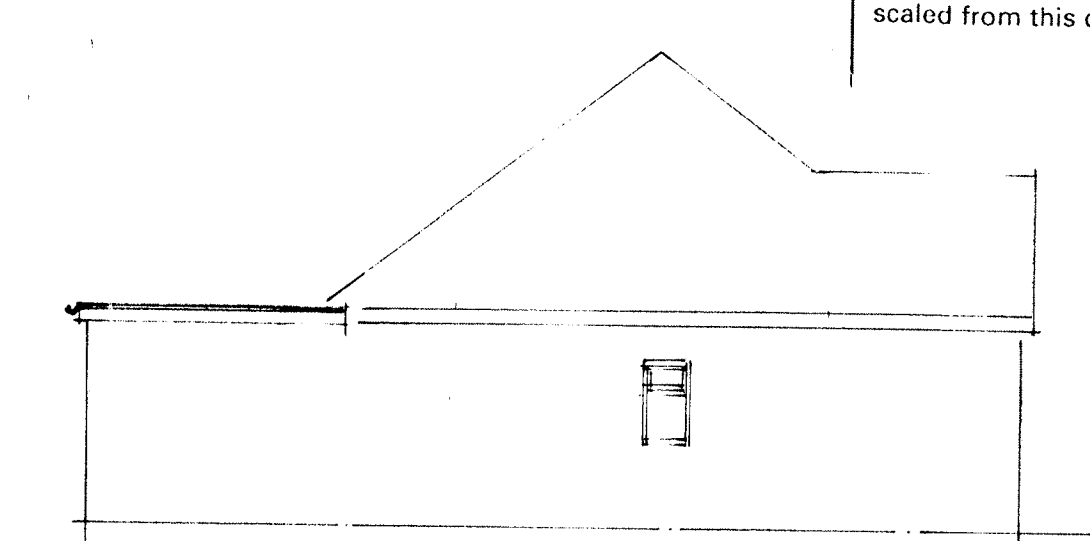


Existing Elevation on 4




Proposed Elevation on 1



Proposed Elevation on 2

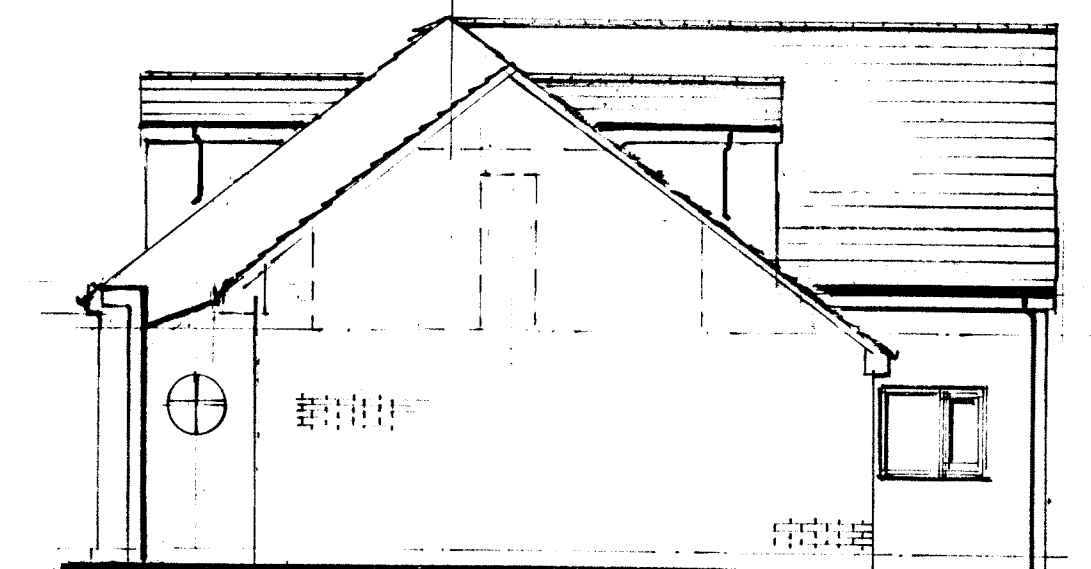


Proposed Elevation on 3

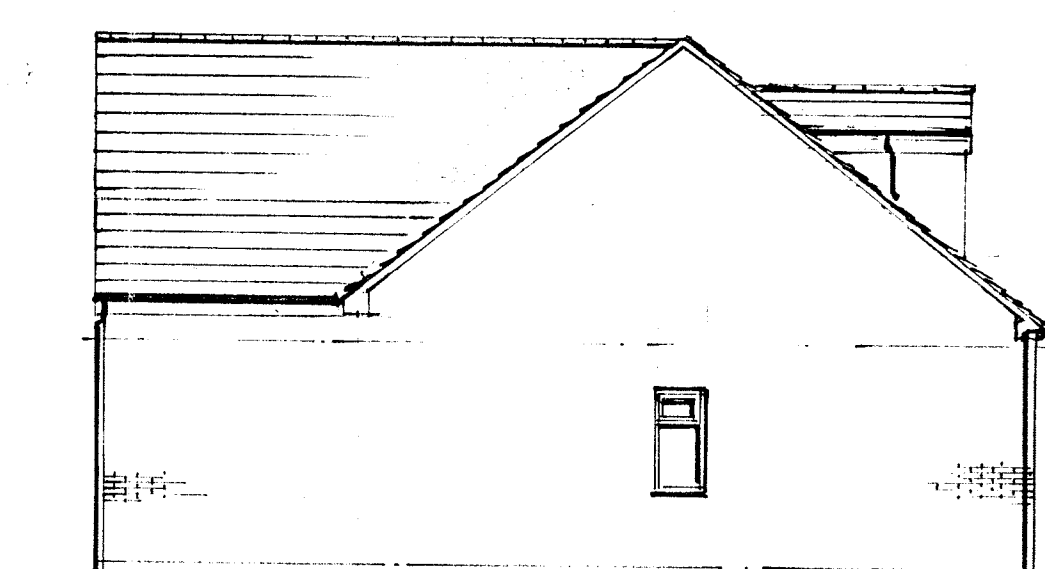


Proposed Elevation on 4

INCREASED HEIGHT OF
BRICKWORK ALONG
FRONT ELEVATION TO
BE MADE FROM
RECLAIMED BRICKS FROM
DEMOLISHED WALLS.
IE GARAGE WALL / SITTING
ROOM GABLE.

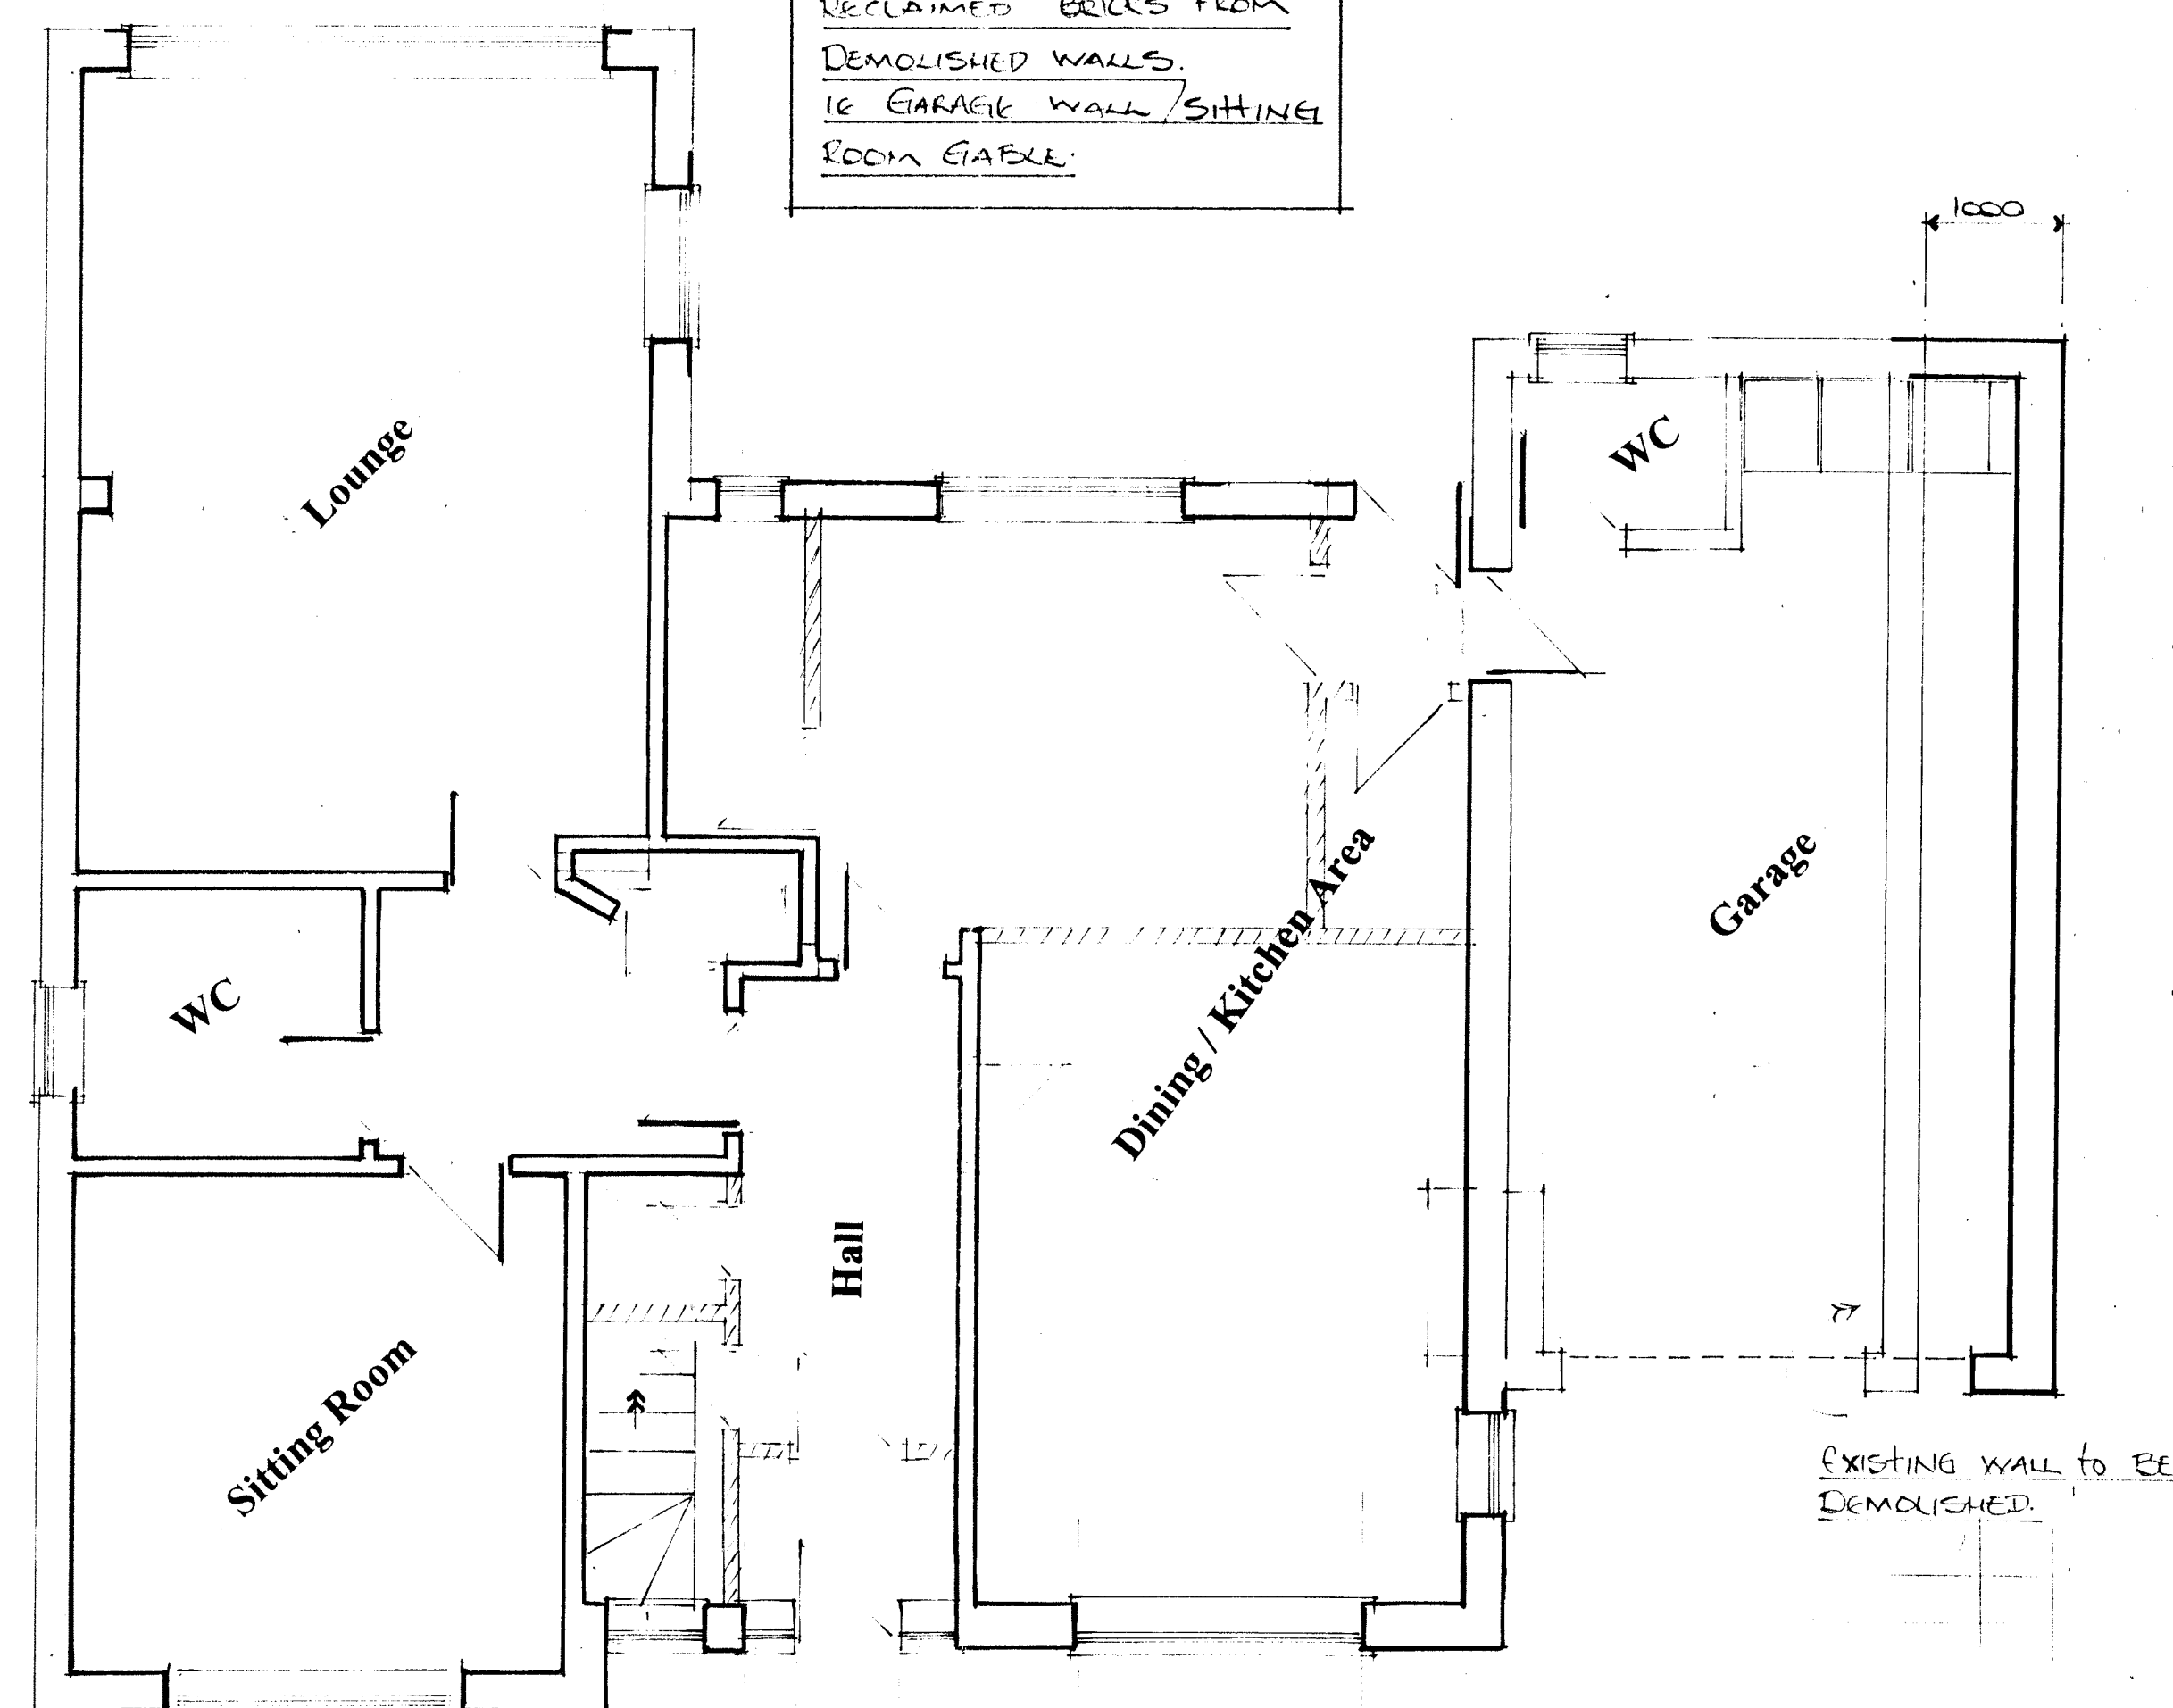

Existing / Proposed Ground Floor Layout

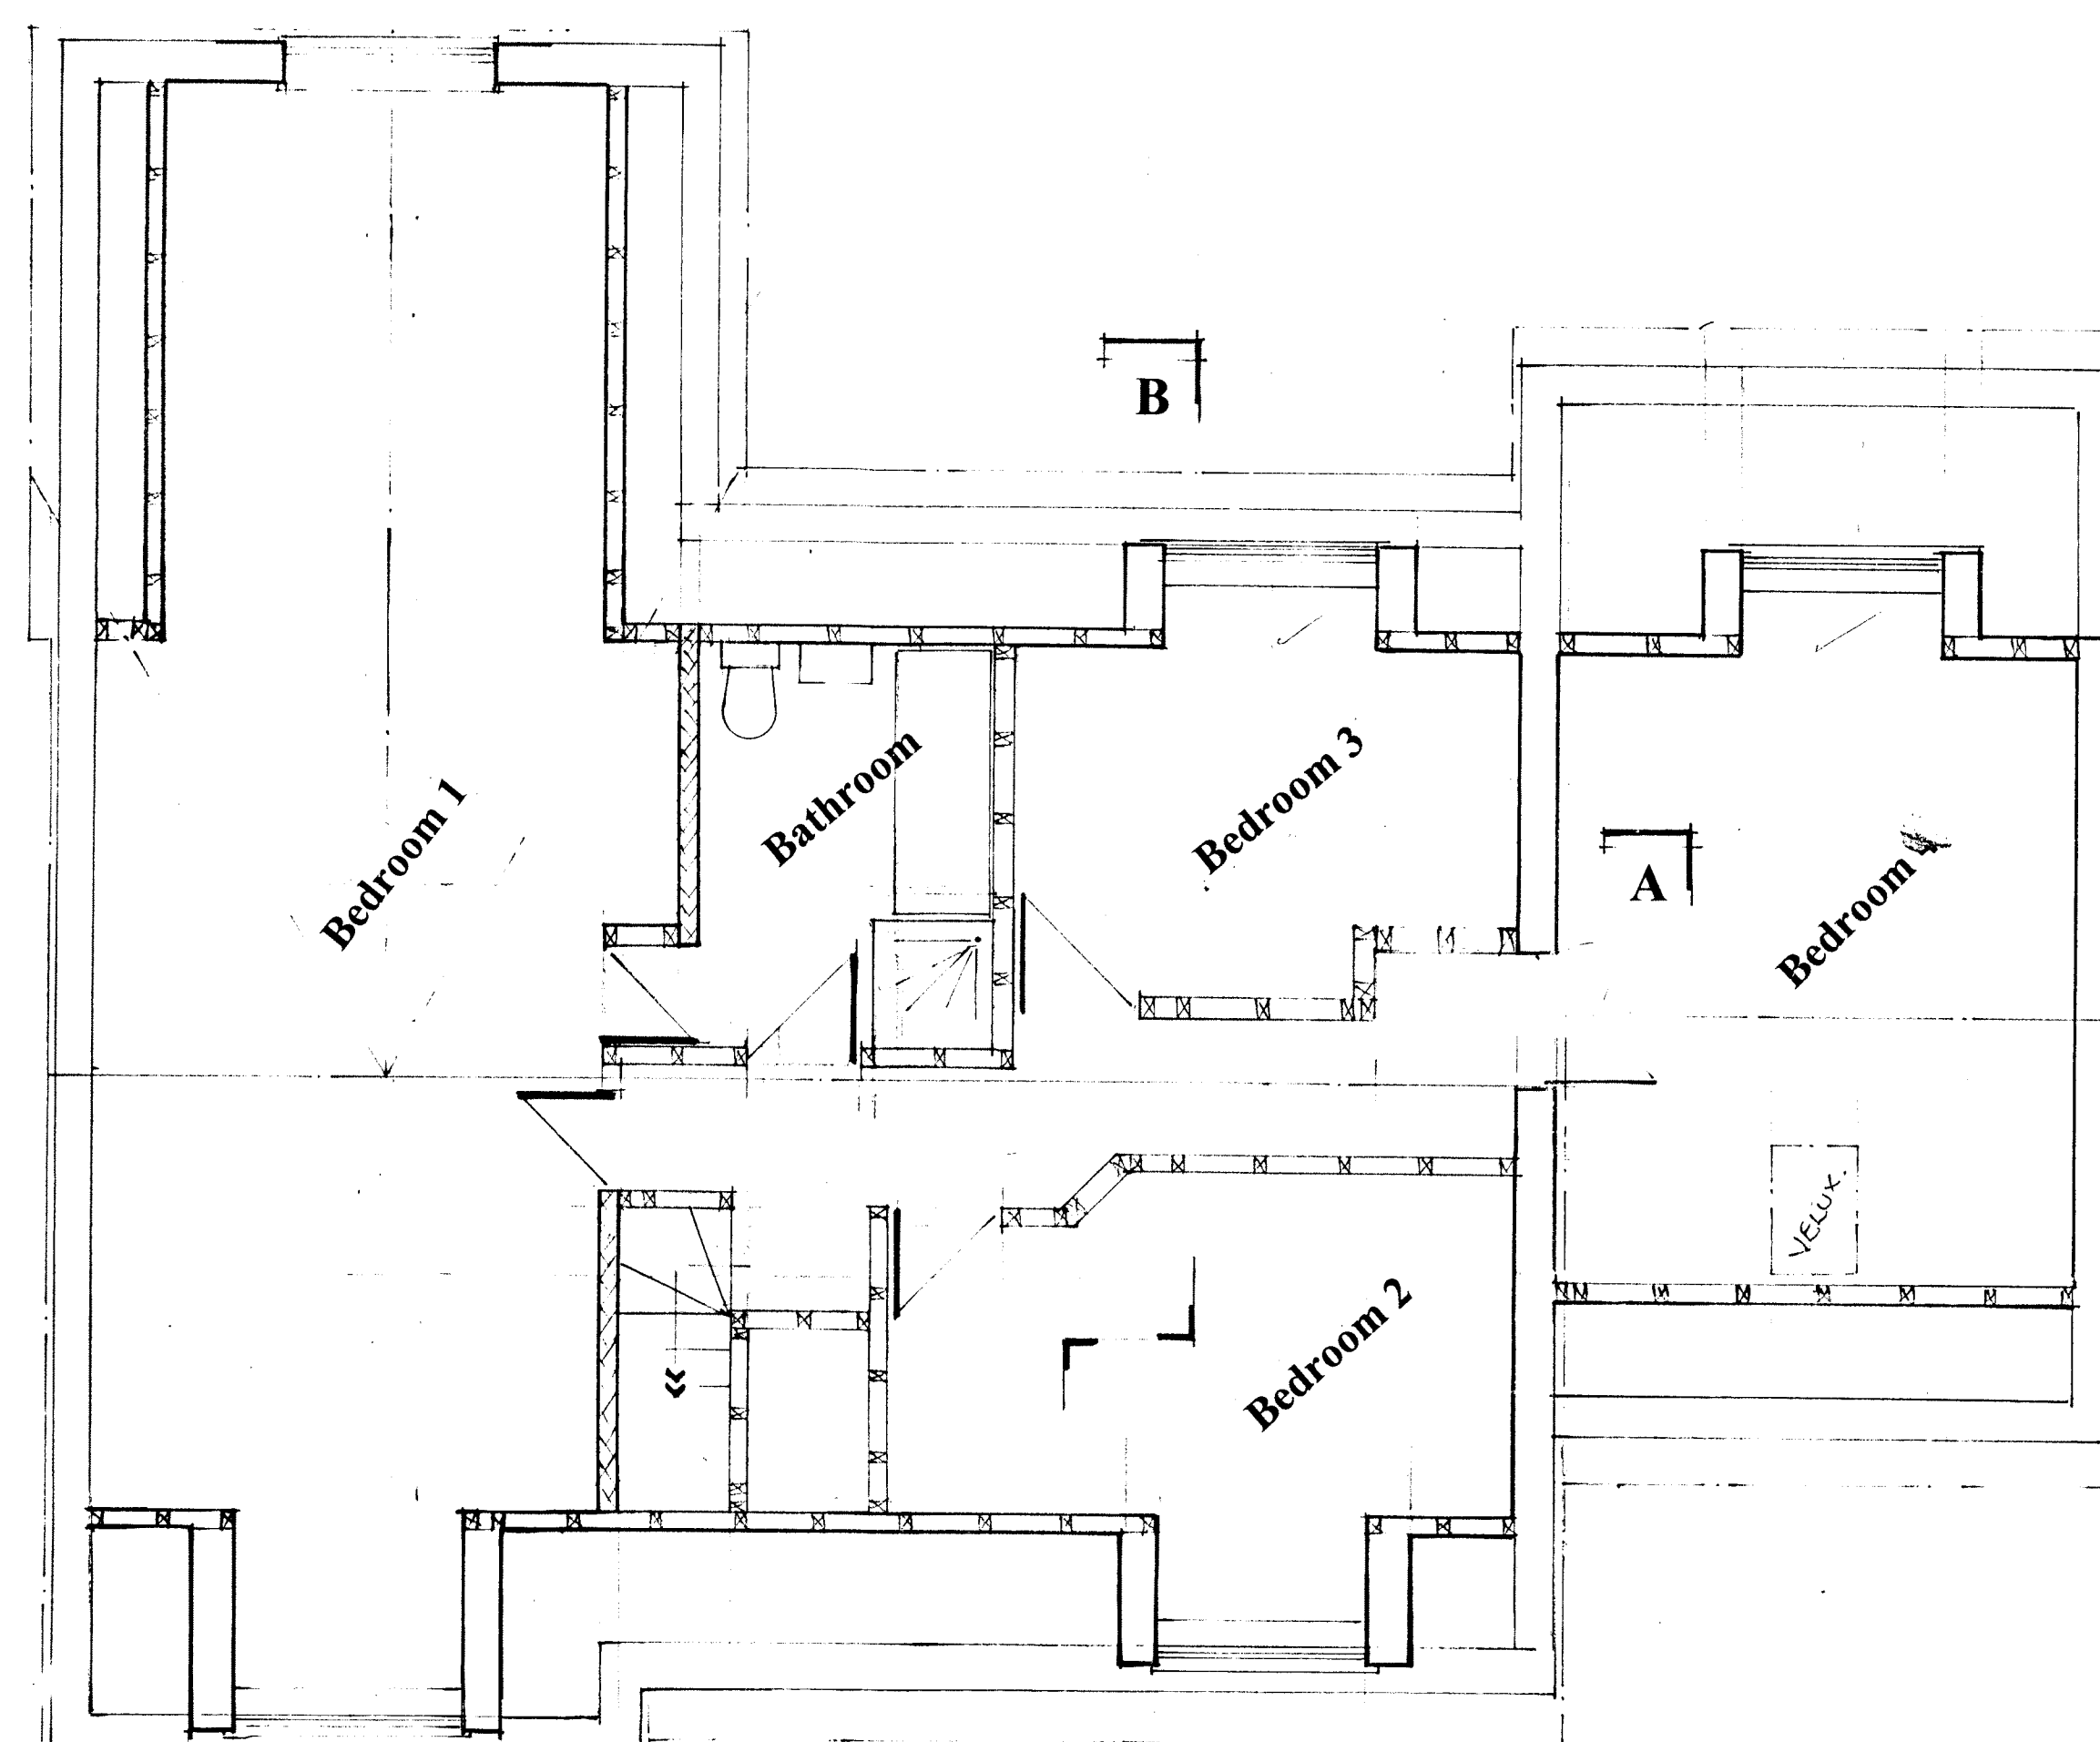

Existing / Proposed First Floor Layout

NOTES:
All dimensions must be checked on site and not
scaled from this drawing.

E		
D		
C		
B	7.7.11	INCREASE IN HEIGHT (CHANGED) 1100 - 900 - ROOF SLOPE INCREASED
A	26.1.11	FACIA LEVELS AMENDED + NOTES
Date		Revisions

© copyright

21 Oakfield Walk
Pogmoor
Barnsley

Client

Job Title

Works to existing Bungalow
creating first floor accommodation.

Drawing Title
**General Arrangement /
Elevations.**

Scale
1 : 50 1 : 100

Date
25.10.10

Drawn by
Steve Camps

Org. No.
RG / 01

Rev.
B