



NOTE
 All dimensions to be checked on site and any discrepancies to be notified prior to the commencement of work
 Do not scale from this drawing
 If in doubt ask
 © arch-e-tech design limited


All proposed materials to match existing.

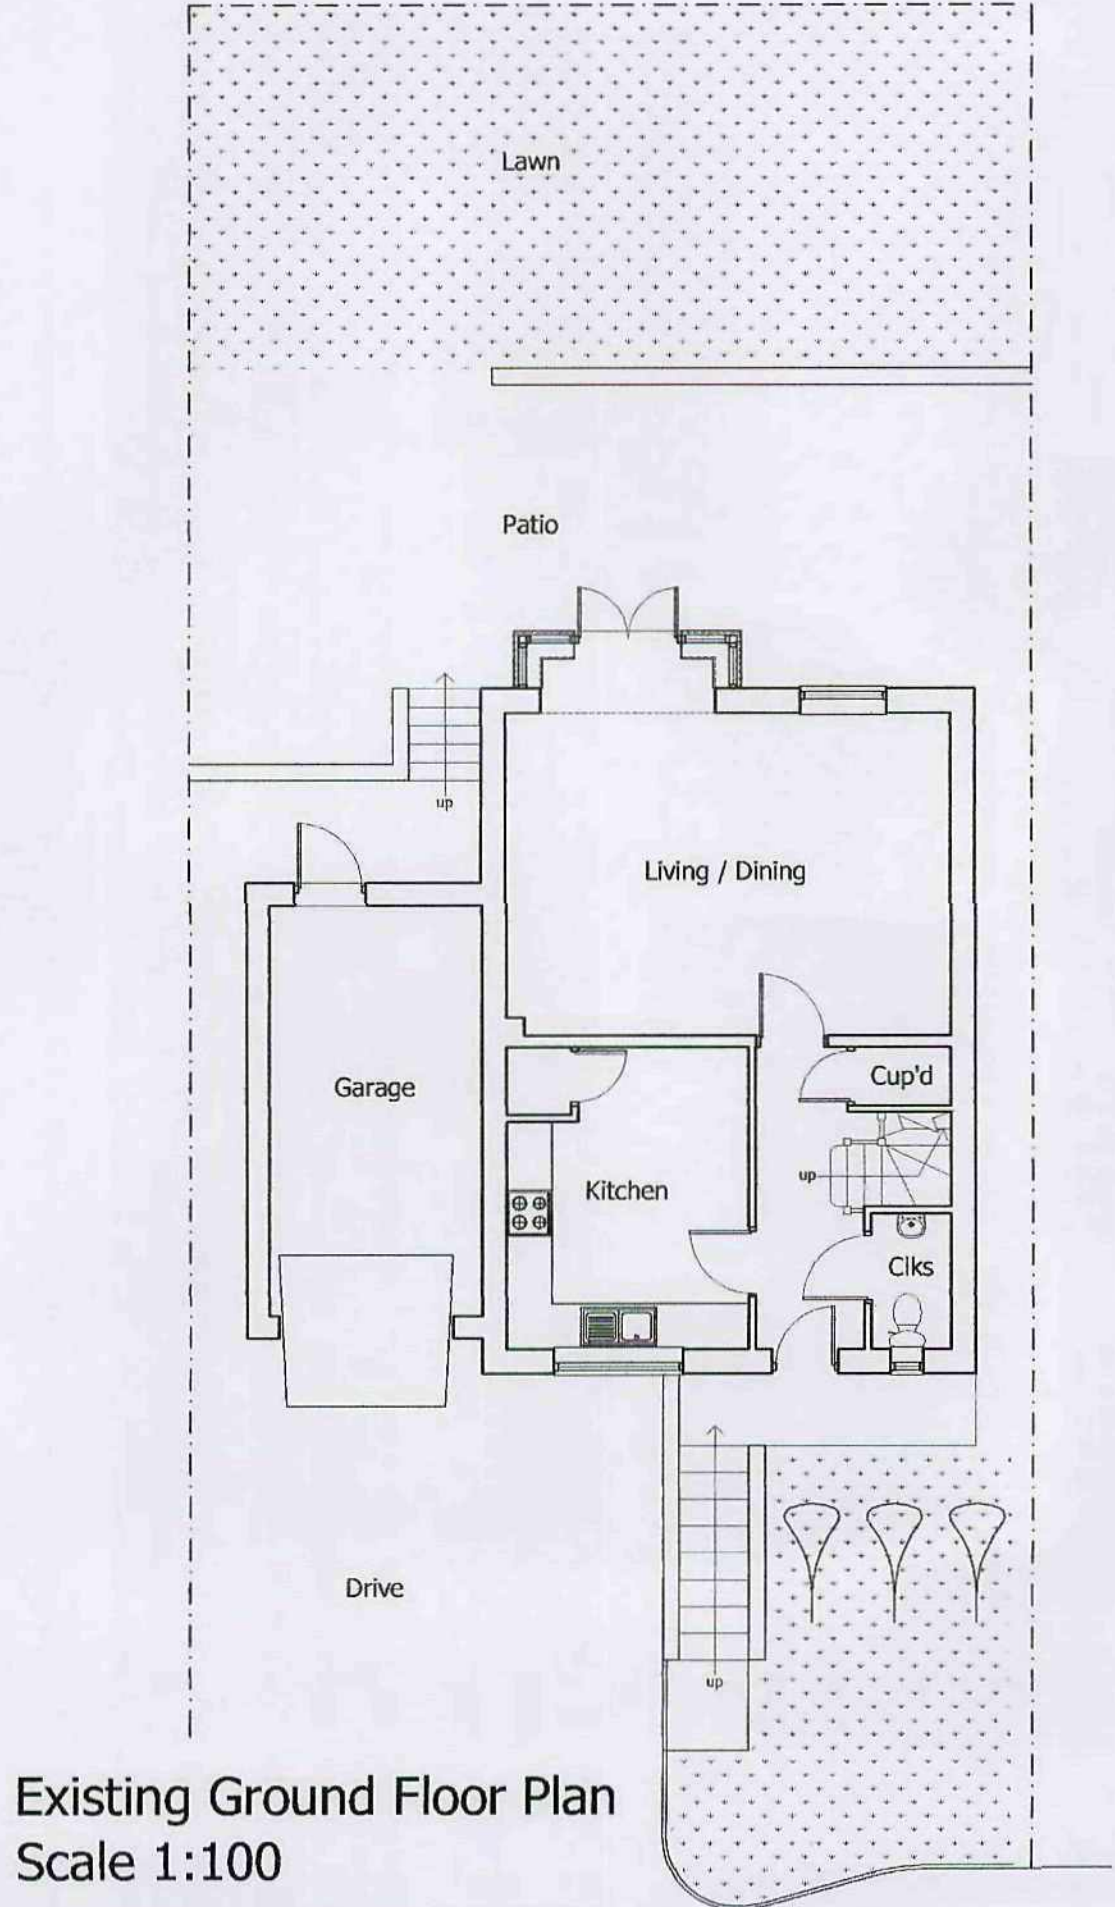


Existing Ground Floor Plan
 Scale 1:100

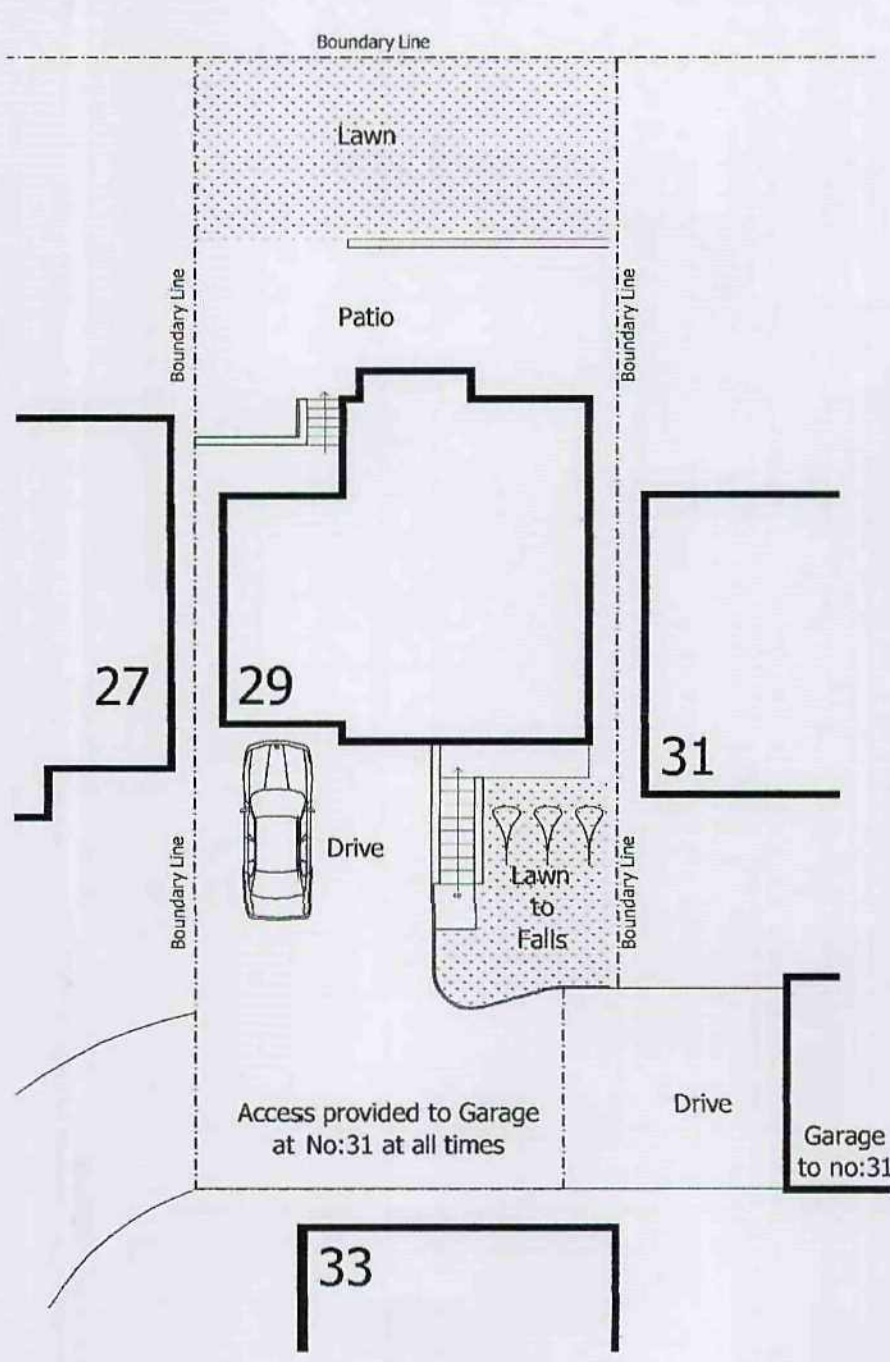


Existing Site Plan
 Scale 1:200

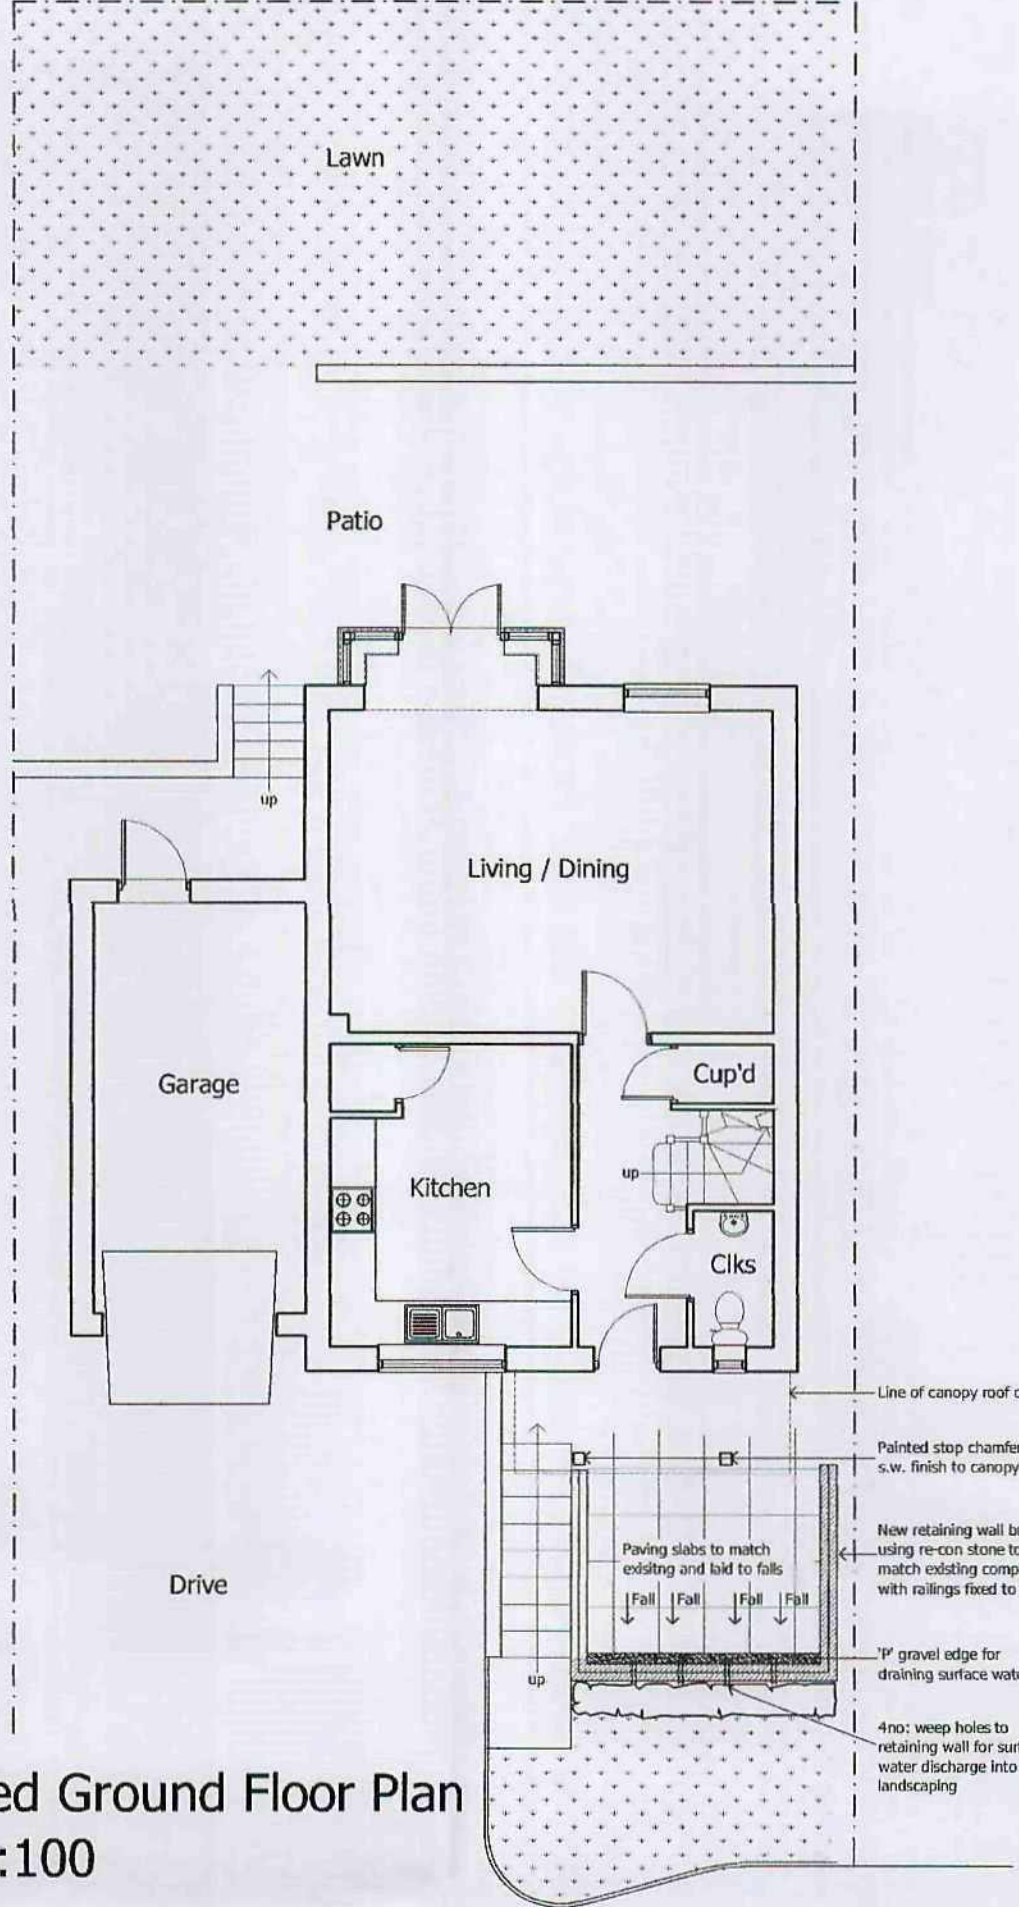


Proposed Ground Floor Plan
 Scale 1:100

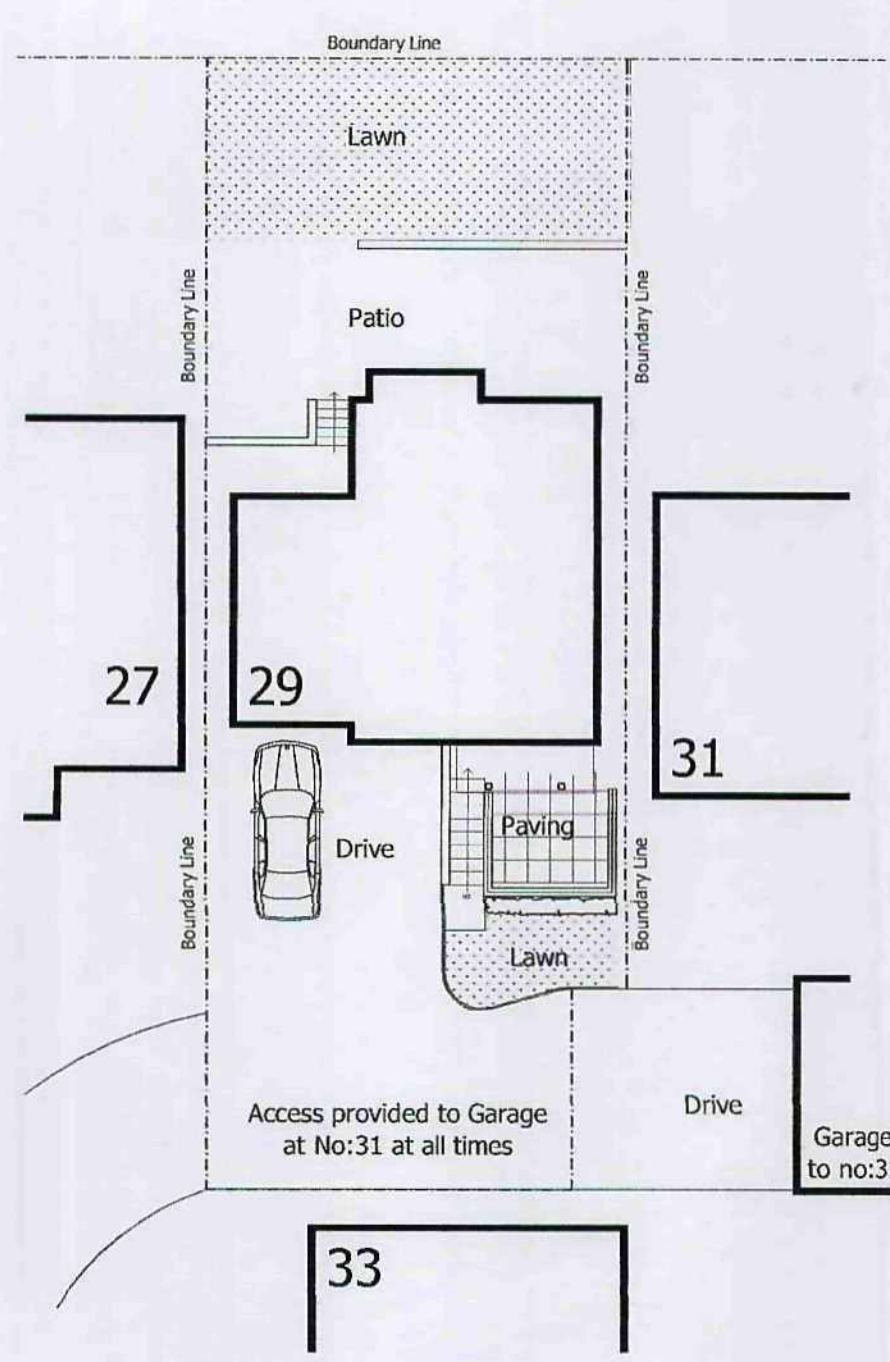

Proposed Site Plan
 Scale 1:200

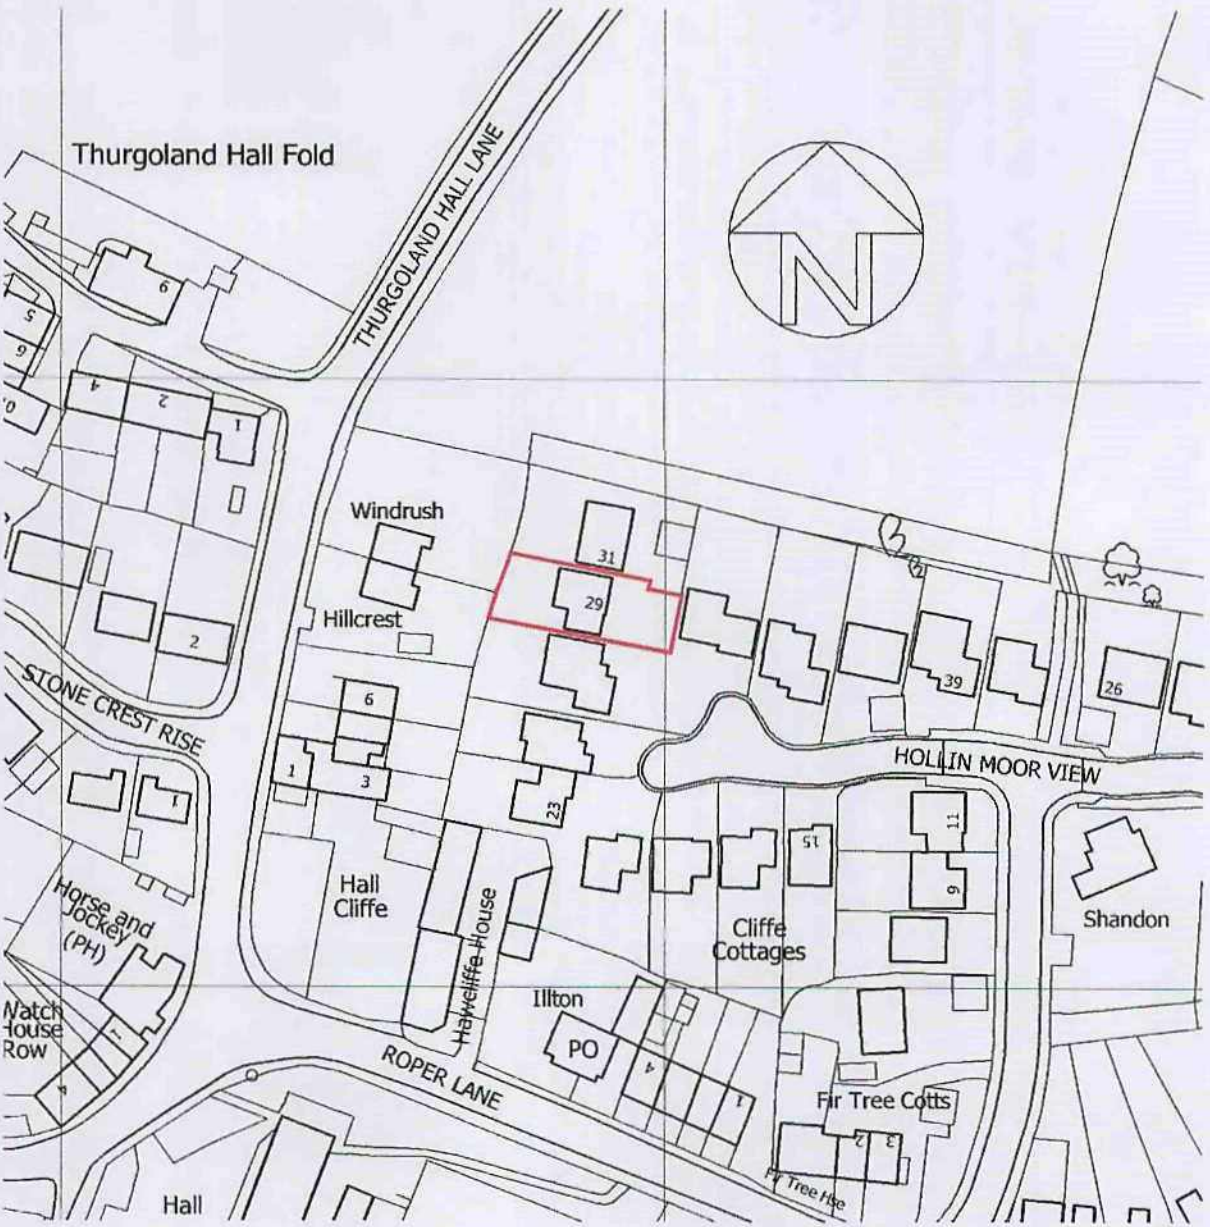


Site Location Plan
 Scale 1:1250

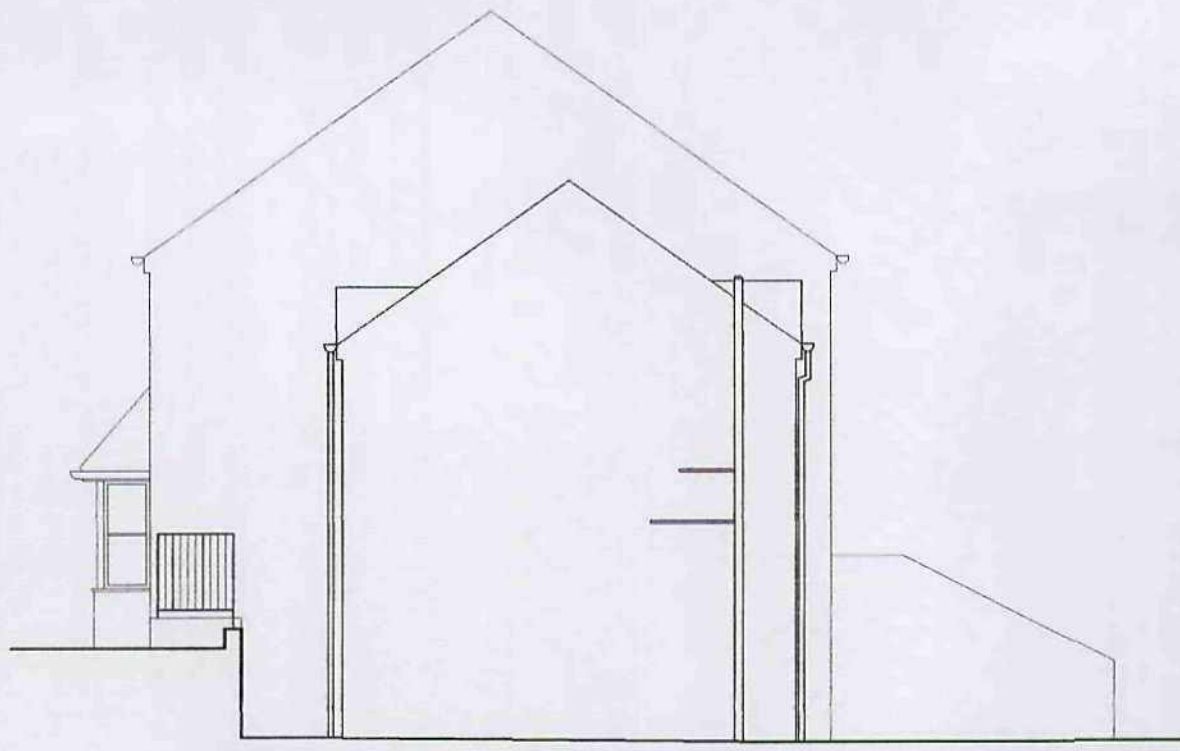

Existing South Elevation
 Scale 1:100




Existing East Elevation (Front)
 Scale 1:100

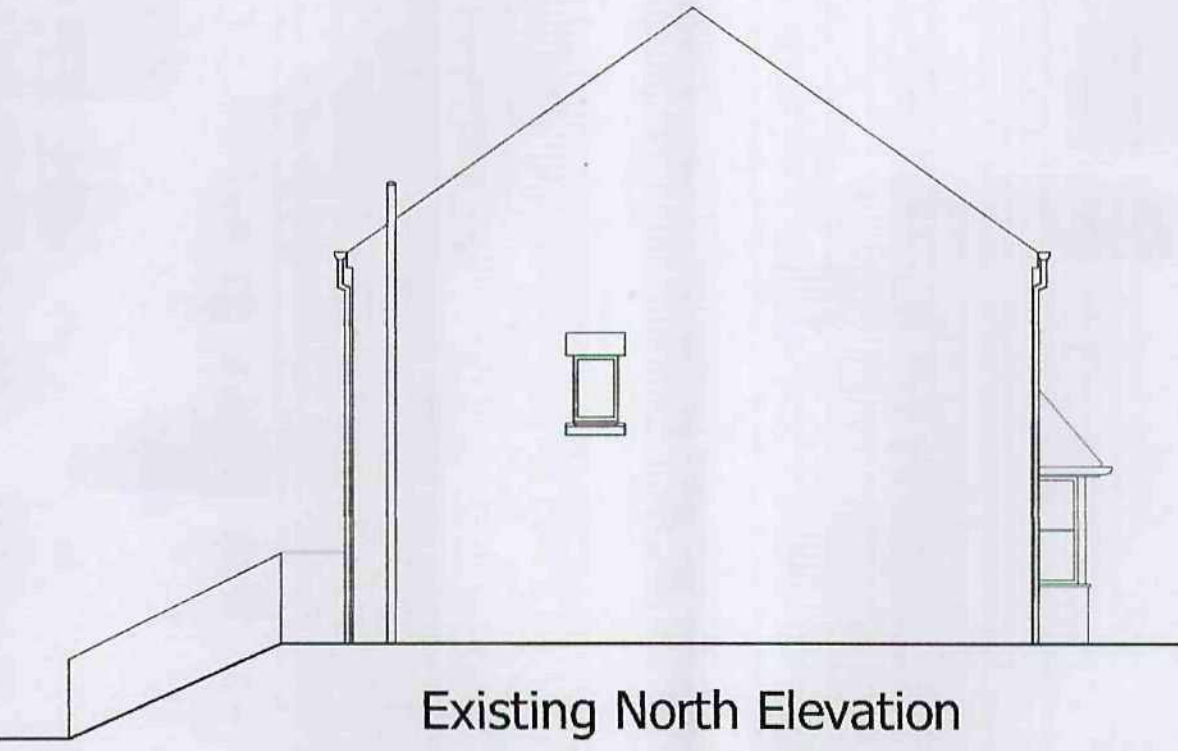

Existing North Elevation
 Scale 1:100




Existing West Elevation (Rear)
 Scale 1:100

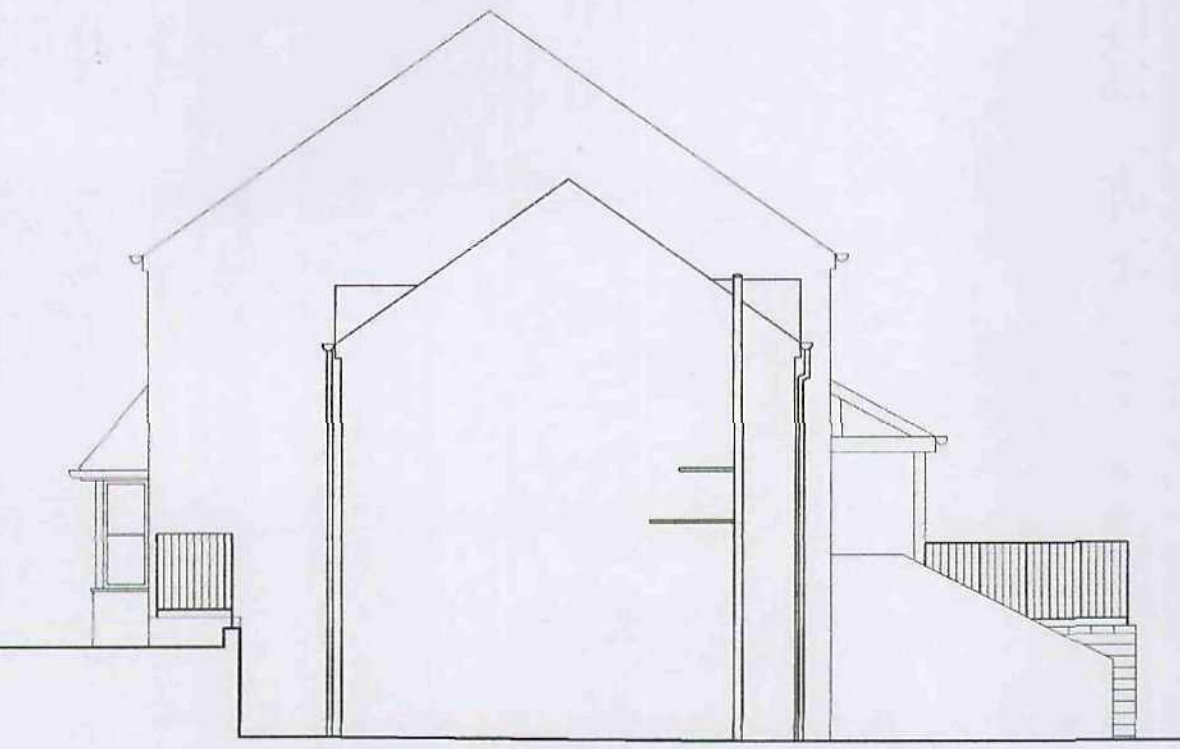

Proposed South Elevation
 Scale 1:100



Proposed East Elevation (Front)
 Scale 1:100

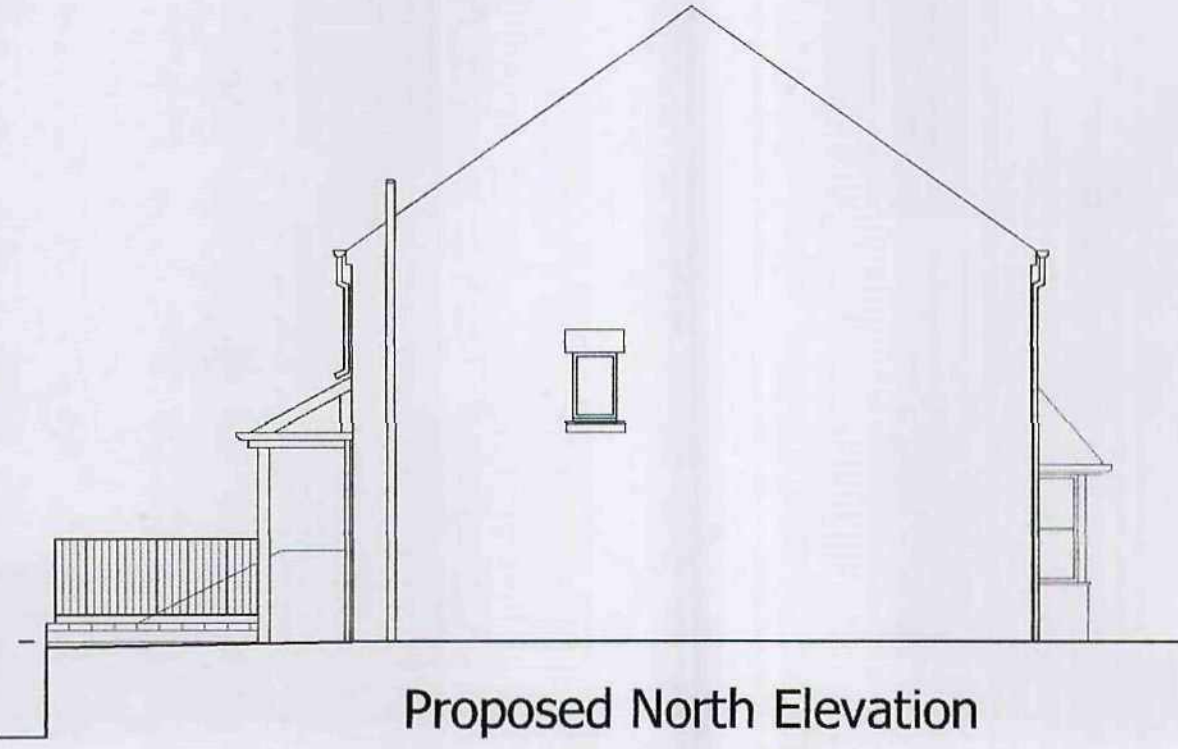

Proposed North Elevation
 Scale 1:100



Proposed West Elevation (Rear)
 Scale 1:100

Barnsley Metropolitan Borough Council
 10 JUL 2009
 Corporate Mail Room

Rev	Revision Notes	date	initial

arch-e-tech design ltd
 Stanforth Works
 Main Street
 Hackenthorpe
 Sheffield, S12 4LB
 Tel: 0114 2511882 Email: admin@archetech.co.uk

client
 CHRISTIAN ENGLAND

job title
 PROPOSED CANOPY
 29 HOLLIN MOOR VIEW
 THURGOLAND
 BARNSELY, S35 7EE

drg title
 PLANS & ELEVATIONS
 AS EXISTING & PROPOSED

date JULY 09 drawn JMT

scale 1:100 1:200 1:1250 sheet A1

drg no 07-07-01 rev