




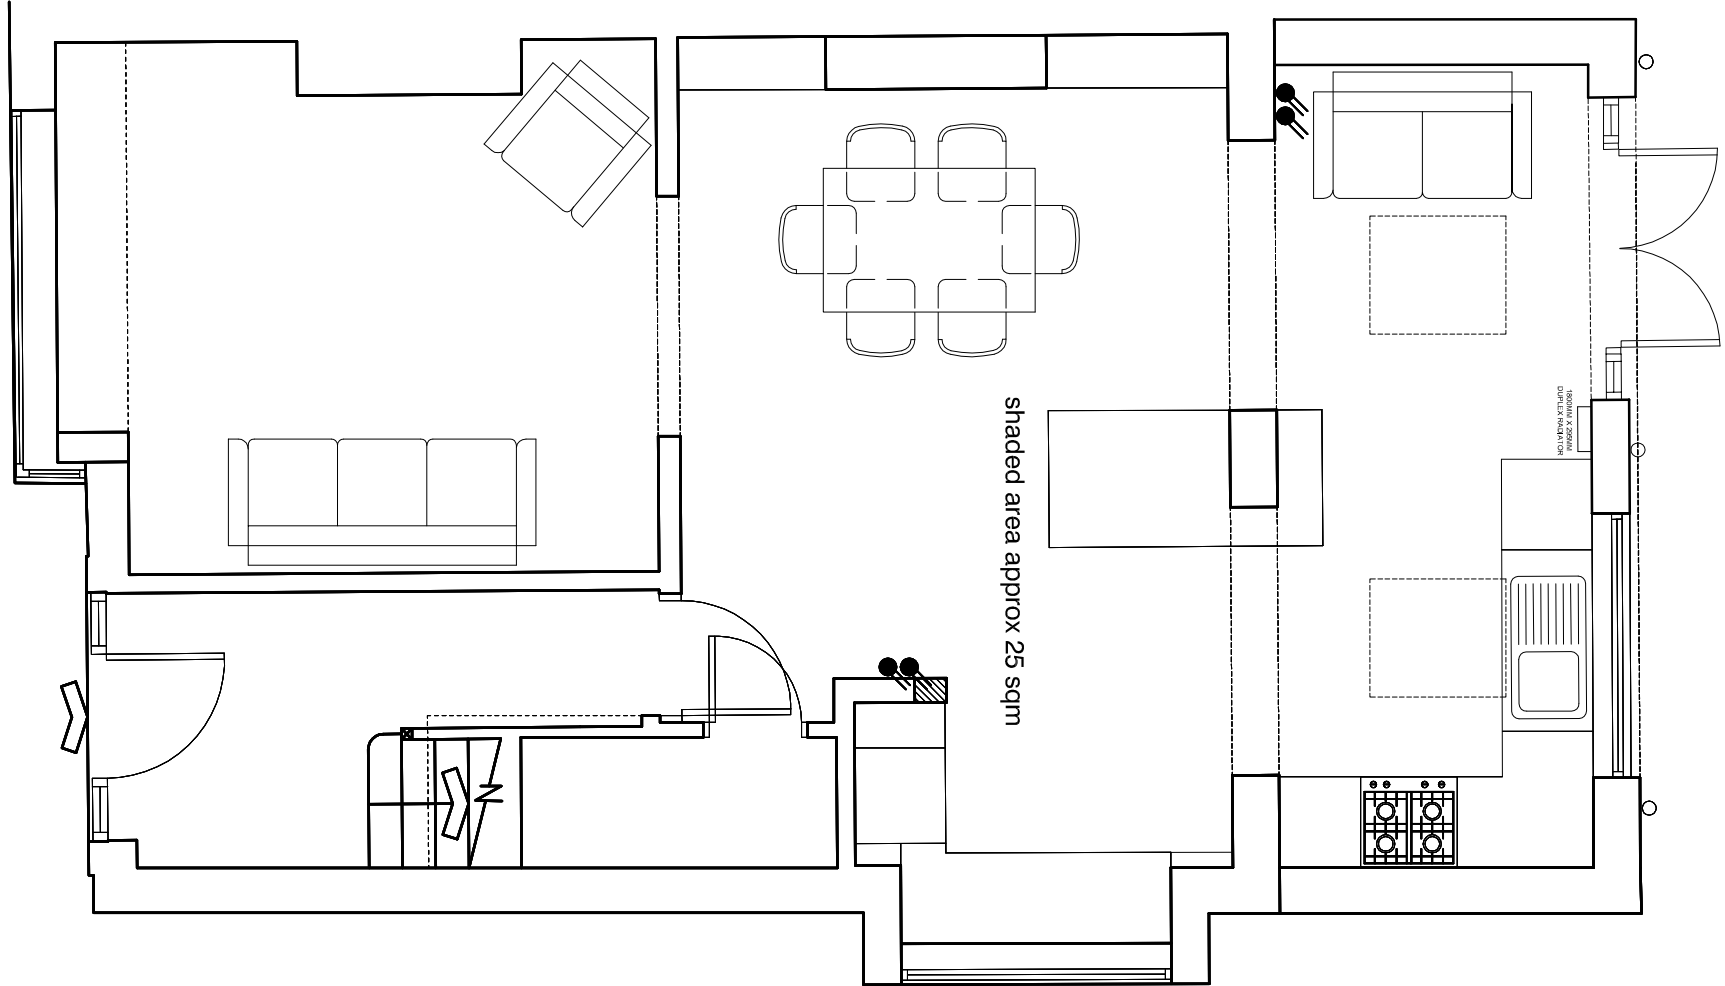

GROUND FLOOR

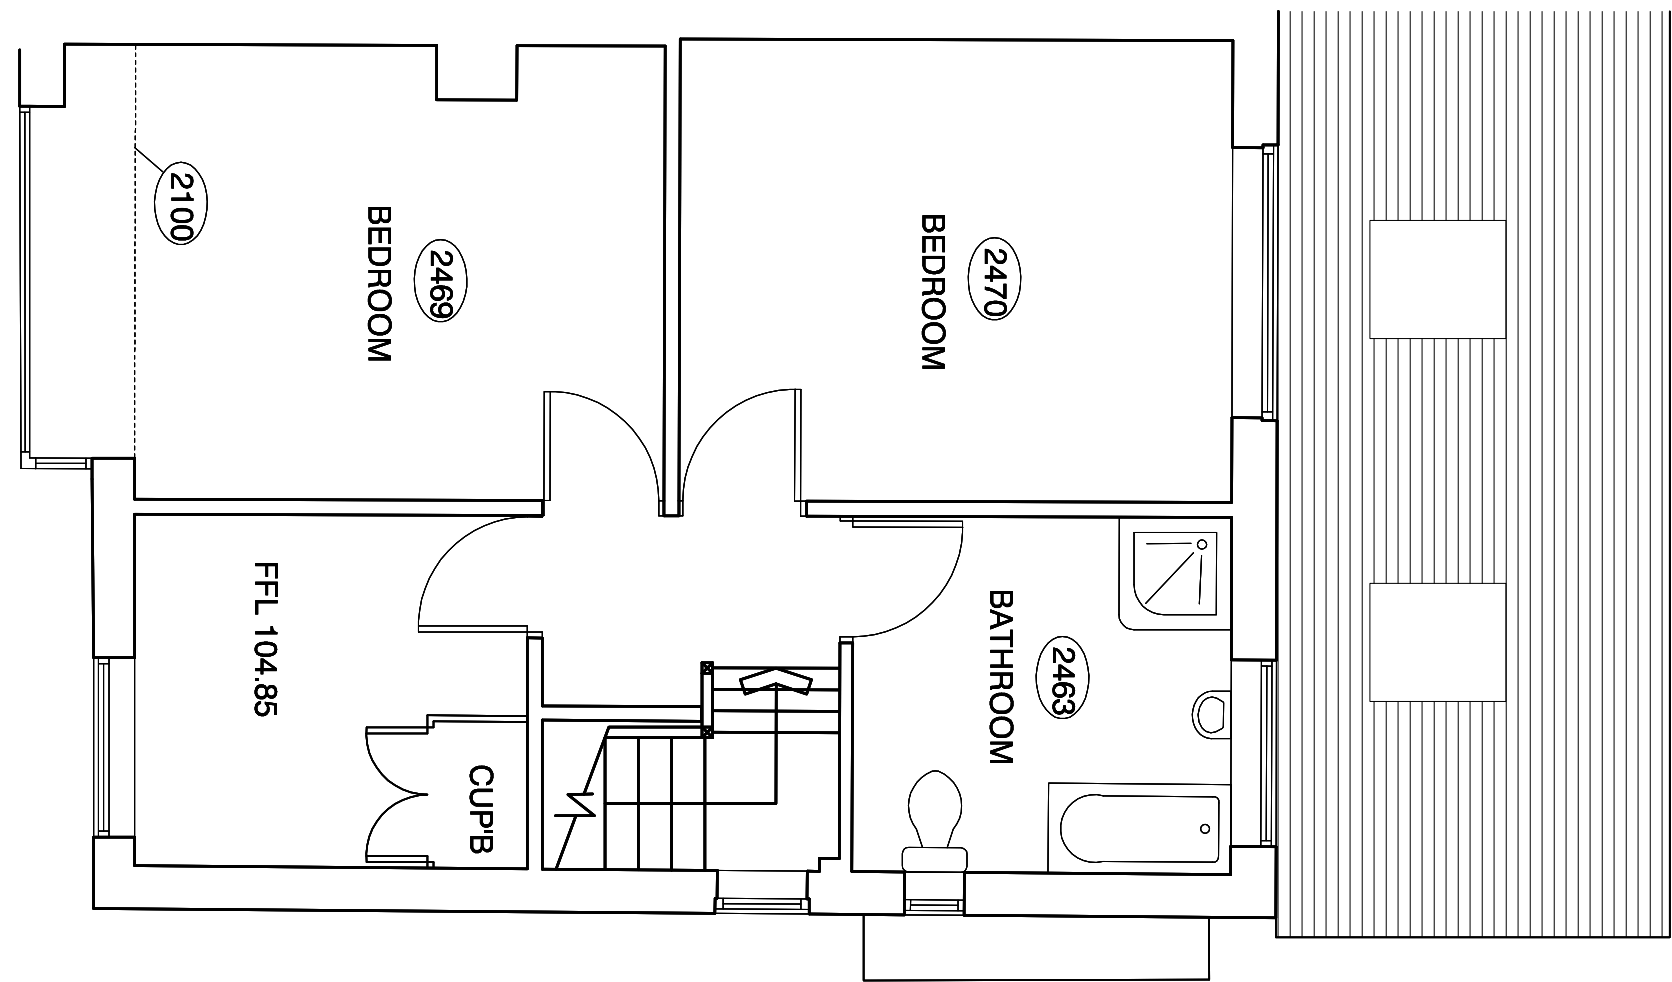


FIRST FLOOR

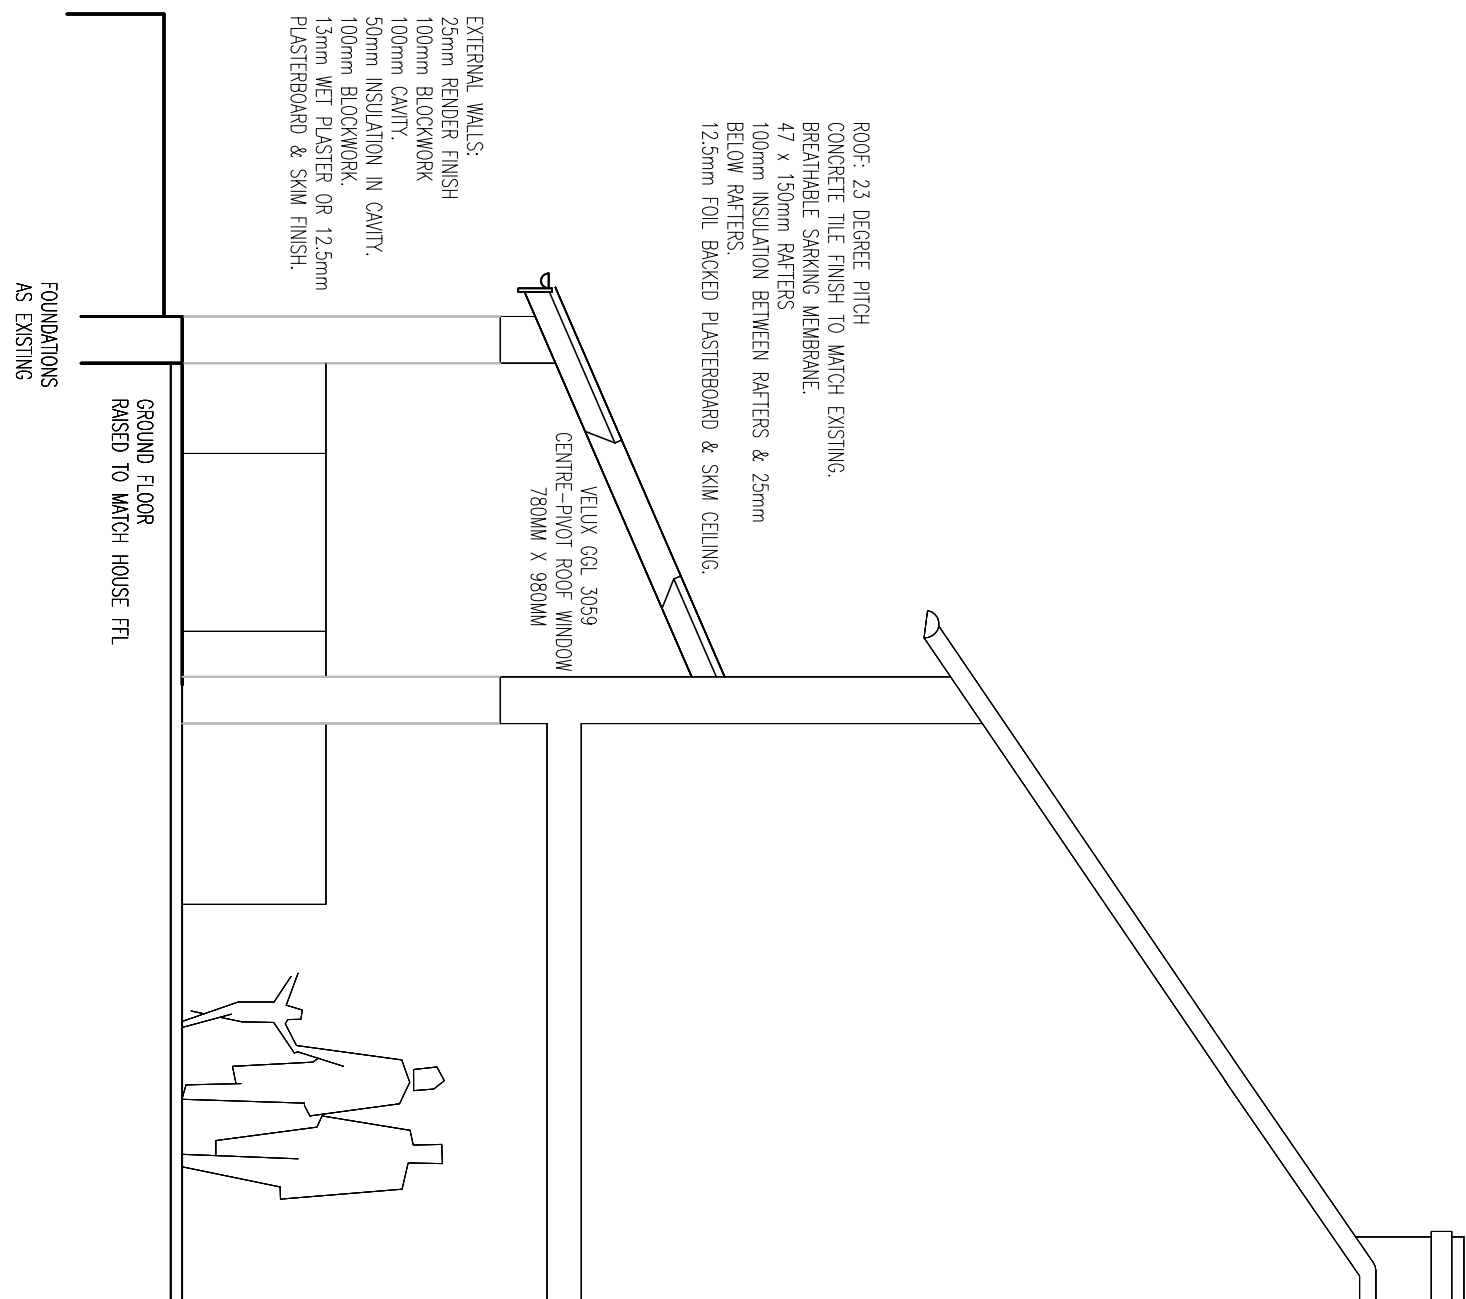


DOOR: 21 INCHES HIGH
CONCRETE TILE FINISH TO MATCH EXISTING.
BREATHABLE SPANNING MEMBRANE.
47 x 150mm RAFTERS
47 x 150mm RAFTERS
ON BETWEEN BATTENS & 25mm
BELLOW BATTENS.
12.5mm FOL BACKED PLASTERBOARD & SKIN CEILING.

EXTERNAL WALLS:
25mm RENDER FINISH
100mm INSULATION
100mm Cavity.
50mm INSULATION IN Cavity.
100mm EXTERIOR FINISH
100mm EXTERIOR FINISH
PLASTERBOARD & SKIN FINISH.


FOUNDATIONS
AS EXISTING

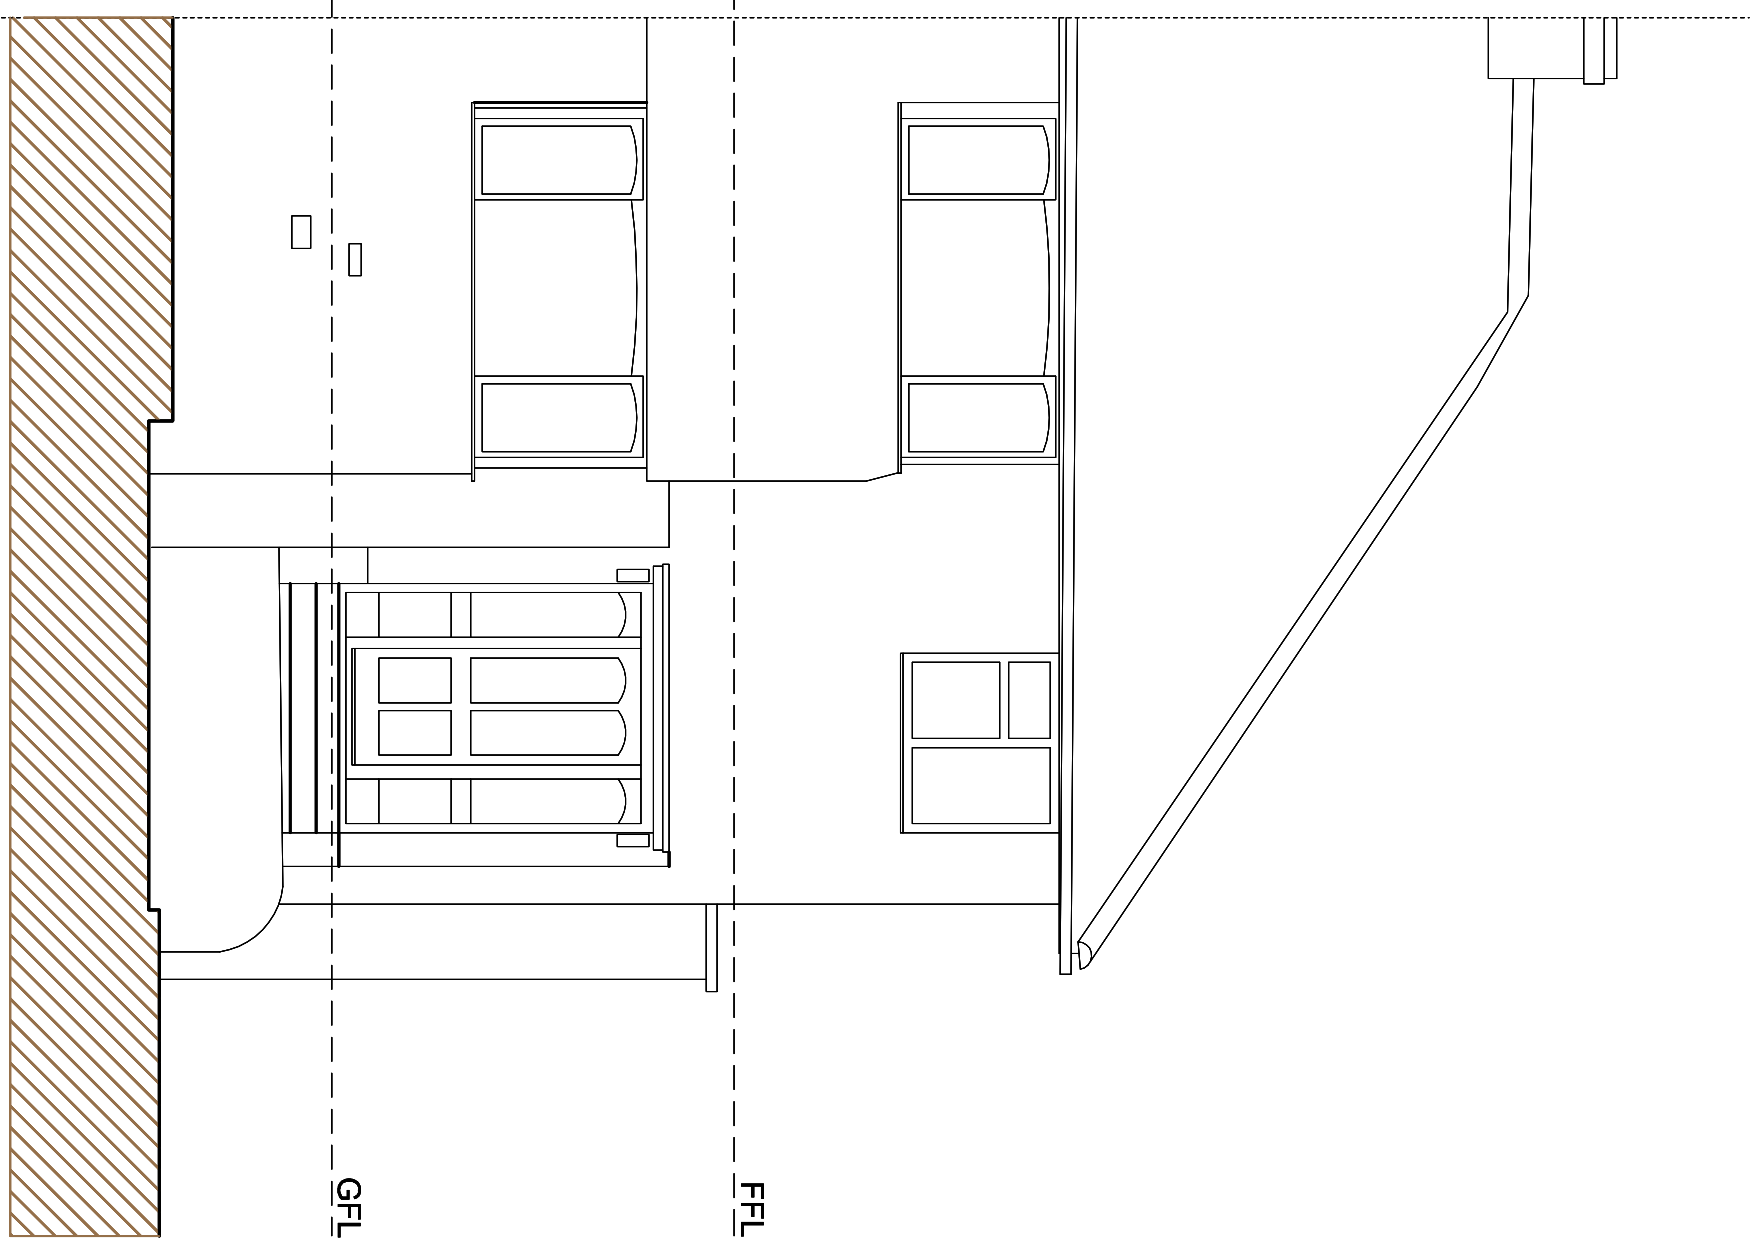

FRONT ELEVATION

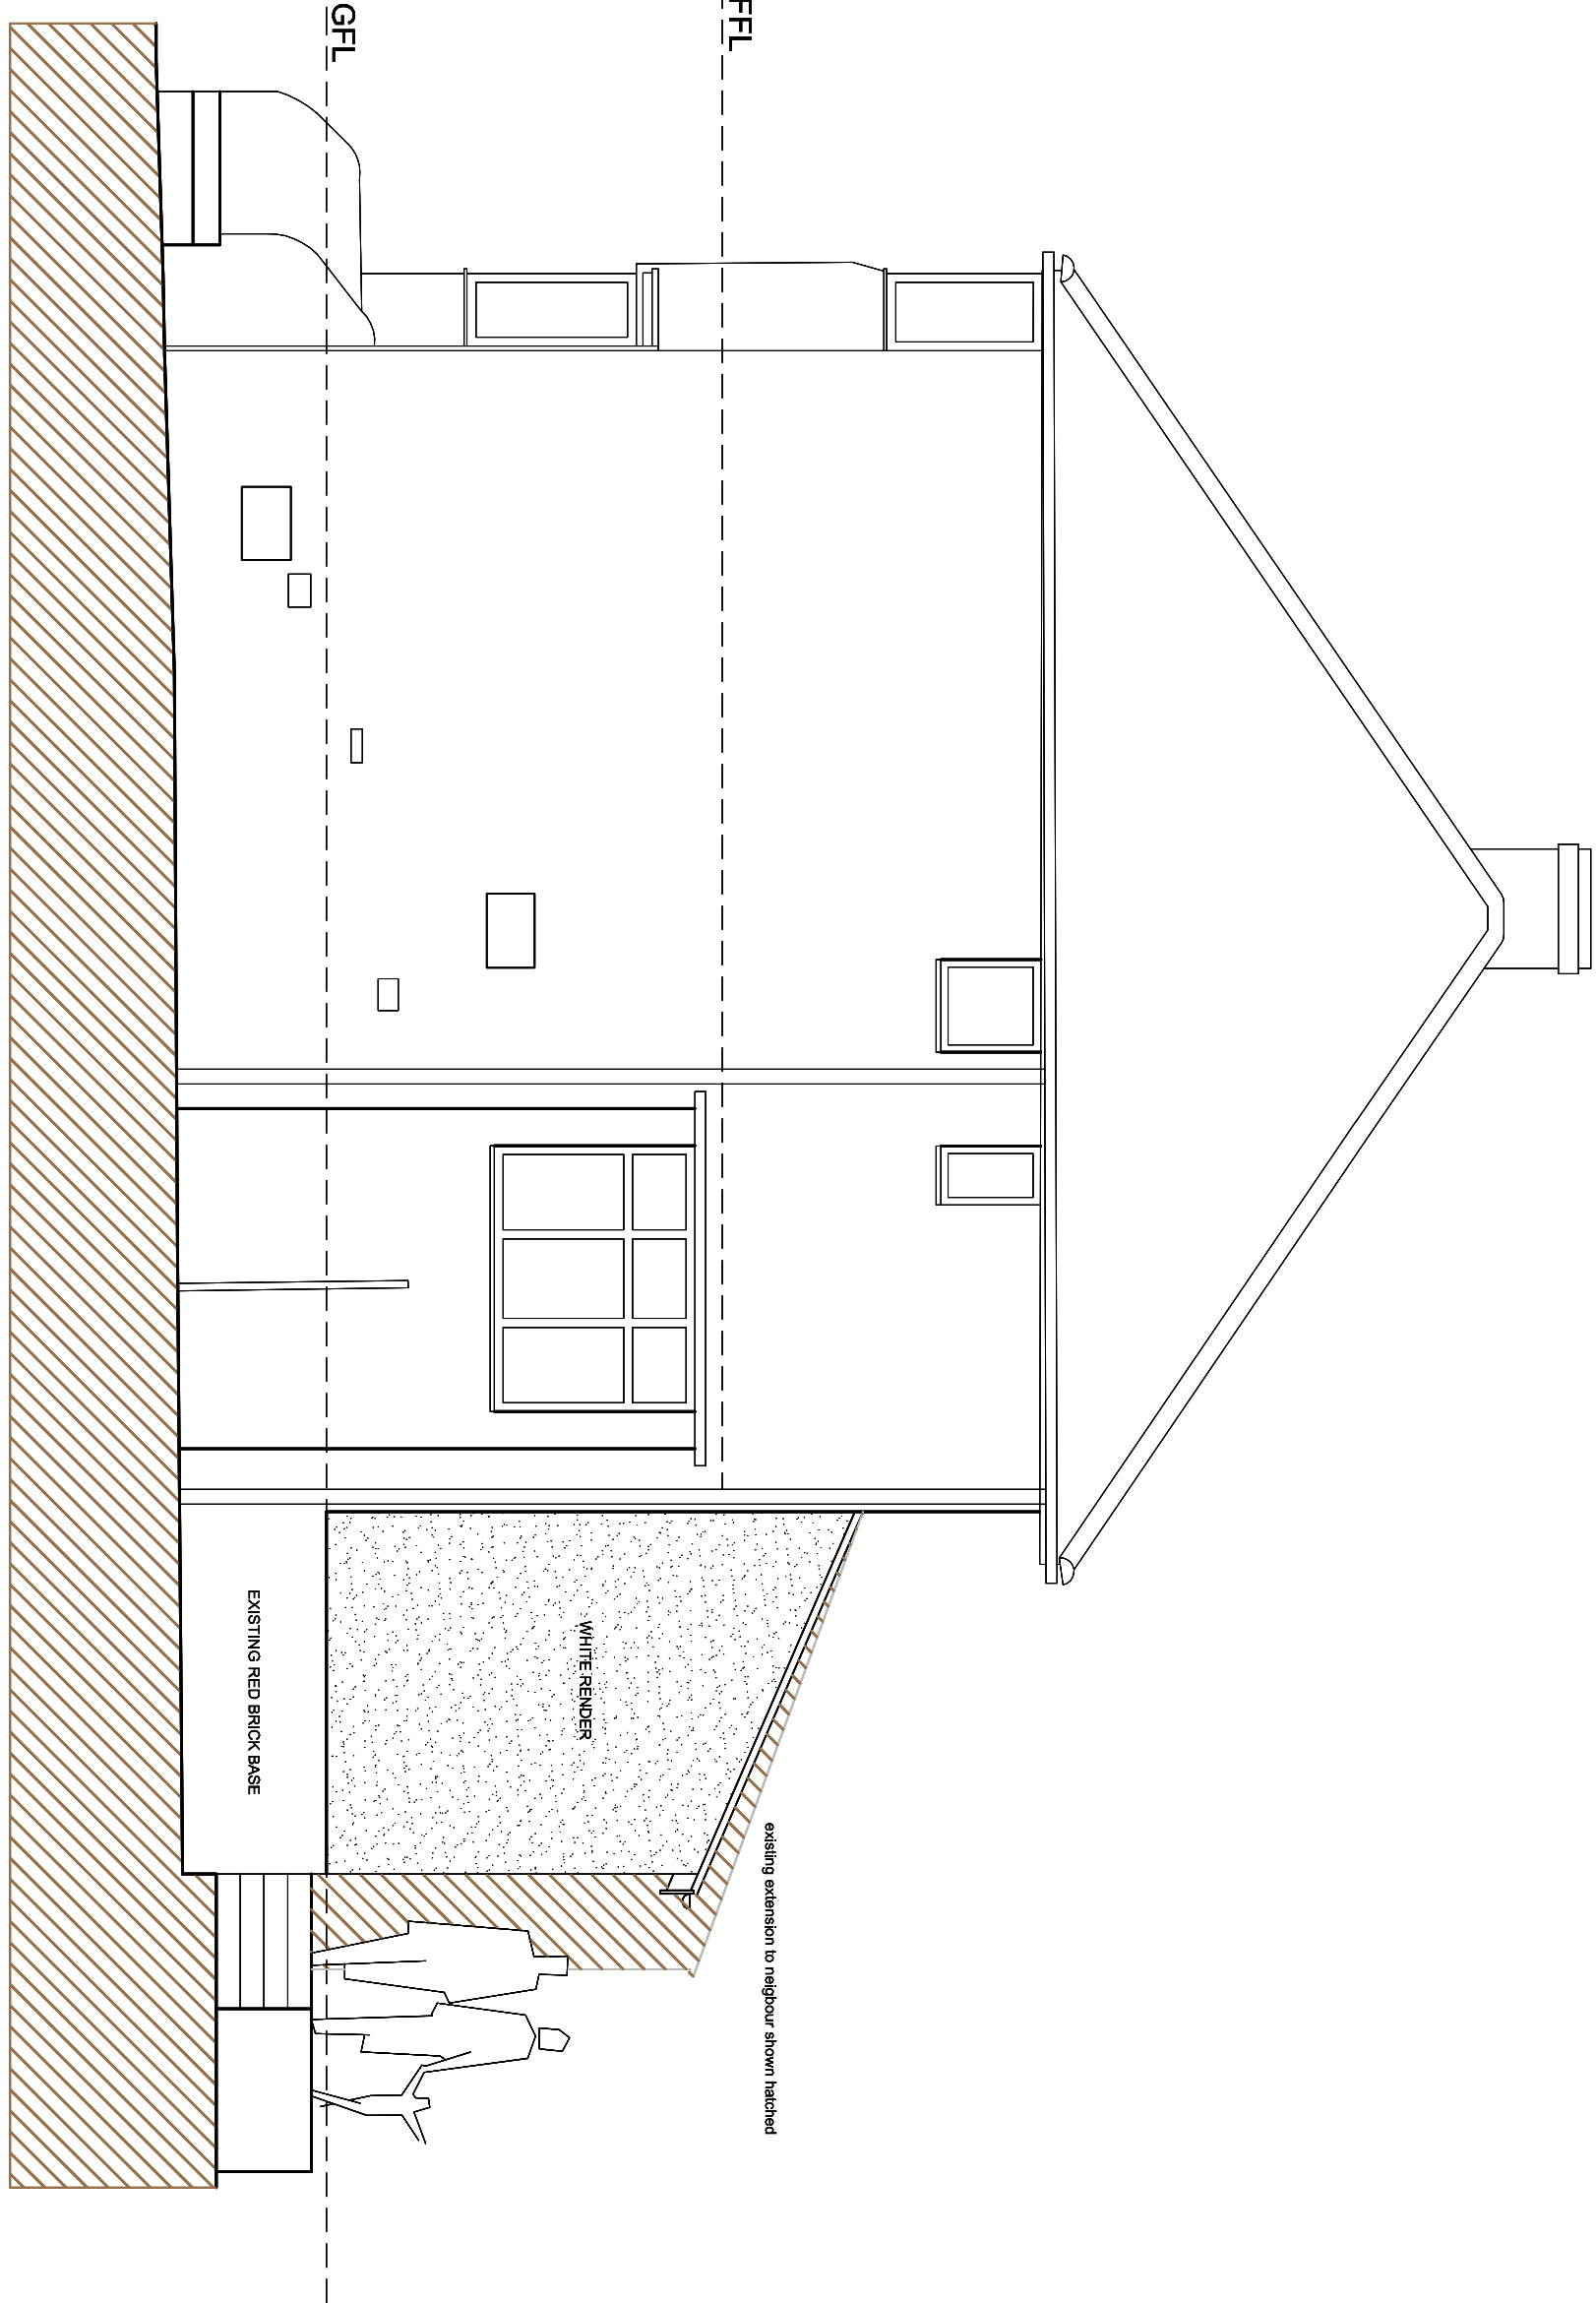

SIDE ELEVATION

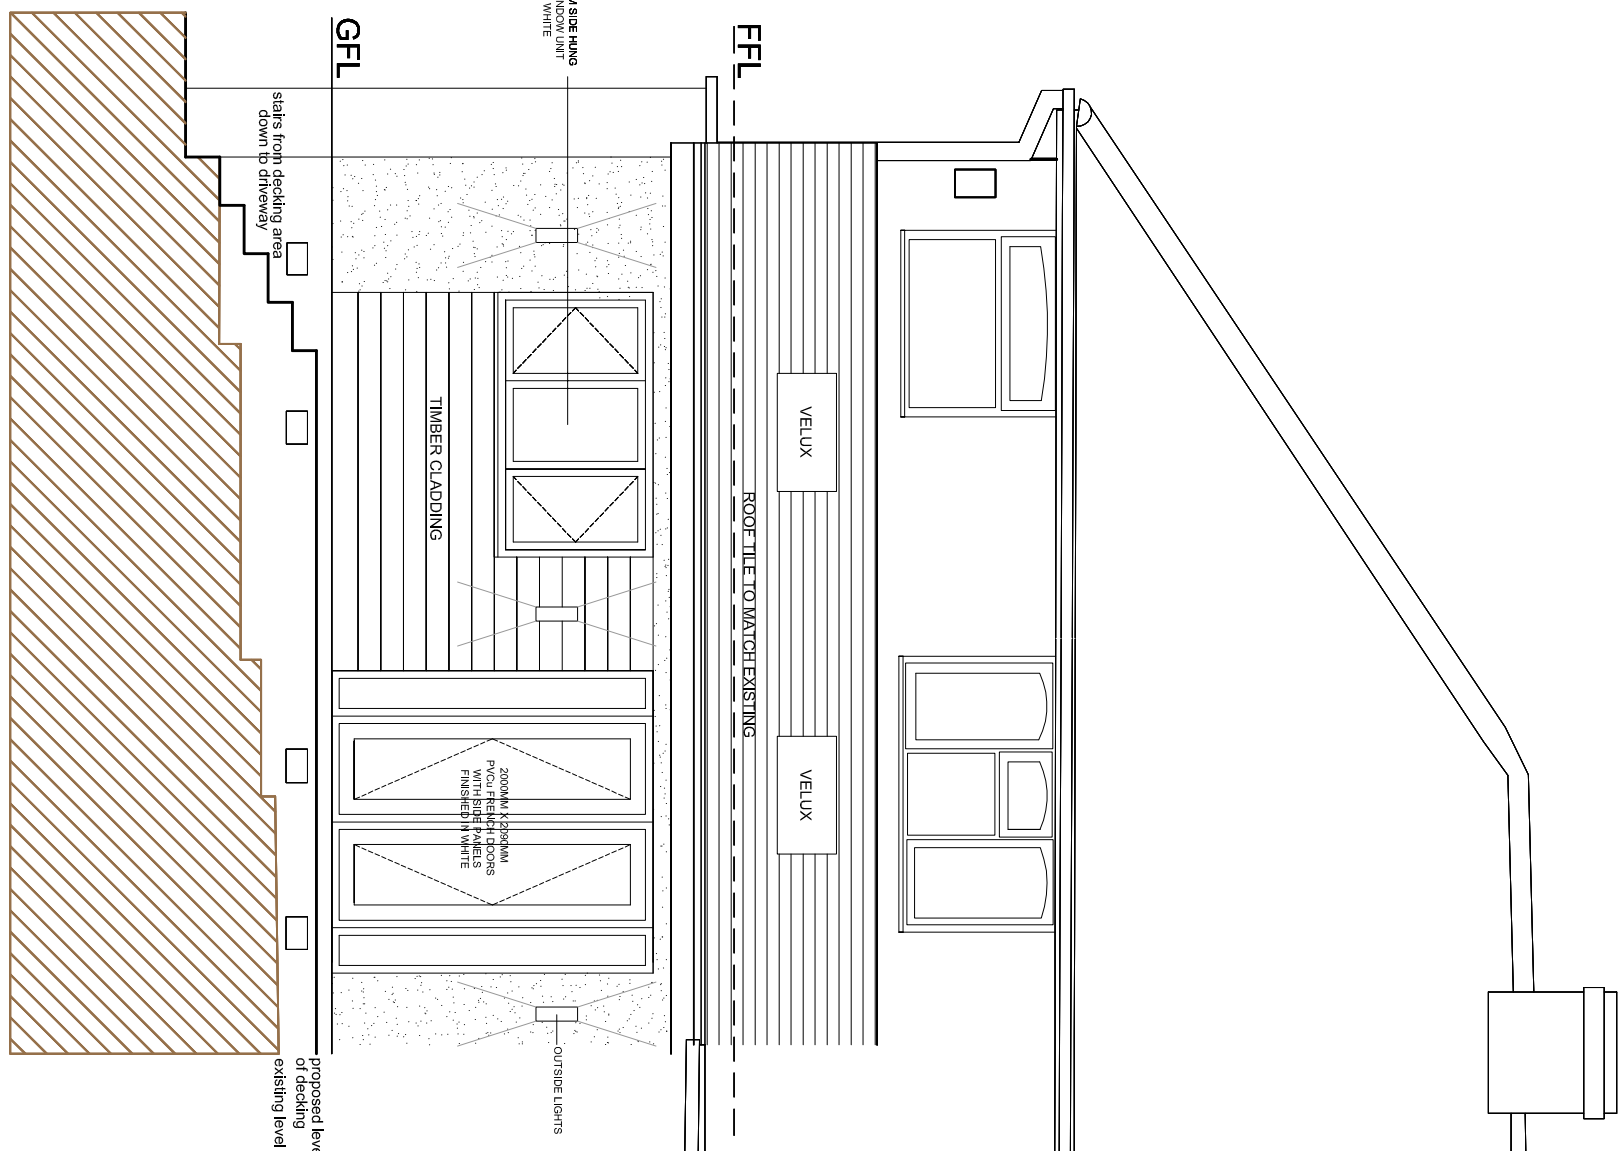

REAR ELEVATION

					
Coda Studios Ltd Hope Works, 25 Mowbray Street, Sheffield, S3 8EL t: 0114 279 8003 f: 0114 279 8004 e: information@coda studios.co.uk					
-				Client	
Extension to 27 Warner Road				Job	
PROPOSED PLANS AND ELEVATIONS				Title	
DRAWN	CHECKED	DATE	SCALE	A1 ISSUE	
MB	-	15/08/2012	A3 ISSUE	1:50	
REVISION	DRAWING STATUS		DRAWING NUMBER		
A	PLANNING		002		

© COPYRIGHT EXIST'S ON THE DESIGN AND INFORMATION SHOWN ON THE DRAWING or communicating work of any kind. No dimensions to be scaled from the drawing. Architect to be notified of any discrepancies in dimensions immediately.