




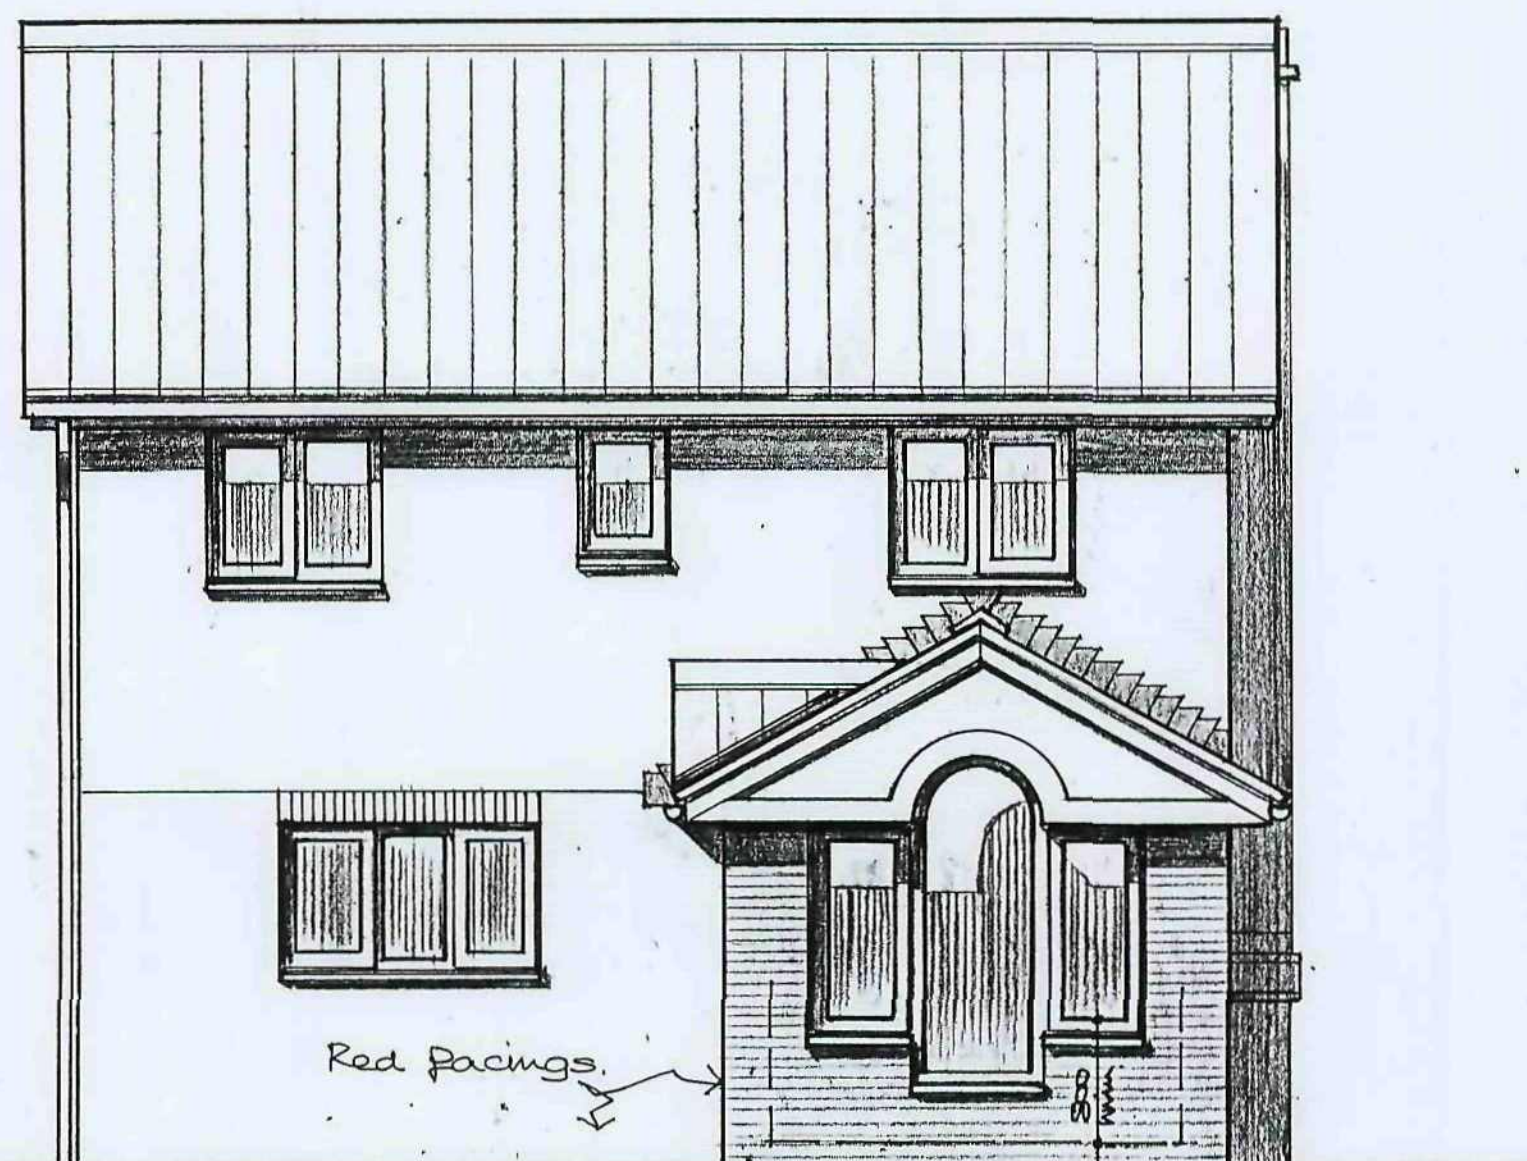


PROPOSED REAR ELEVATION

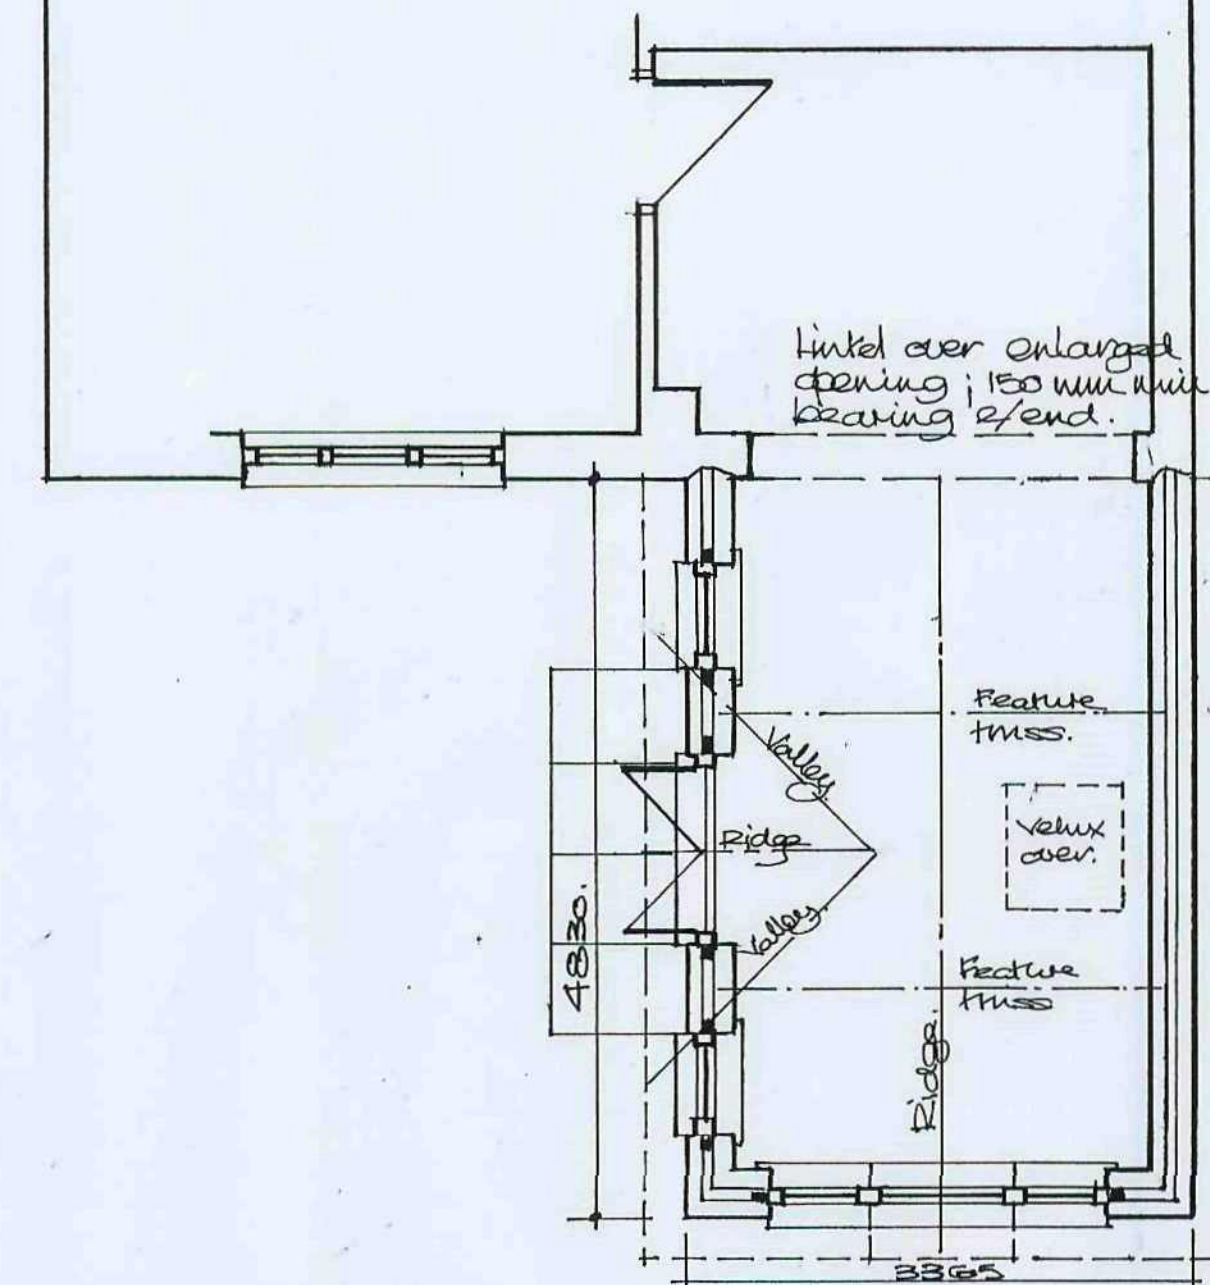

PROPOSED PLAN OF SUN LOUNGE


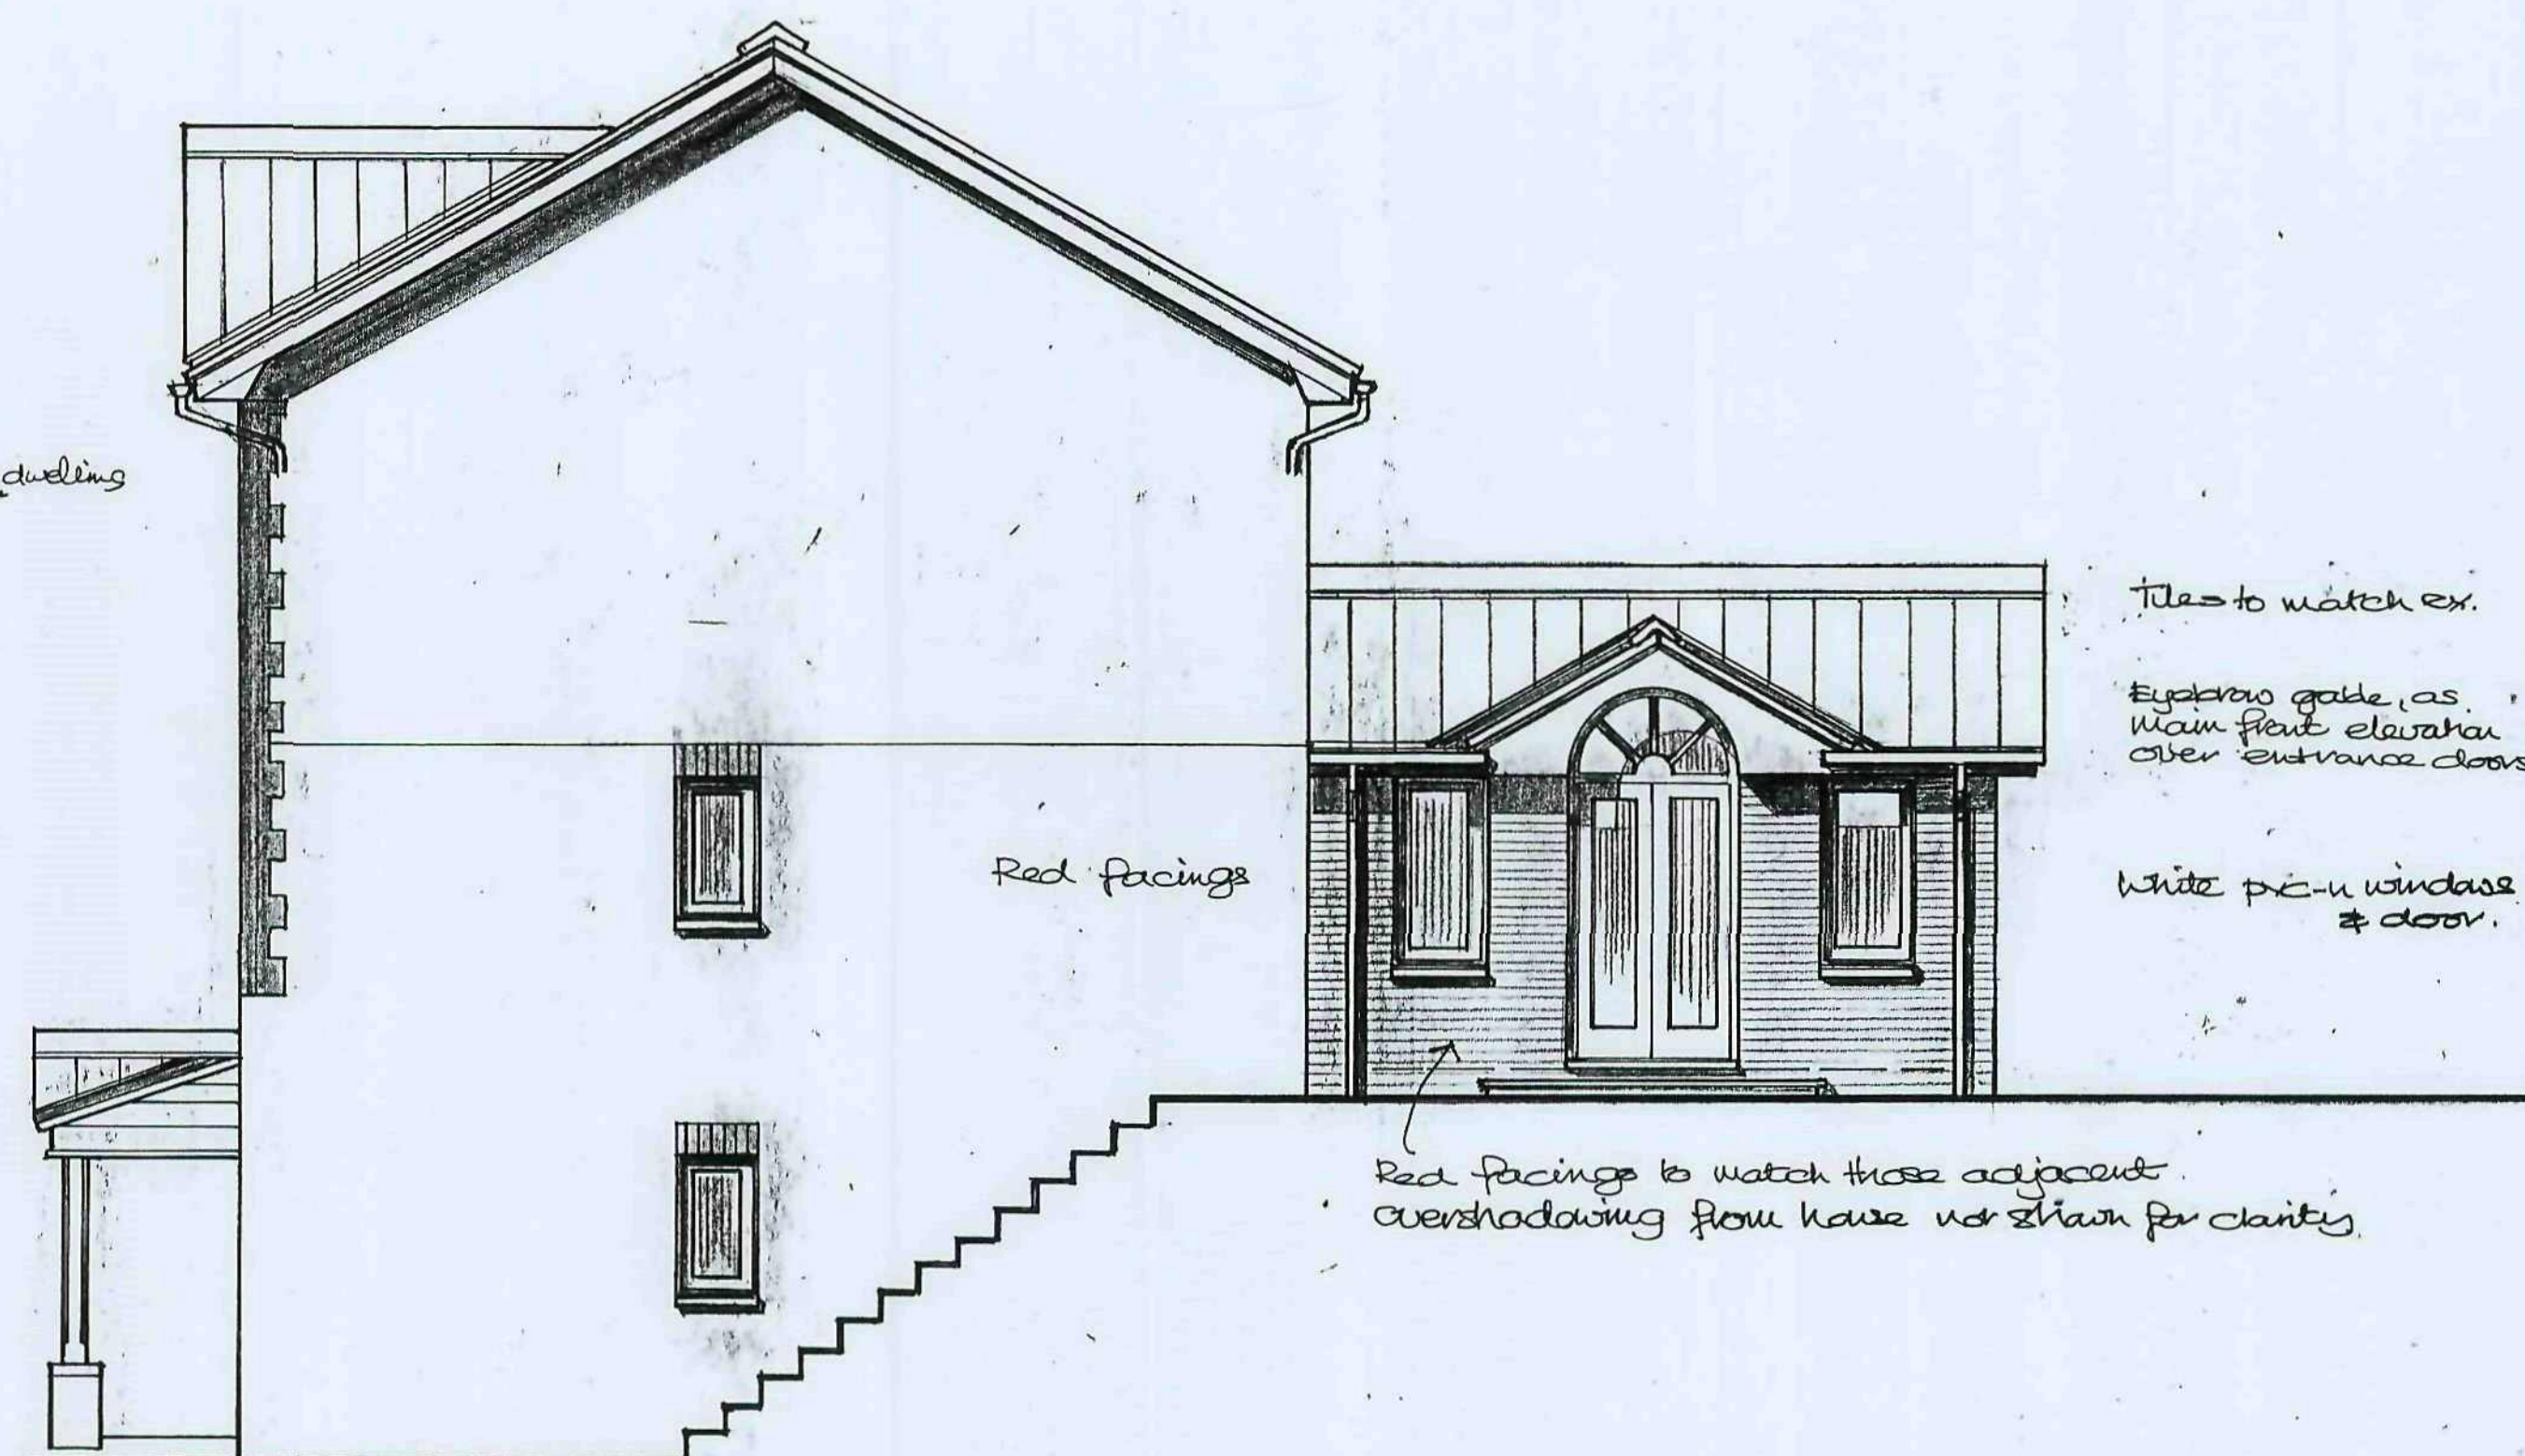


PROPOSED SIDE ELEVATION

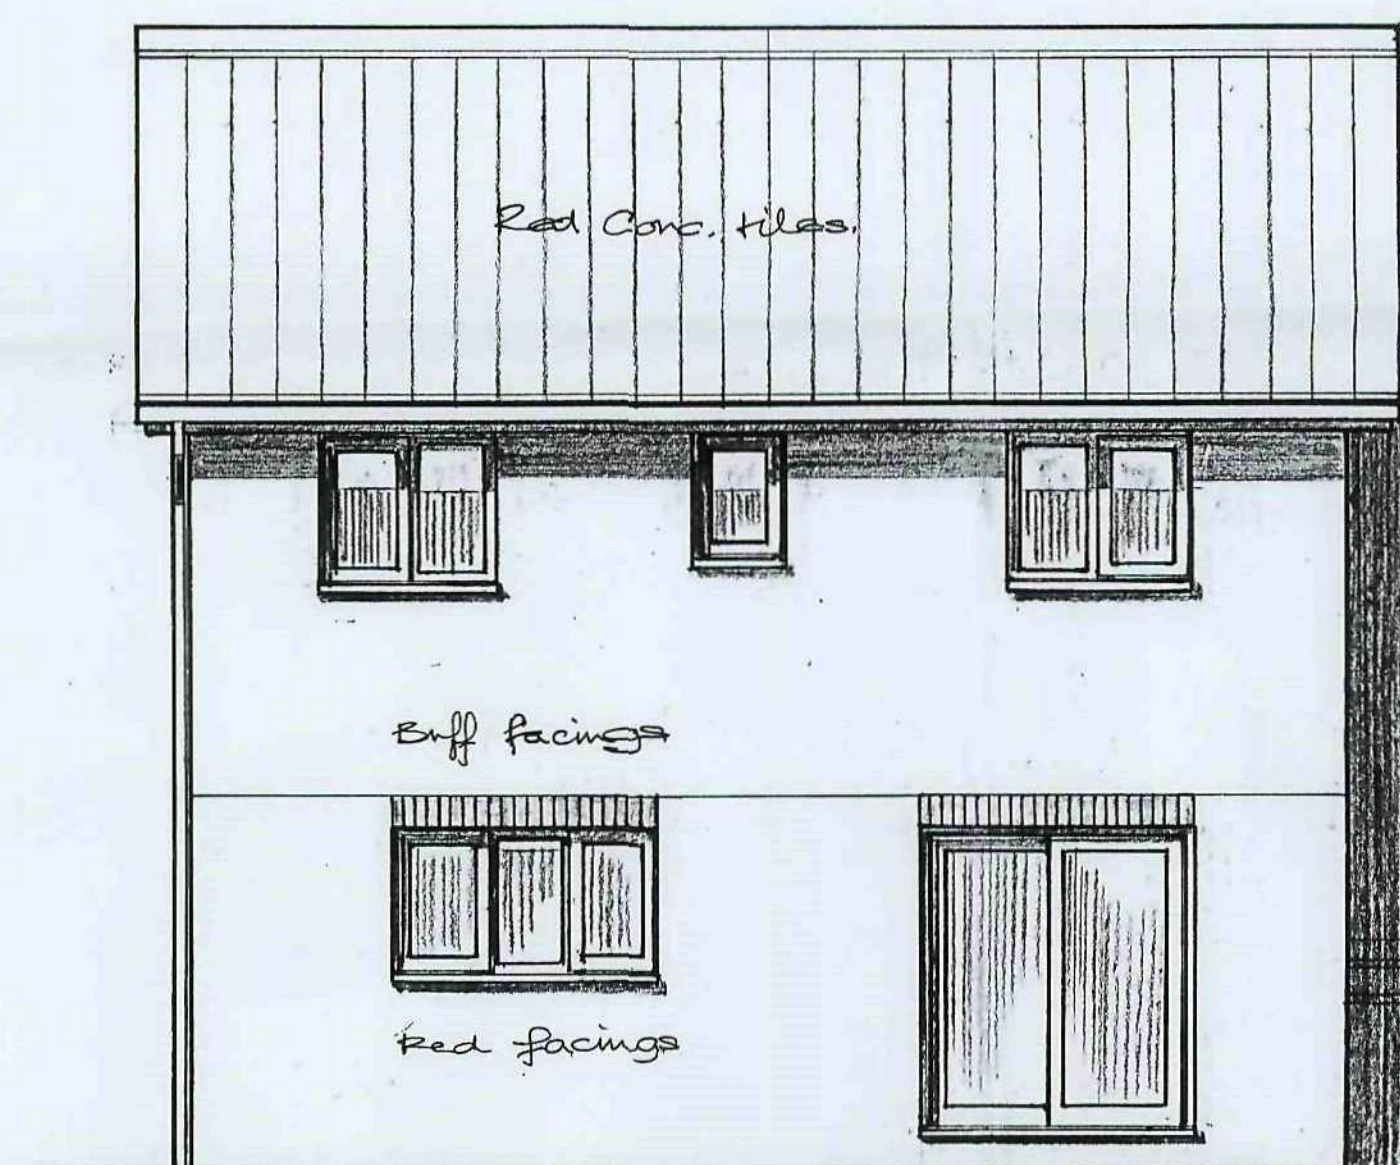


EXISTING REAR ELEVATION

EXISTING PART PLAN:

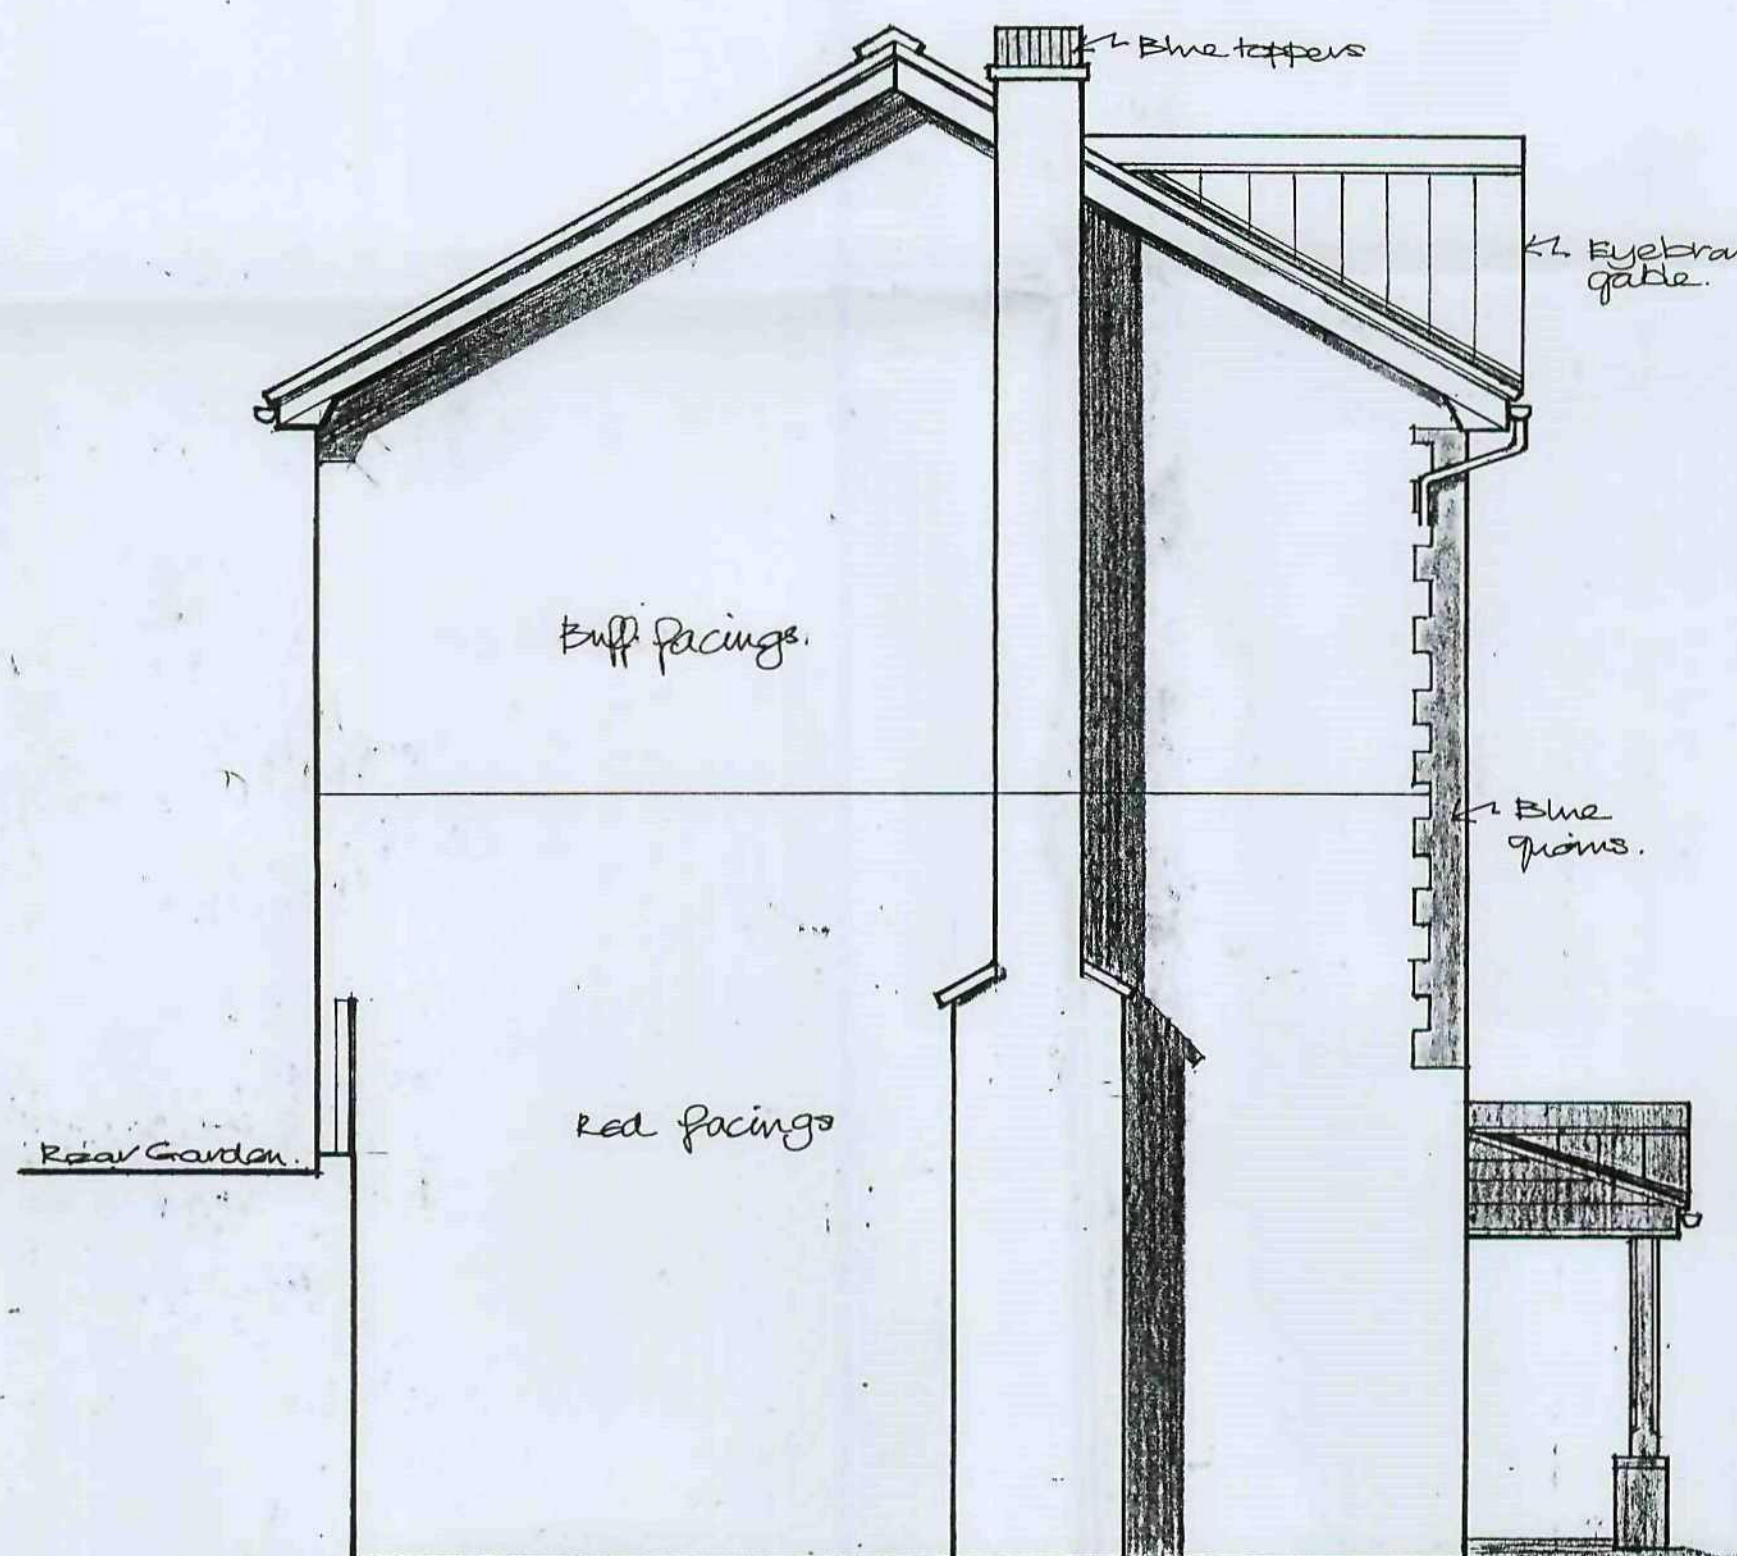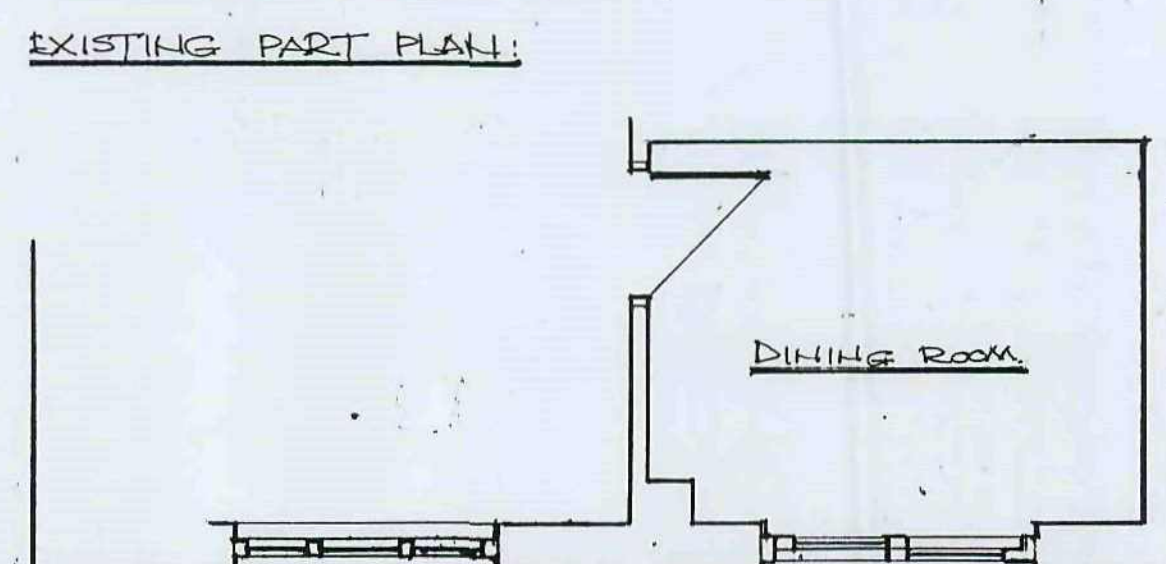


EXISTING SIDE ELEVATION

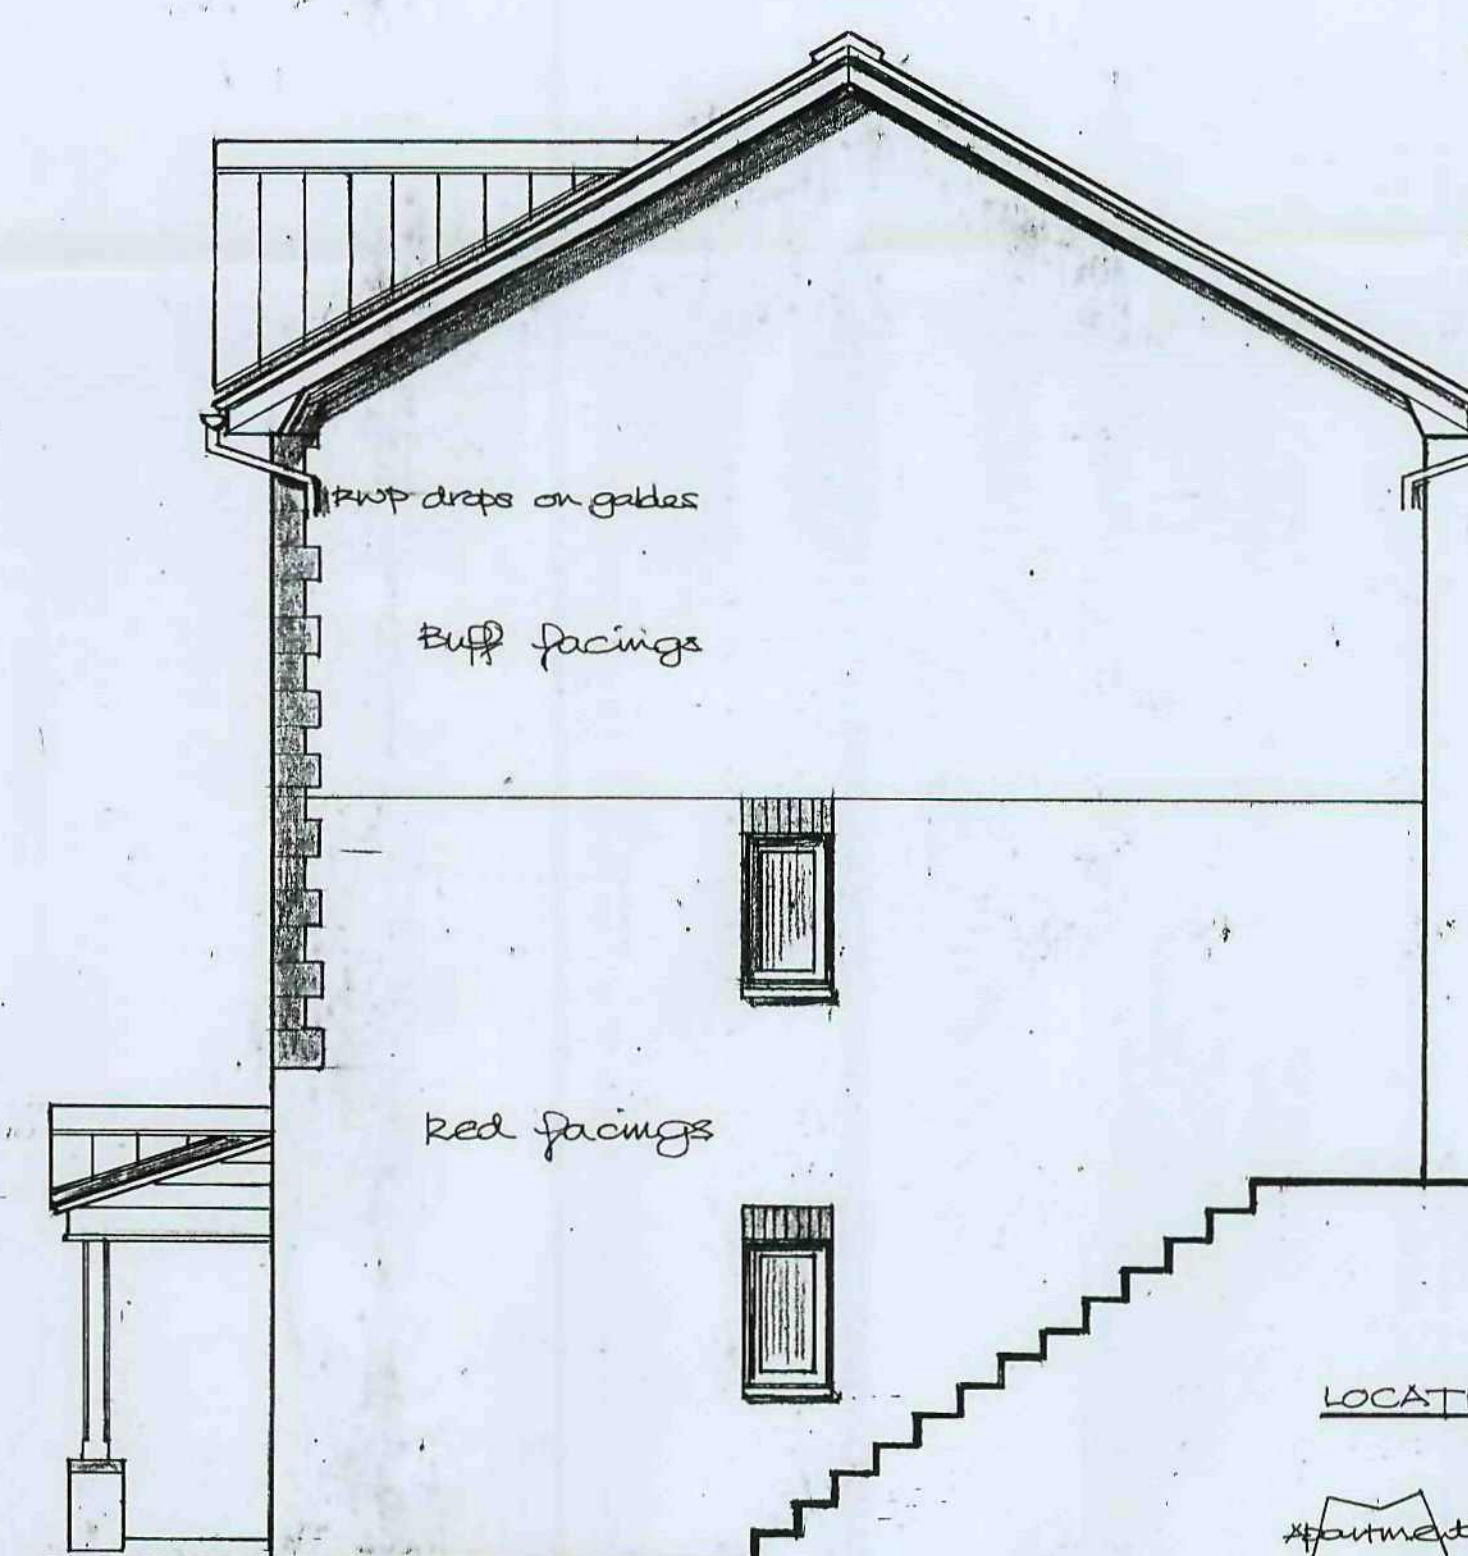


EXISTING SIDE ELEVATION

BROWN PVC-U R.W. GOODS
WHITE PVC-U WINDOWS & EXT. DOORS/FRAMES.

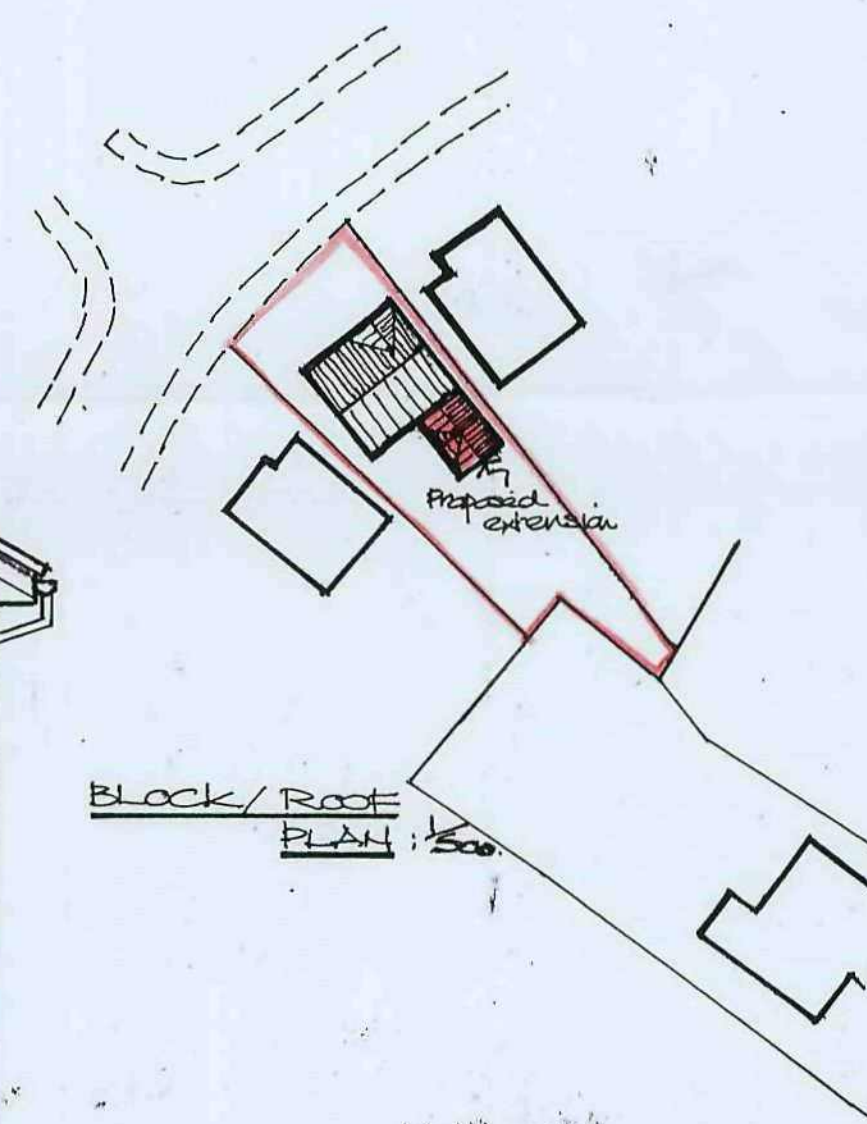

BLOCK/ROOF PLAN 1:500

Rear Garden

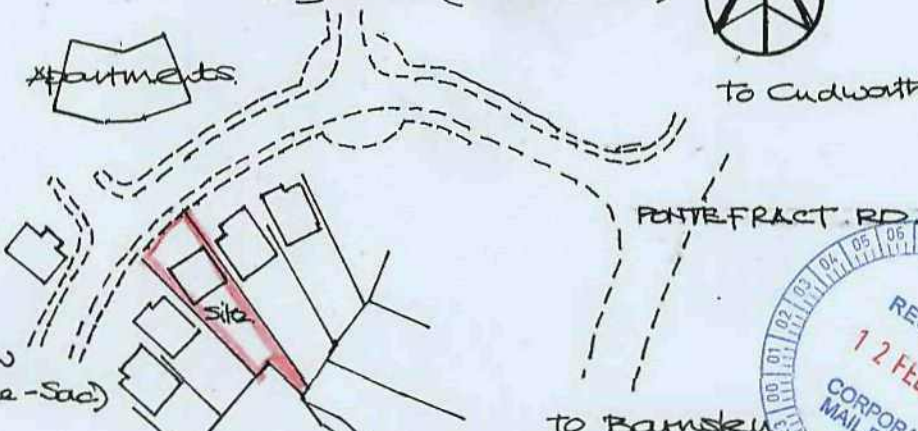LOCATION PLAN 1:500
Valley Grove (Cul-de-sac)

TO BARNLEY



TO CUDWORTH



Hyle Design: architect / designer

50, Church Street, Brierley, Nr. Barnsley, South Yorkshire. S72 9HT
Fax / Telephone No: 01226 713427

REVISIONS					
Ref.	Description	Date	Ref.	Description	Date

Client MR & MRS BROWN.		Drawn JOT	Date JAN 10
Project REAR EXTENSION TO 16.21, PARKLAND VIEW, LUNDWOOD, S		Checked	Scale 1:50
Title SITE PLAN / BLOCK-ROOF PLAN, EXISTING PART PLAN / ELEVATIONS, PROPOSED PART PLAN / ELEVATIONS		Project Ref. E/L	
		Drawing No. 1	