


COPYRIGHT: This drawing and design and all the information contained therein is the sole copyright of M J H Design and reproduction in any form is forbidden unless permission is obtained in writing.


NOTES:
All dimensions must be checked on site and not scaled from this drawing.

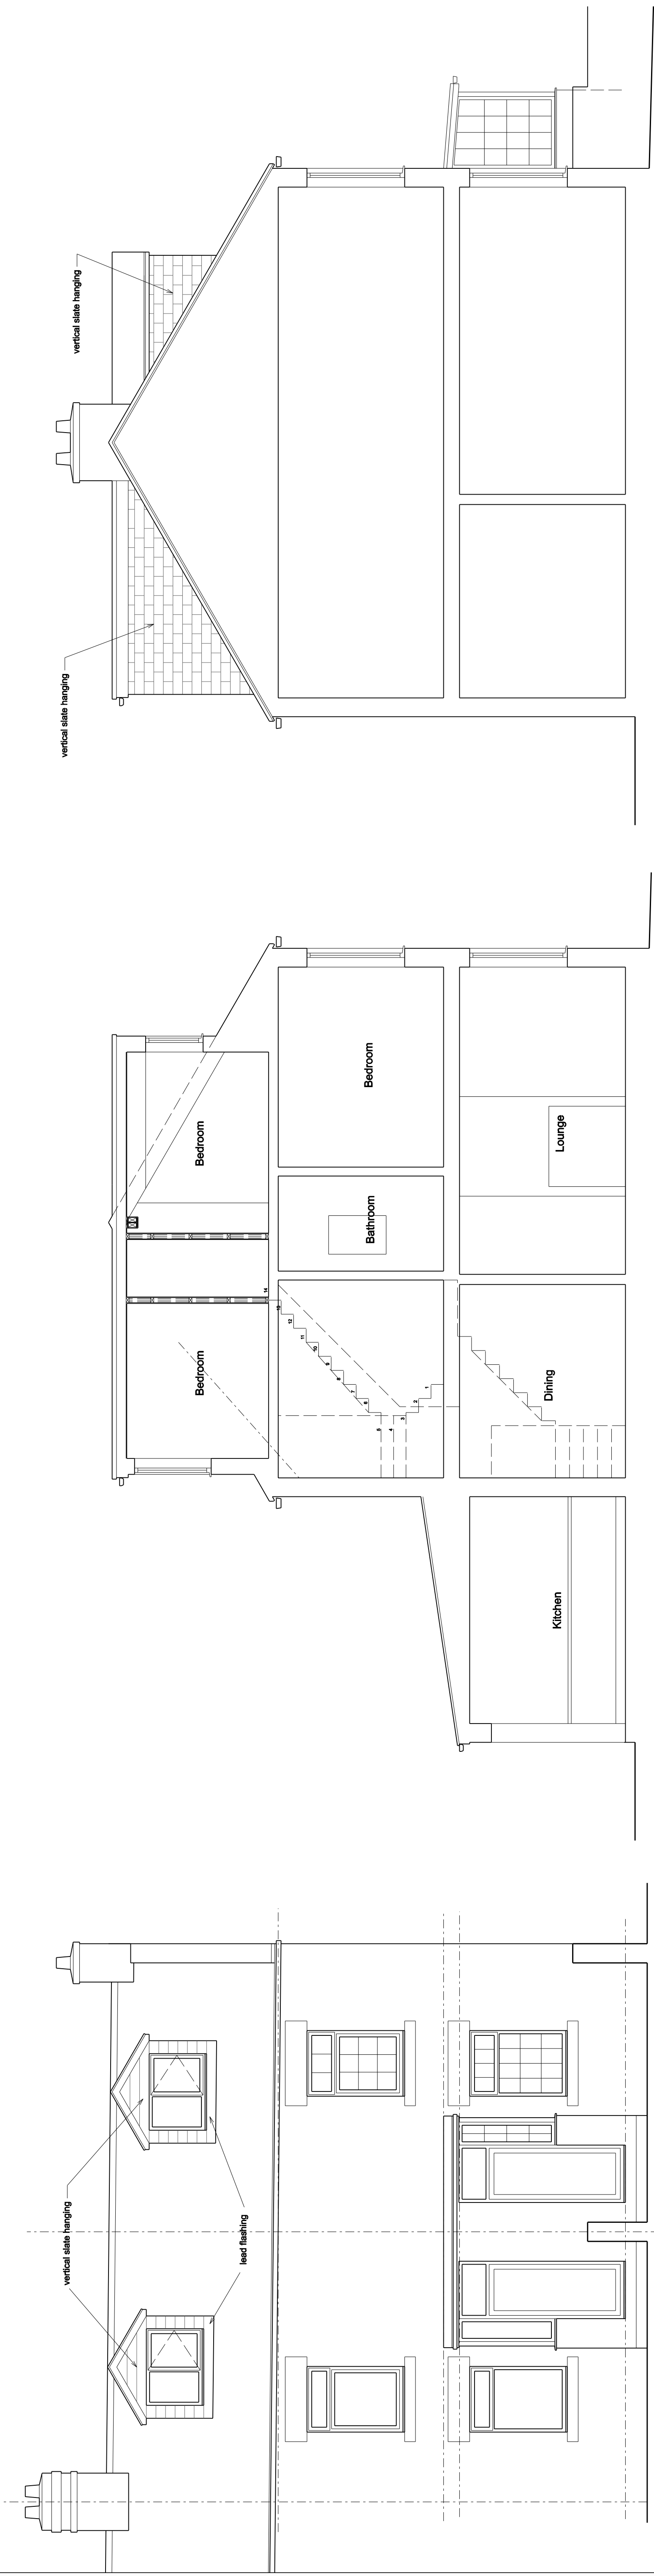


Front Elevation

Typical Section

Side Elevation/Section

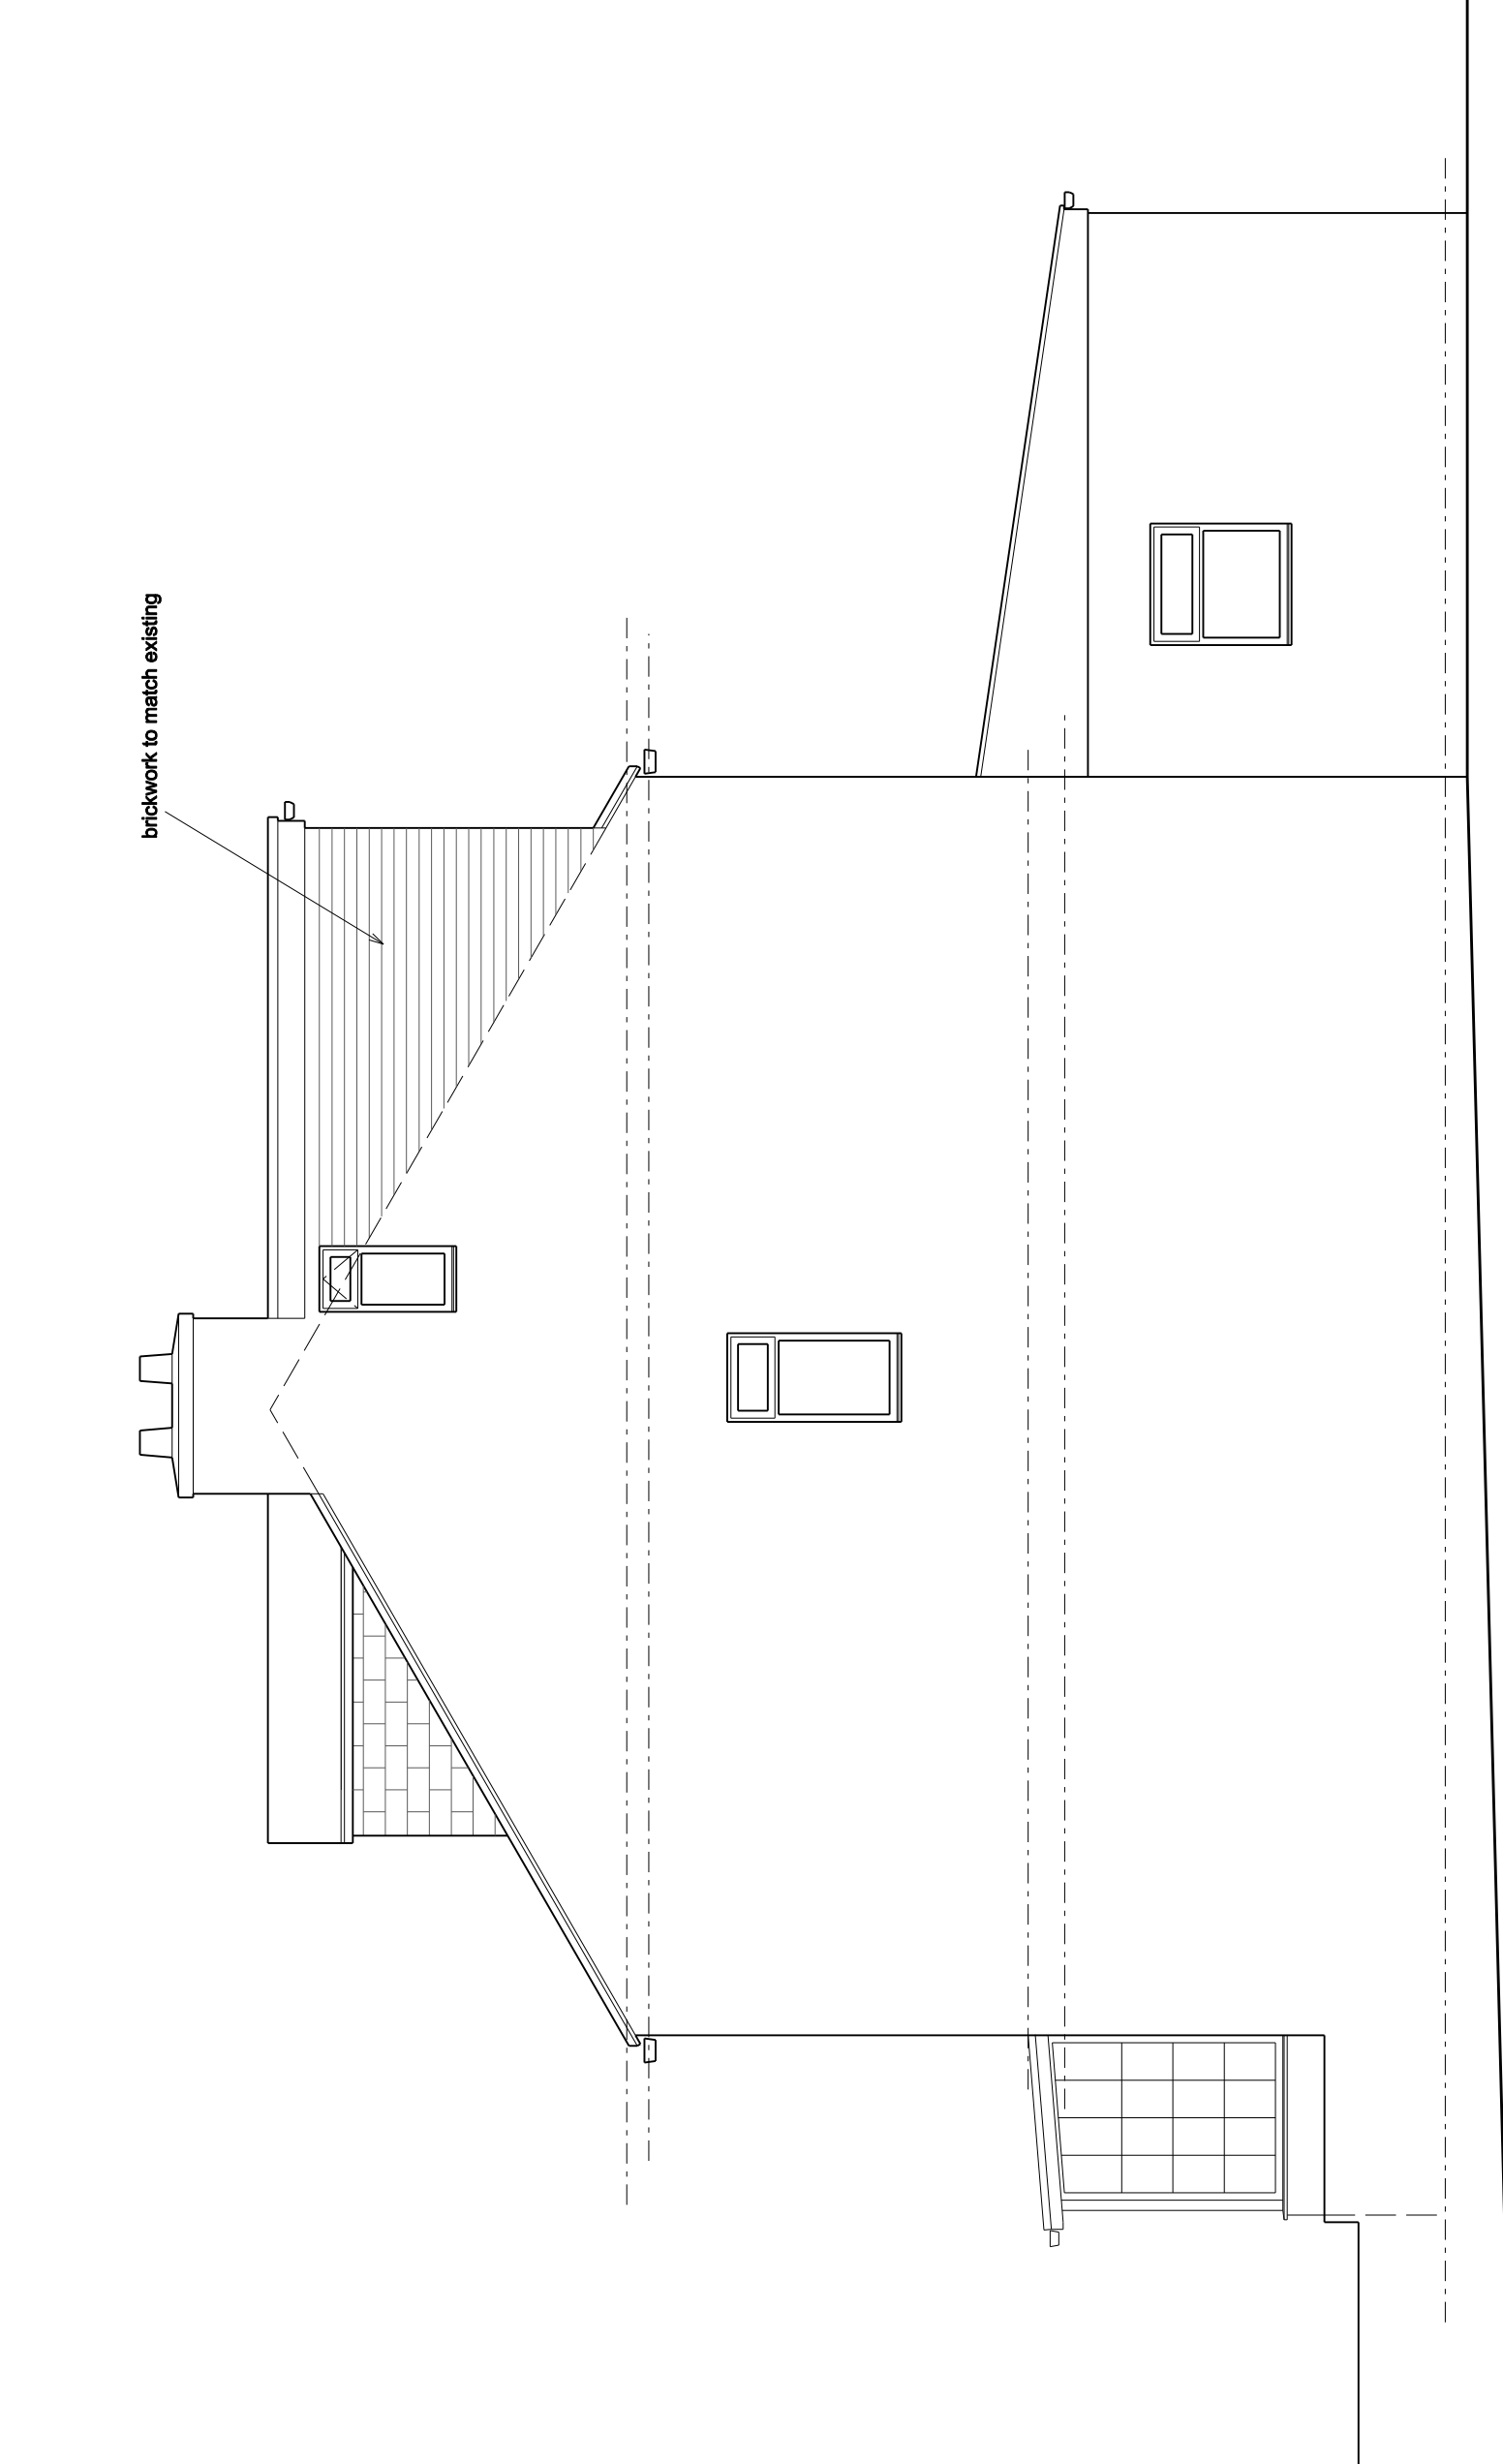

Side Elevation

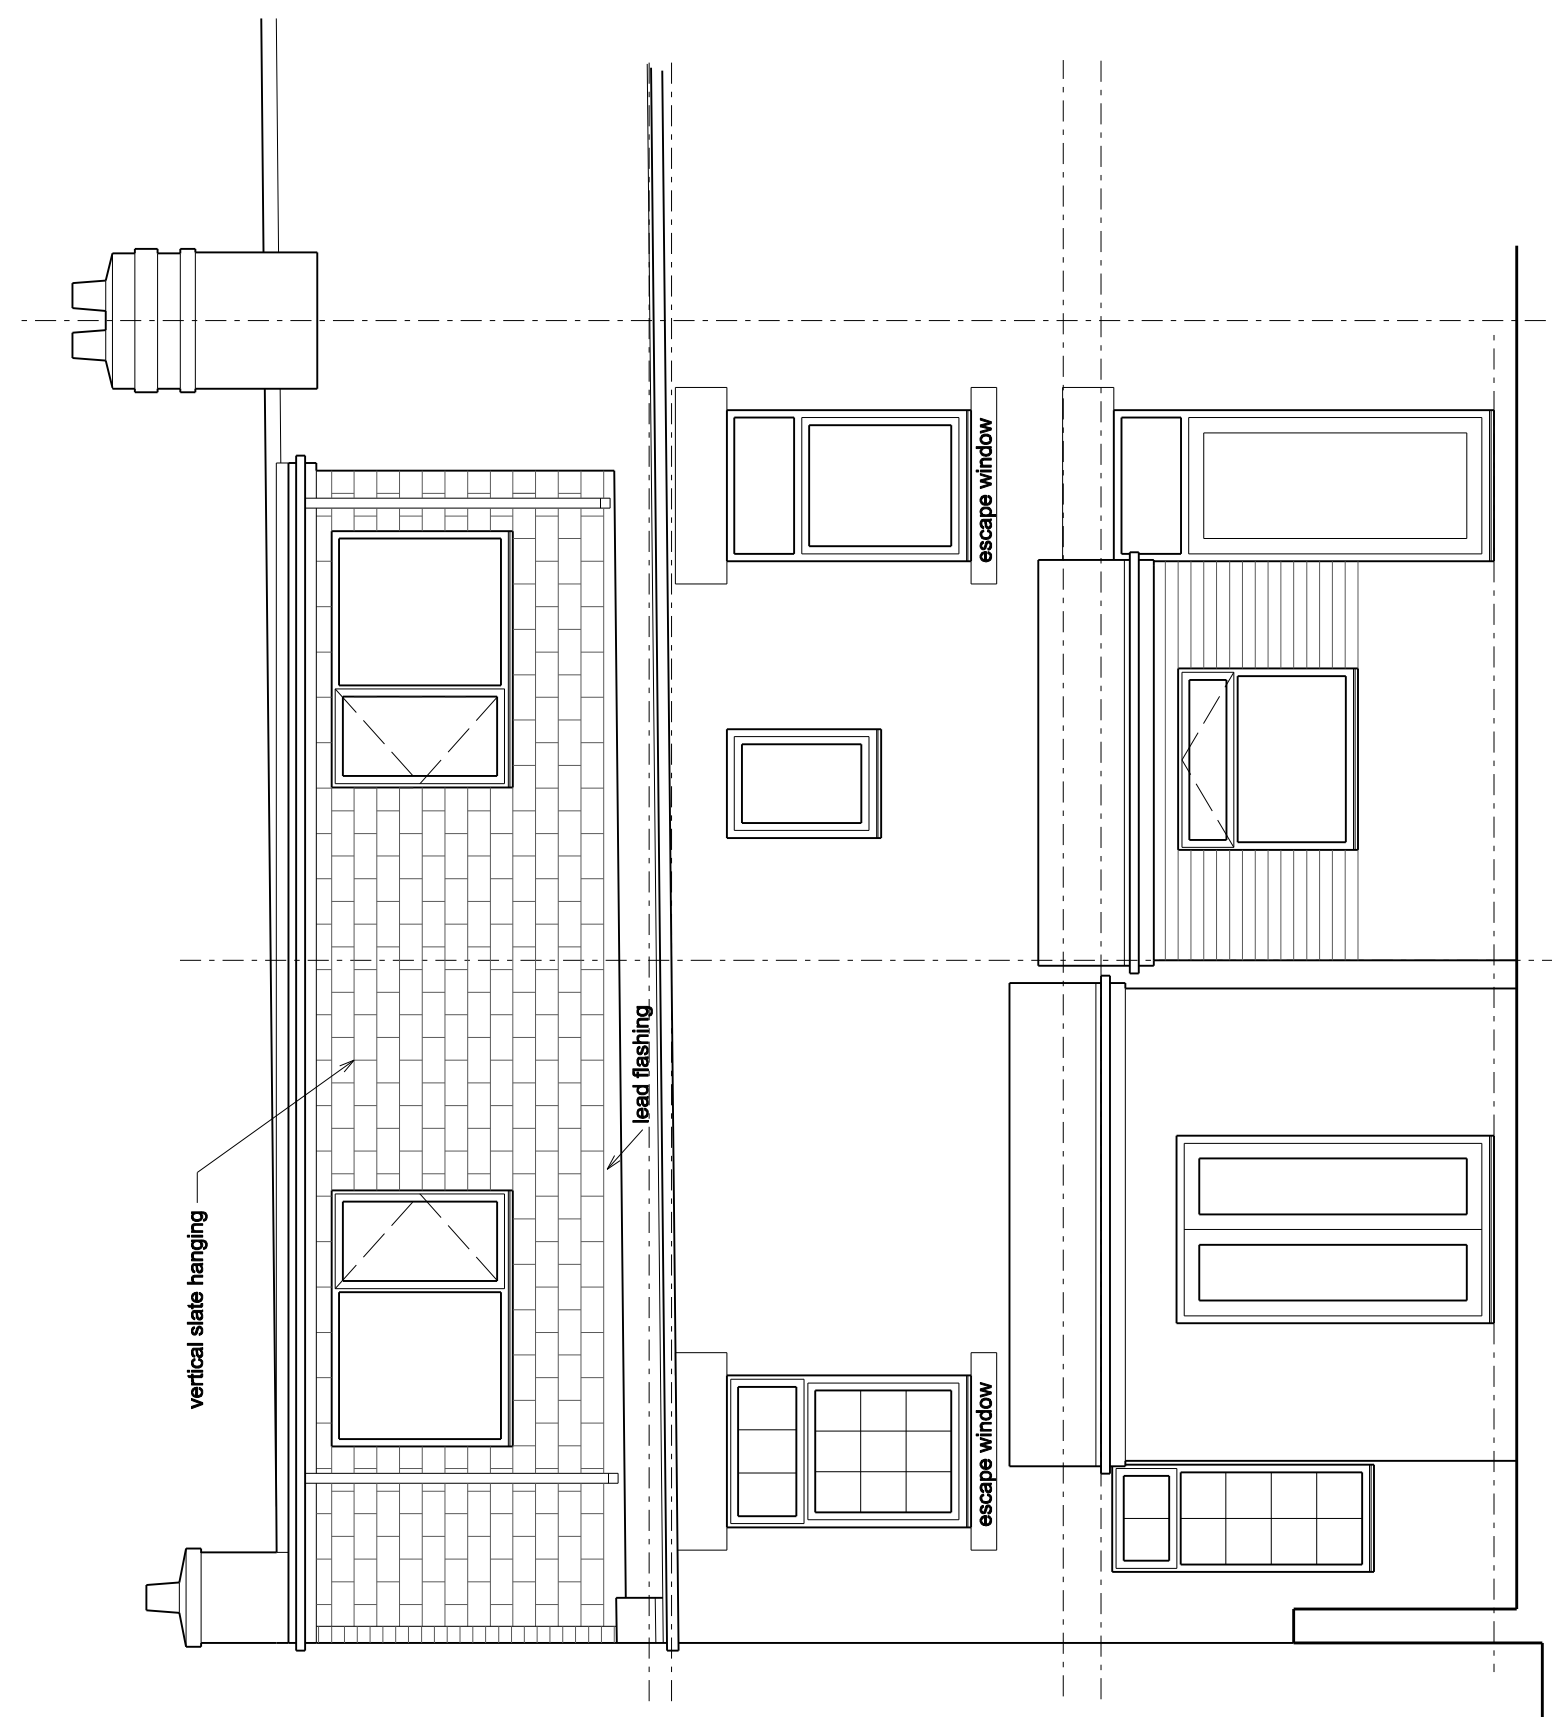

Rear Elevation

A	28/08/2020	Front domers amended	Revisions		
© Copyright					
MJD Design Architectural Services					
53 Bartholomew Street Wombwell Barnsley S73 8LB					
Tel: 07887548711 e-mail: concorde.mjharper@virgin.net					
Client Mrs. A. Johnson & Mr. J. Richardson					
Project Proposed Alterations 156/158 Honeywell Grove Barnsley S71 1QZ					
Title					
Proposed Elevations					
Scale	1:50	Date	March 2020		
Drawn by	MJH	Revision	A		
Drawing No.	1214-04				