

Do not scale from this drawing.
The contractor is to check all dimensions on site and report any discrepancies to the designer.
All rights described in chapter IV of the copyright, designs and patents act 1988 have been generally asserted.

Notes




1 Proposed Front Elevation (North East)
1 : 100



2 Proposed Side Elevation (South East)
1 : 100



3 Proposed Rear Elevation (South West)
1 : 100

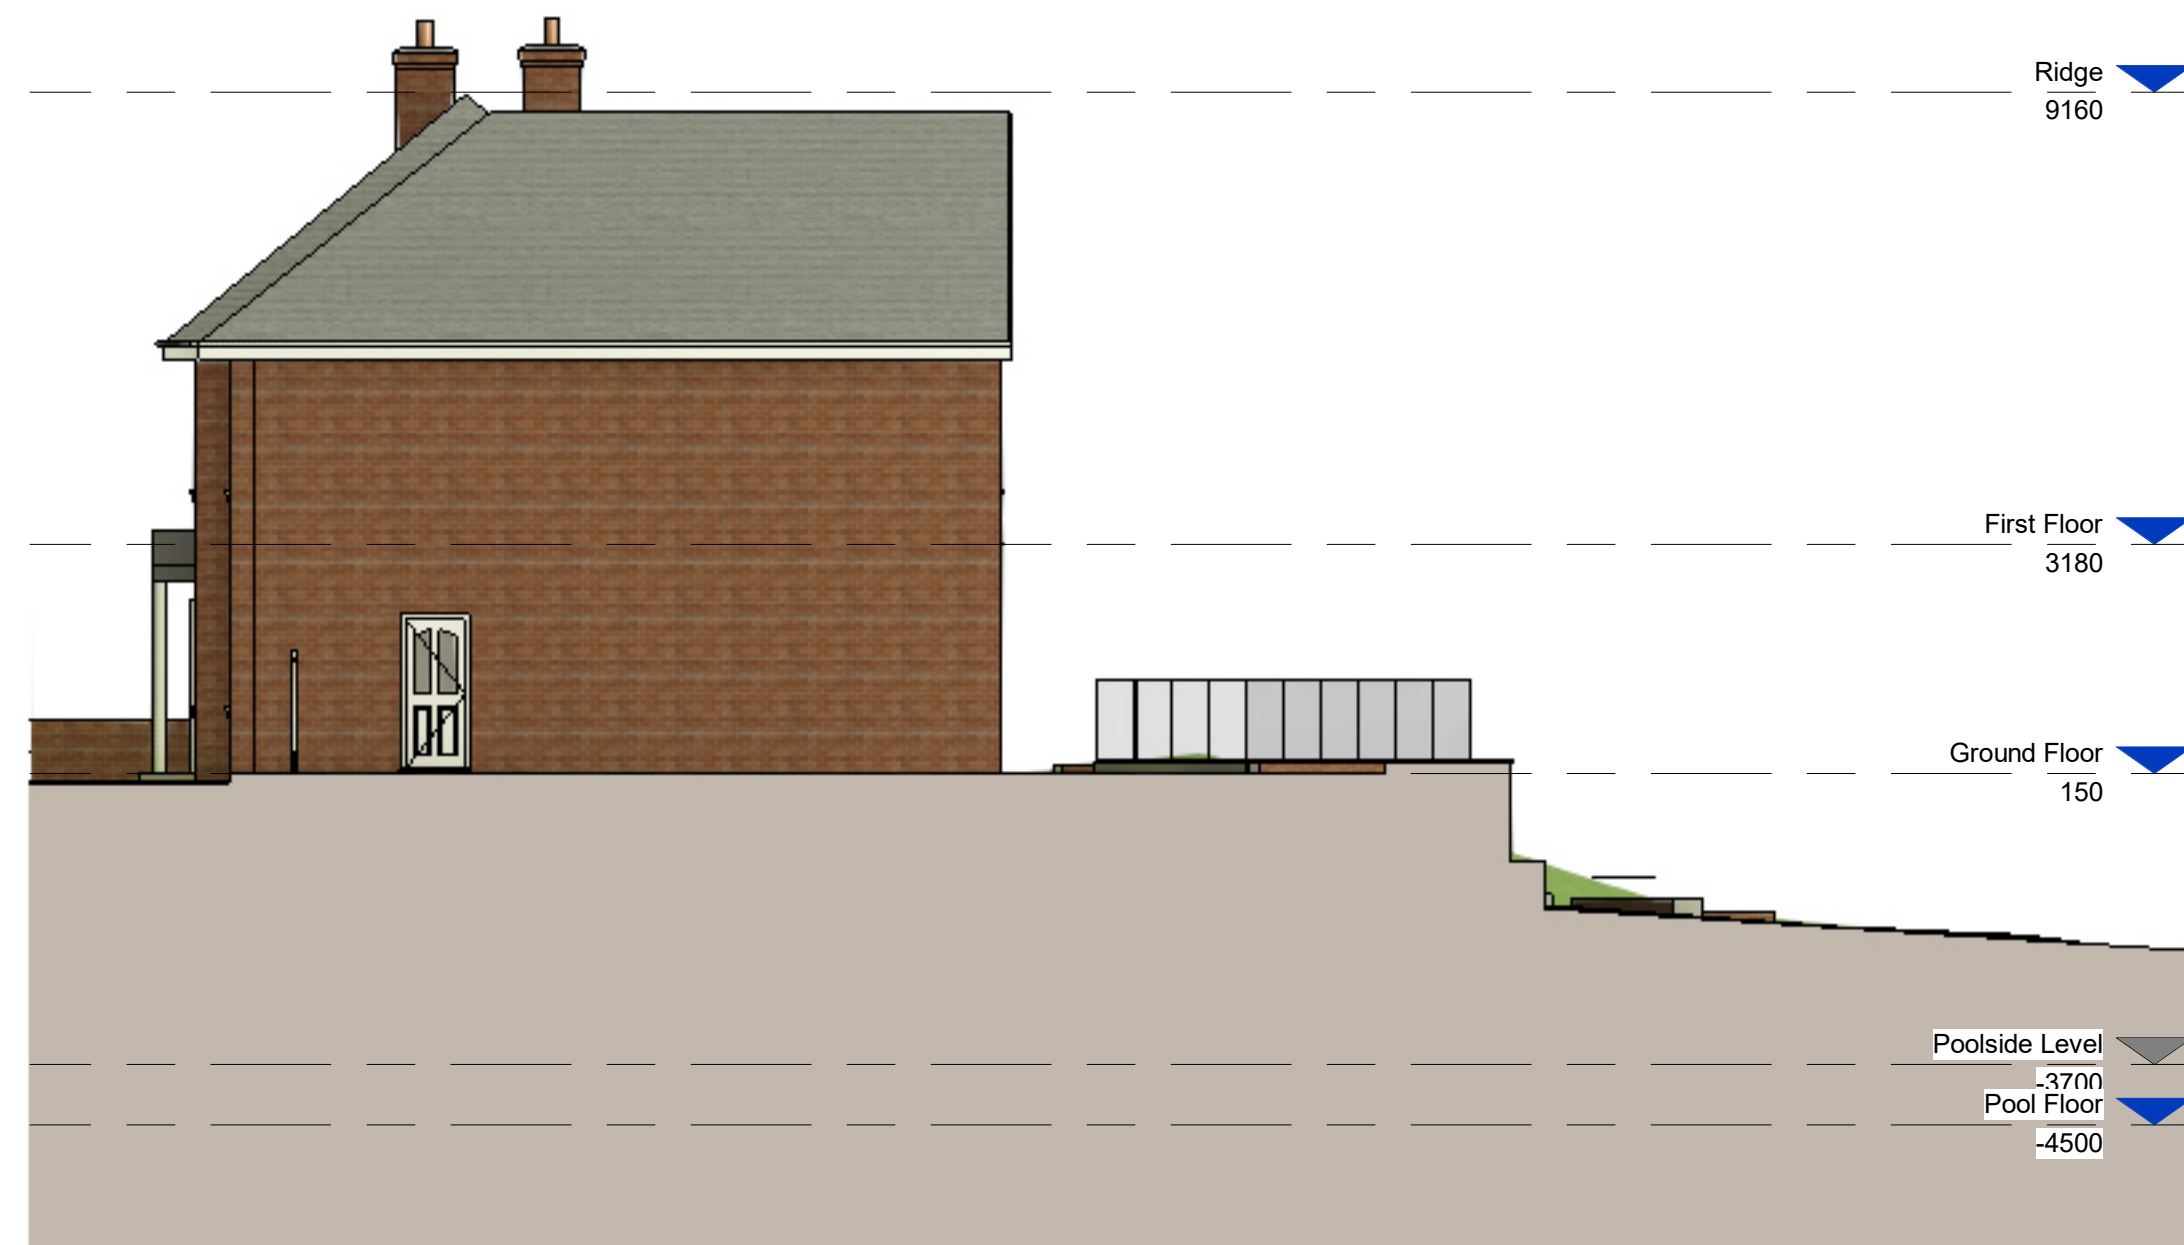

4 Proposed Side Elevation (North West)
1 : 100

P1	Drawing issued for dormer window planning application.	22.09.26	CJR	JL
Rev	Description	Date	By	Chk

STUDIO SEVENTY FIVE
www.studioseventyfive.co.uk
hello@studioseventyfive.co.uk

Project
53 Keresforth Hall Road,
Barnsley S70 6NL

Drawing
Existing Elevations

Scale 1 : 100 @ A1	Drawn CJR	Date Sept 26
Drawing Purpose PLANNING APPLICATION	Status	
Drawing Number 2605-S75-XX-DR-A-04001	Rev. P1	