



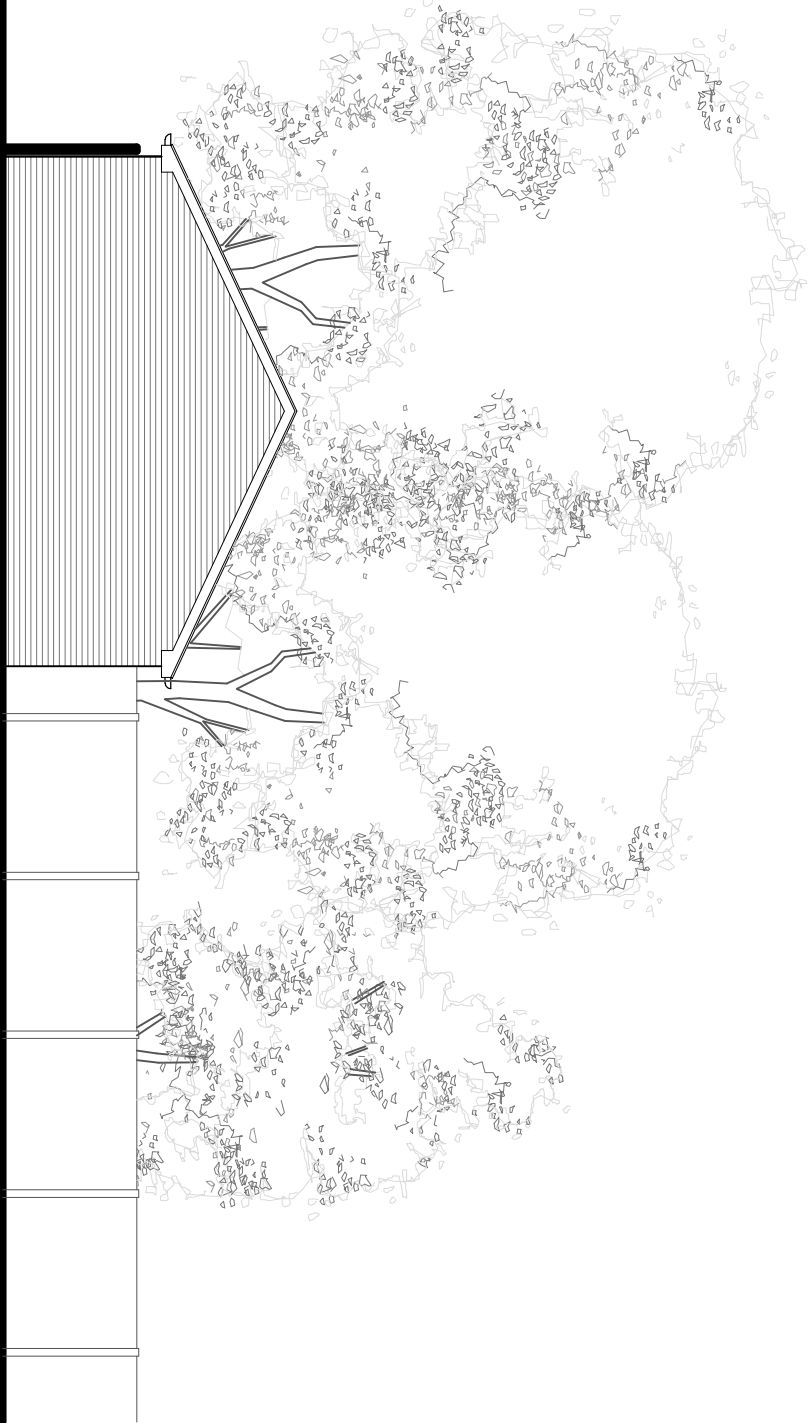

North East Elevation As Proposed (Garage)

Scale 1:100@A3

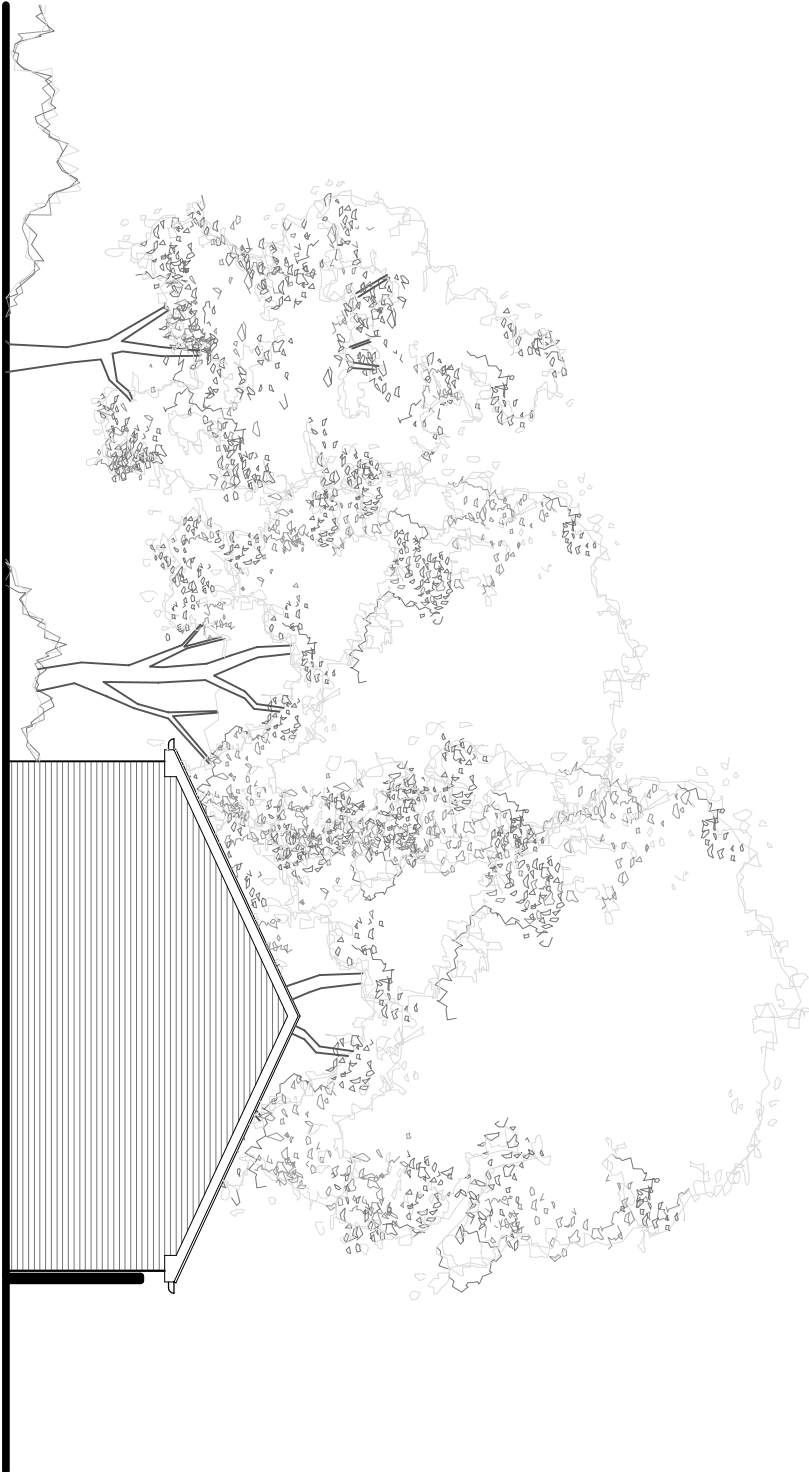

South West Facing Elevation As Proposed (Garage)

Scale 1:100@A3

ISSUED FOR PLANNING

REVISION	DATE	DRAWN	CHECKED	DESCRIPTION	SCALE	DATE
CLIENT					1:100@A3	JUL Y 2020
PROJECT	MR ASHLEY ARMITAGE					
DRAWING TITLE	LAND ON CLIFTON AVENUE, BARNSLLEY			DRAWN	MH	CHECKED
ELEVATIONS AS PROPOSED				JOB NUMBER	2033	DRAWING NO. 205
SHEET 3 OF 3						

TIMEARCHITECTS

Creative Conservation - Inspiring Design, Time Architects 226-228 Holme Lane, Sheffield, S64JZ
Registered Company Number in England and Wales: 8033393, Director: Michael Leigh
W. www.timearchitects.co.uk E. info@timearchitects.co.uk T. 0114 430 0114
© all rights reserved, report all discrepancies, do not scale from drawing, check dimensions on site