




The Contractor is responsible for checking dimensions and any discrepancy to be verified with the Architects before proceeding.
Figured dimensions to be worked to only.
DO NOT SCALE

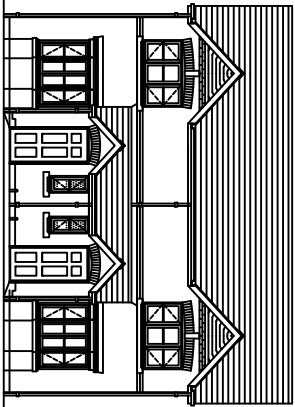

FRONT

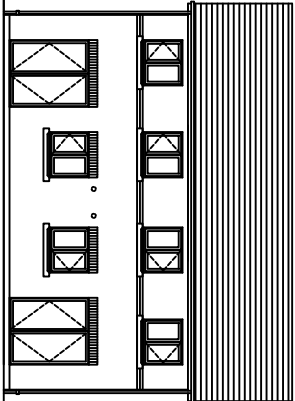


REAR

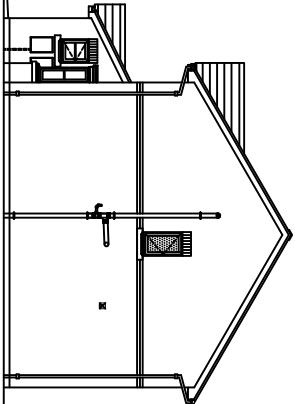


SIDE

ELEVATIONS
Scale 1:200

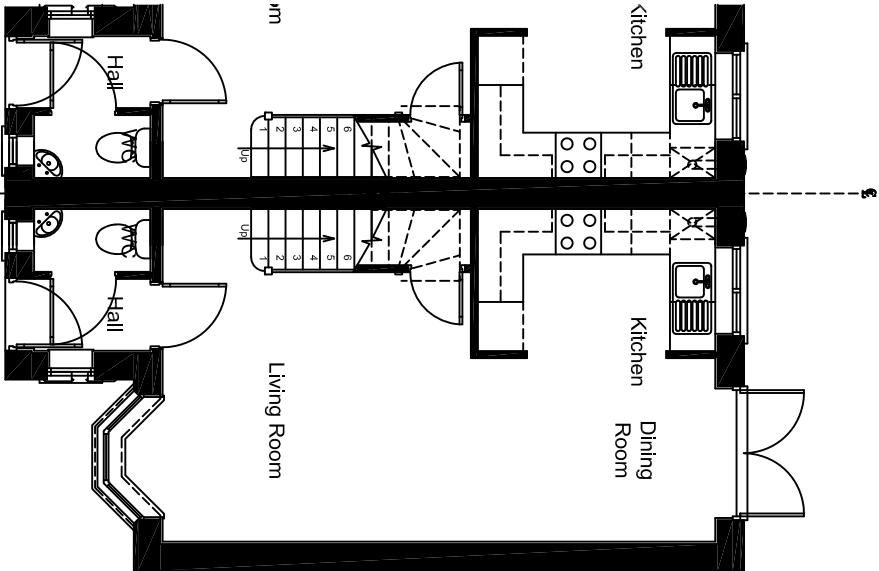

GROUND FLOOR PLAN
Scale 1:100

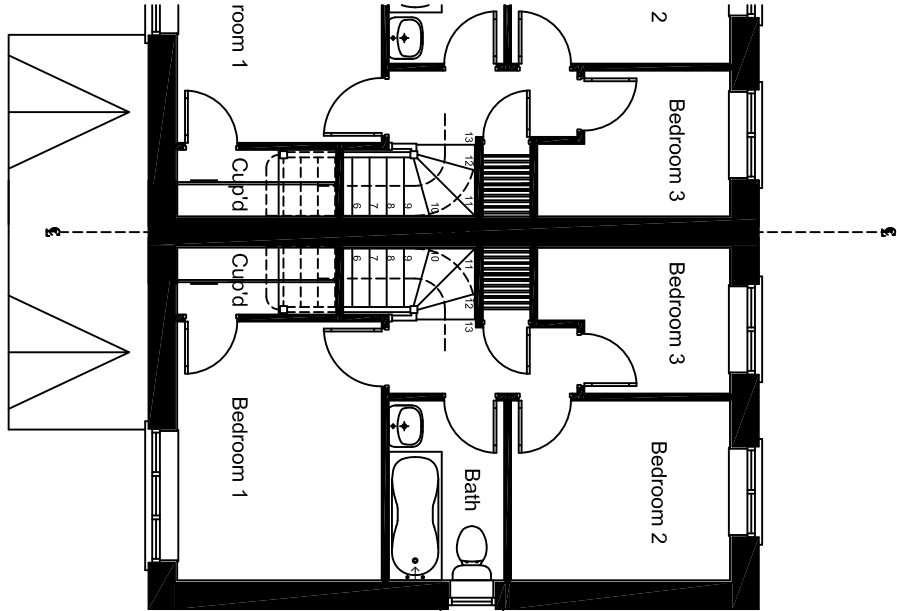

FIRST FLOOR PLAN
Scale 1:100

location
Standard Housetype

title
The Langley
Planning Drawing

scale	size	db	cb	date
1:100	A3	JAS		23.09.14

drawing no.	rev
LANG-P-01	*

JONES
HOMES

JONES HOMES
EMERSON HOUSE, HRYES LANE, ALDERLEY EDGE, CHESHIRE, SK9 7LP
Tel: (01625) 568400 Fax: (01625) 568270