




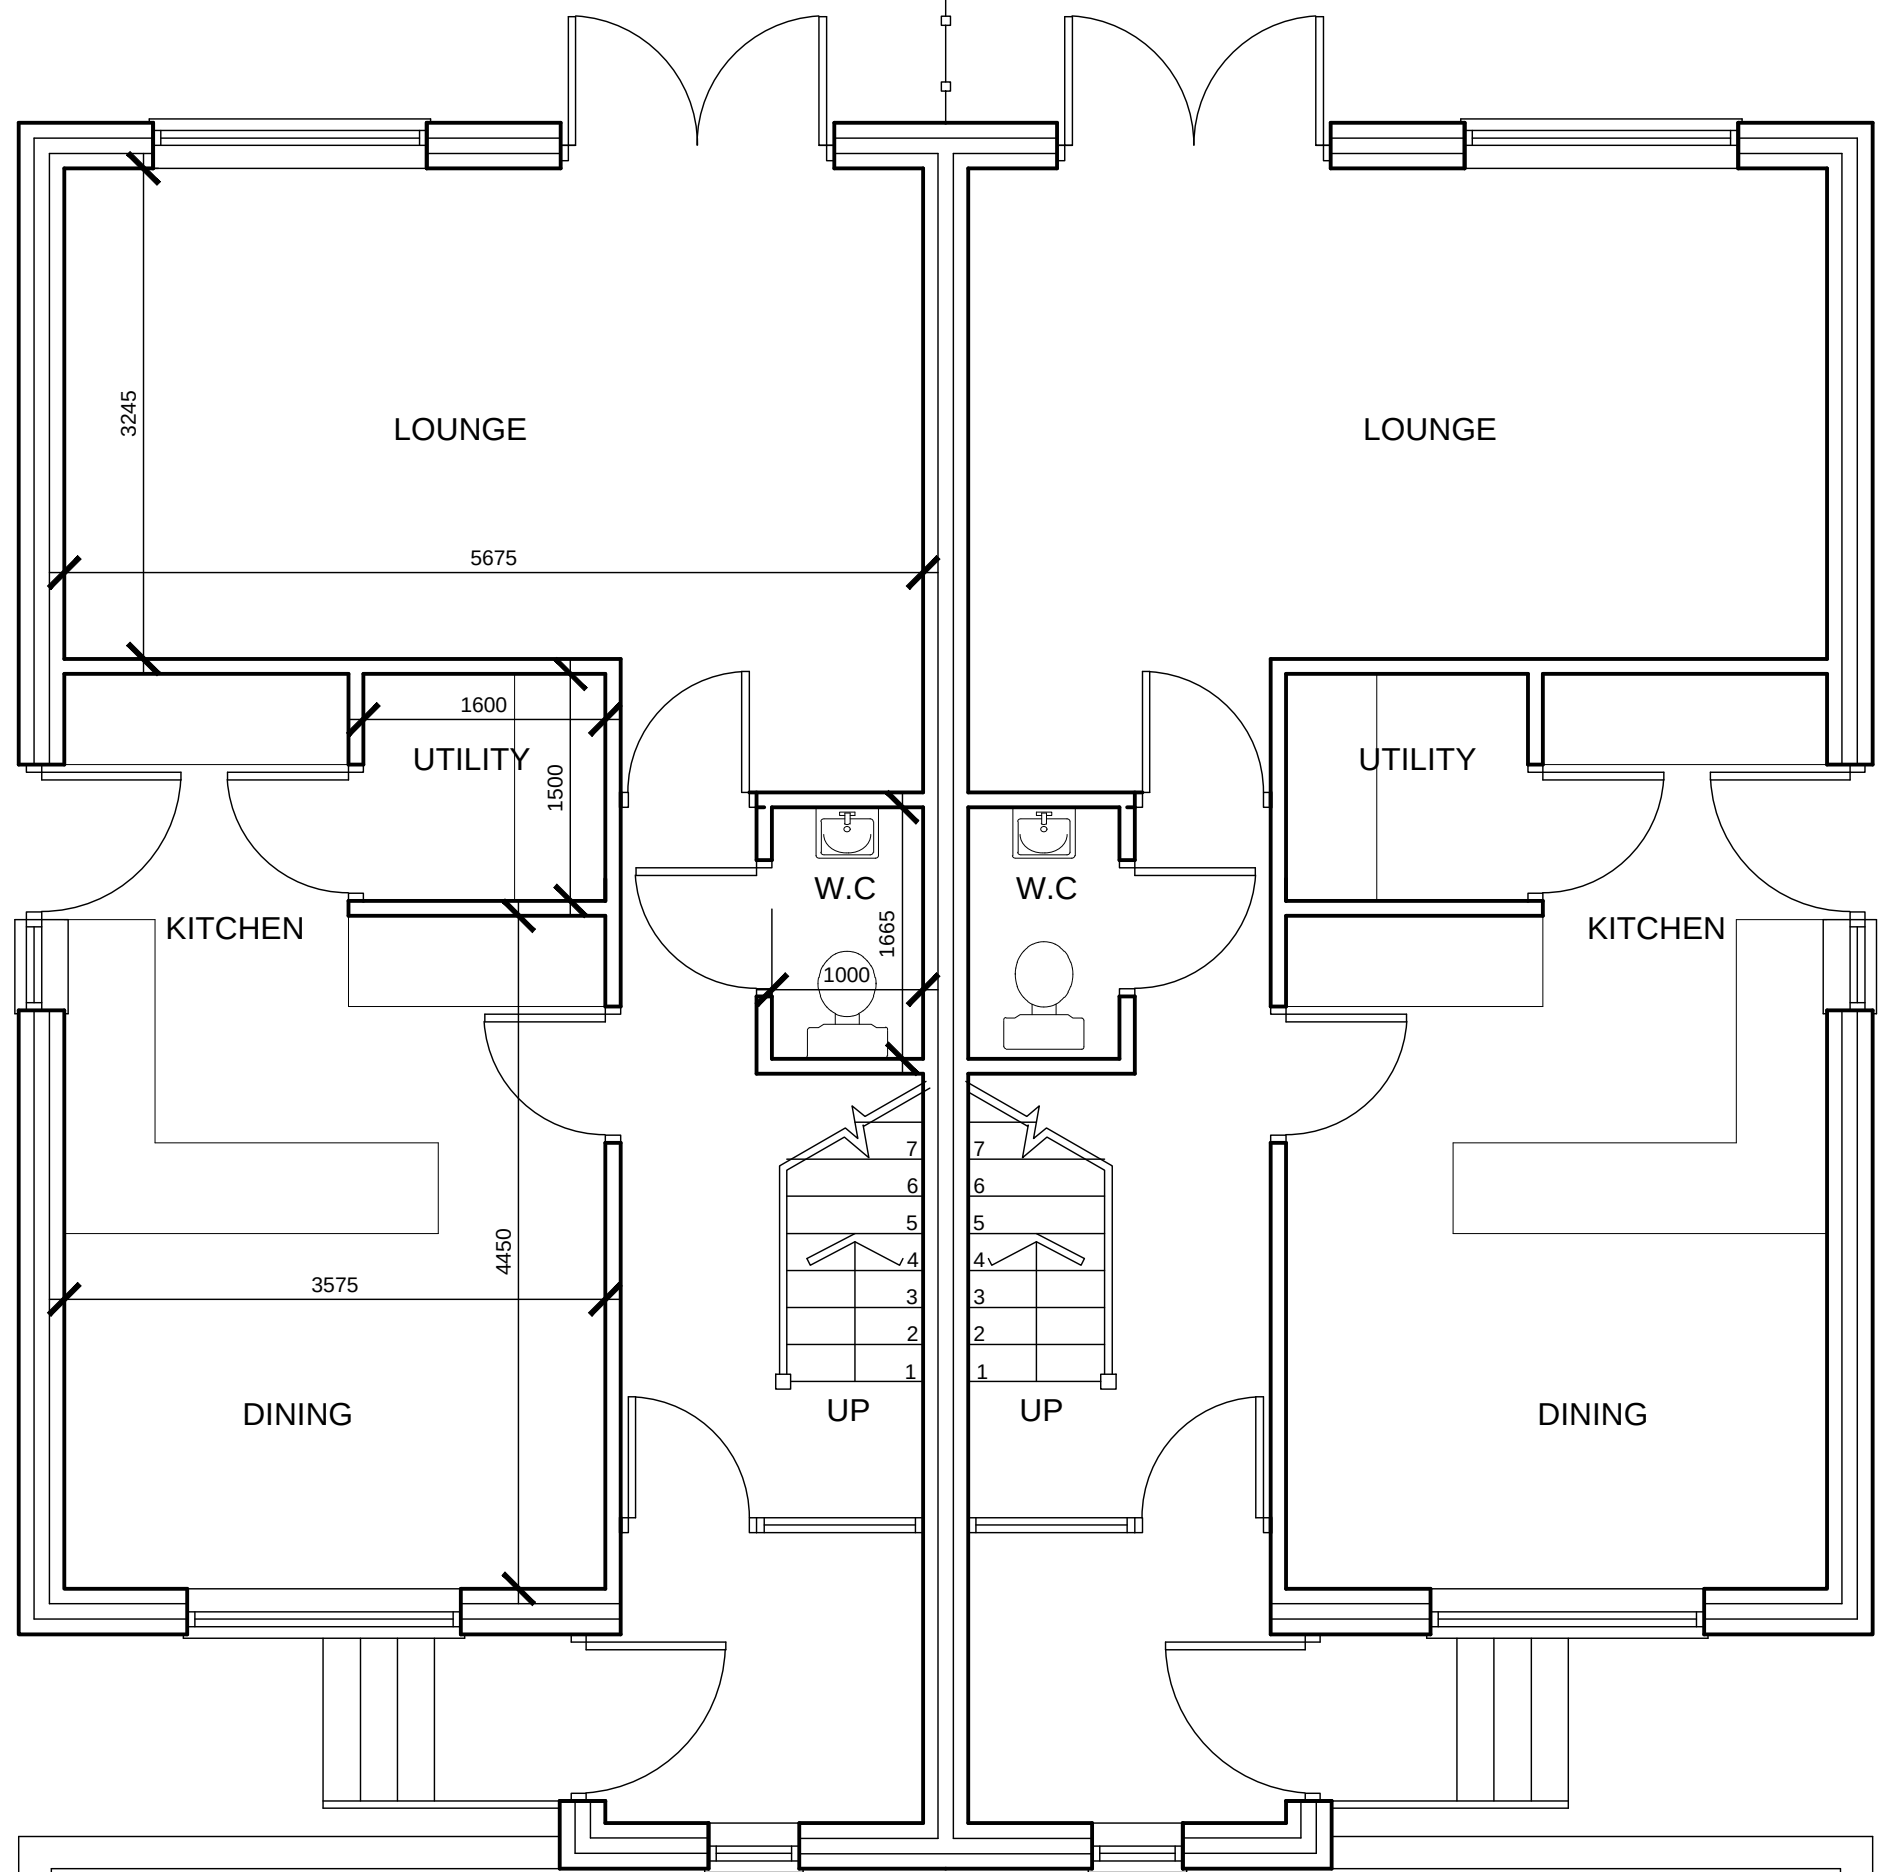


GROUND FLOOR PLAN
SCALE 1:50

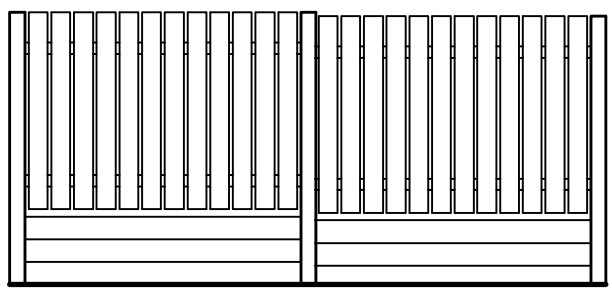

SCREEN FENCE
1800MM HIGH OR AS DESCRIBED

CONC POSTS
125X25MM DARK STAINED TIMBER
FENCING AND RAILS
CONC GRAVEL BOARDS

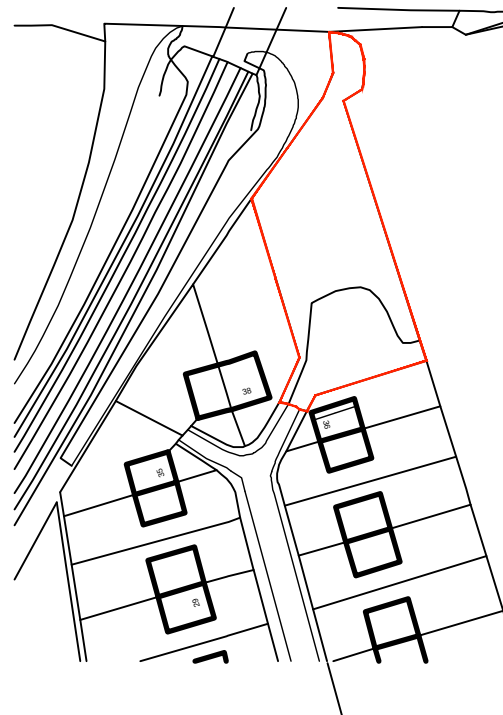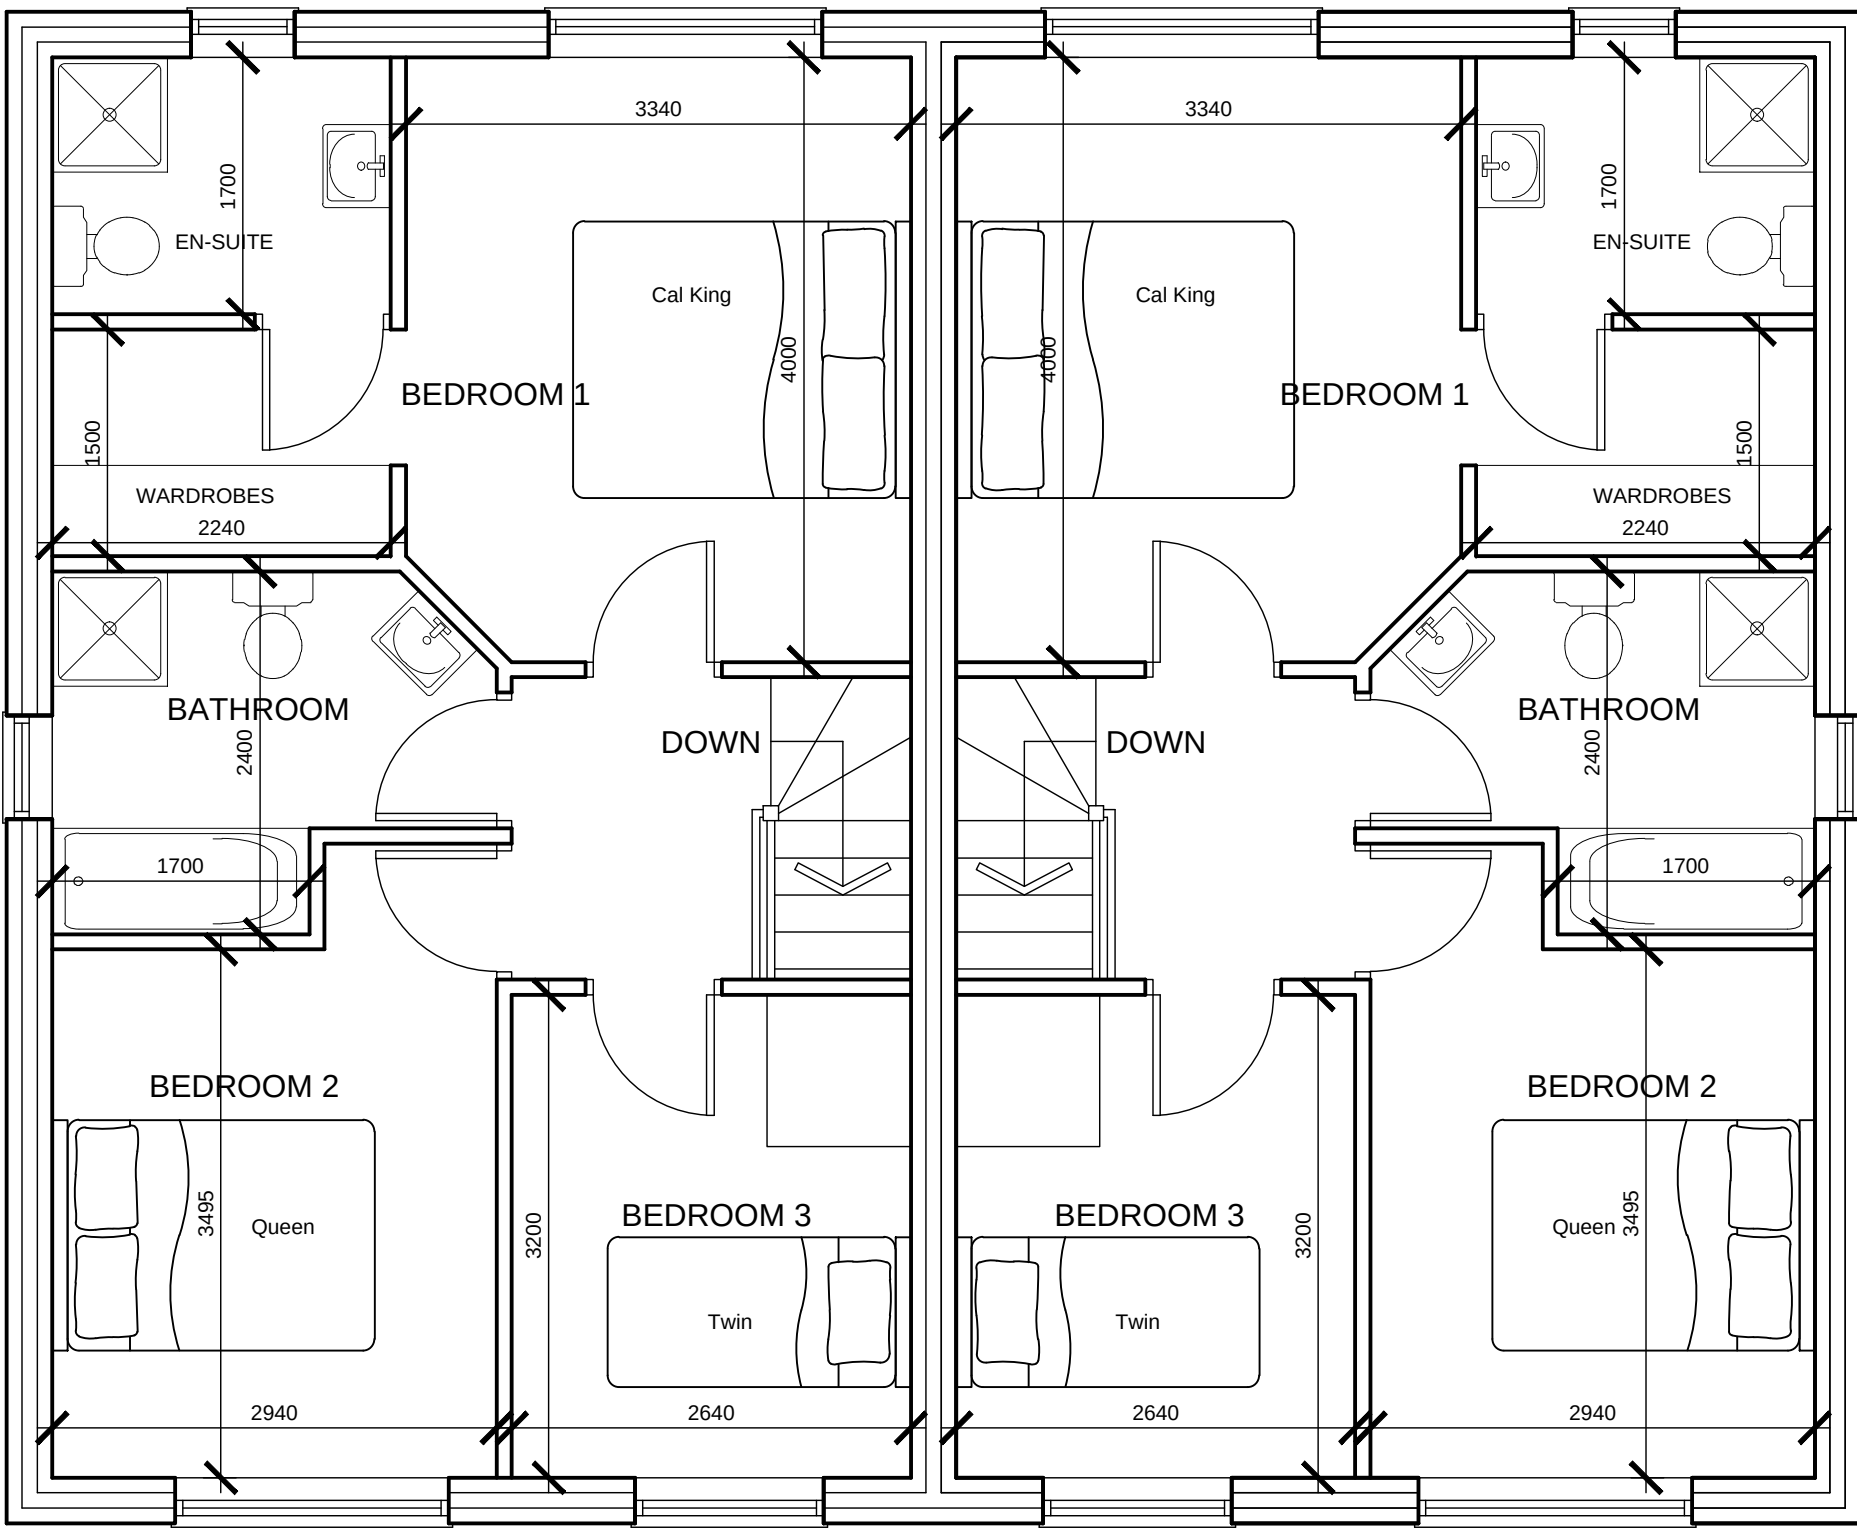

FIRST FLOOR PLAN
SCALE 1:50

			8 MORSTON BUSINESS PARK, WHALEY ROAD, BARUGH GREEN, BARNSELY, S75 1HQ			Phone: 01226 208482 Fax: 01226 283030 Email: info@whiteaguspartnership.co.uk Web: www.whiteaguspartnership.co.uk		
ARCHITECTURAL SERVICES AND SURVEYORS								
Project. DEVELOPMENT AT LAND ADJACENT 36 & 38 QUEST AVENUE, HEMINGFIELD BARNSELY, S73 0QB					Client. DEVELOPMENTS BY BOUTIQUE			
Drawing Title. FLOOR PLANS					Date. FEB 2014		Scale. AS SHOWN	
Ref. 13-077					Dwg. No. 08		Rev.	
Date	Suffix	Description			Date	Suffix	Description	