



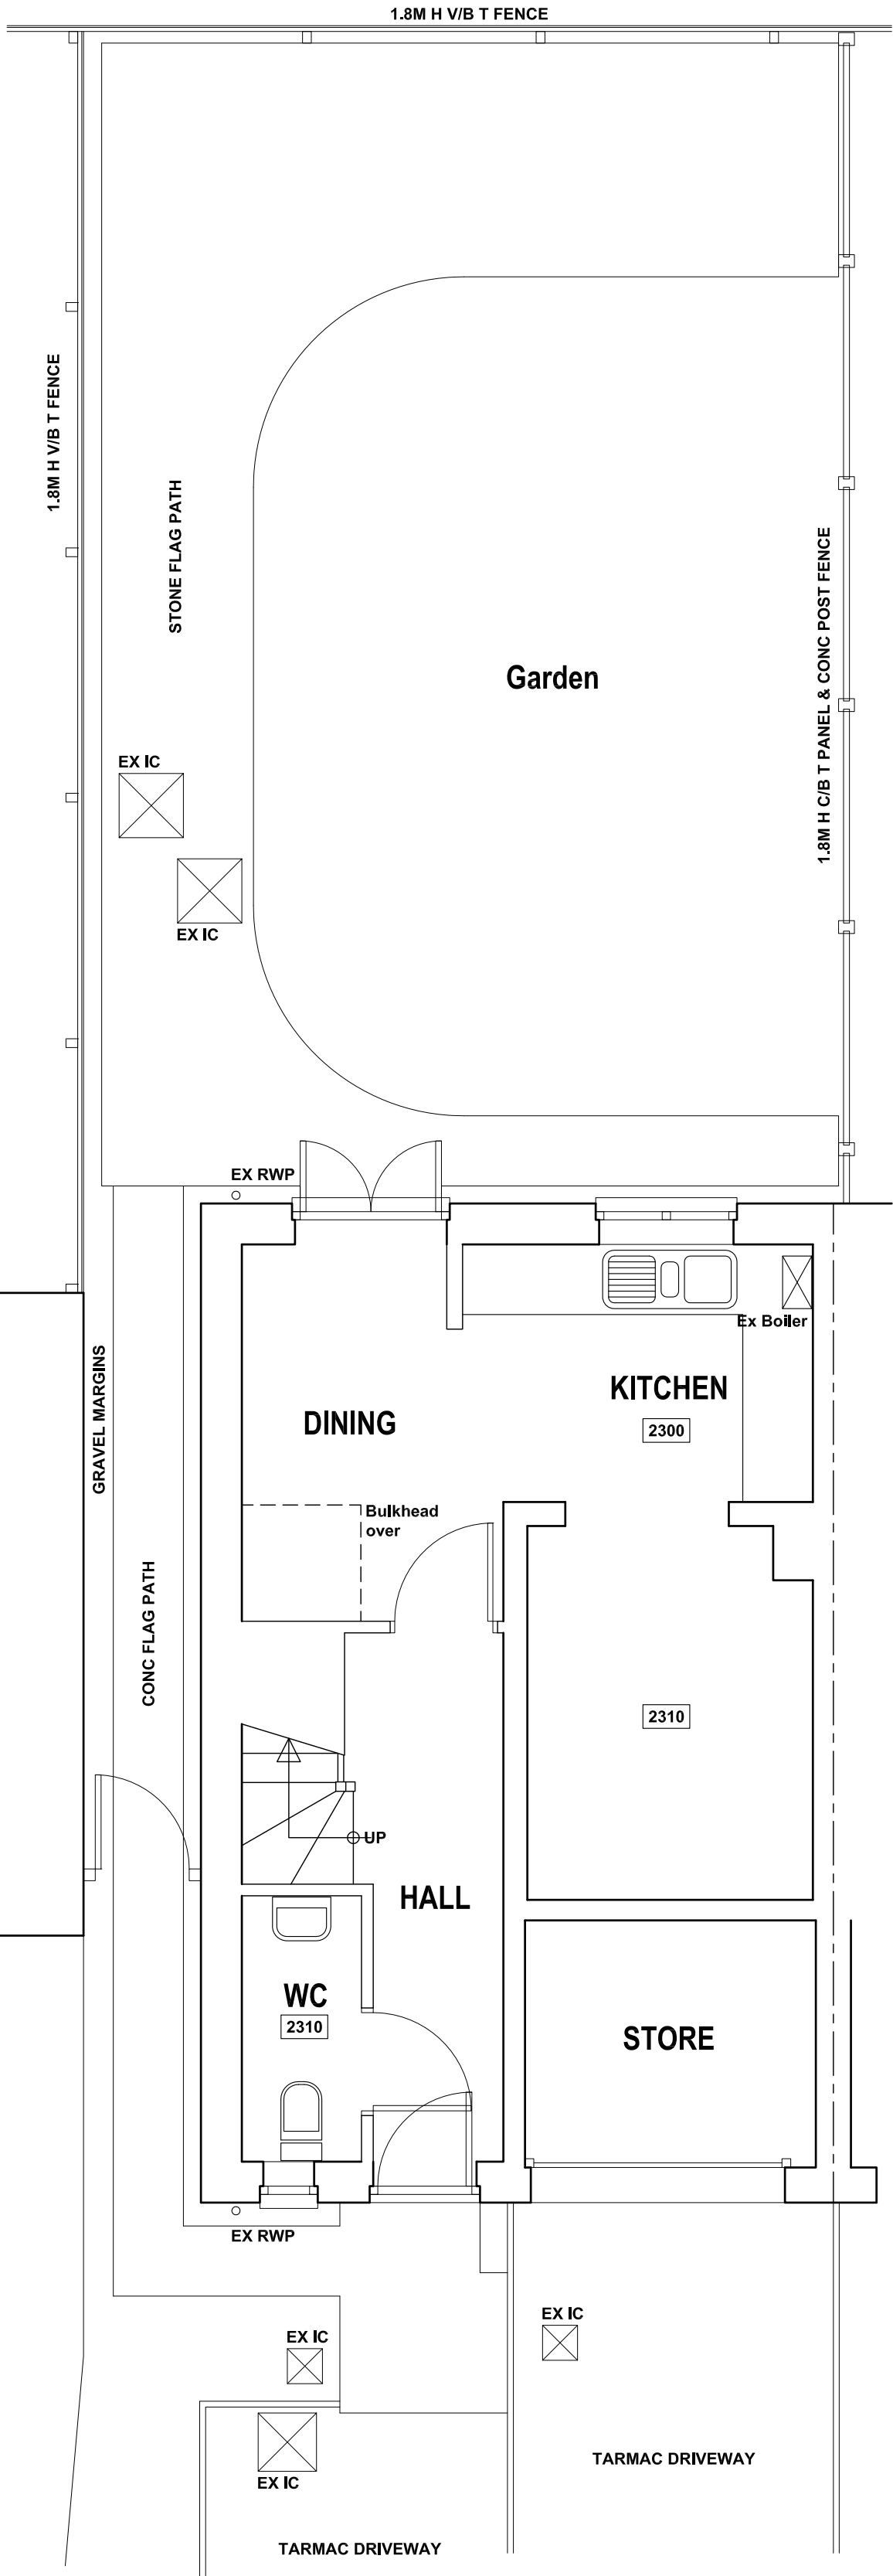

GROUND FLOOR/SITE PLAN

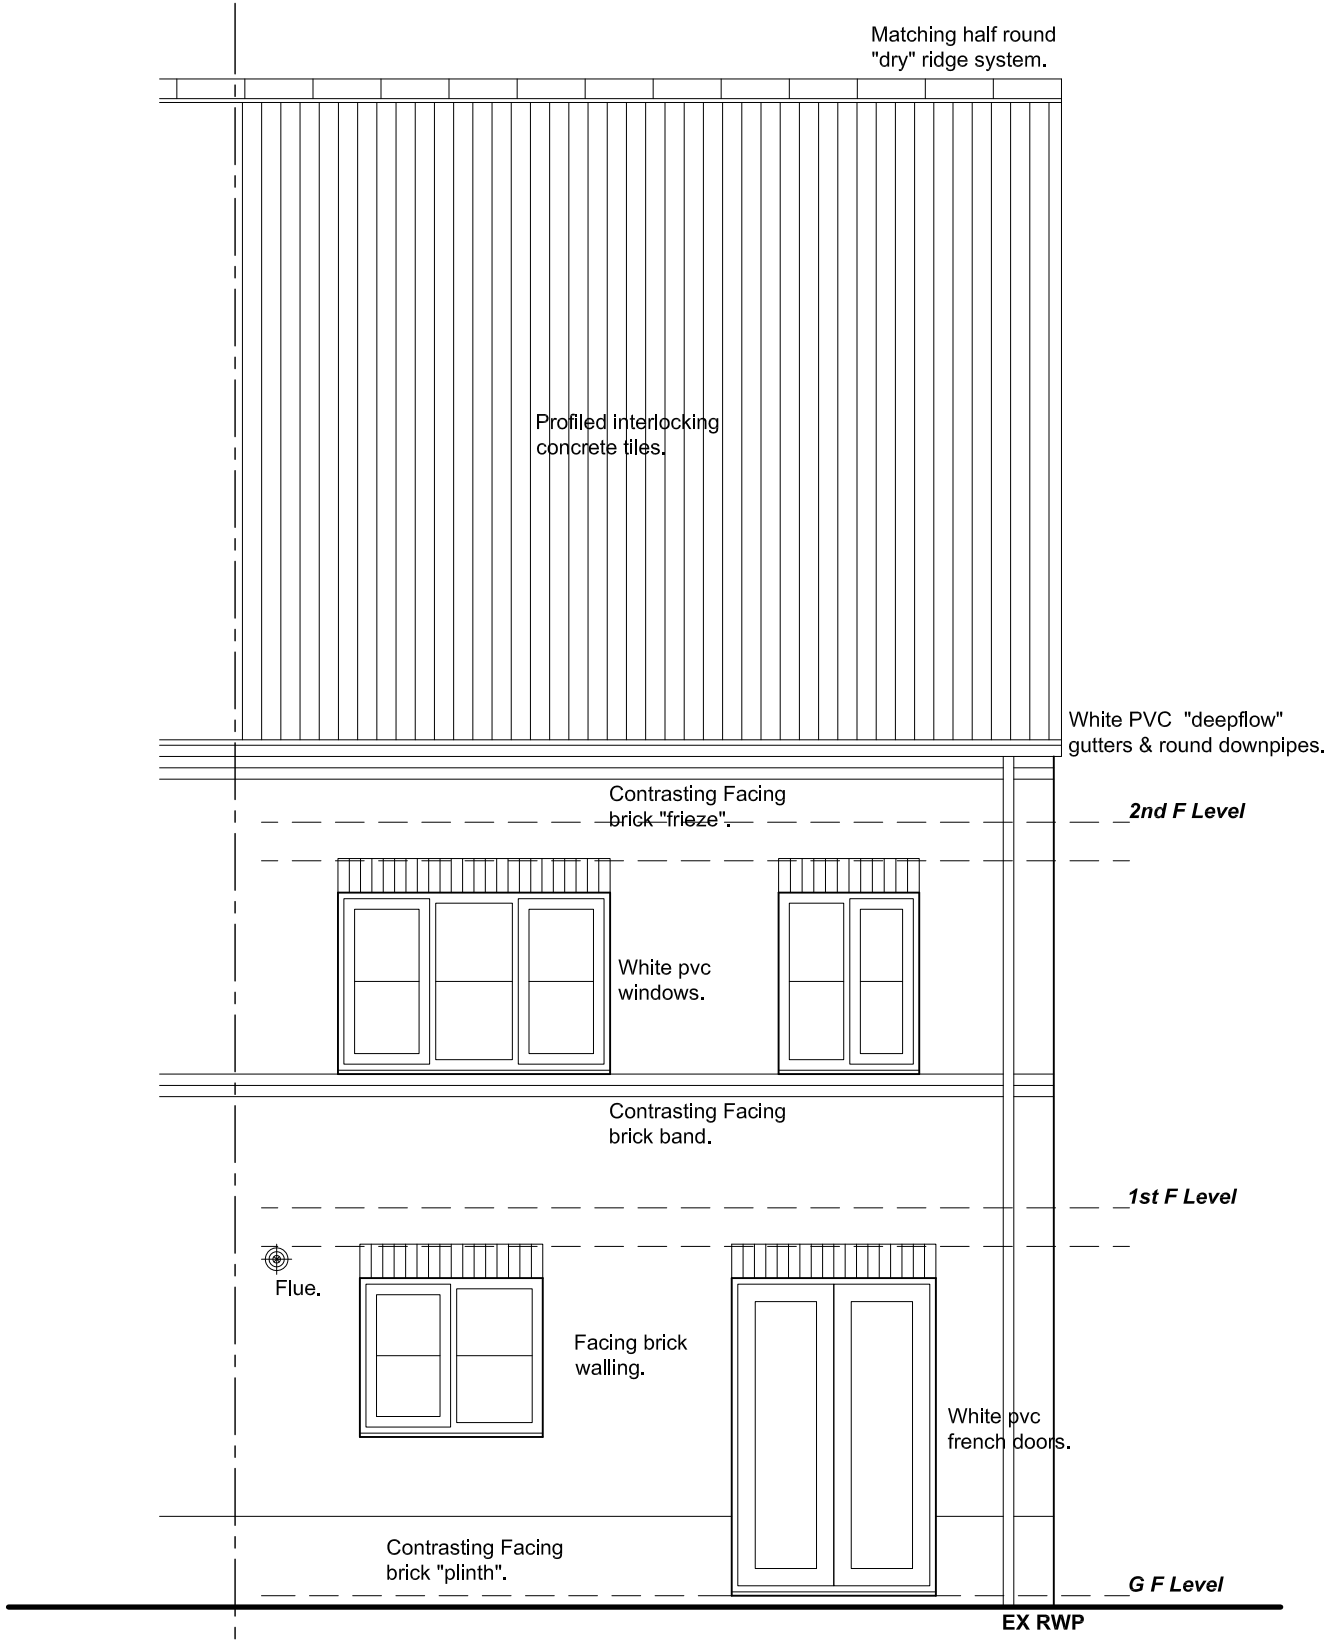

REAR ELEVATION

Revision	Date	Description
4 COMRADES PLACE, GOLDTHORPE, ROTHERHAM, S63 9GN.		
SURVEY GF/Site Plan & Elevation		
Mr & Mrs Cheesmond.		
 Building Design Services		
JE Architectural Ltd 23 Windmill Road, Wombwell, Barnsley, S73 8PW. Tel: 01226 754507 Email: jealtd@btconnect.com		
This drawing and the copyright is the Architectural Company's property and maybe used or reproduced only by agreement. All Dimensions in Millimetres Unless specified otherwise and subject to verification on site.		
Scale: 1:50 @ A2		Date: JULY 2019
Ref: 201901		Drwg No: 01
0 cm	2 cm	4 cm
6 cm		