



DO NOT SCALE

NOTES

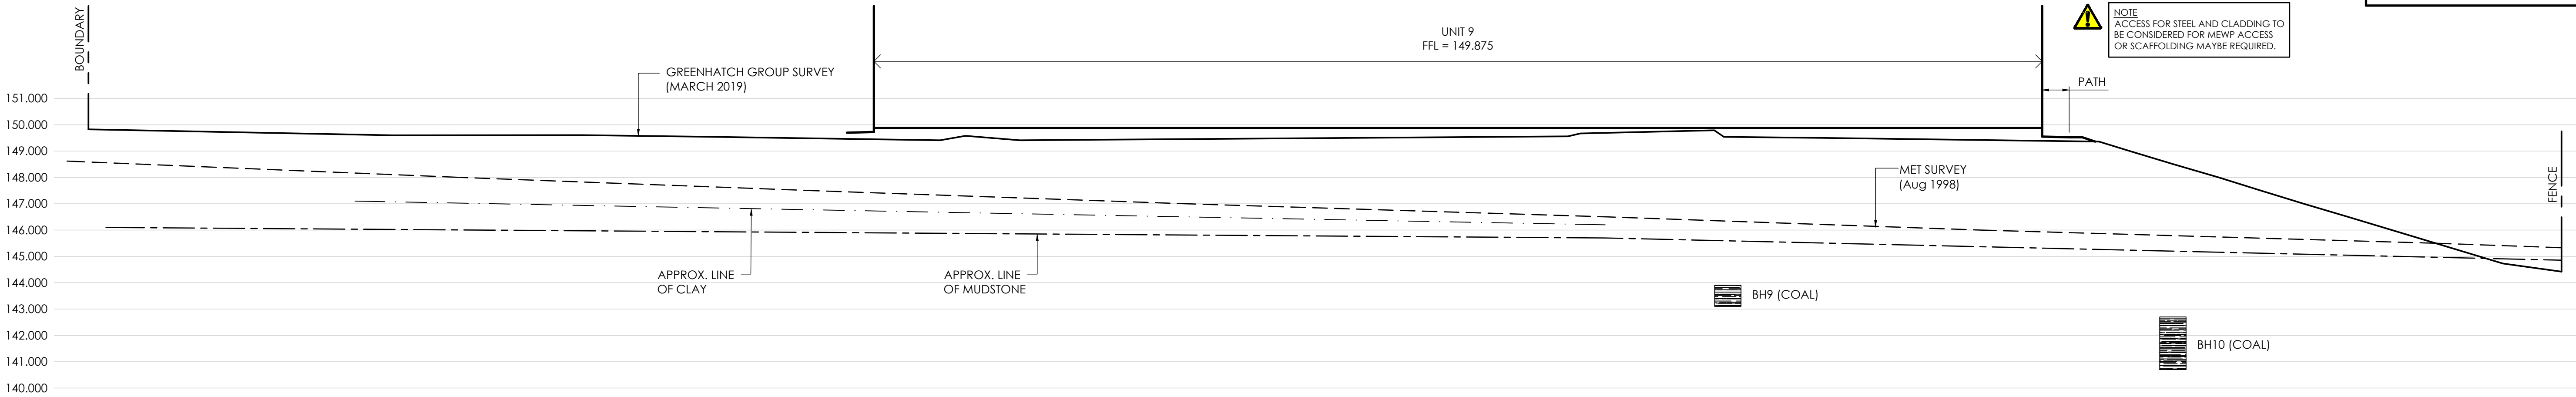

SECTION X - X

Scale 1:125

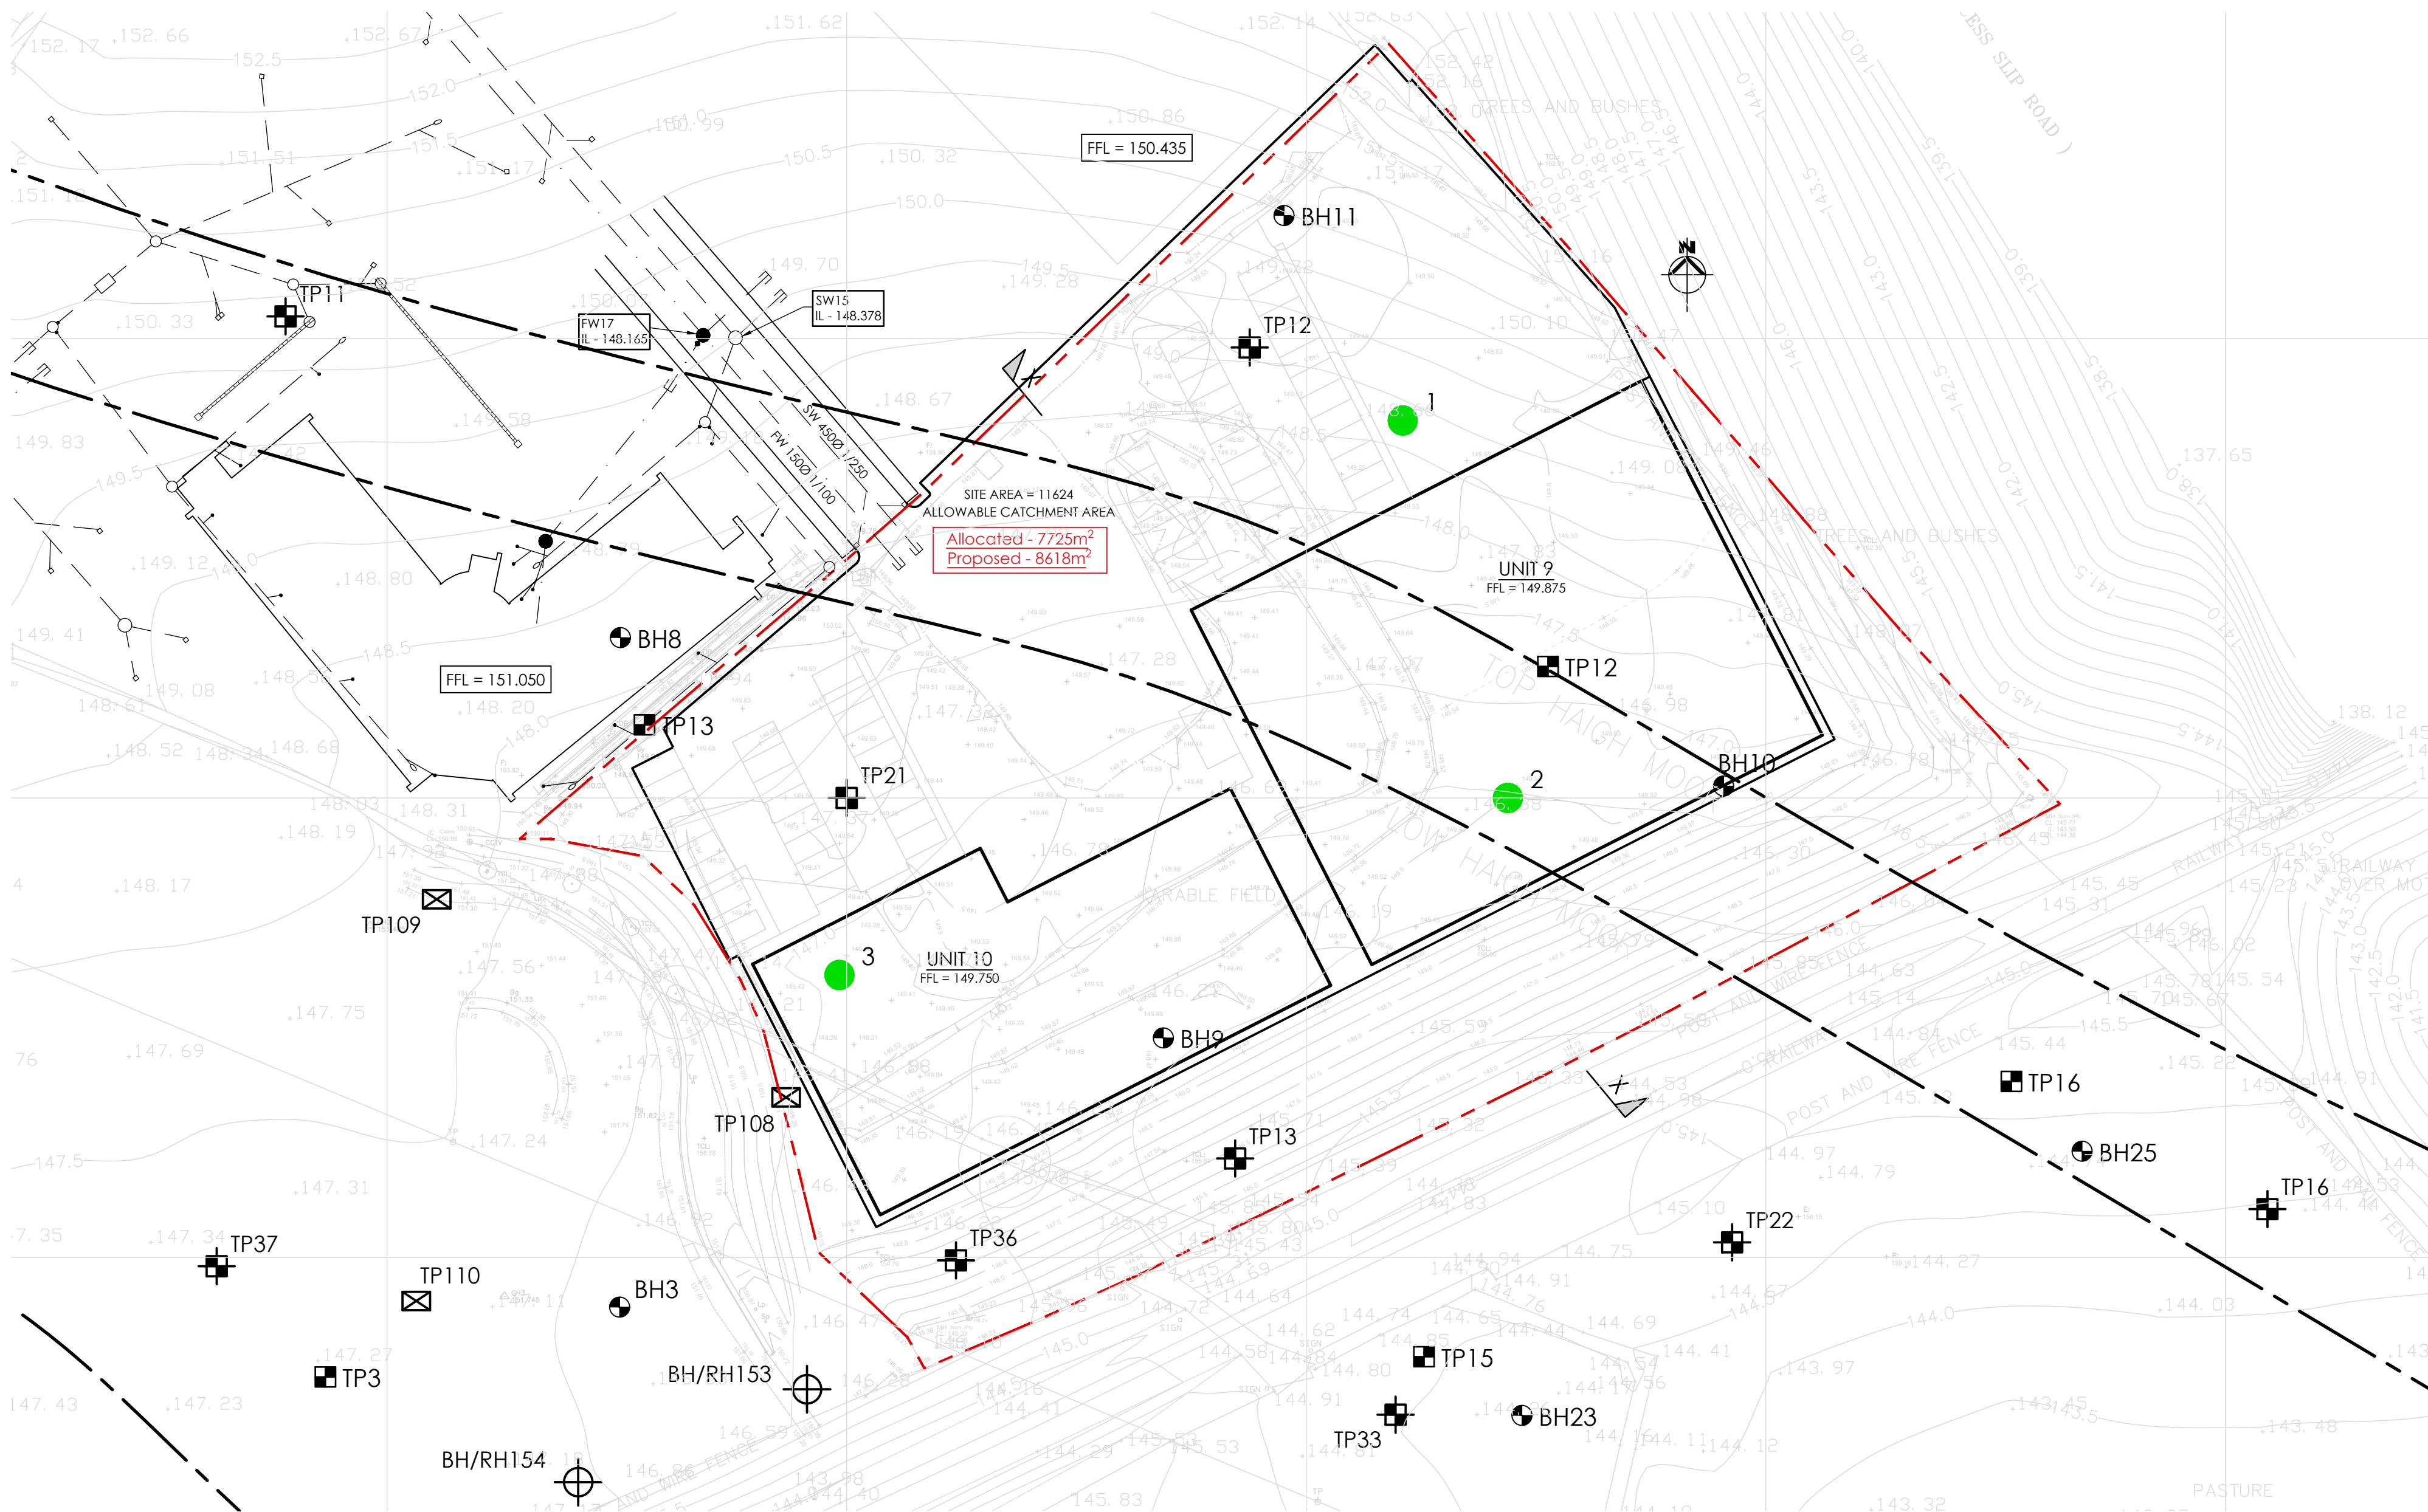

SITE PLAN

Scale 1:500

KEY:

- TP4 INDICATES FWS CONSULTANTS AND EXPLORATION ASSOCIATES INVESTIGATION - 1998
- TP101 INDICATES BMBC SITE INVESTIGATION TRIAL PITS - 30/1/03
- BH/RH159 INDICATES BMBC SITE INVESTIGATION BOREHOLES - 30/01/03
- TP14 INDICATES SIRIUS SITE INVESTIGATION TRIAL PITS - 19-20/04/05
- BH9 INDICATES SIRIUS SITE INVESTIGATION ROTARY BOREHOLES - 11-15/04/05

PROPOSED INVESTIGATION WORKS

- 3N° ROTARY BOREHOLES TO 30 METERS TO CHECK FOR COAL.
- CARRY OUT SPT TESTS TO ACCESS STRENGTH OF FILL.
- INSTALL GAS MONITORS IN HOLES.
- MONITOR AND RECORD OVER 6 WEEKS.



NOTE
DRAINAGE
THE SITE HAS FREE DRAINAGE WITH ATTENUATION IN A BELOW GROUND TANK SITUATED OFF CAPITAL CLOSE. ALLOCATED AREA TO EXISTING SW TAIL = 7725m² PROPOSED = 8618m² THEREFORE ONSITE ATTENUATION WILL BE REQUIRED, ALLOW 120m³ FOR PRICING.

P04	GREENHATCH GROUP SURVEY ADDED. SECTION UPDATED TO SUIT.	05.06.19	MT
P03	EXISTING DRAINAGE ADDED. SITE SETOUT UPDATED.	26.04.19	MT
P02	BUILDING OUTLINES & SERVICE YARD OUTLINE ADDED.	25.04.19	KB
P01	FIRST ISSUE.	28.03.19	KB
REV	DESCRIPTION	DATE	BY

Project
CARNELL LAND PHASE 2
CAPITOL PARK
BARNSELEY

Drawing Title
SITE ASSESSMENT

WORK IN PROGRESS

Architect



JPG Project Ref 2450-8	Scale at A1 1:500	Date March '19	Checked KB	Drawn MT
2450 - JPG - SW - XX - DR - C - 1300				
S0 P04				