


BLOCK/SITE PLAN
AREA 36m x 36m
SCALE 1:200 on A4
CENTRE COORDINATES: 431384, 405256

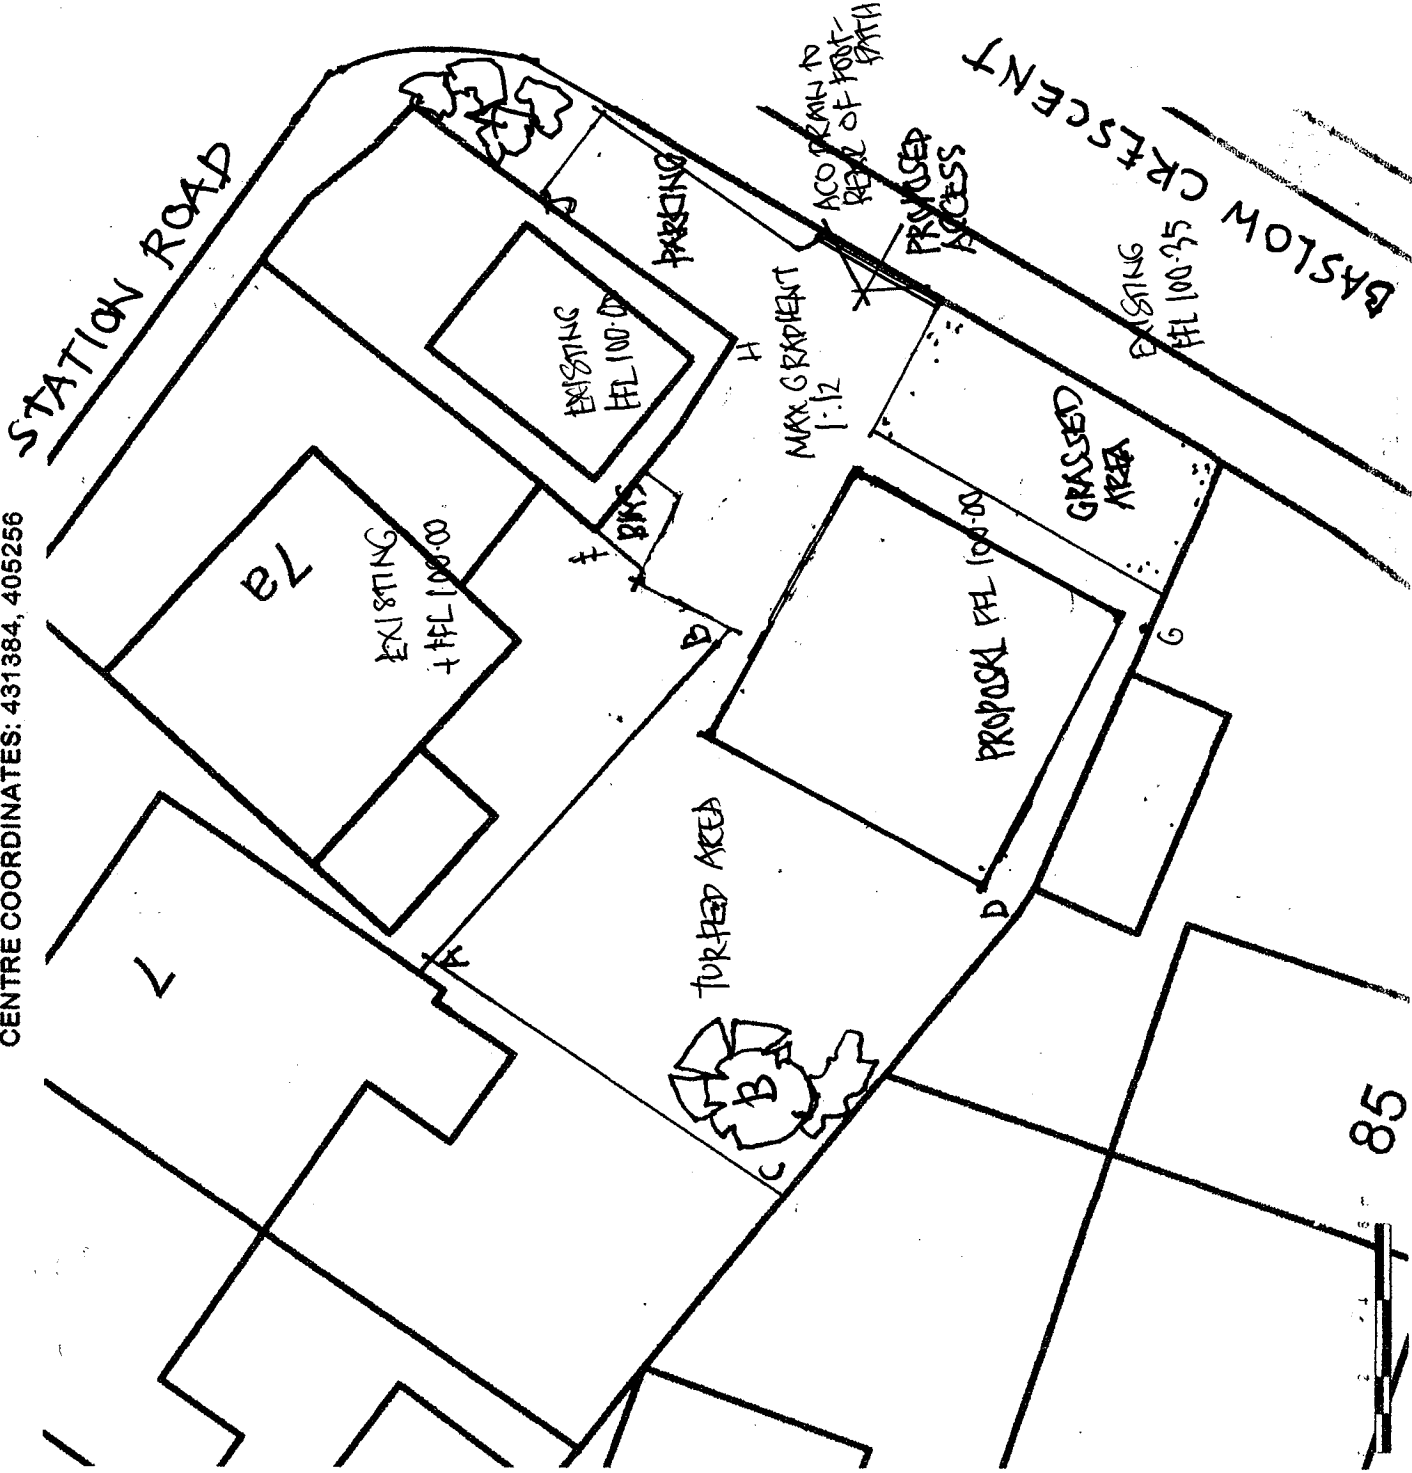

PLANTING AREA

- A 340 COTONEASTER DAMMERZII
- 240 CORONER OER ALICEPHYLUS
- 140 SKIMMIA JAPONICA 'ADAMS'
- B 240 HEBE 'GREAT ORME'
- 140 BEBBERS VERRUCULOSA
- 140 PRUNUS PENDULA RUBRA

Supplied by Streetwise Maps Ltd
www.streetwise.net
Licence No: 100047474
10/11/2021 10:07:25




- A-B-F ACUSTIC FENCE 18 HIGH
- A-C-D-1.8 HIGH CLOSE BOARDED
- 1.8 HIGH CLOSE BOARDED
- 1.8 HIGH CLOSE BOARDED
- 1.8 HIGH CLOSE BOARDED

PLANTING AREA A
140 PRUNUS 1.8-2.00 PIT
PLANTED IN LOOSE SOIL
STAKED AND TIED
ROOTS COVERED, BACK FILL
COMPACTED FIRM
WATER WELL
SHRUBS CONTAINER GROWN
MULCH SURROUNDING 1M

PLANTING AREA B
CONTAINER GROWN SHRUBS
BREAK UP AND PLANT
IN LOOSE SOIL
COMPACT SURROUND
AND ORGANIC COMPOST
COVER AREA WITH
TREE BARK FILL 84

100 X 100 VERTICAL
TIMBER POSTS 1850 HIGH
SET IN CONCRETE
INFILL TIMBER PANELS
VERTICAL BOARDS
ROUNDED FENCE LIKE
MEDIUM OAK PAINT
FINISH

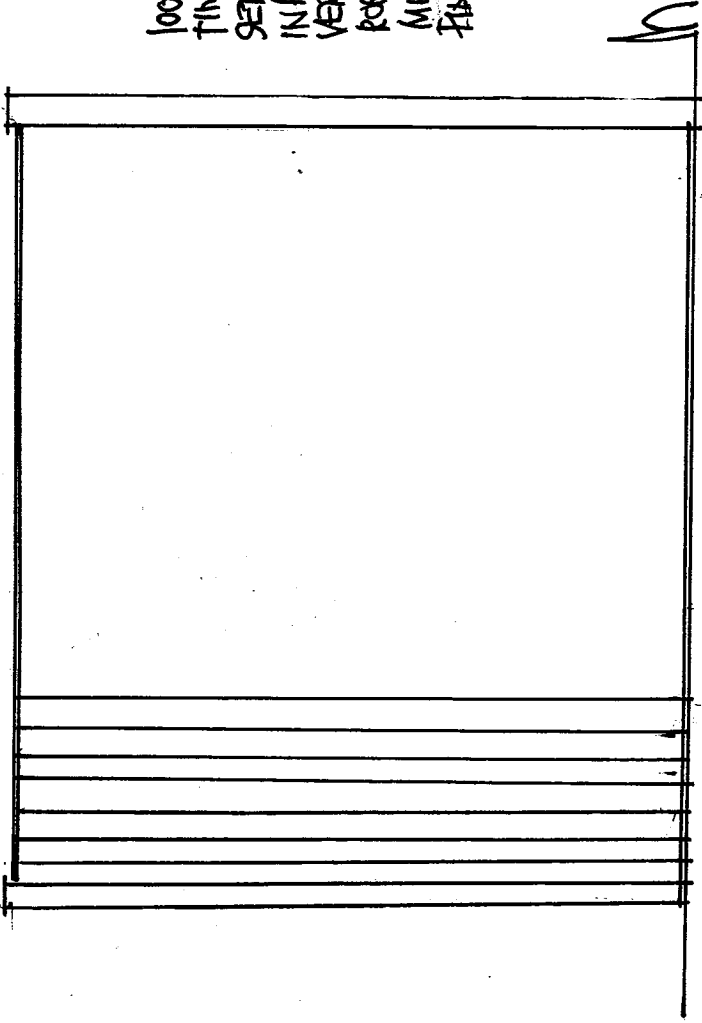

SCREEN FENCE - DETAIL