


AREA IMMEDIATELY IN FRONT OF GARAGES TO HAVE YELLOW CROSS HATCHED MARKING AND DESIGNATED AS NOT FOR PARKING. TO KEEP CLEAR ~~OF~~ VEHICLES USING THE TURNING FACILITY....

NOTE: ALL DIMENSIONS MUST BE CHECKED ON SITE AND NOT SCALED FROM THIS DRAWING.

COPYRIGHT:

THIS DRAWING IS THE PROPERTY OF THE COMPANY AND MAY NOT BE COPIED, USED OR DISCLOSED FOR ANY PURPOSE EXCEPT AS AUTHORISED IN WRITING BY THE COMPANY.

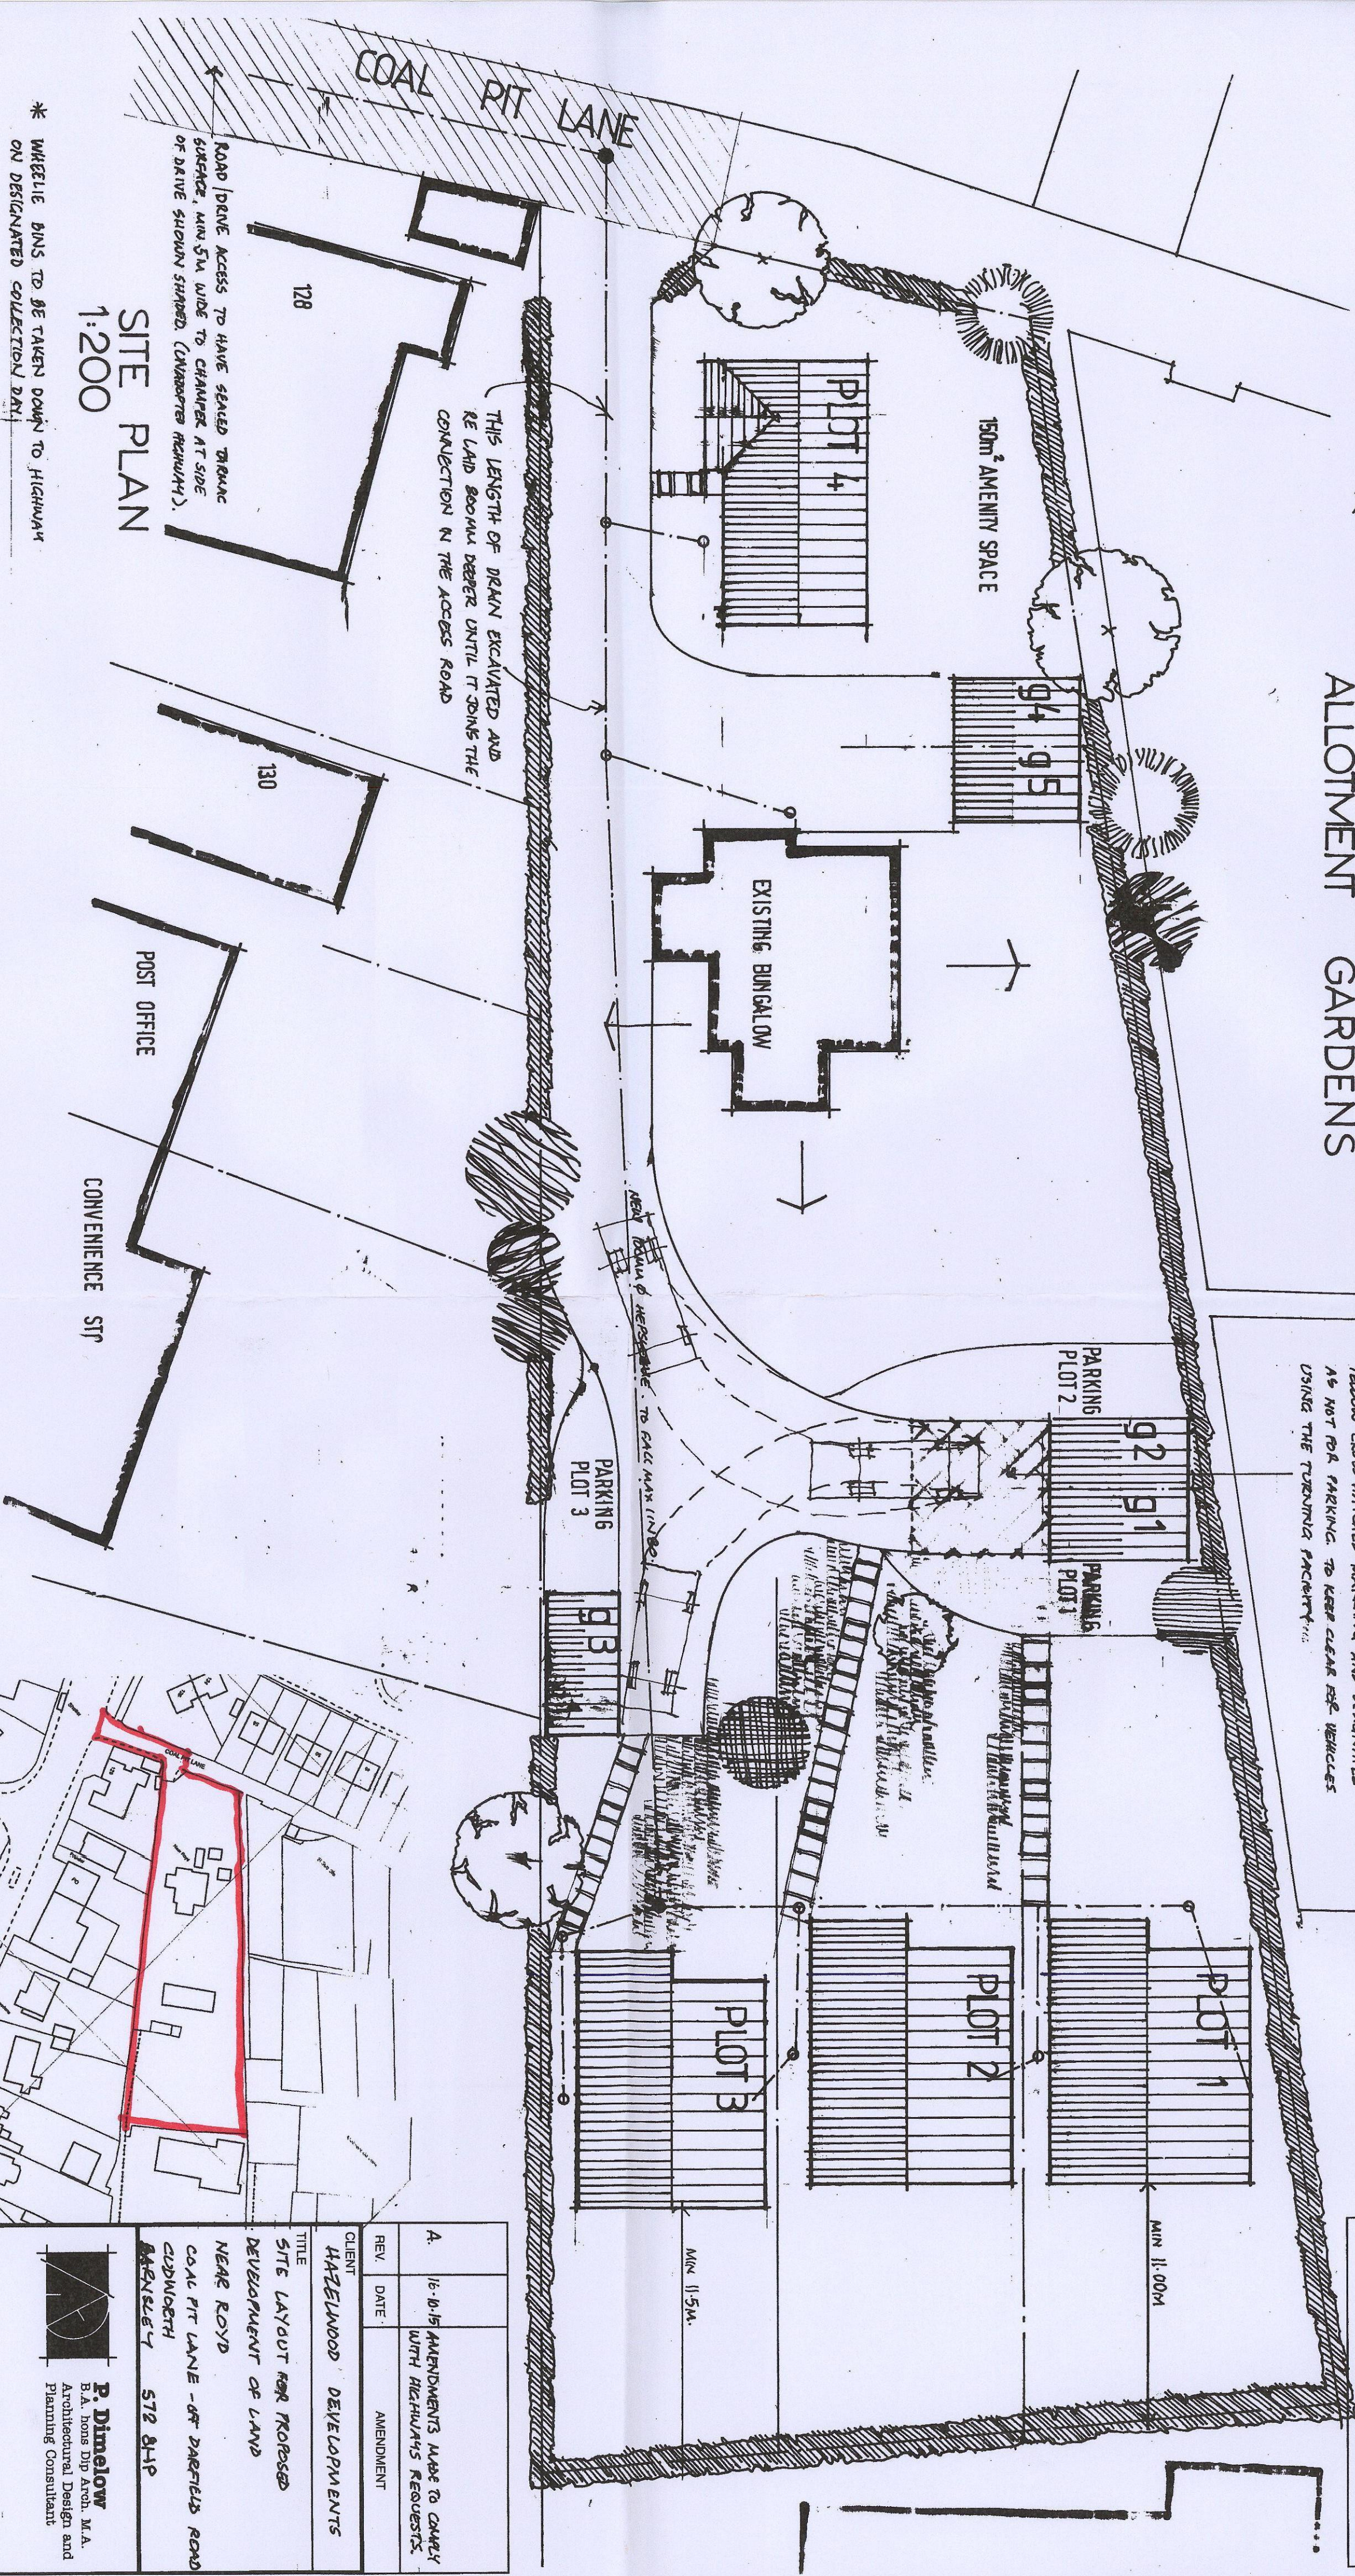

SITE PLAN
1:200


* WHEELIE BINS TO BE TAKEN DOWN TO HIGHWAY ON DESIGNATED COLLECTION DAY

EMBC
CORPORATE MAIL ROOM

19 OCT 2015

Received by:
ORIGINAL COPY

BLOCK PLAN

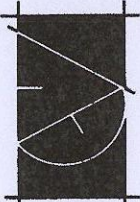A.		16.0.15 AMENDMENTS MADE TO CARRY WITH HIGHWAY445 REQUESTS.
REV.	AMENDMENT	
DATE		
CLIENT	HAZELWOOD DEVELOPMENTS	
TITLE	SITE LAYOUT FOR PROPOSED DEVELOPMENT OF LAND NEAR ROYD COAL PIT LANE - AT BAEFIELD ROAD CUDINGOTH BARNLEY 572 8HP	
		
P. Dimelow B.A. honrs Dip Arch. M.A. Architectural Design and Planning Consultant		
Ash Barn Finkle Street Wortley Sheffield. S35 7DH 0114 2884937		
SCALE 1:50	DATE MAY 2015	DRAWN PD
DRAWING NO. PSC-B45-4.		REV. A.