




Block 1

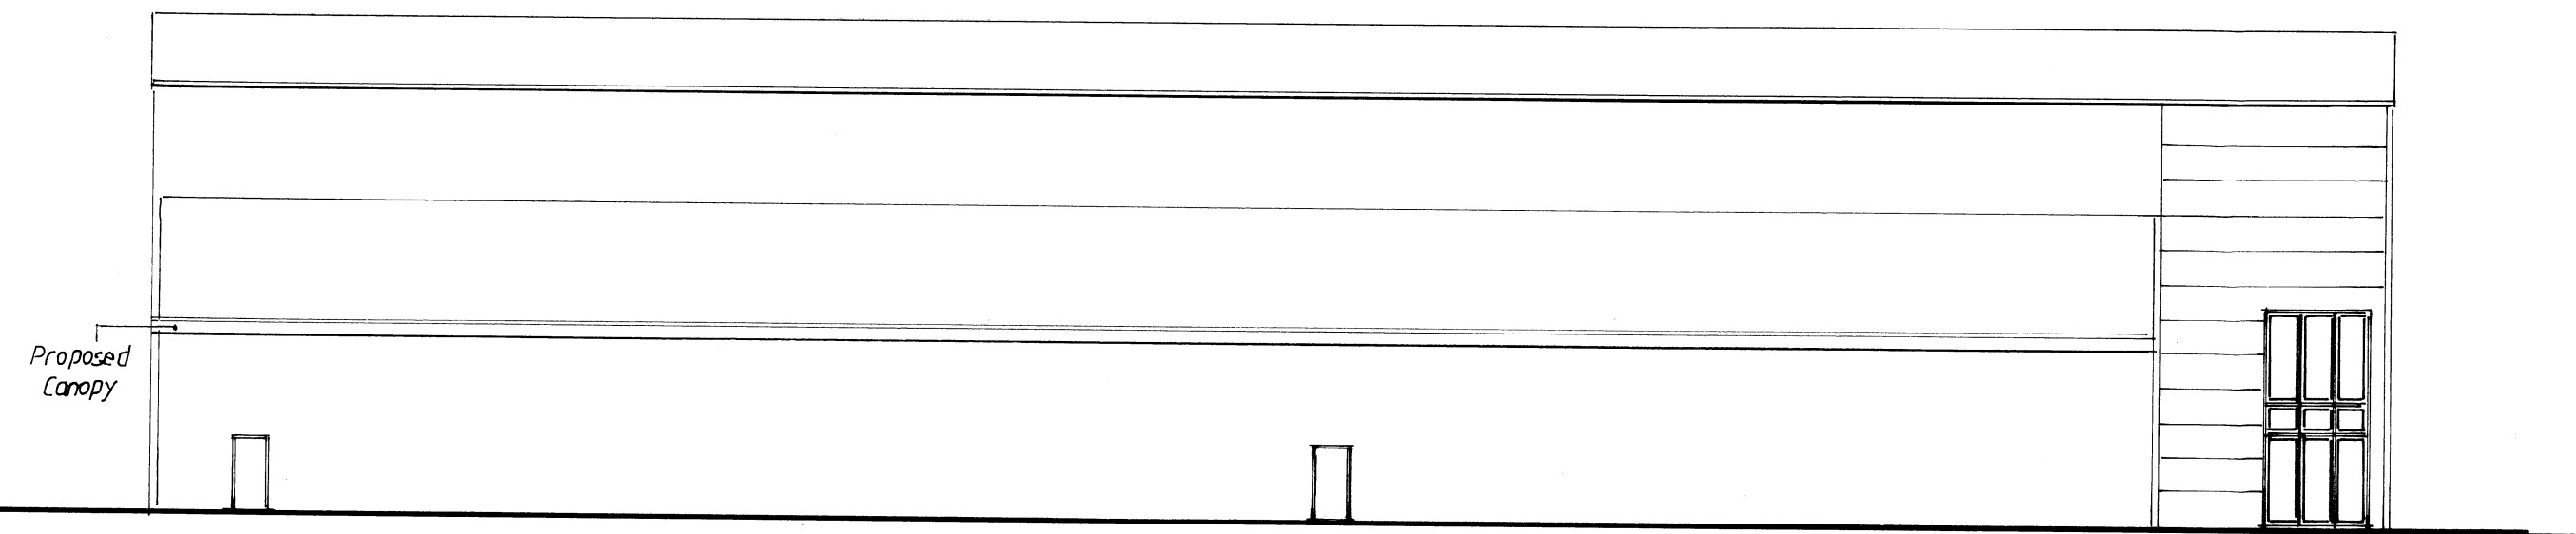


North elevation

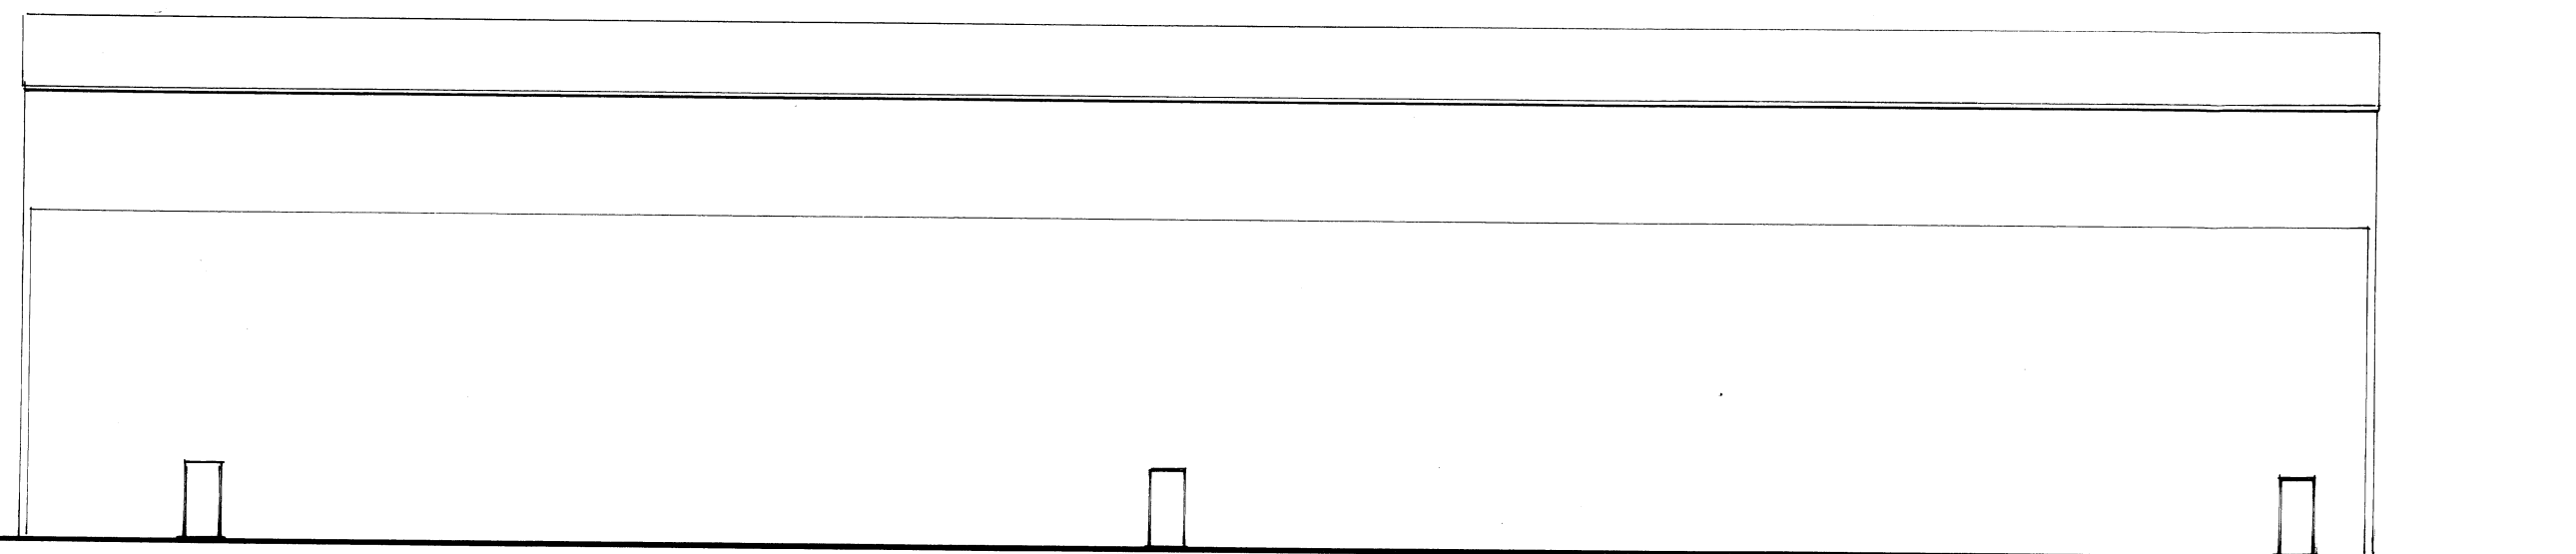

South elevation *As existing*

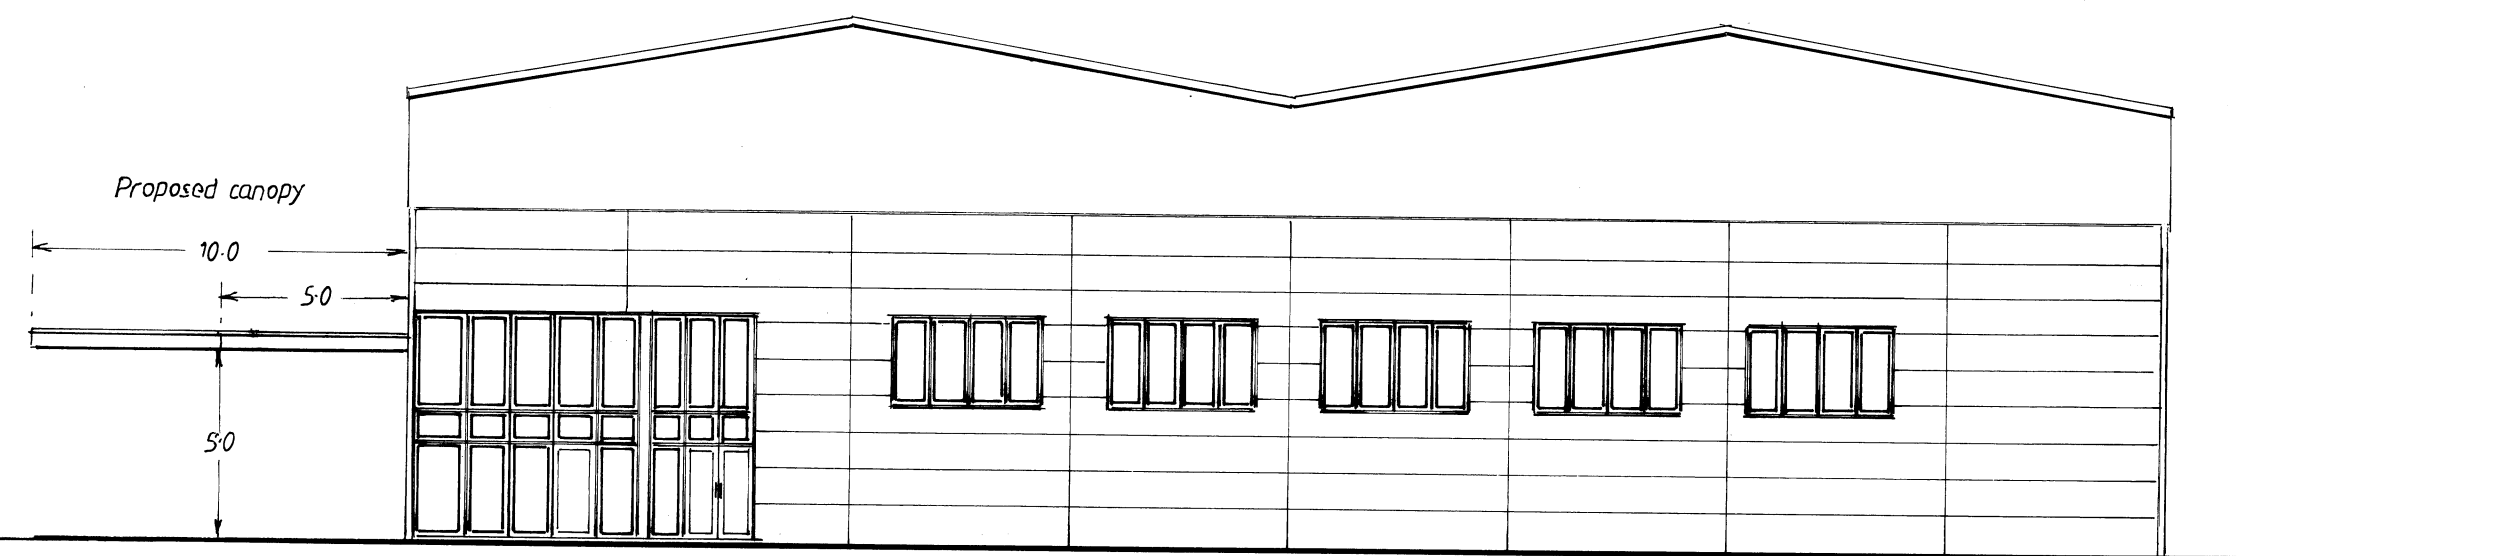


West elevation

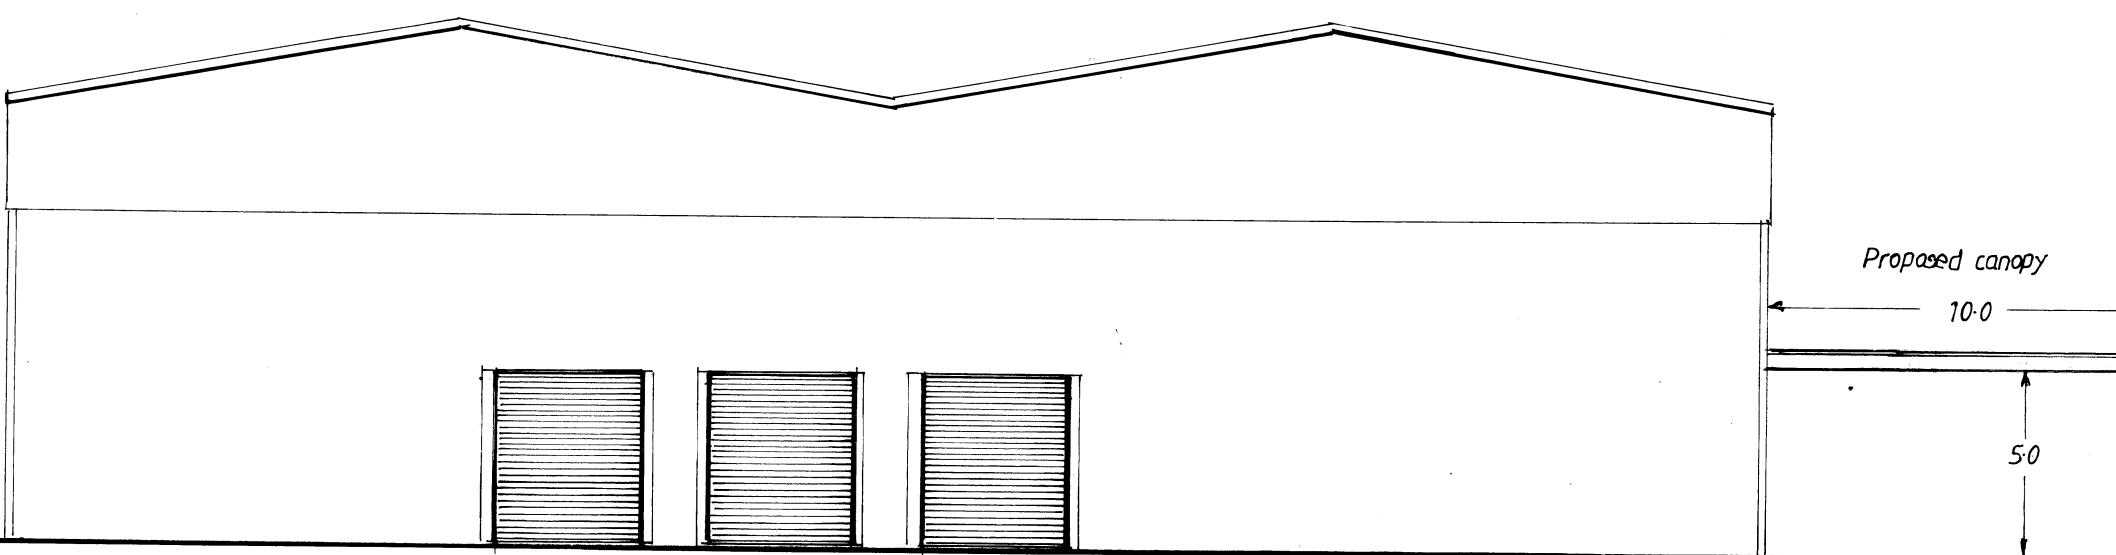

East elevation

Site Layout

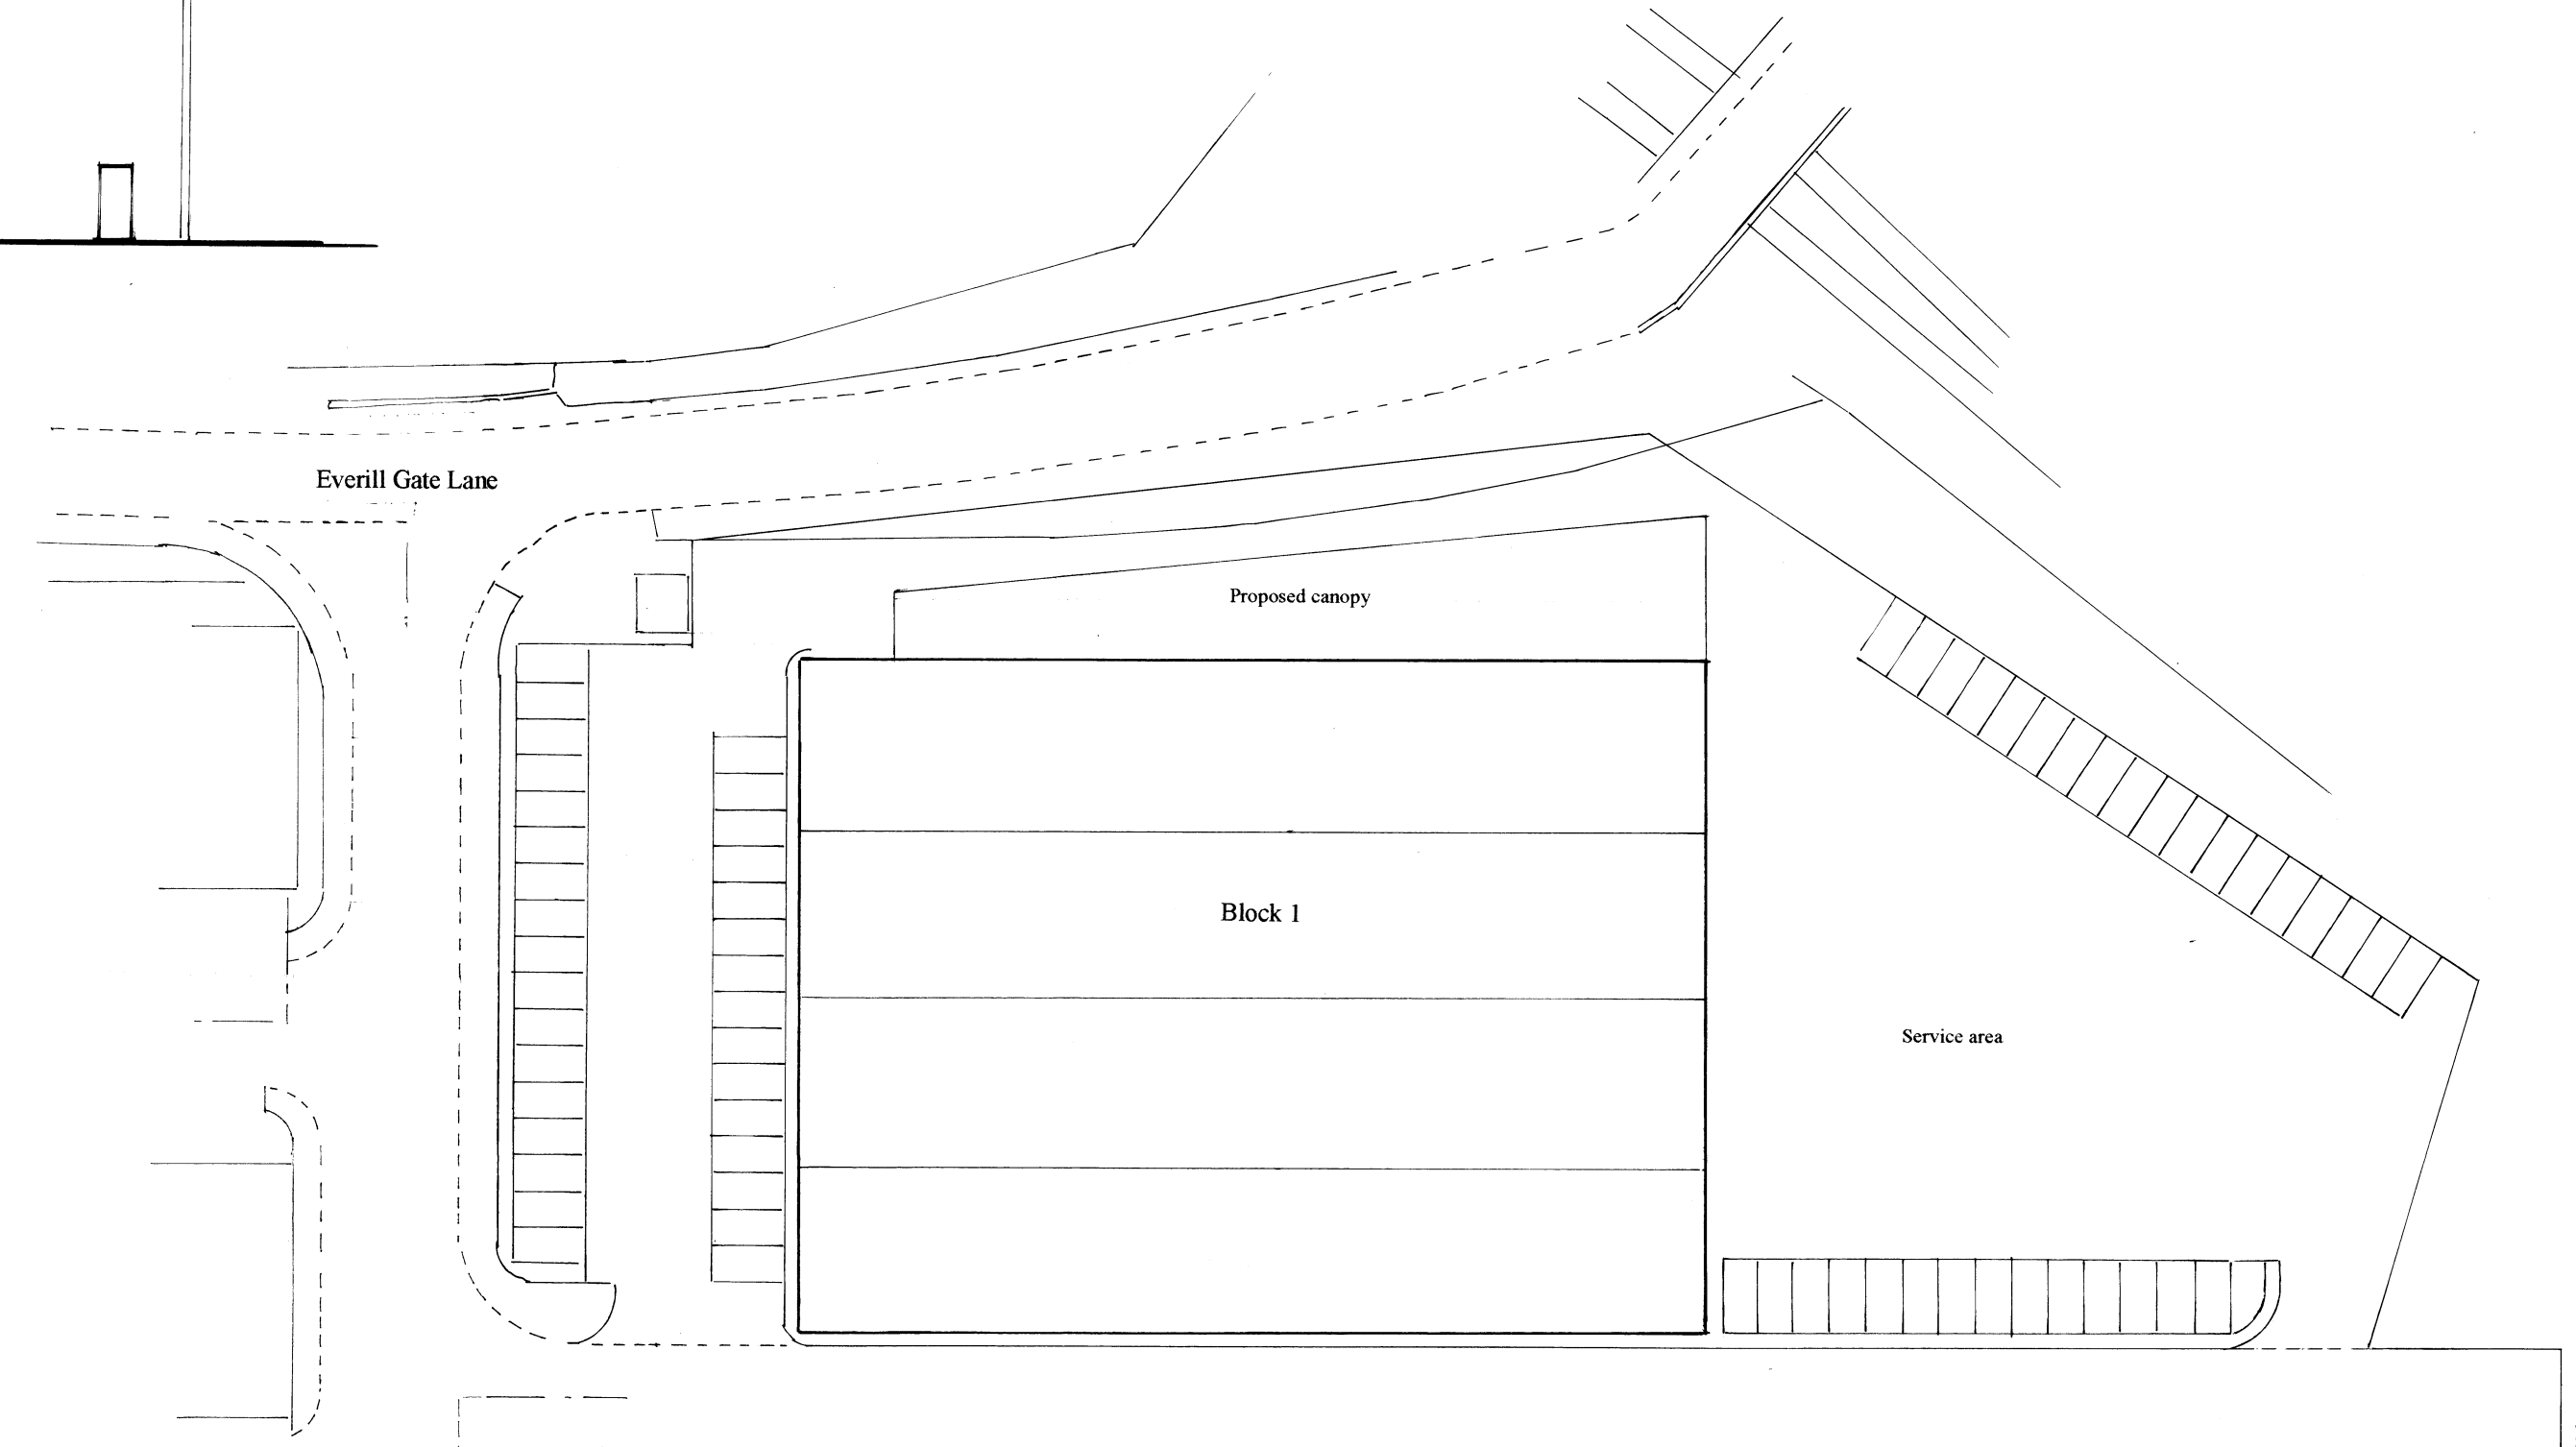

Proposal: *Erection of Canopy to Block 1*
Everill Gate
Barnsley

Applicant: *Lazarus Properties Ltd*

Dwg. Title: *Planning*

Dwg. No: *115/22/2*

Scale: *1:200 1:500*

Revision Date: *November 2022*



Tel: 01709 818747 E-mail: grplanning@gmail.com

Graham Raynor
Planning and Architectural Design Ltd.

Graham Raynor B.Sc. Diploma in Town Planning Member of the Royal Town Planning Institute

All work is carried out in accordance with the Building Regulations and the Building Act 1984. It is the responsibility of the client to ensure that the work is carried out in accordance with the Building Regulations and the Building Act 1984. This drawing is the copyright of G.R. and may not be reproduced for use by a third party without the prior written approval of G. Raynor B.Sc. Dip.T.P. M.R.T.P.I.

Design/Drawn: G. Raynor 013 2514