




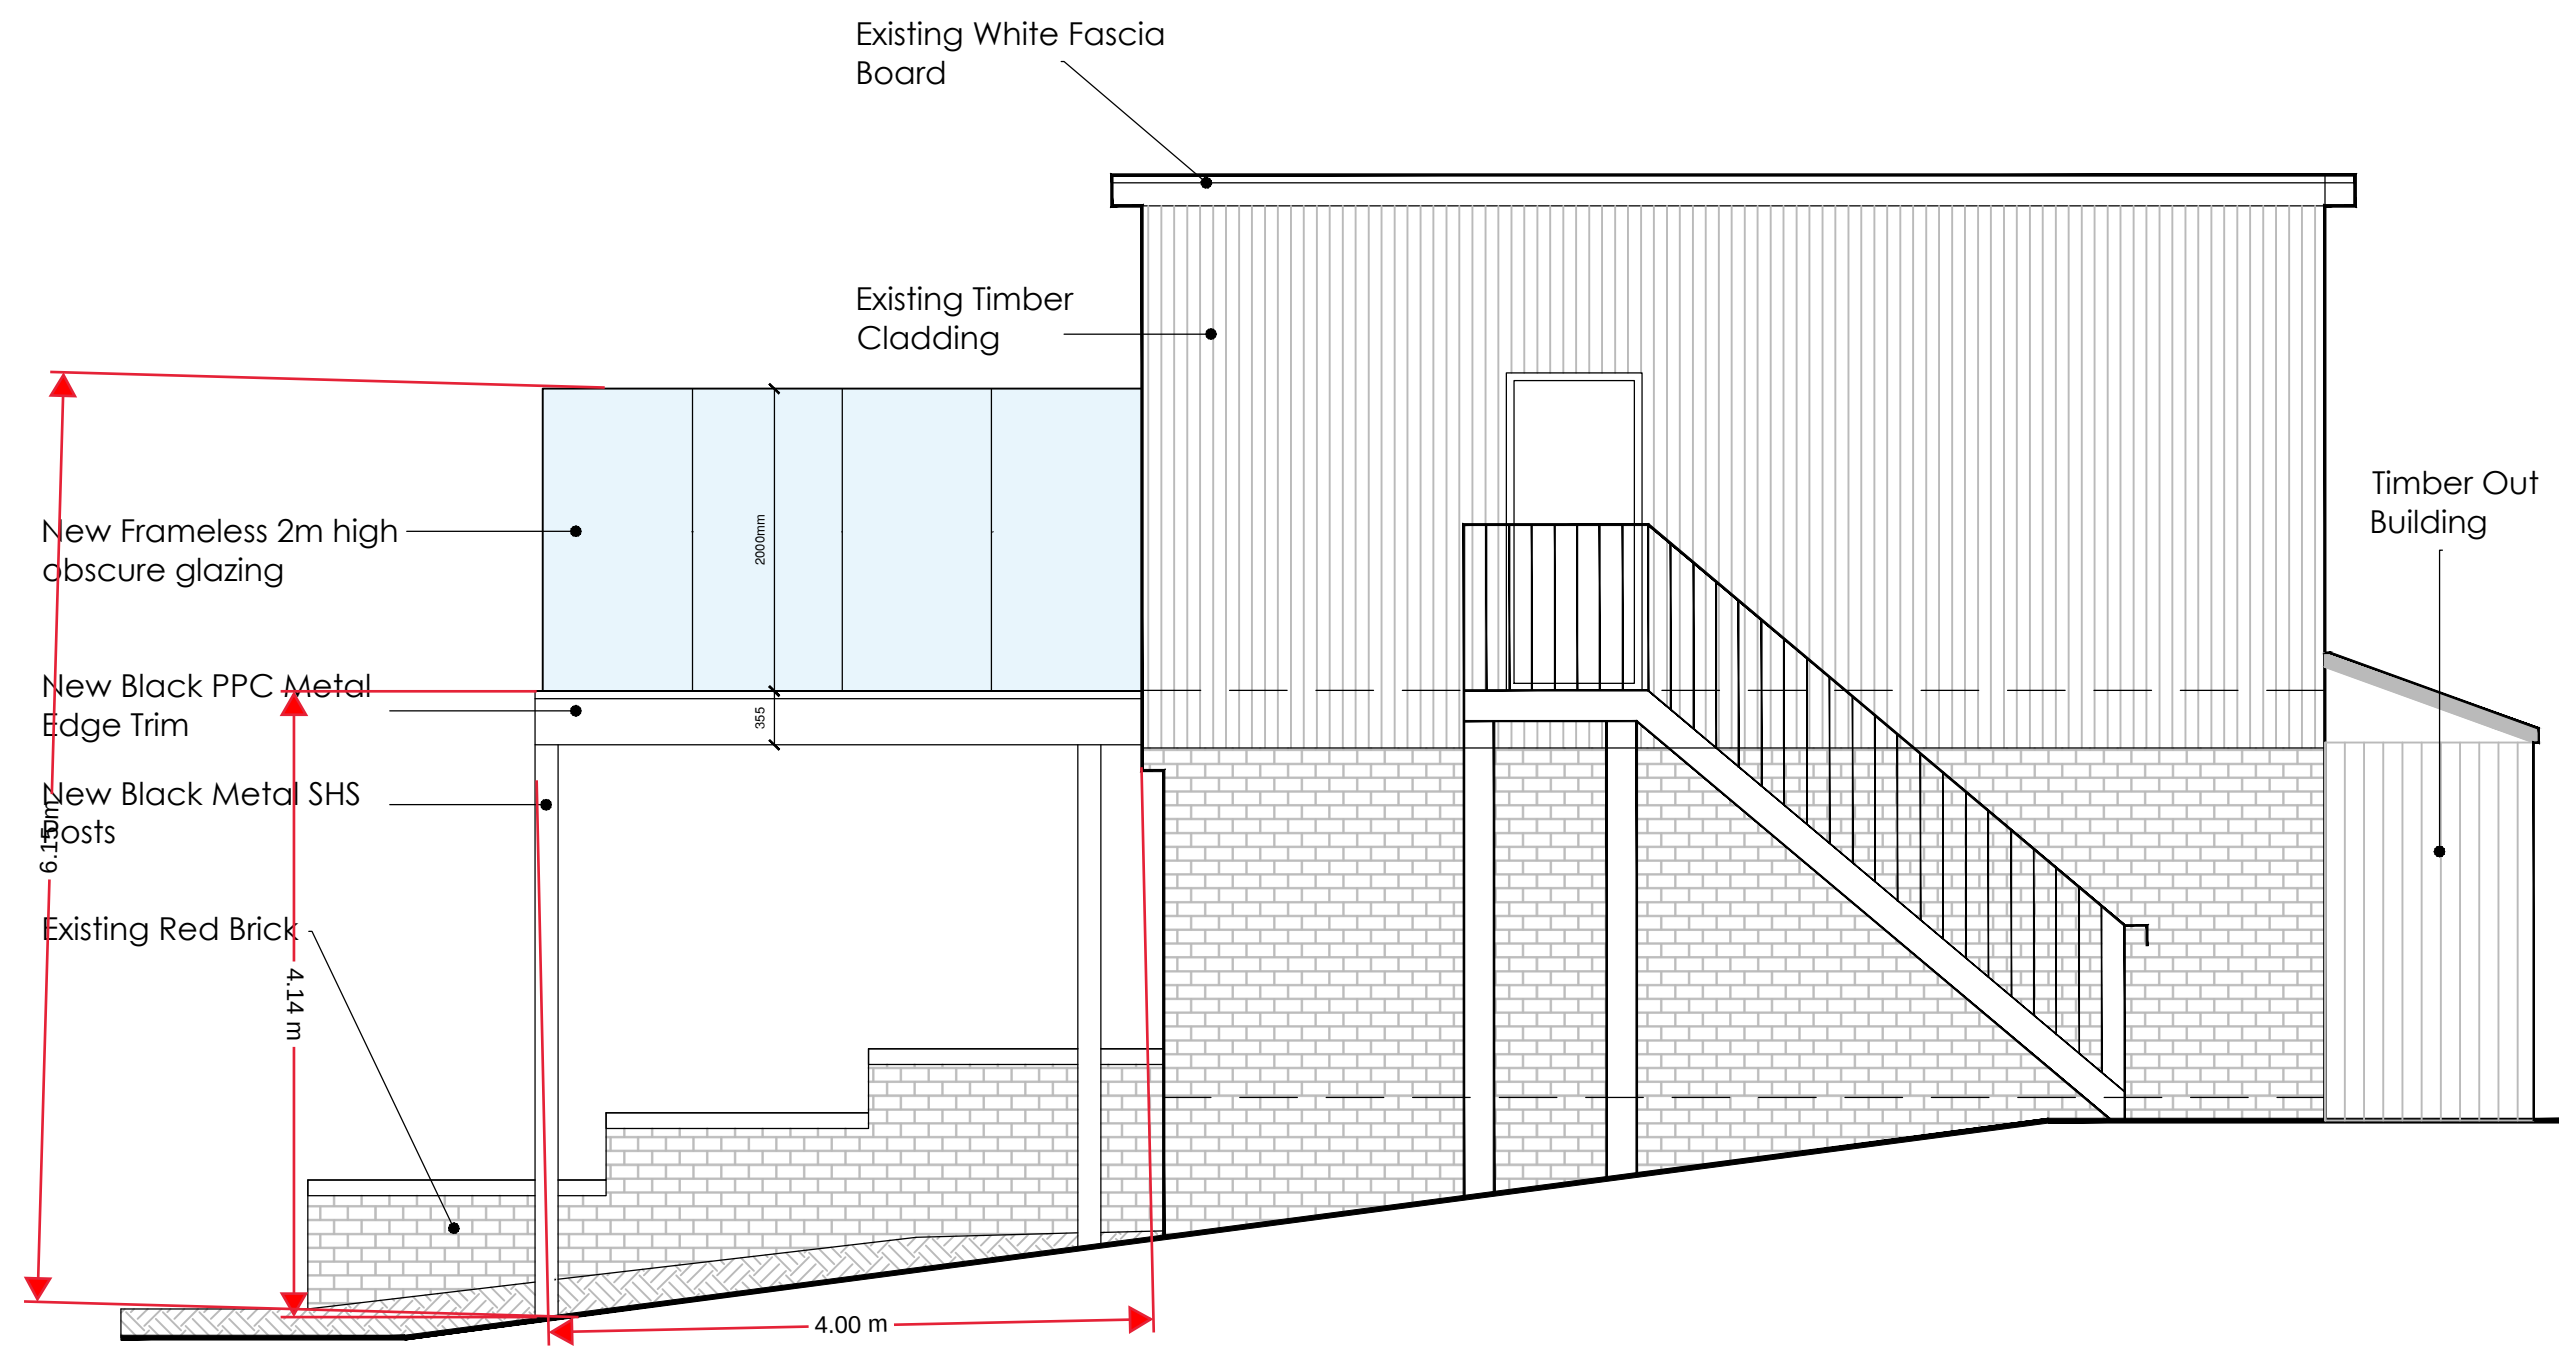


LHS ELEVATION as Proposed
scale 1:50 @ A1

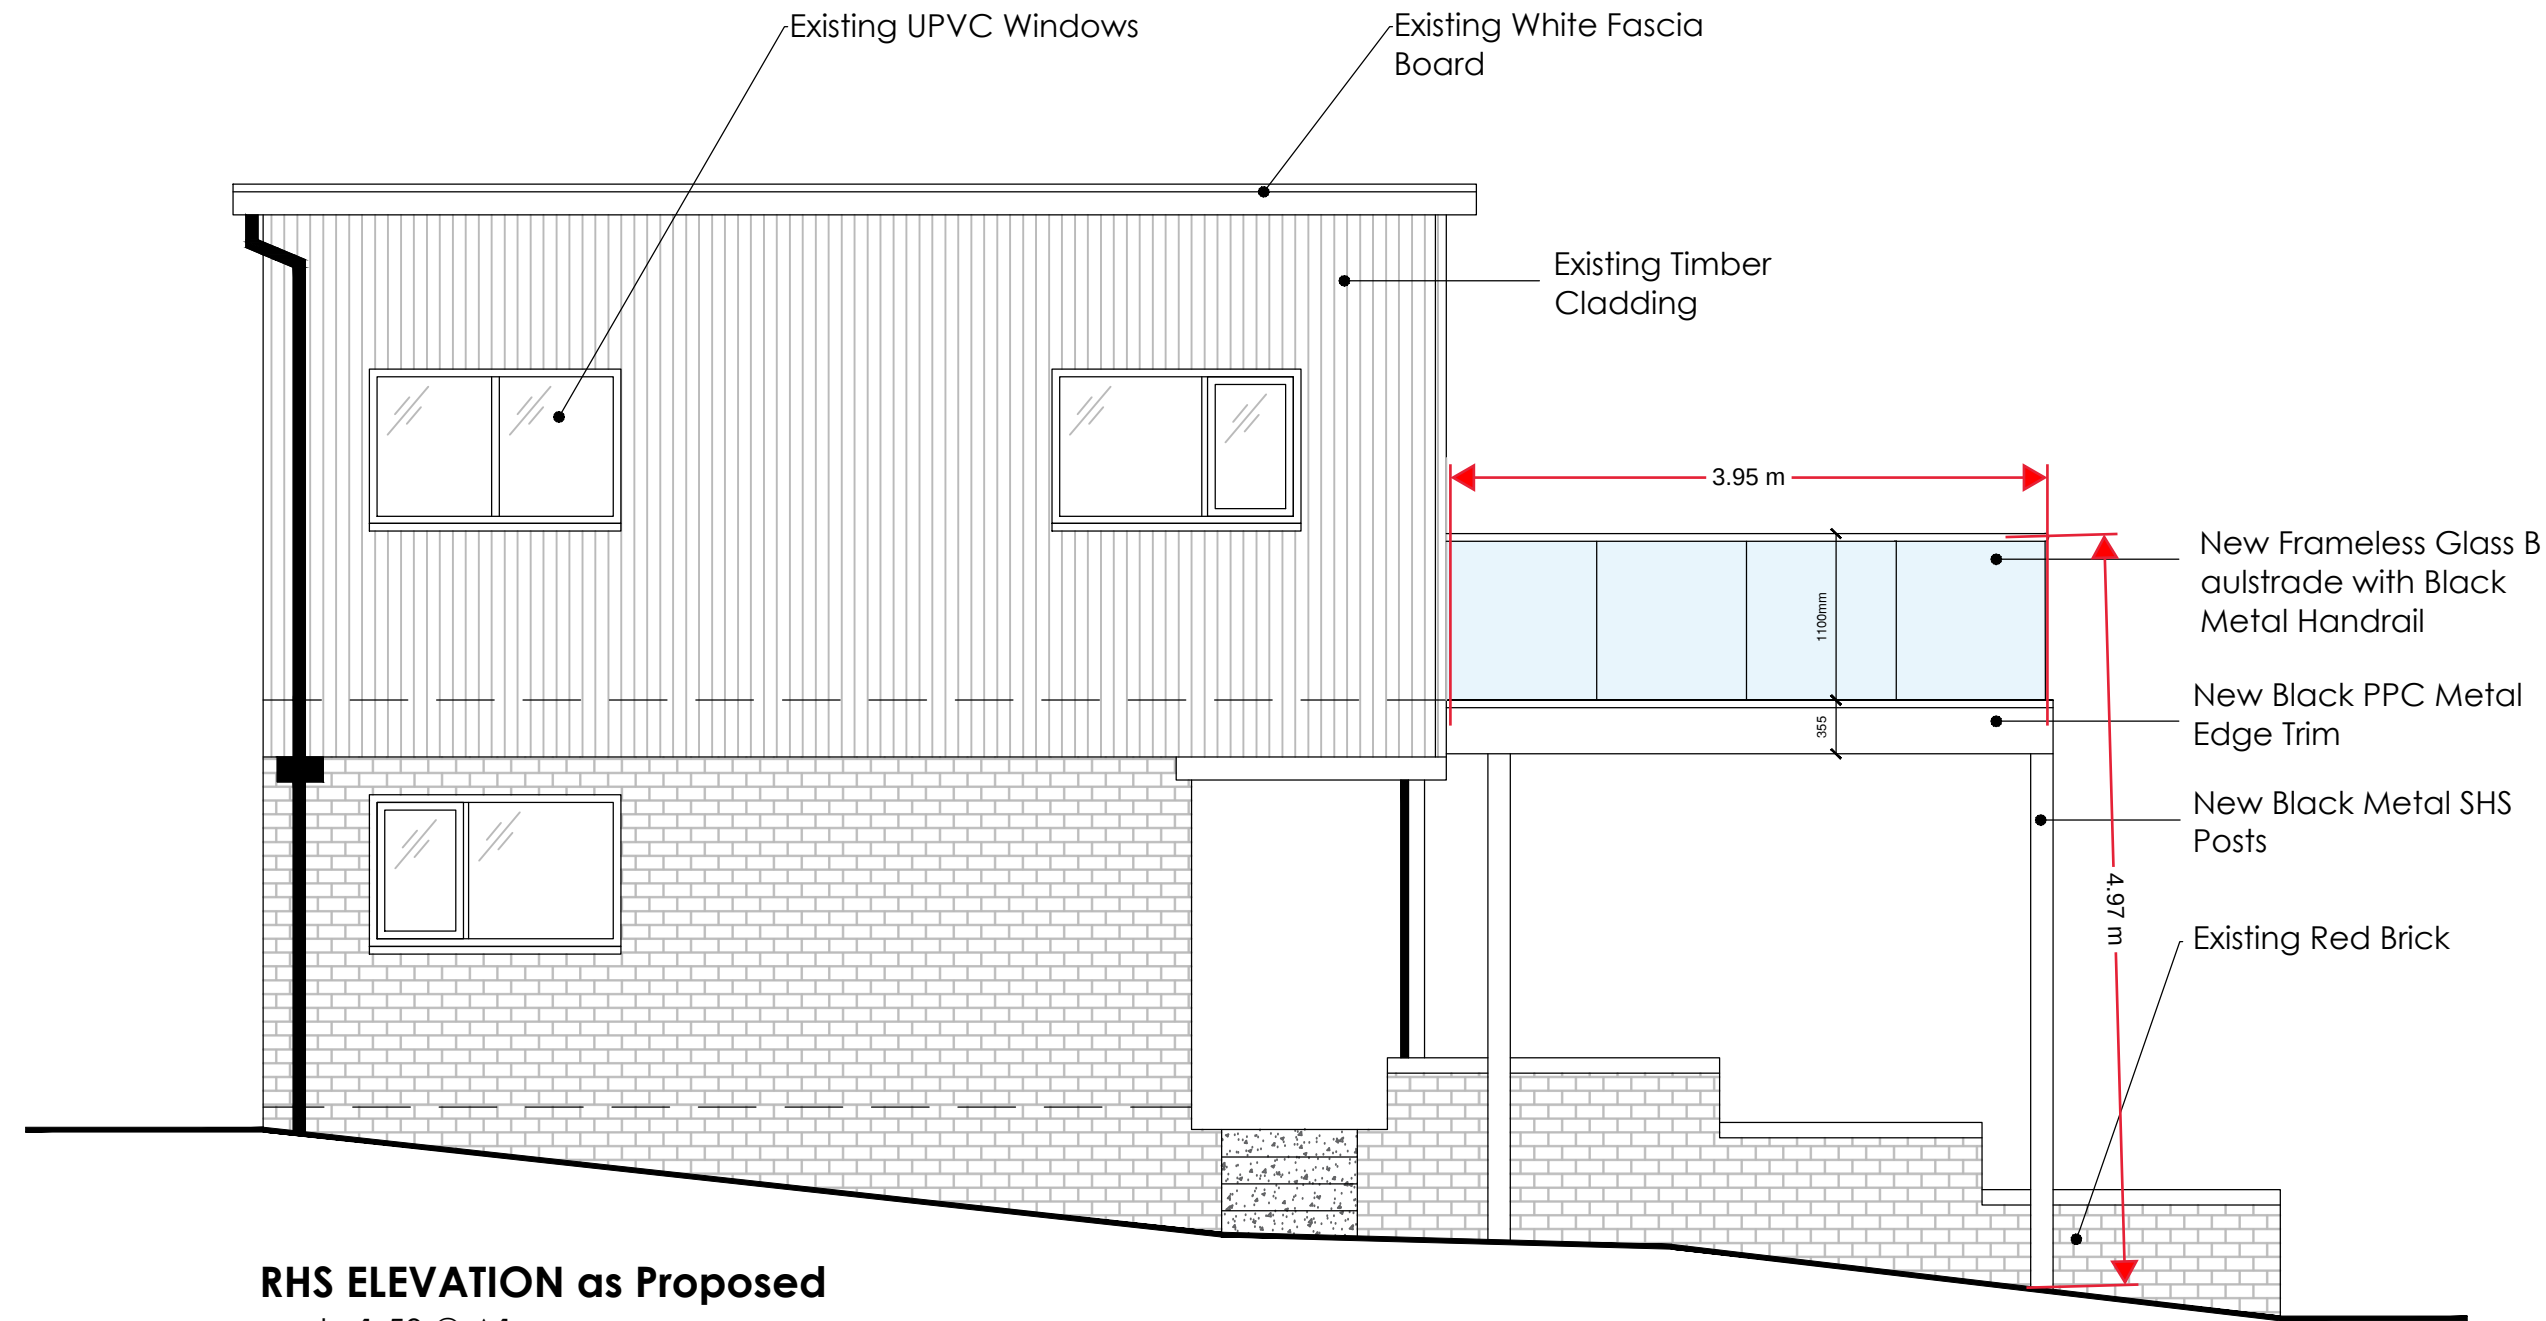


RHS ELEVATION as Proposed
scale 1:50 @ A1

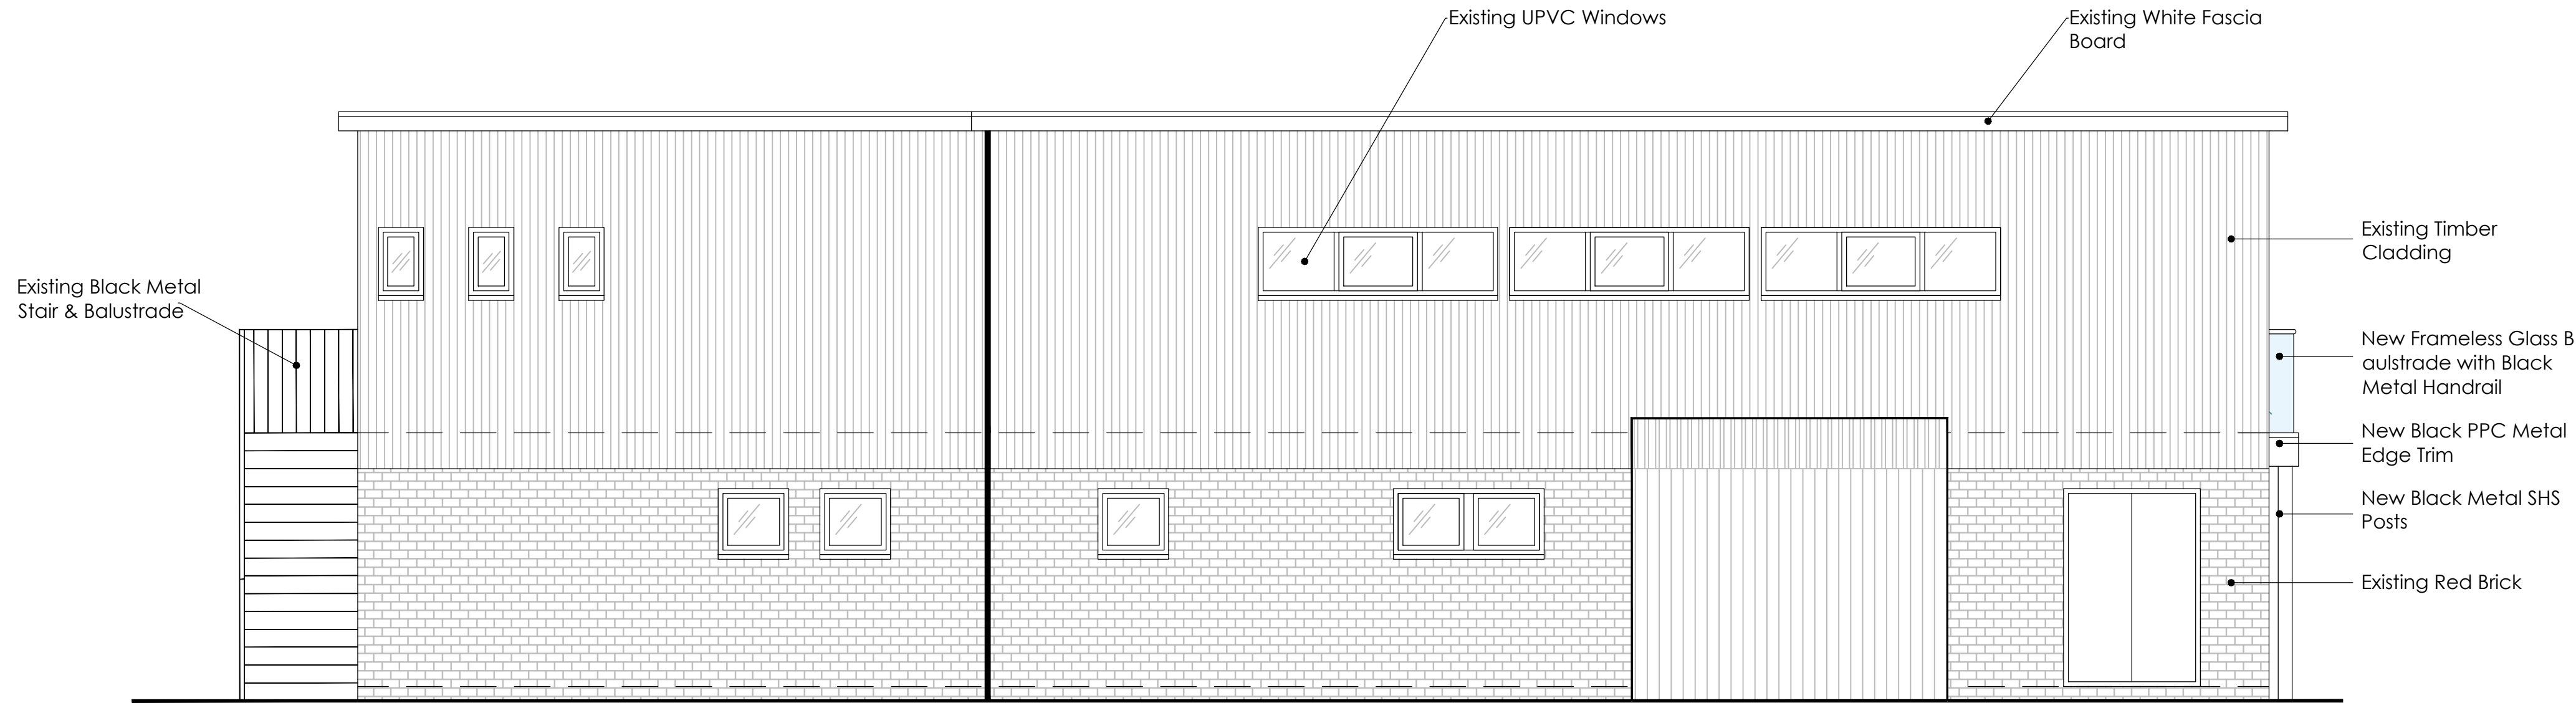


FRONT ELEVATION as Proposed
scale 1:50 @ A1

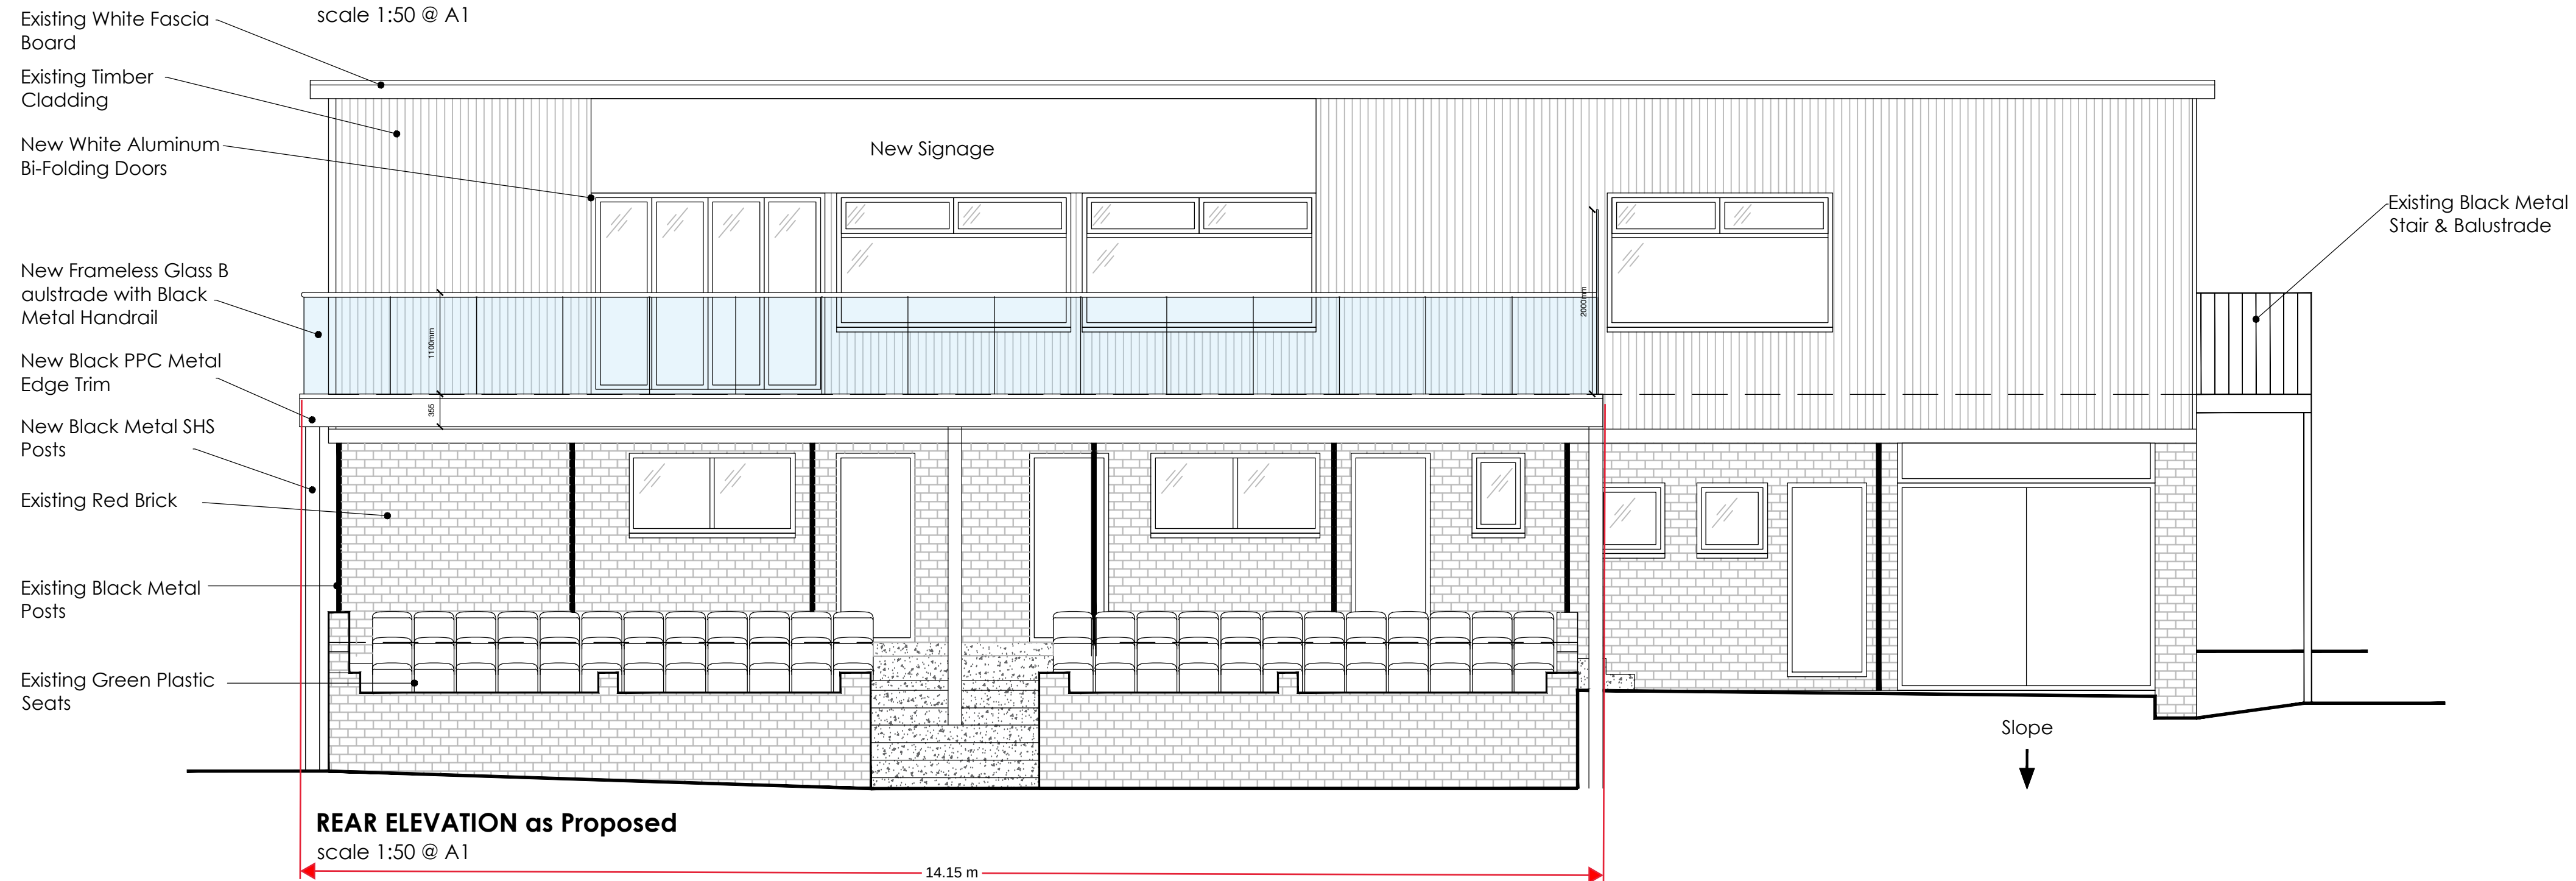

REAR ELEVATION as Proposed
scale 1:50 @ A1

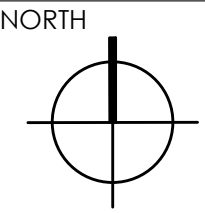

NOTES:
This drawing is produced for use in this project only and may not be used for any other purpose. We accept no liability for the use of this drawing other than the purpose for which it was intended in connection with this project as recorded on the Title Block. Purpose for Issue and Title Block Color.
This drawing may not be reproduced in any form without prior written agreement.
Do not scale from the drawing, use written dimensions only.

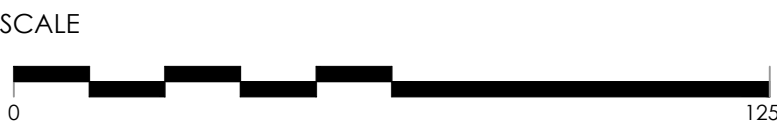

REV	DESCRIPTION	DATE	REVISED	CHECKED
A	1.6m high obscure screen added to balcony.	2021 07 08	ER	DD
B	Revised to suit Planning Officers comments.	2021 07 16	ER	DD

Planning

CIENT
Elsecar Cricket Club.

PROJECT
**Balcony Construction Works @
Elsecar Cricket Club, Armroyd Lane.**

TITLE
**Elevations
as Proposed**

SCALE	DATE	DRAWN	CHECKED
1:50 @ A1	30/03/2021	AF	DD

FILE / DRAWING NAME	UNIQUE NR	REV CODE
WACBLD	(20)001	B