




EXISTING ELEVATIONS

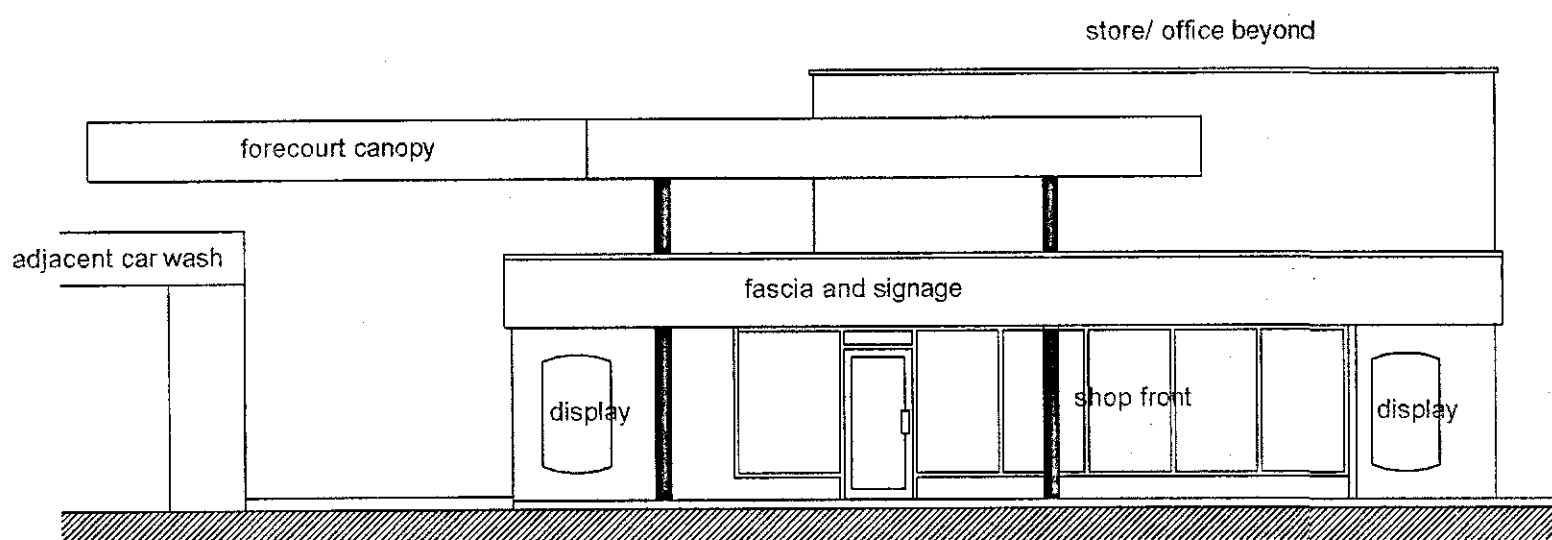


northeast elevation 1:100

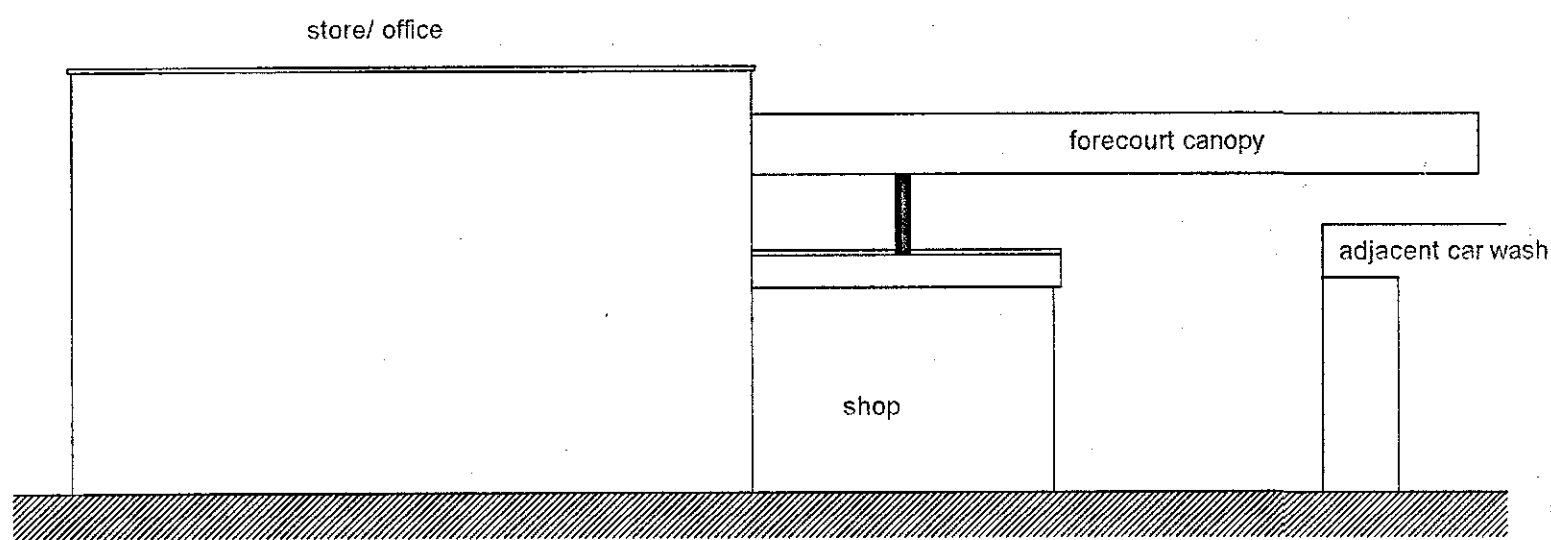


southwest elevation 1:100

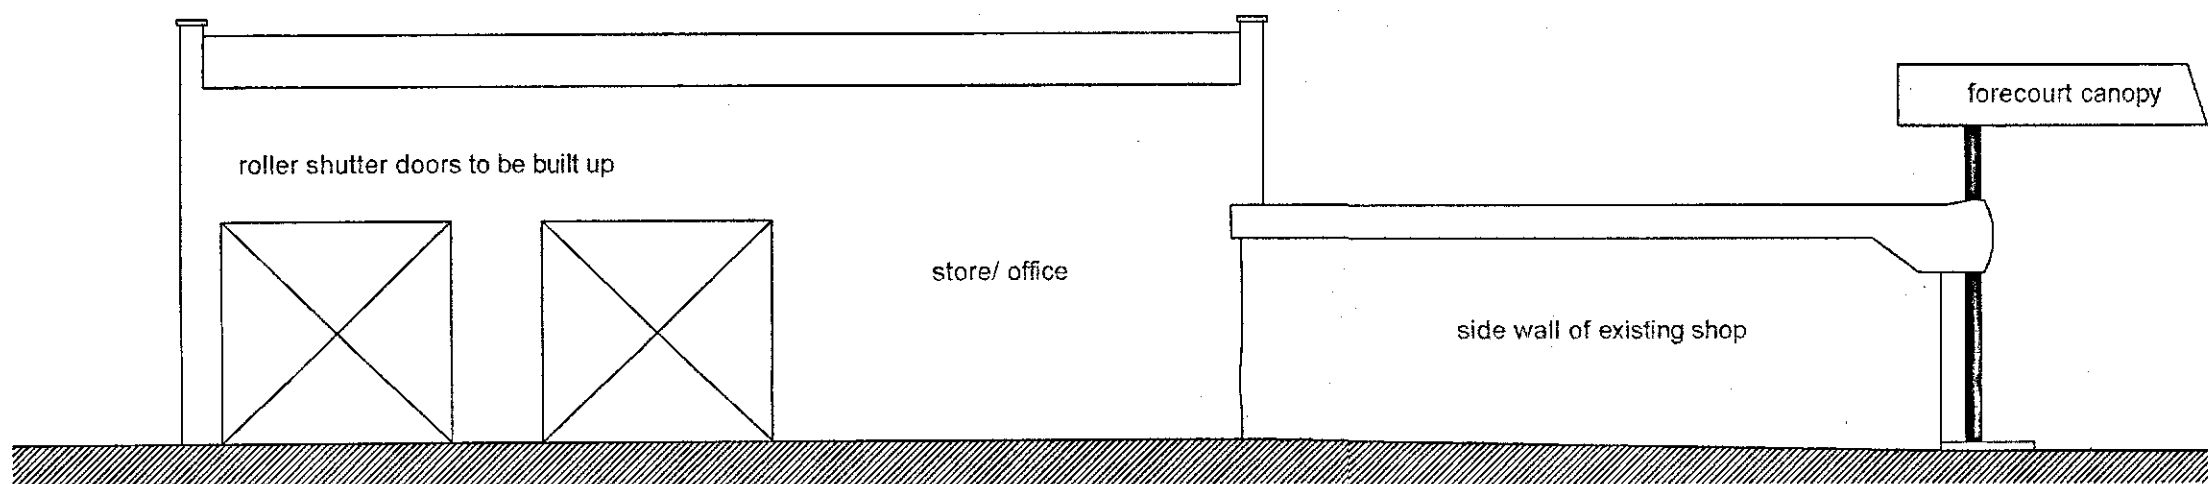


PROPOSED ELEVATIONS

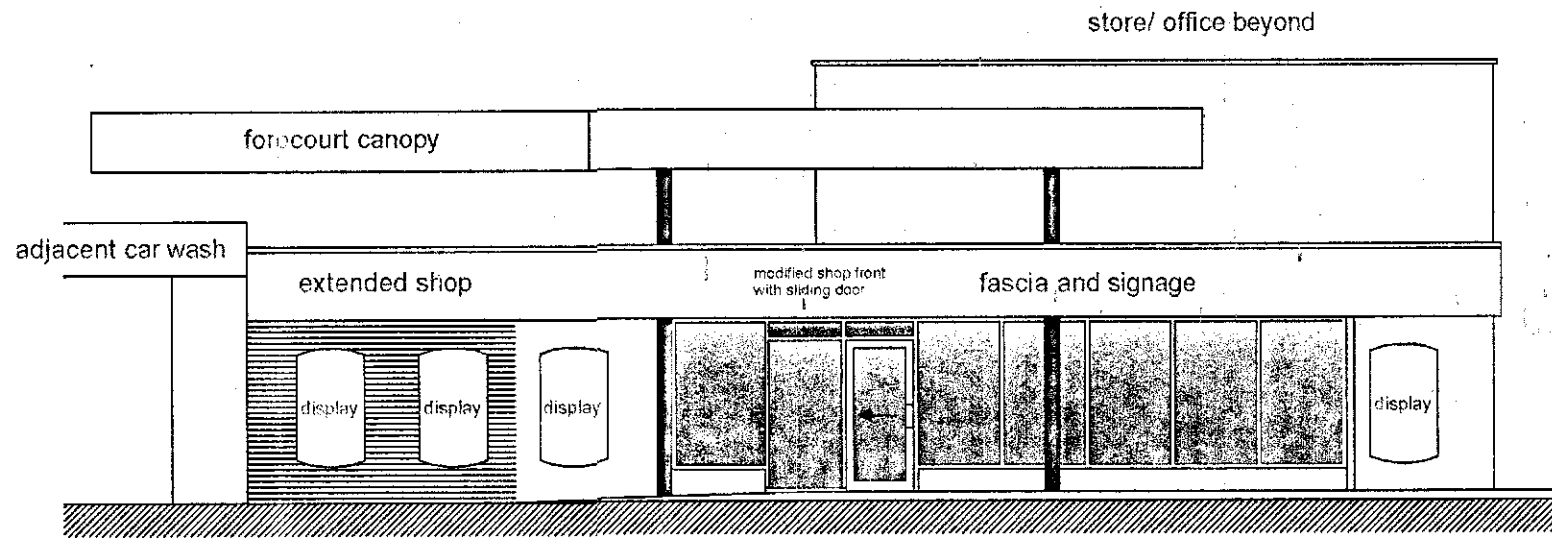


northeast elevation 1:100

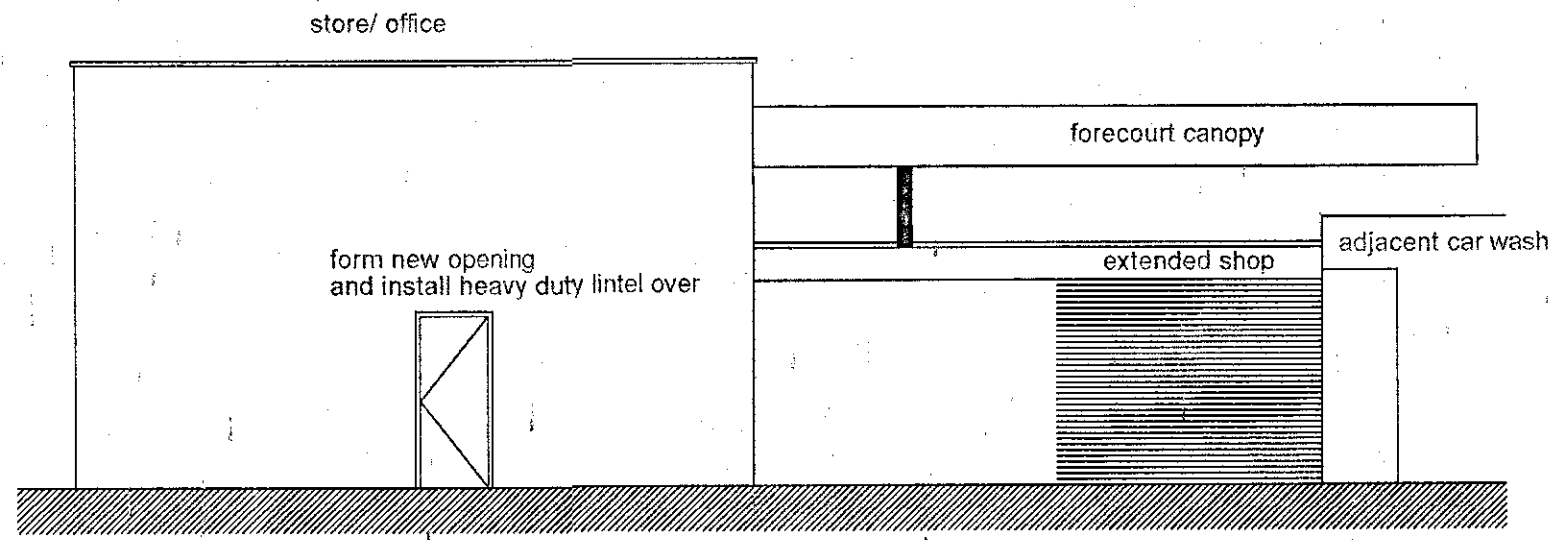

southwest elevation 1:100

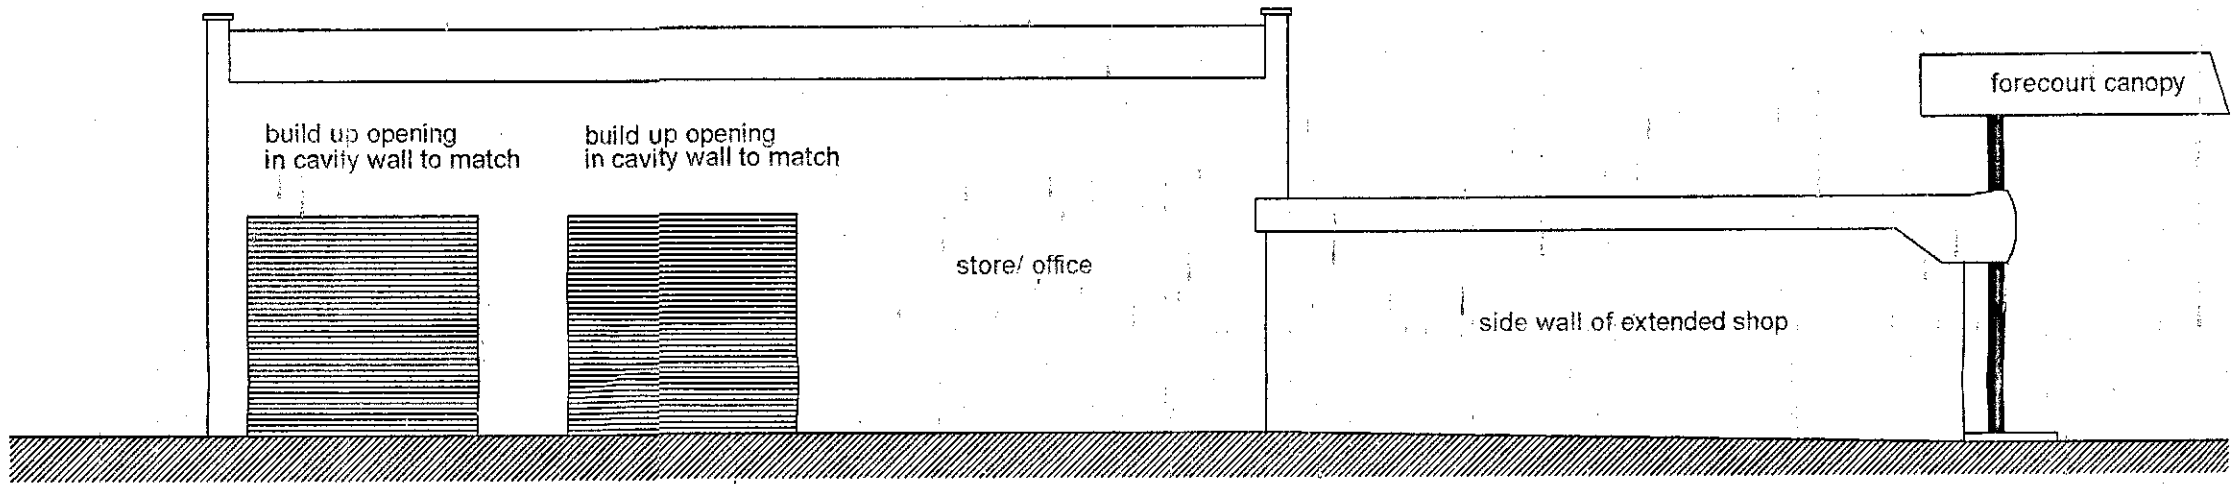

- 1) This drawing and the design and details depicted thereon are the copyright of Peter Dimberline Chartered Architect.
2) All dimensions on this drawing are to be checked by the Contractor and any discrepancies are to be reported to the Architect.
3) Do not scale critical dimensions off this drawing.
4) Contractor to ensure that all Health & Safety requirements (CDM Regulations) in relation to this project will be complied with.

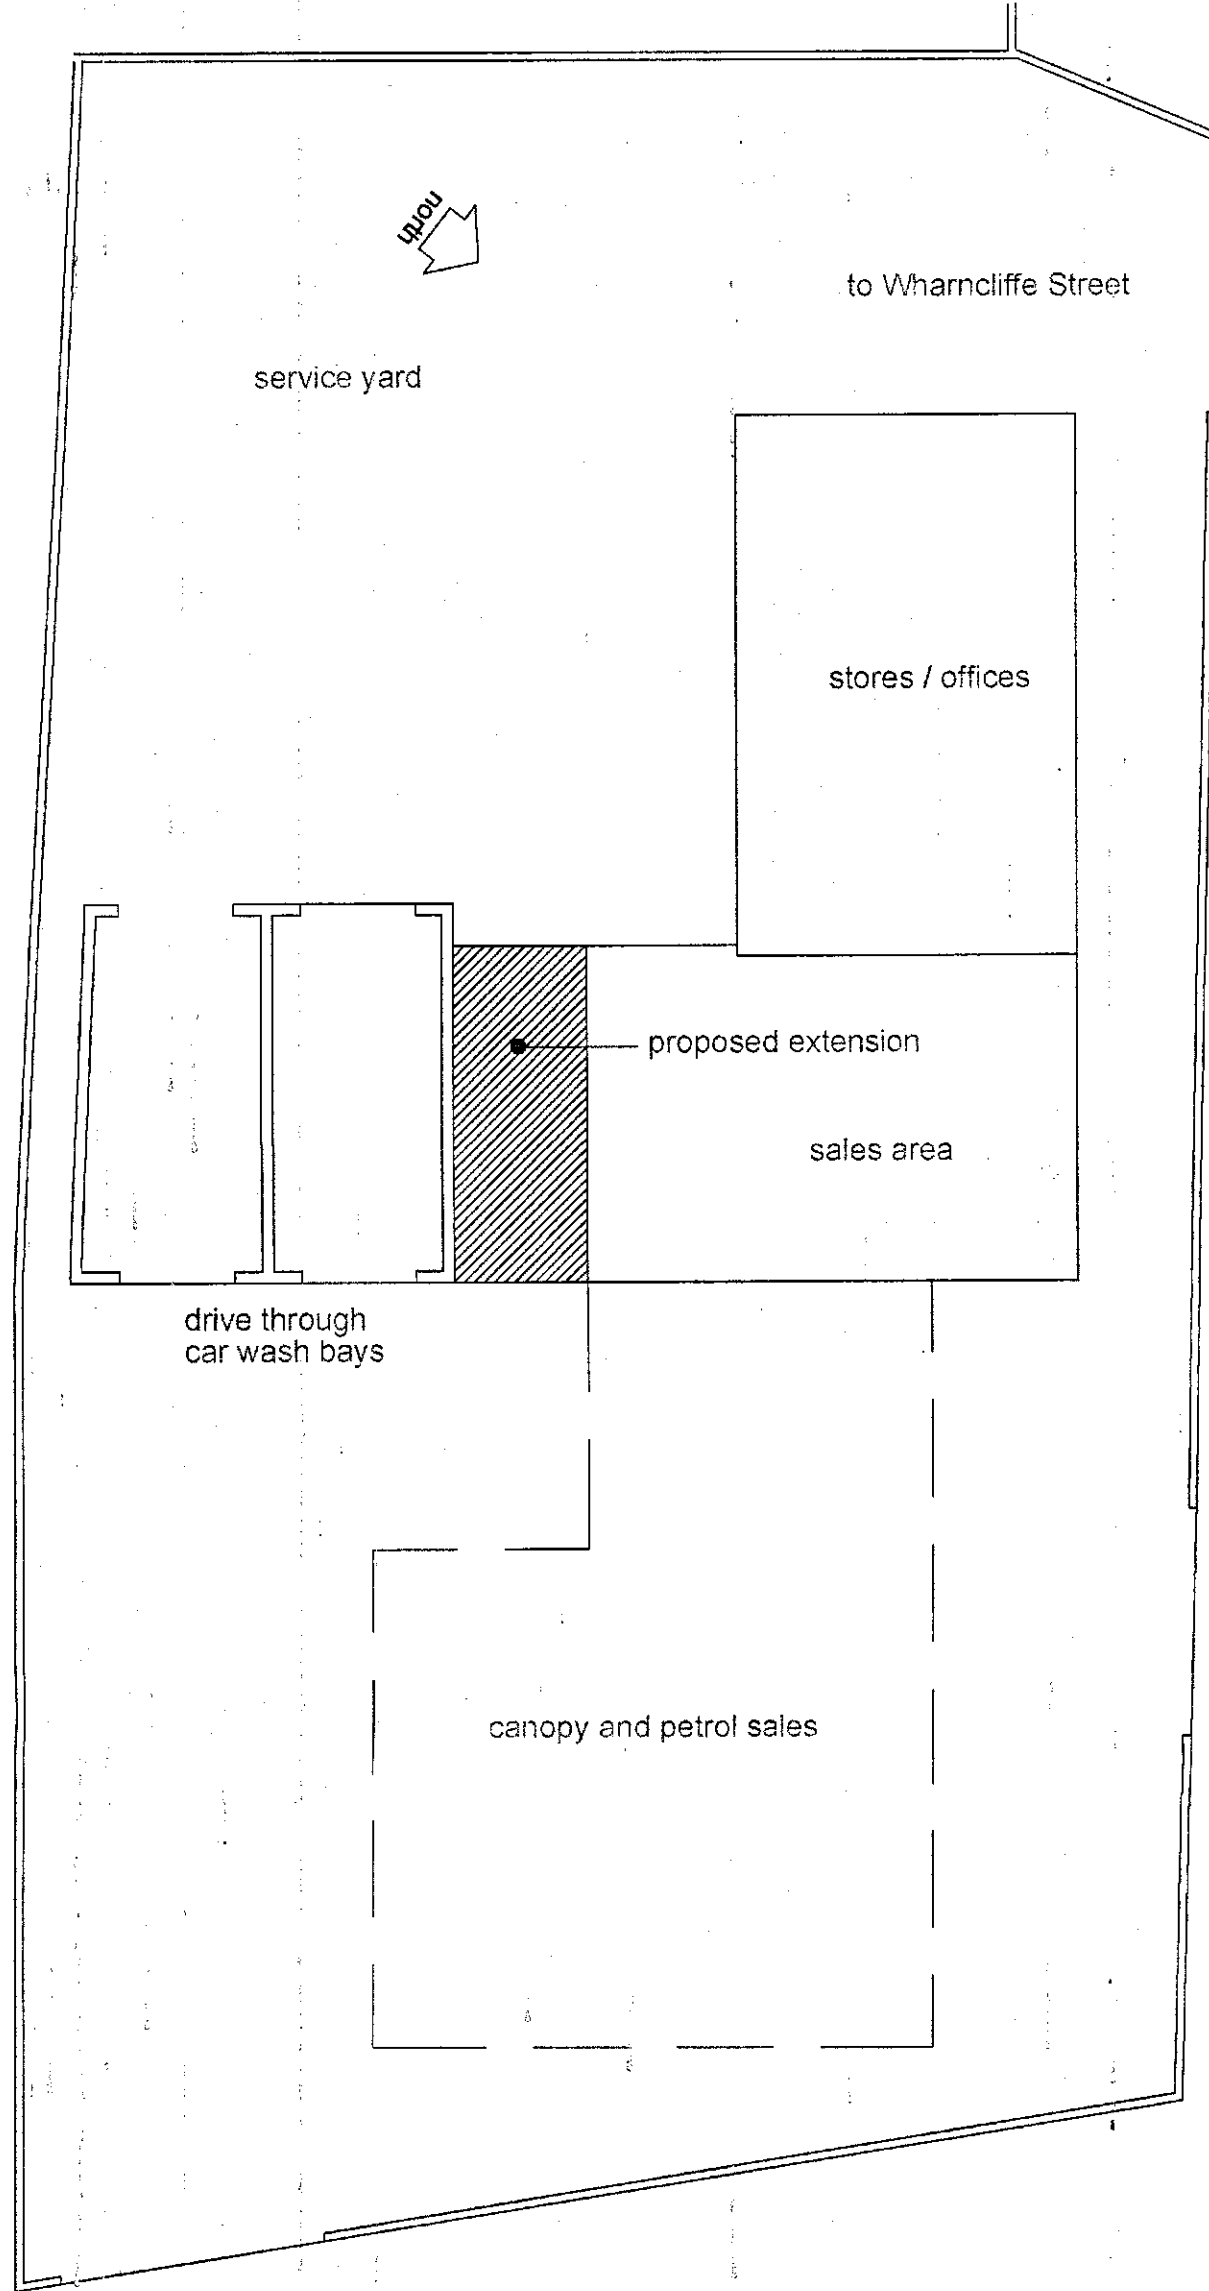

site layout plan 1:200 (proposed extension hatched)

REVISIONS

PETER DIMBERLINE Dip Arch, RIBA
CHARTERED ARCHITECT

**2 TIPSEY COURT, STAINCROSS
BARNSELY, S75 6FZ**

tel/fax (01226) 390947
email: pdimberline@tiscali.co.uk

CLIENT
**Wharcliffe Garage
Mr Haigh**


PROJECT
**Proposed alterations to existing shop
premises**

LOCATION
Summer lane, Barnsley


DRAWING
**Existing and proposed elevations and
site layout plan**

SCALES 1:100 and 1:200 DATE June 13


DRWG No. 2013/004/04 DRAWN BY
REV. PD

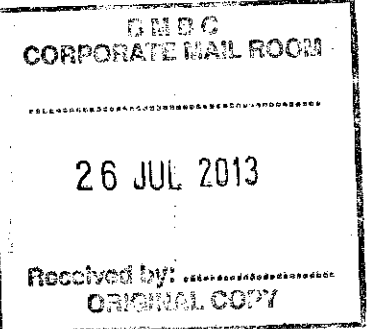

1) This drawing and the design and details depicted thereon are the copyright of Peter Dimberline Chartered Architect.
 2) All dimensions on this drawing are to be checked by the Contractor and any discrepancies are to be reported to the Architect.
 3) Do not scale critical dimensions off this drawing.
 4) Contractor to ensure that all Health & Safety requirements (CDM Regulations) in relation to this project will be complied with.

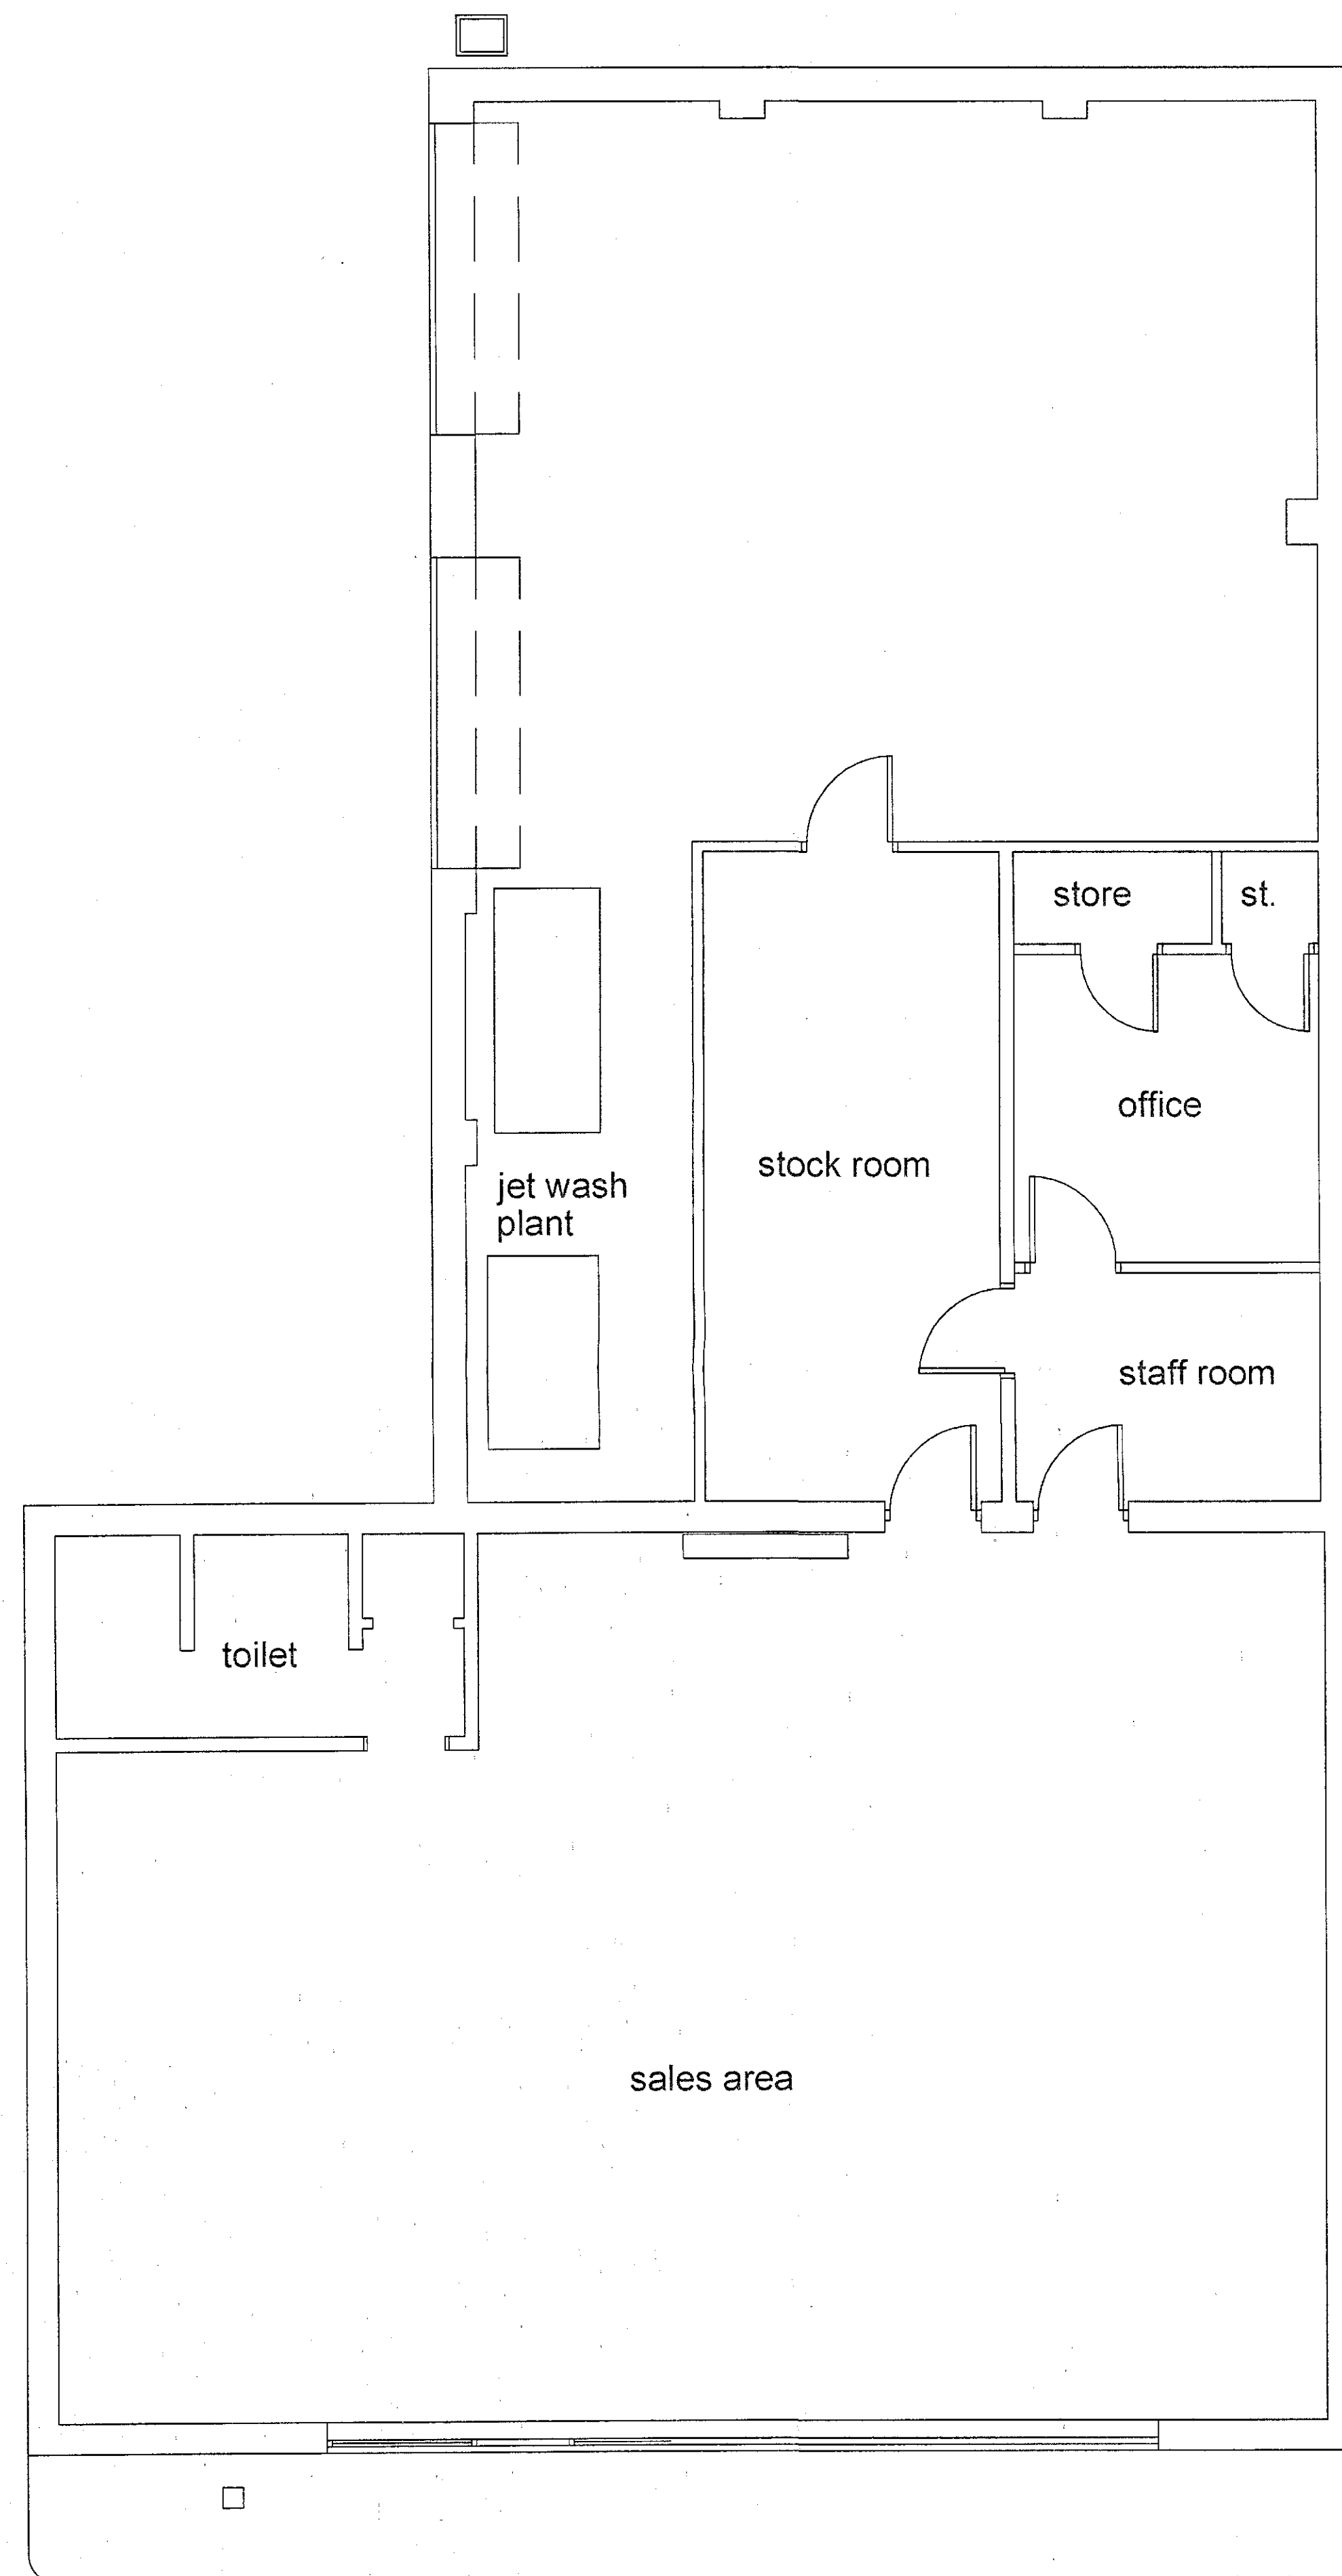


existing layout 1:50

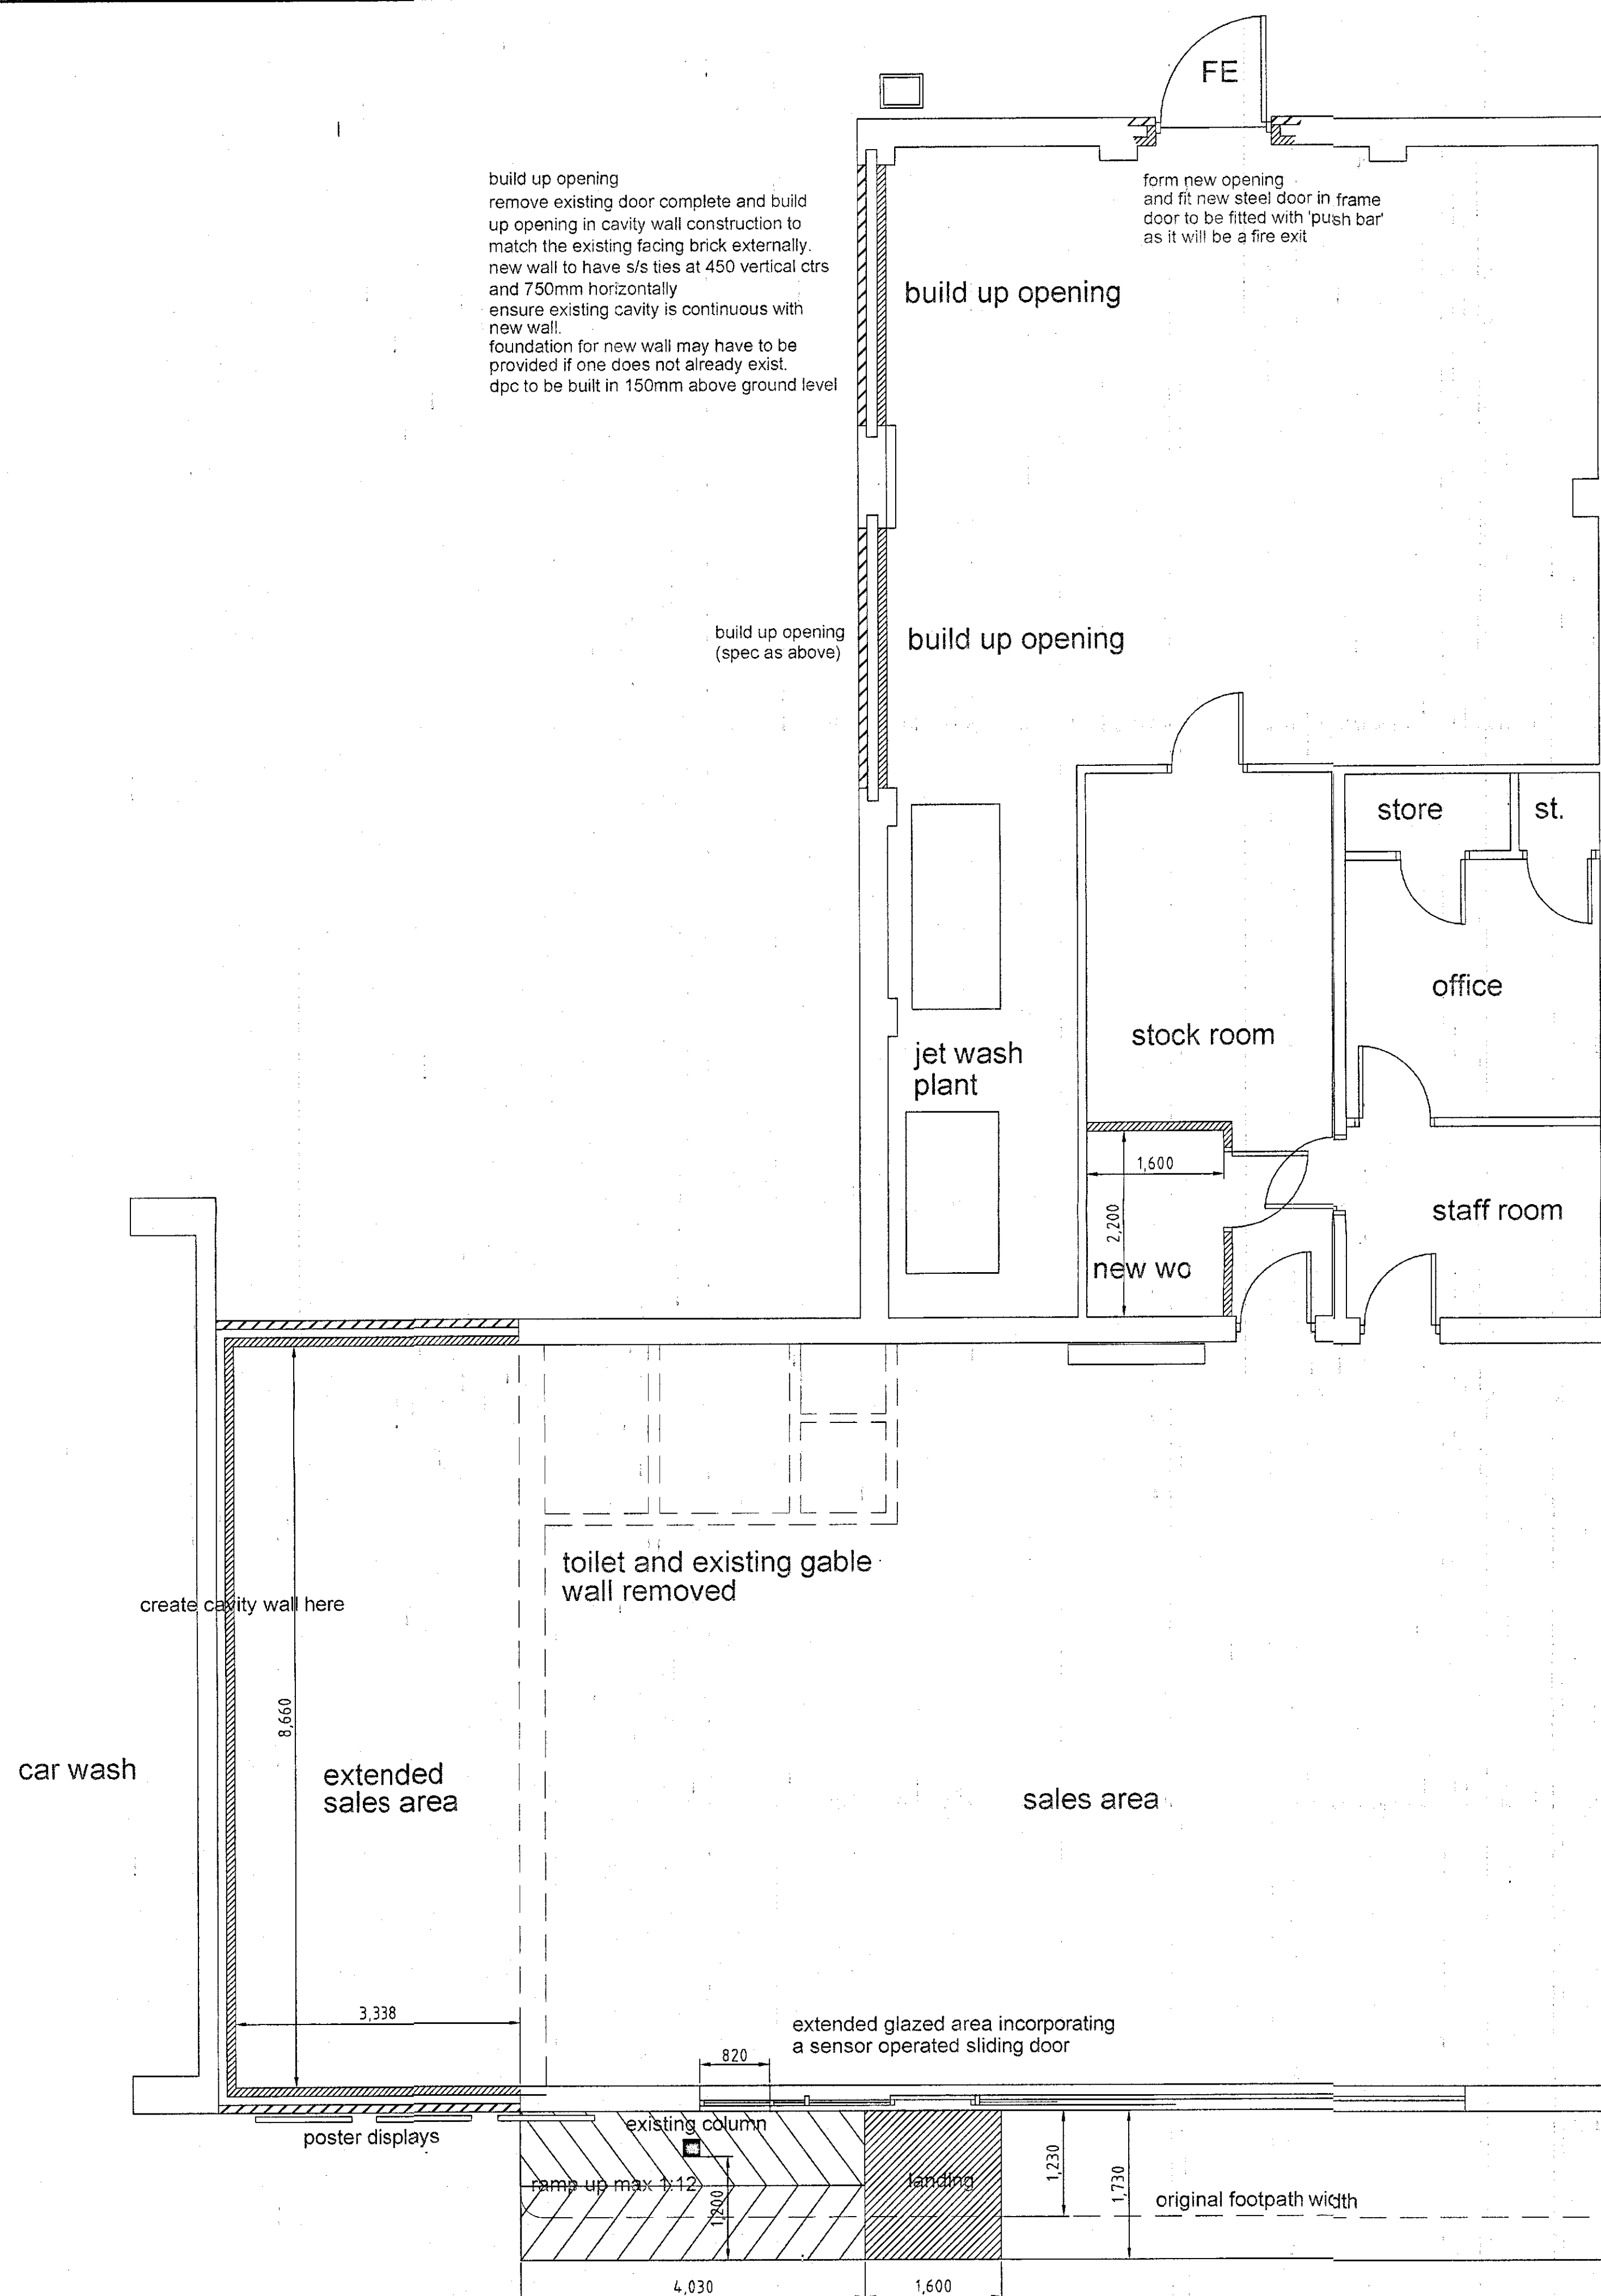

proposed layout 1:50

modified footpath to front of shop to incorporate a min 1200mm wide access ramp and a level landing area

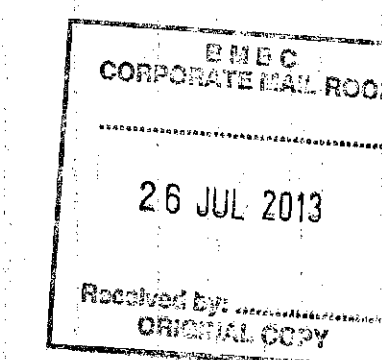

REVISIONS

PETER DIMBERLINE Dip Arch, RIBA
CHARTERED ARCHITECT

**2 TIPSEY COURT, STAINCROSS
 BARNSELEY, S75 6FZ**

tel/fax (01226) 390947
 email: pdimberline@tiscali.co.uk

CLIENT
**Wharcliffe Garage
 Mr Haigh**

PROJECT
**Proposed alterations to existing shop
 premises**

LOCATION
Summer lane, Barnsley

DRAWING
Existing and proposed floor layouts

SCALES 1:50

DATE May 13

DRWG No. 2013/004/03

DRAWN BY
PD

REV.