


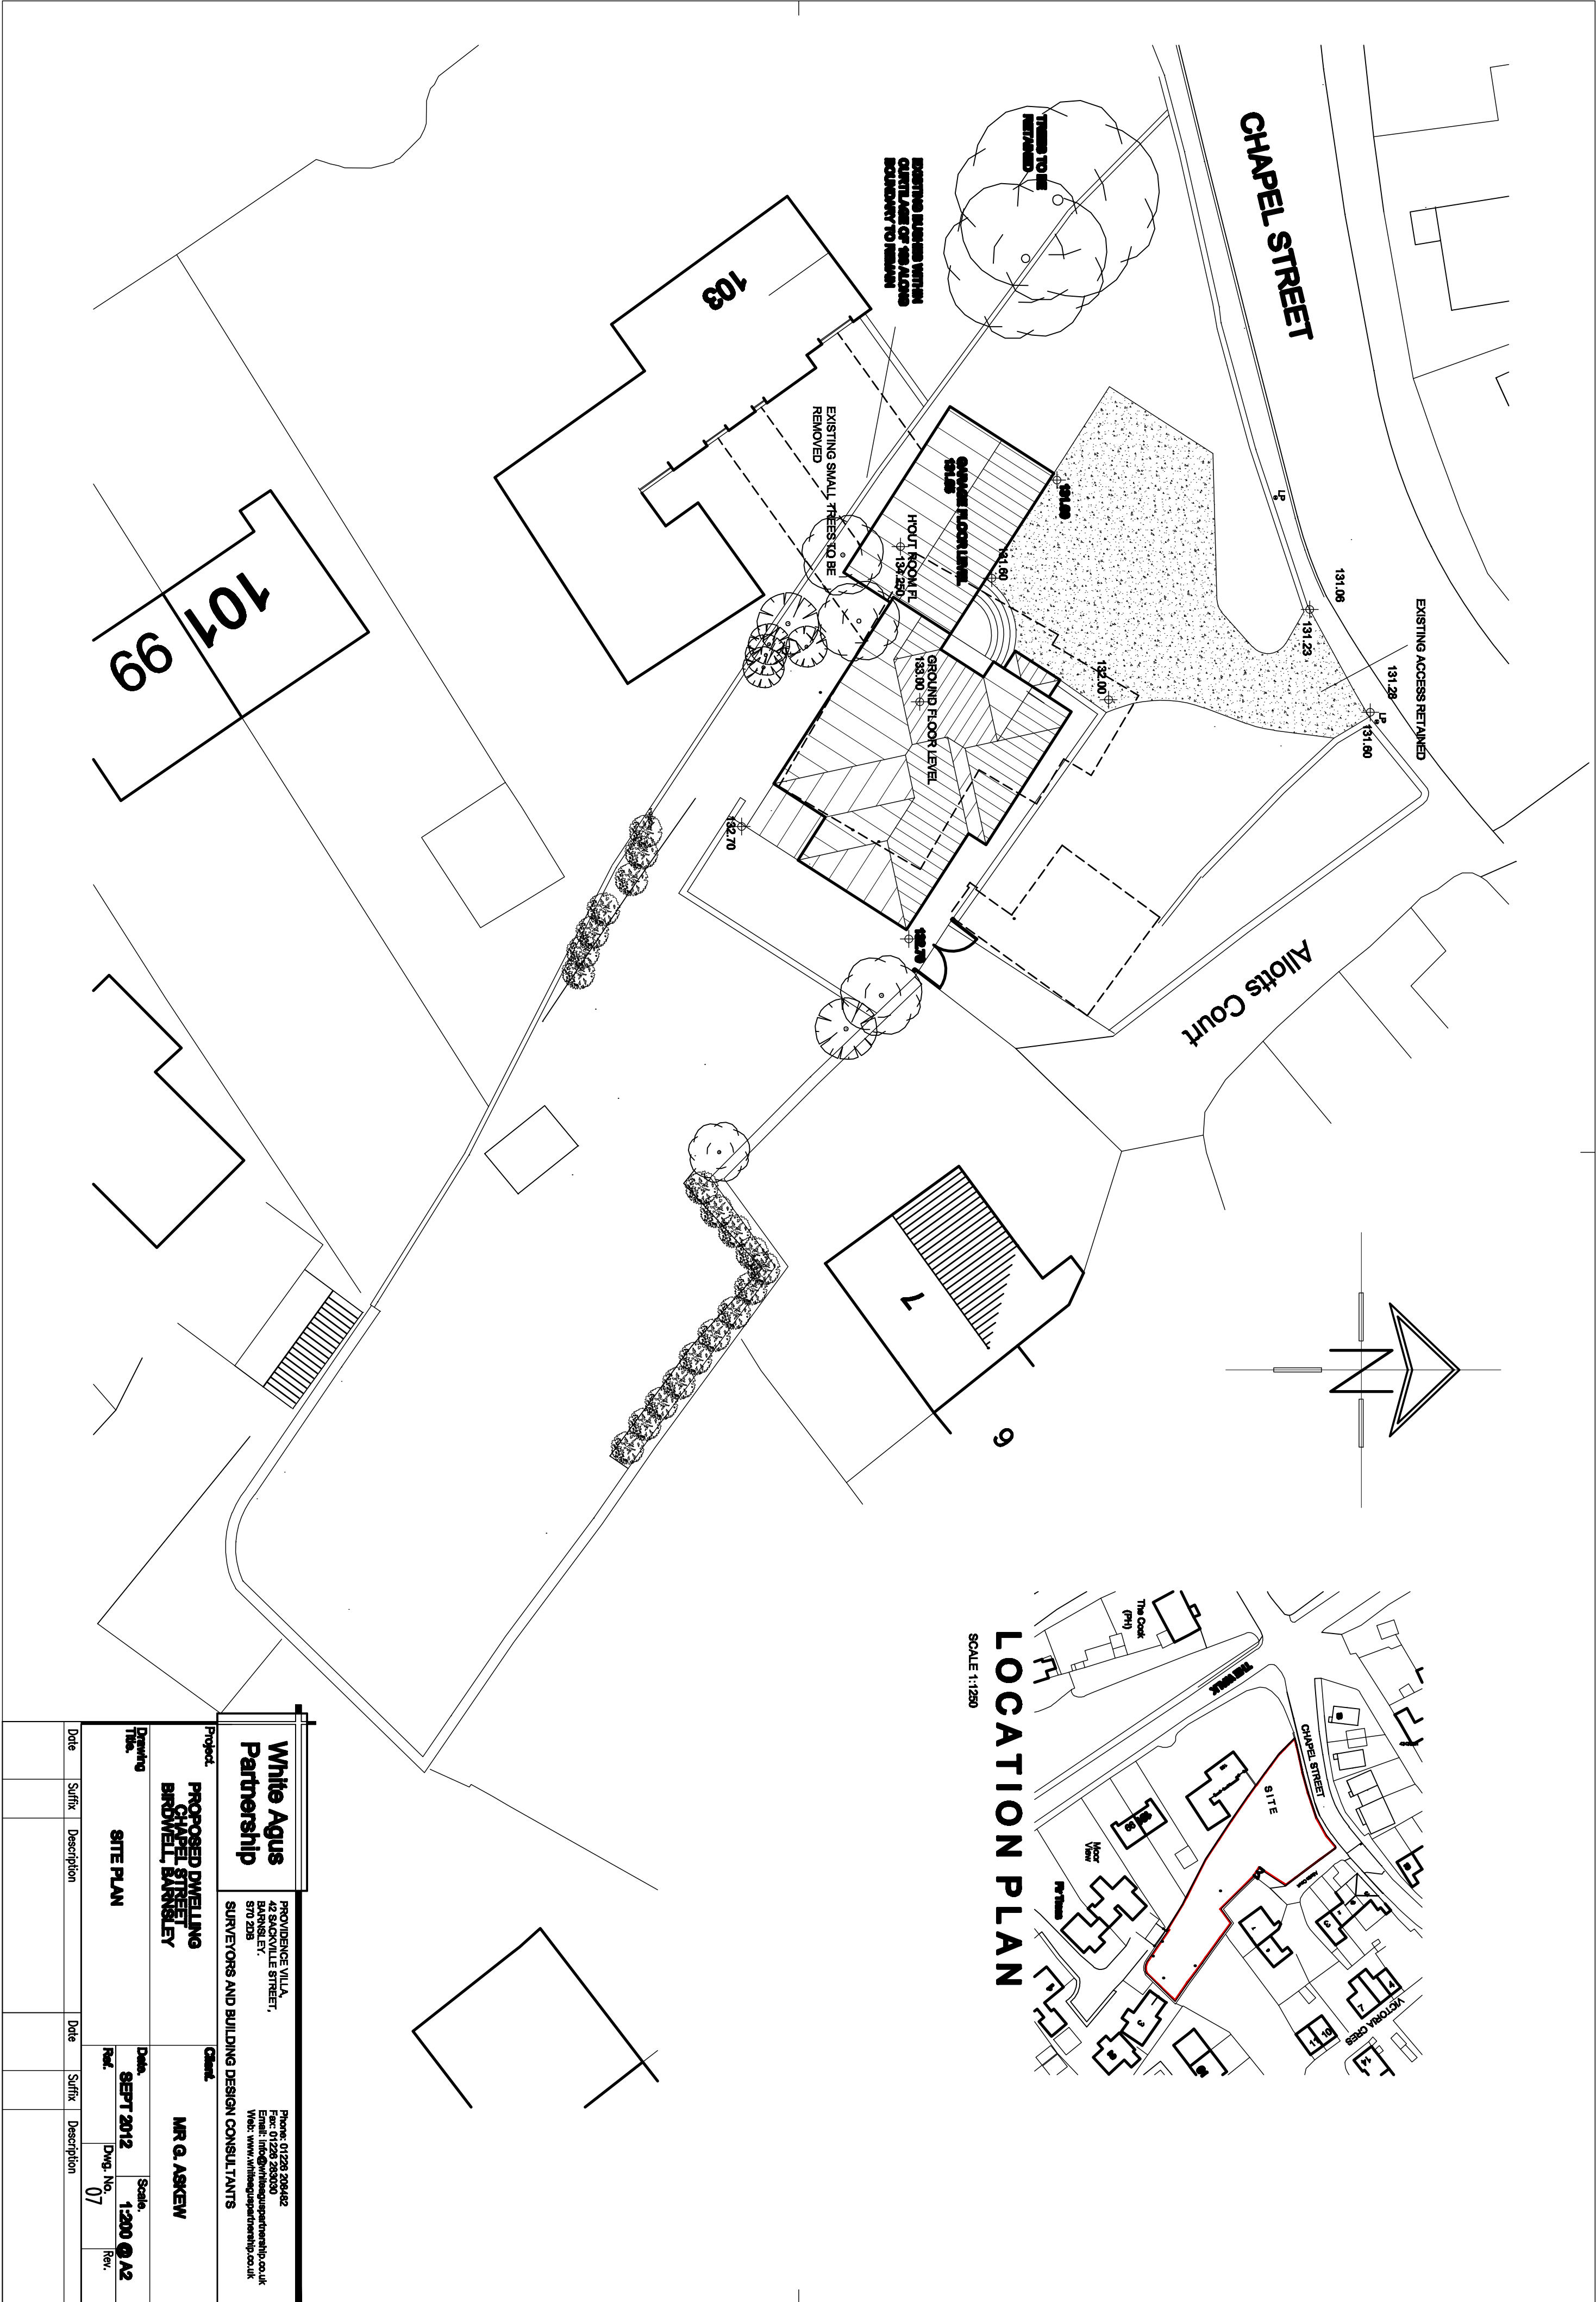

White Agus Partnership				PROVINCIAL VILLA, 42 SACOVILLE STREET, BARNSELEY, S70 2TB			
SURVEYORS AND BUILDING DESIGN CONSULTANTS				Phone: 01228 206462 Fax: 01228 263000 Email: info@whiteaguspартnership.co.uk Web: www.whiteaguspартnership.co.uk			
Project: PROPOSED DWELLING CHapel STREET BARNSELEY				Client: MR G. ASKEW			
Drawing Title: SITE PLAN				Date: SEPT 2012		Scale: 1:200 @ A2	
				Ref.:		Dwg. No.: 07	
						Rev.:	
Date:				Date:		Date:	
Surfix:				Surfix:		Surfix:	
Description:				Description:		Description:	