



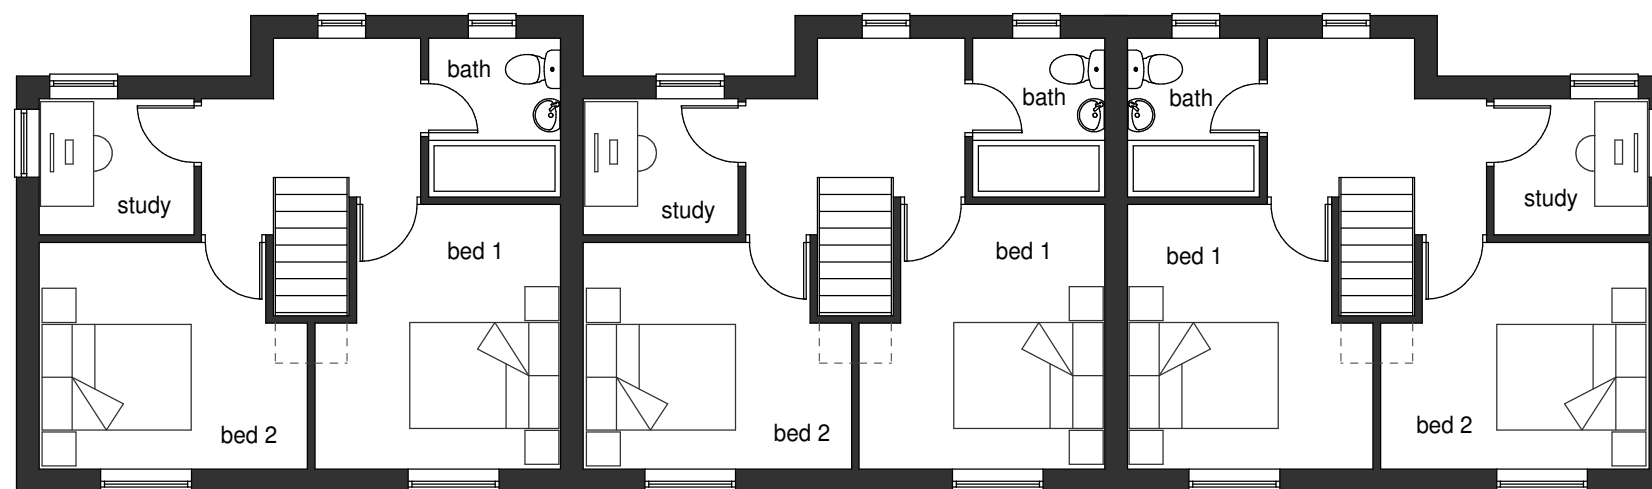

First Floor Plan

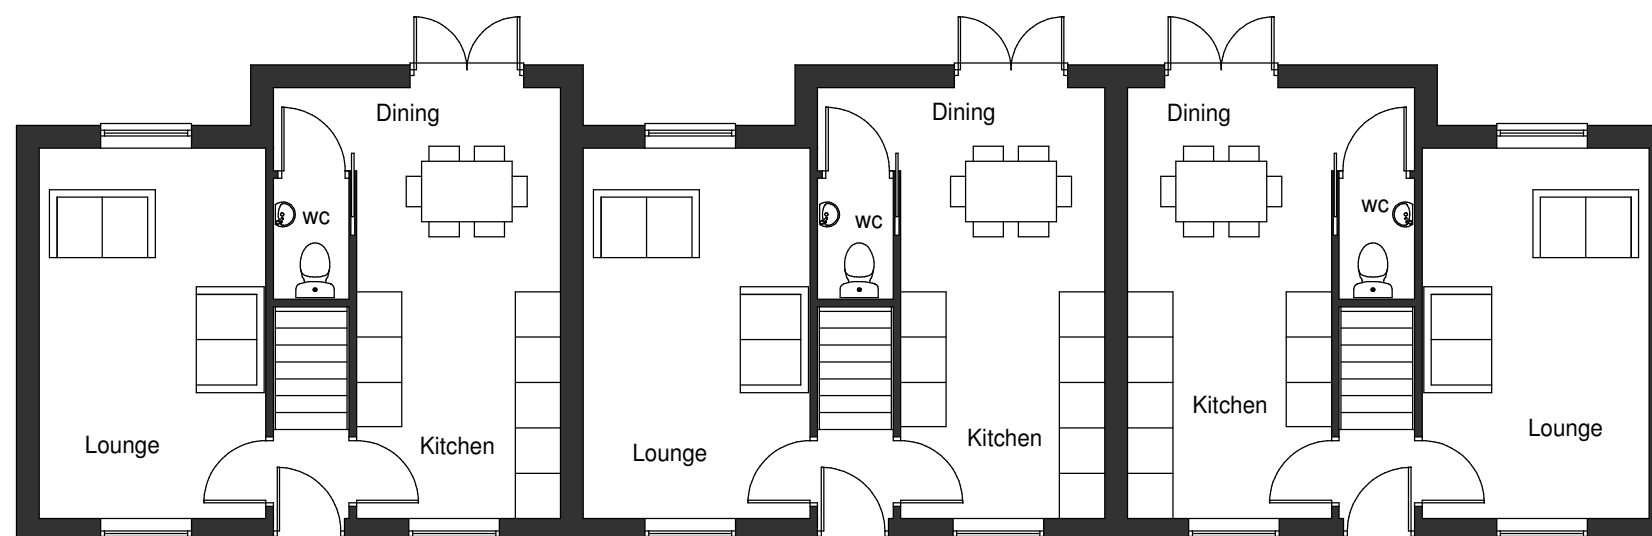

Ground Floor Plan

IAN BUCKLEY

**PROPOSED RESIDENTIAL DEVELOPMENT
FILEY AVENUE
ROYSTON
S71 4PZ**

HOUSETYPE sheet 1 of 2

scale	date	drawn	checked
1:100 @ A3	July 20	PB	
drawing no	revision		
20 - 052- 3			

C3 Architecture Planning
& Design Ltd

Tel 07963 686613
web www.c3planninganddesign.co.uk
email info@c3planninganddesign.co.uk