



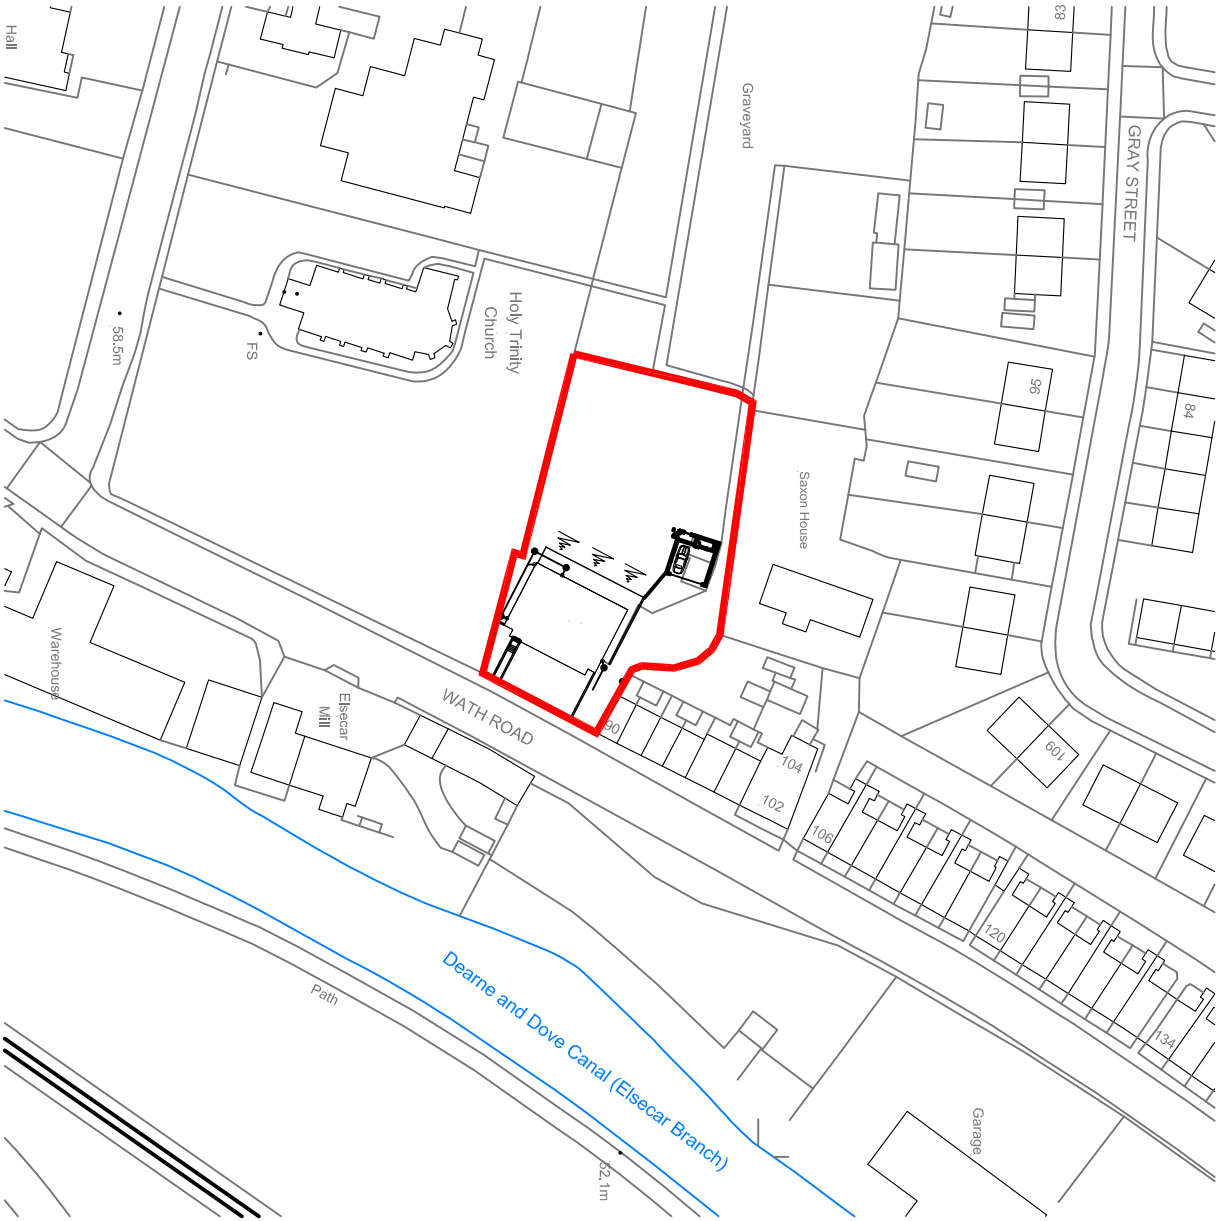

Site Location Plan 1:1250

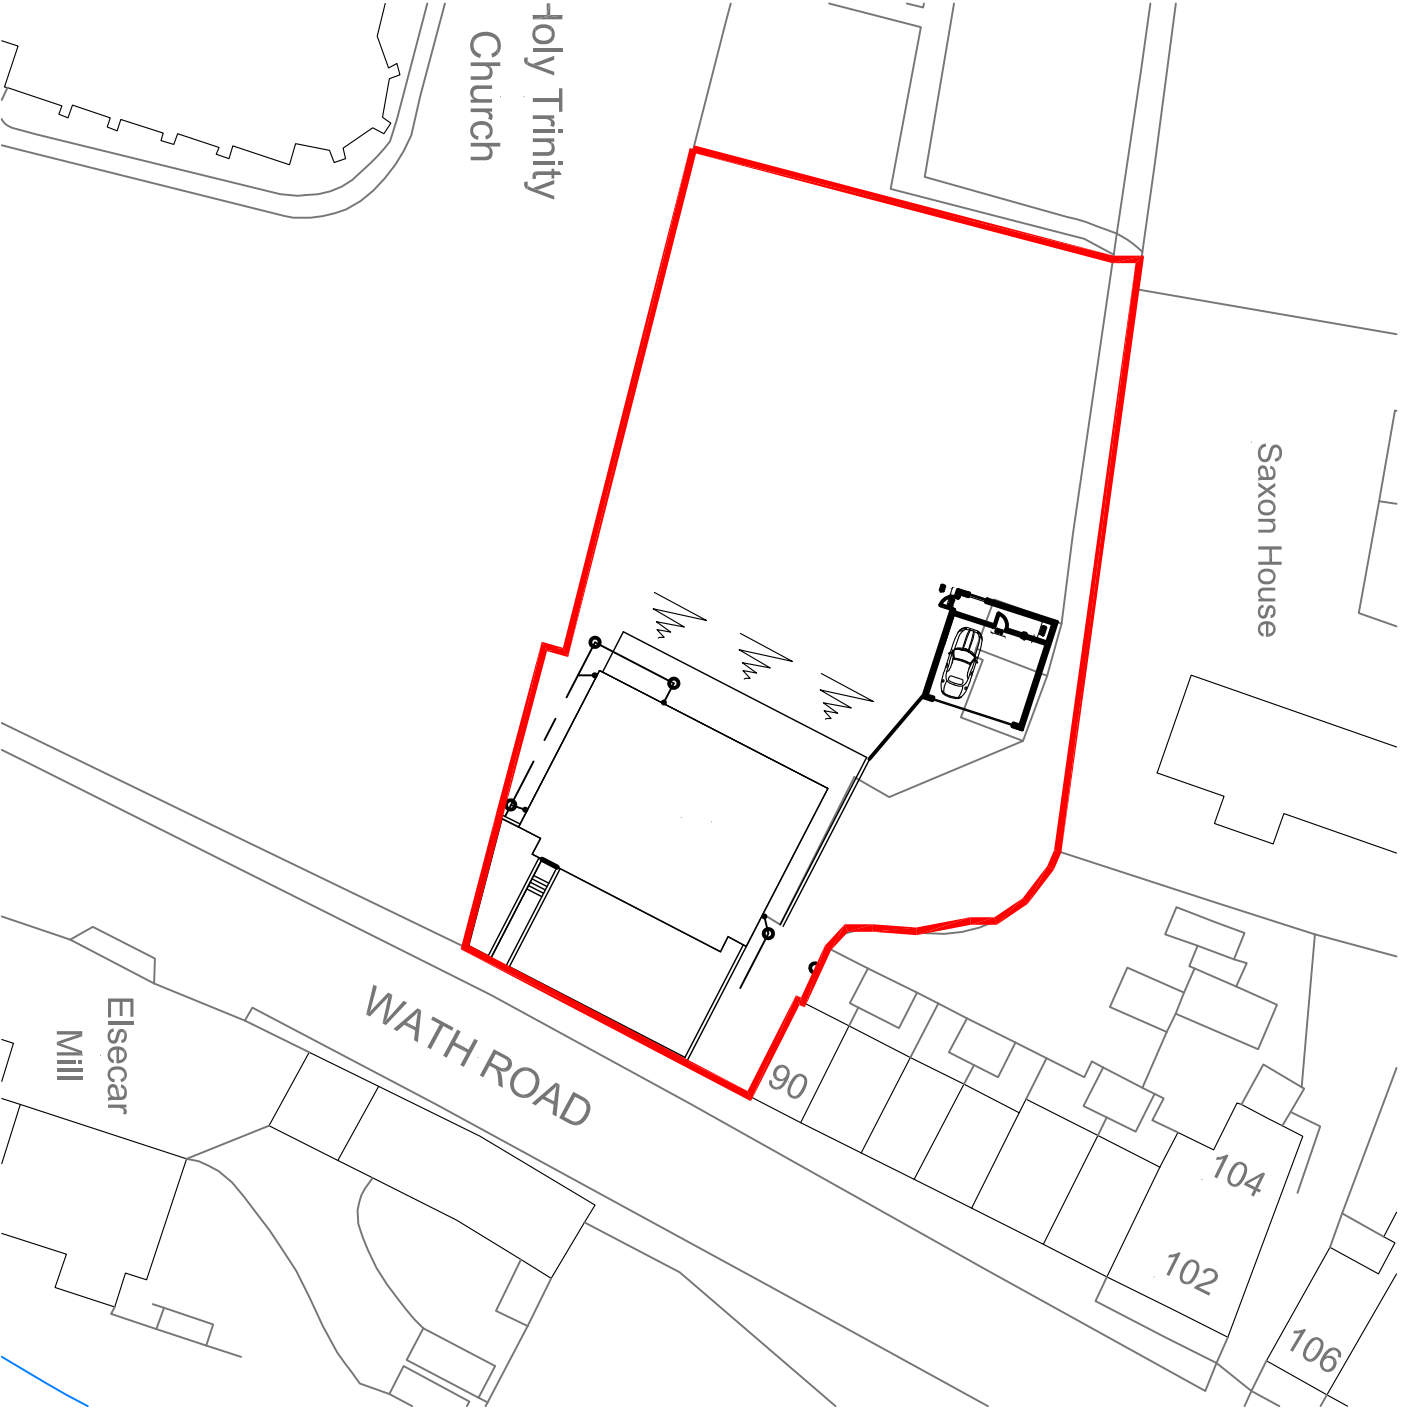

Site Plan 1:500

MaxDesign Architecture Planning Consultancy 1 Sunnyview, High Street, Austerfield, Doncaster DN10 6QS t: 01302 378383 e: design@maxdesignconsultancy.co.uk m: 07734 939 044 w: maxdesignconsultancy.co.uk			
client: JASON BLAND		scale: 1:500 1:1250 @ A3	
project: Change of Use of The Ship Inn, Elssecar		date: May 2011	
title: Site Location Plan		project no.: 01245	drawn: MJ
		number: 00	rev:
		status:	
LOCAL AUTHORITY			