


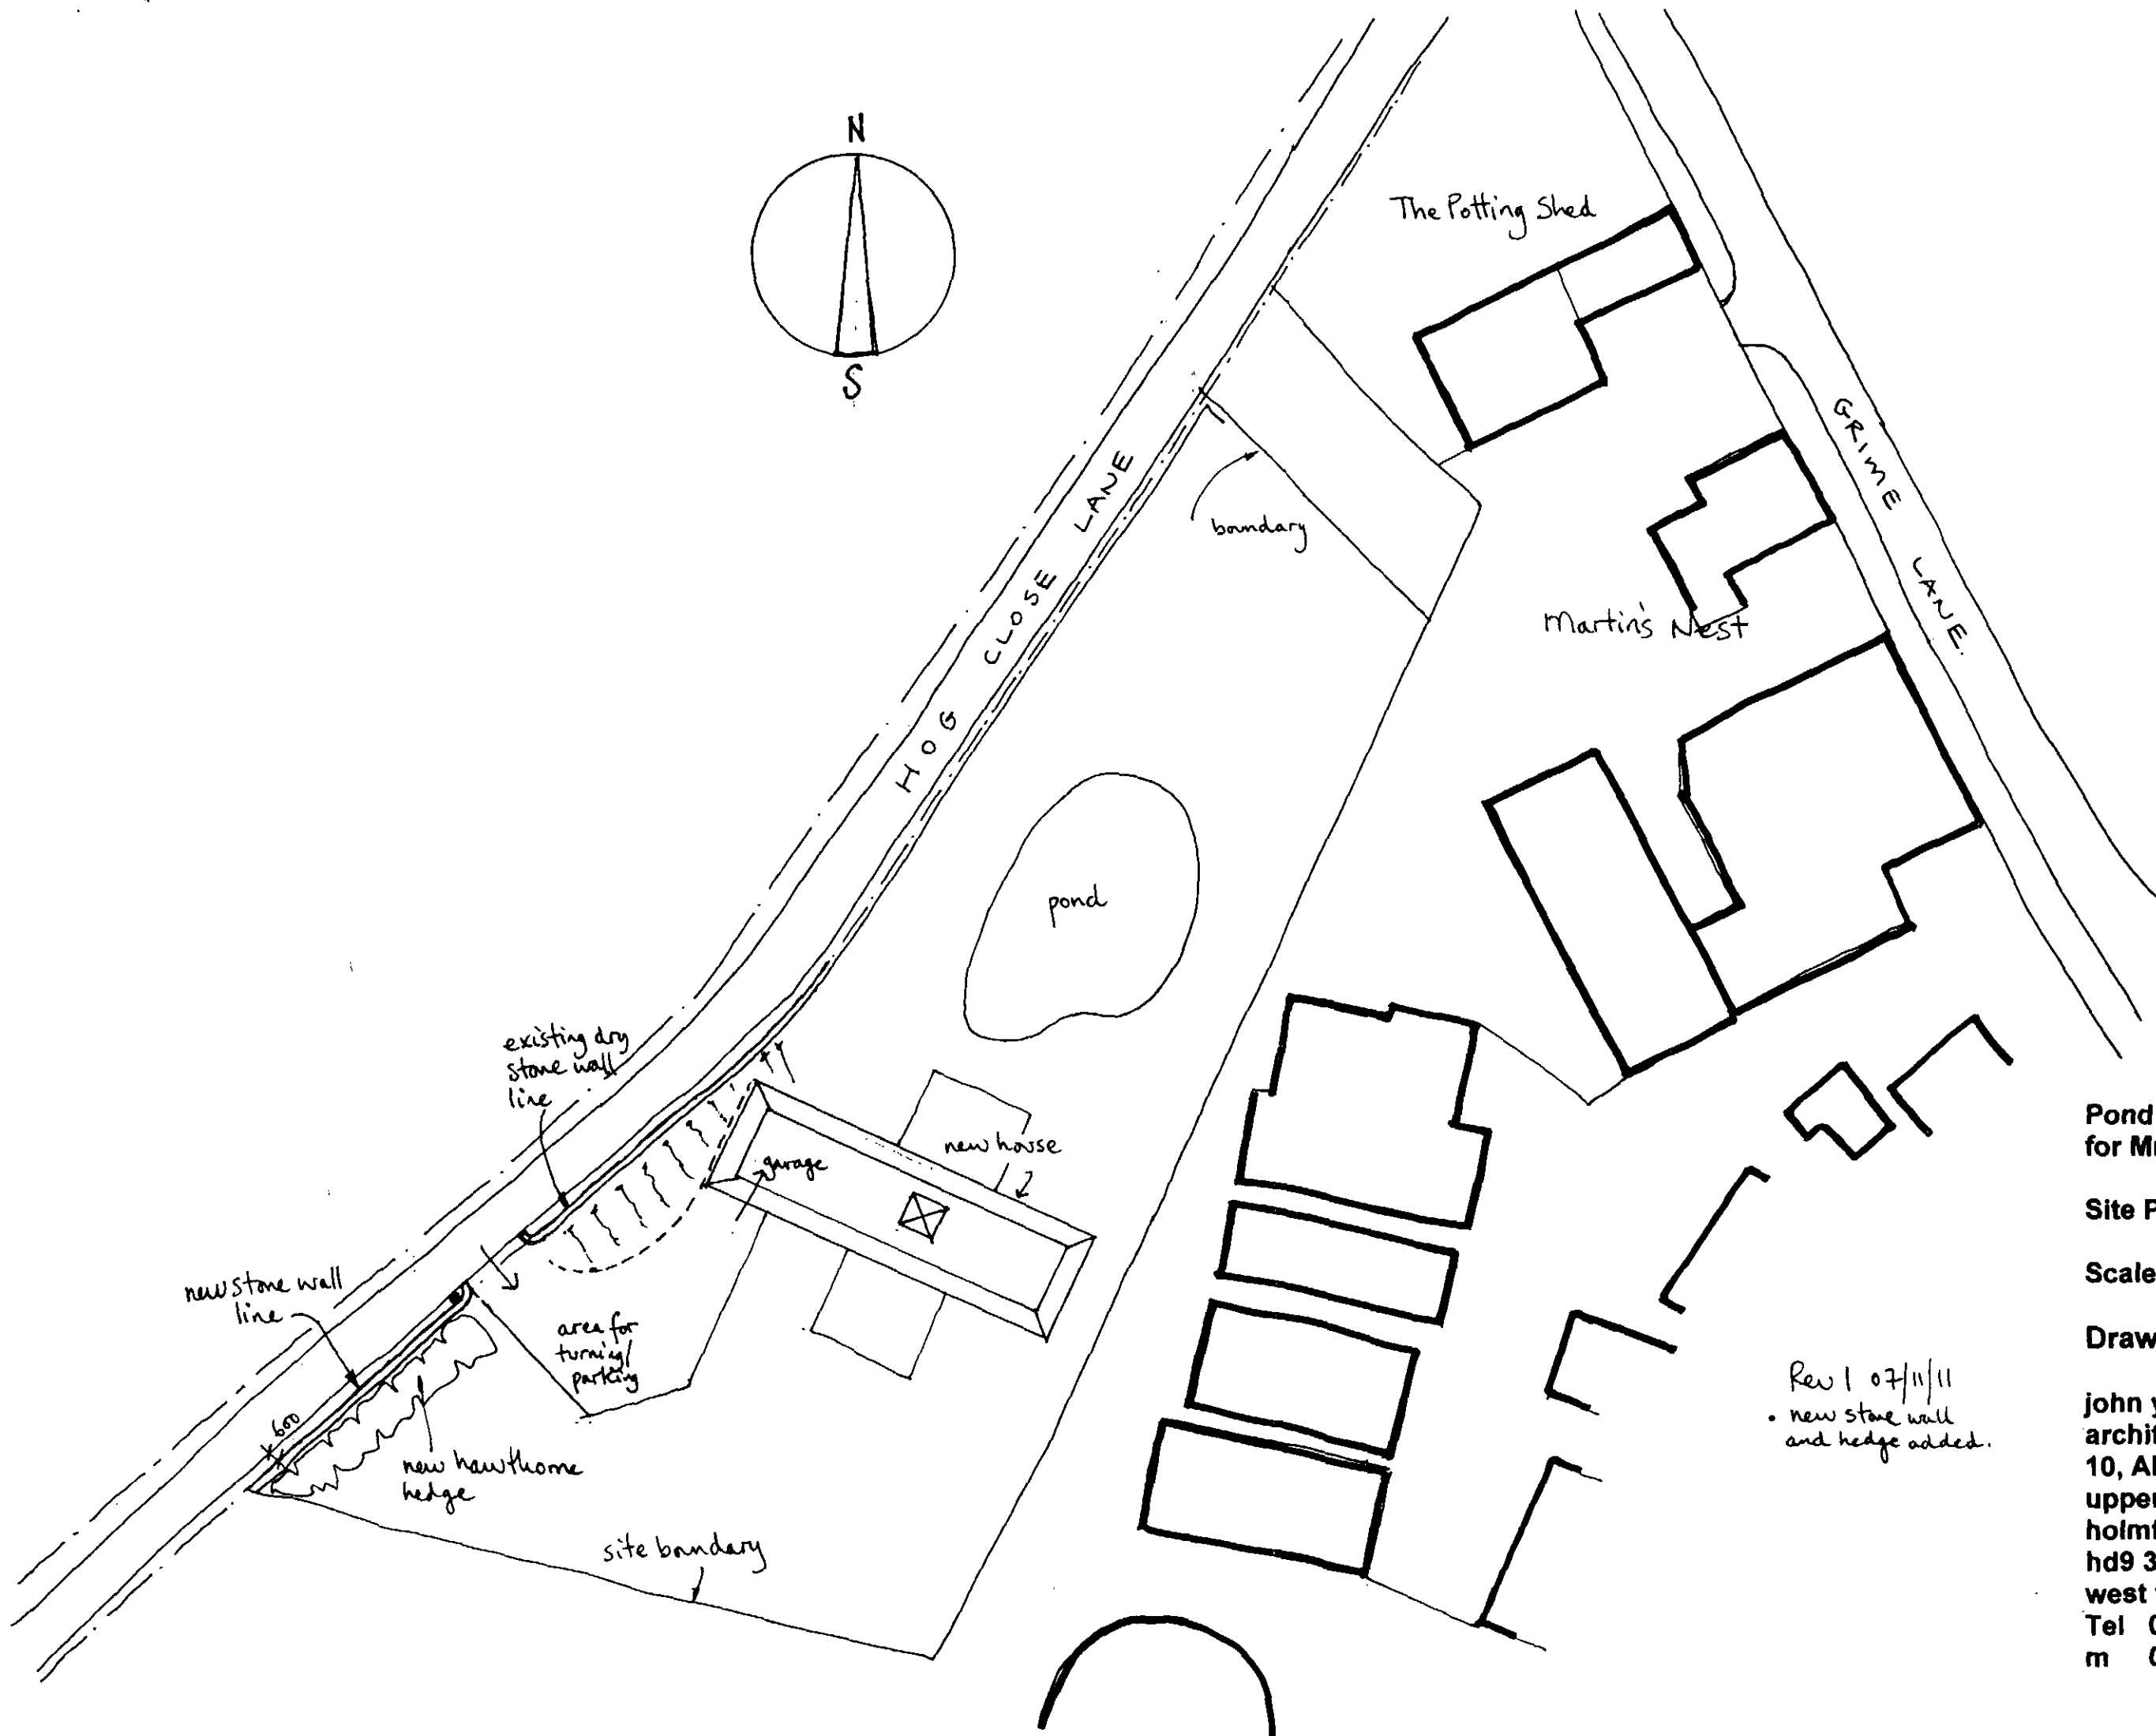


Pond House Victoria  
for Mr & Mrs Barker

Site Plan

Scale : 1:500 Aug 11

Drawing No. 01 rev 1

john yard jy  
architect  
10, Allergill Park,  
upperthong,  
holmfirth,  
hd9 3xh  
west yorkshire  
Tel 01484 687412  
m 07739 084038

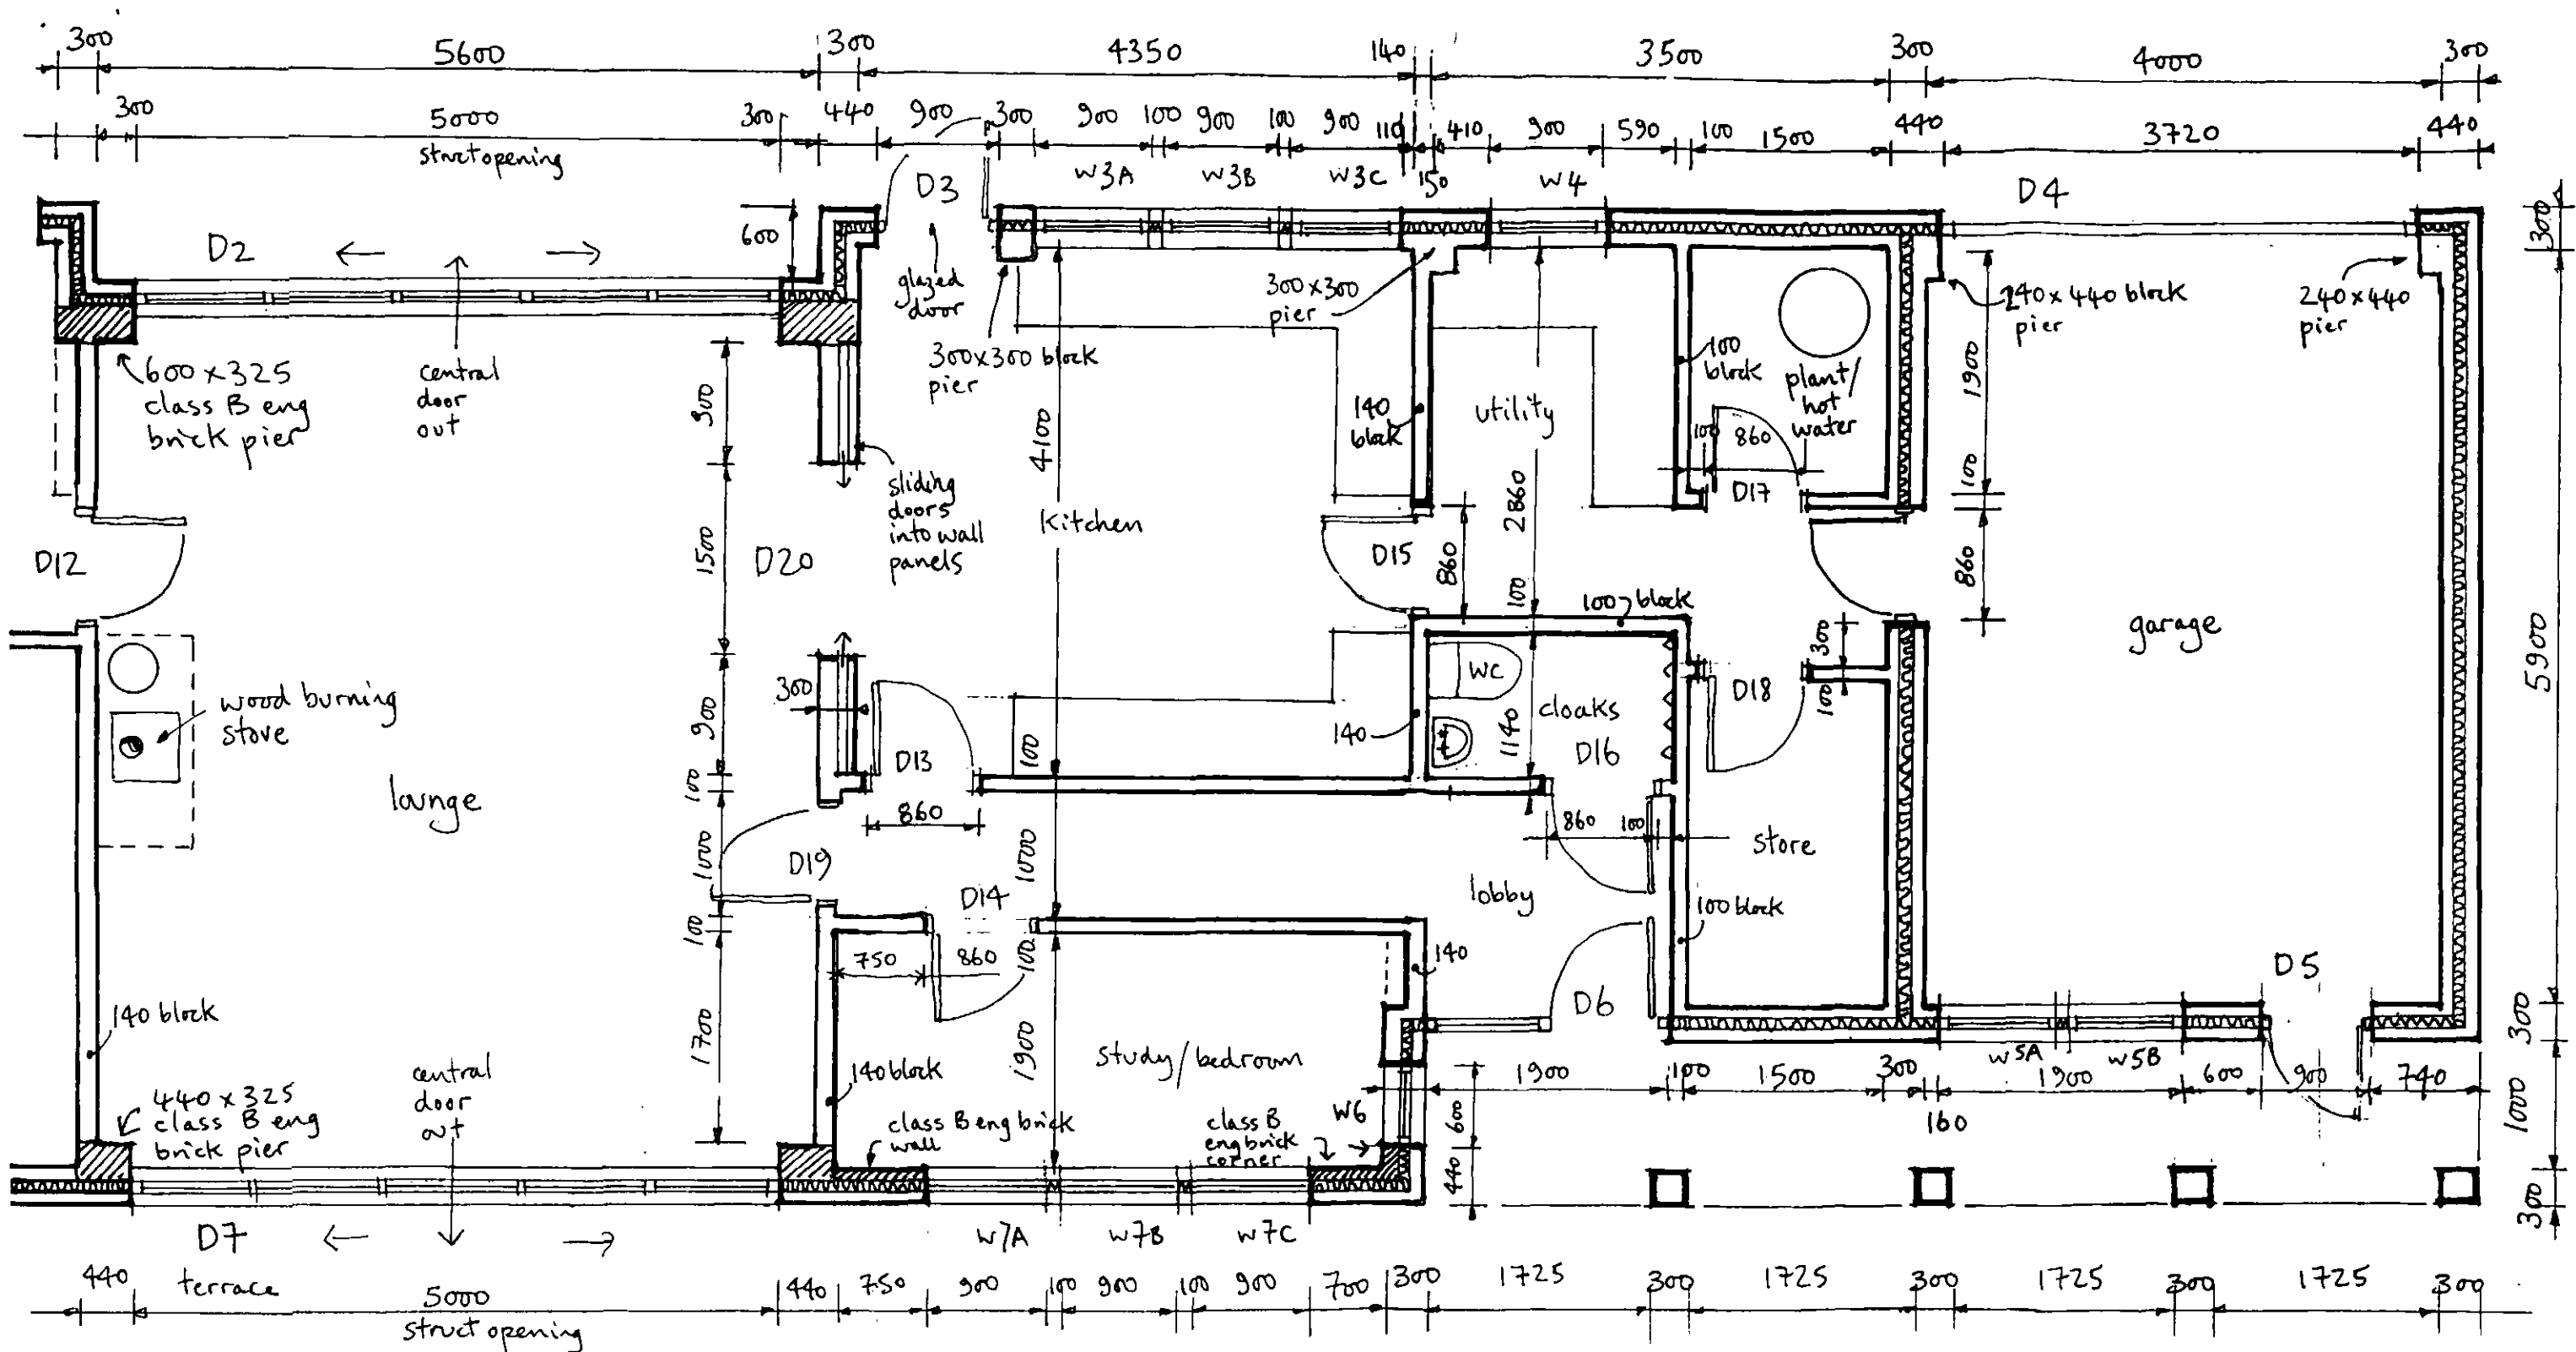

Revision 1 - 06/09/11 - piers added / window & doors numbered  
 Revision 2 - 26/09/11 - doors to lounge added, door to lobby omitted,  
 door to study relocated.




Pond House Victoria  
 for Mr & Mrs Barker

Floor Plan RHS

Scale : 1:50 Aug 11

Drawing No. 03 rev 2

john yard jy  
 architect  
 10, Allergill Park,  
 upperthong,  
 holmfirth,  
 hd9 3xh  
 west yorkshire  
 Tel 01484 687412  
 m 07739 084038

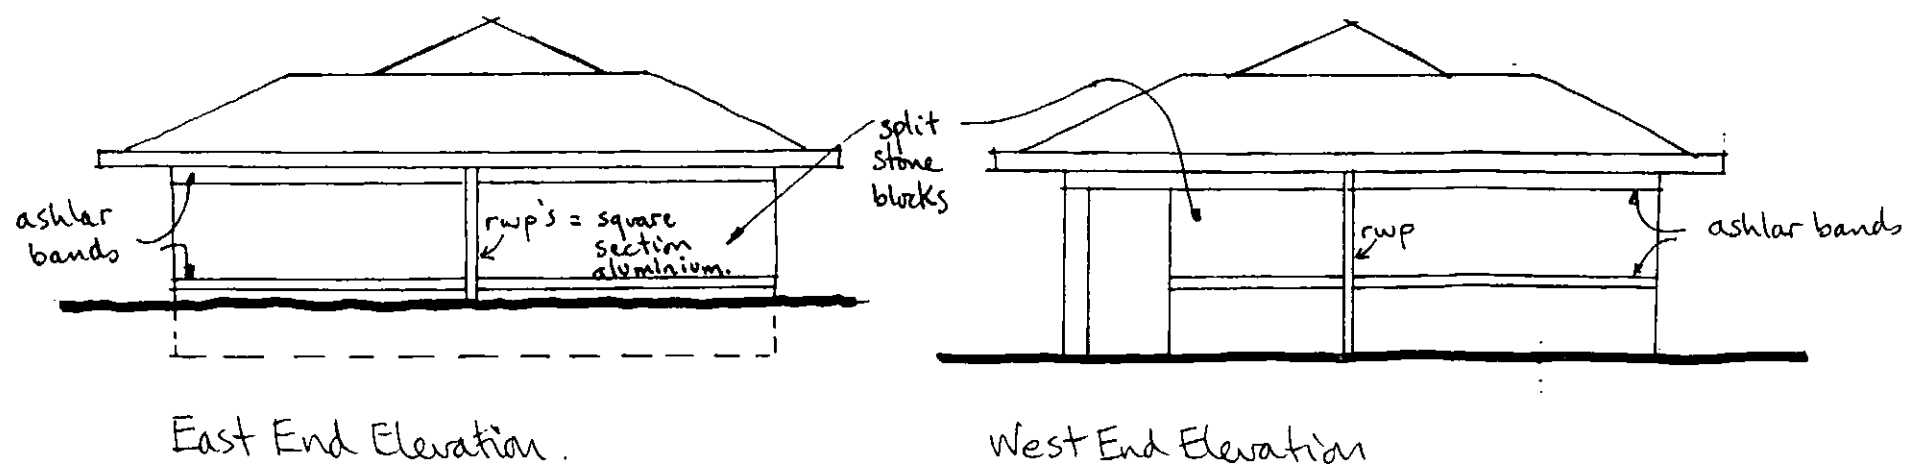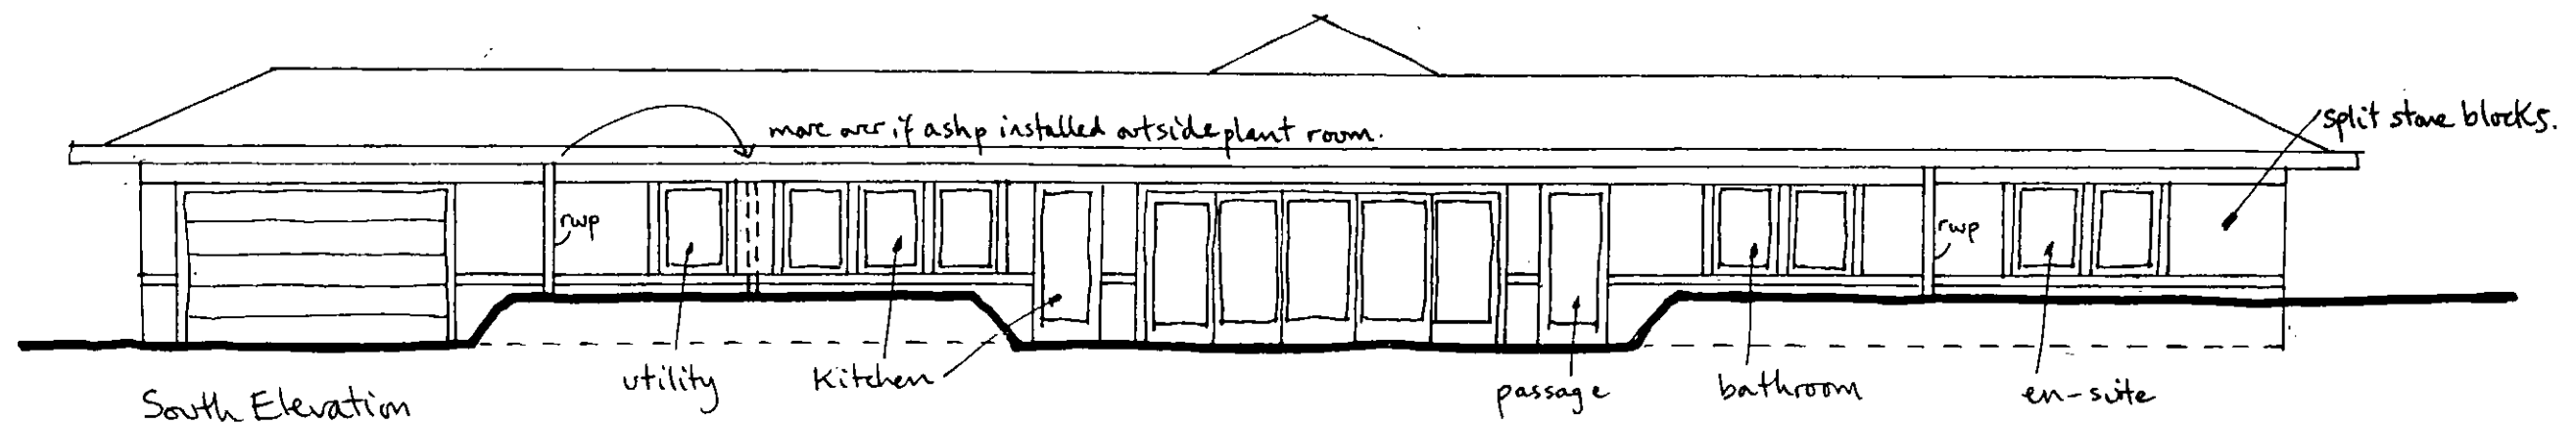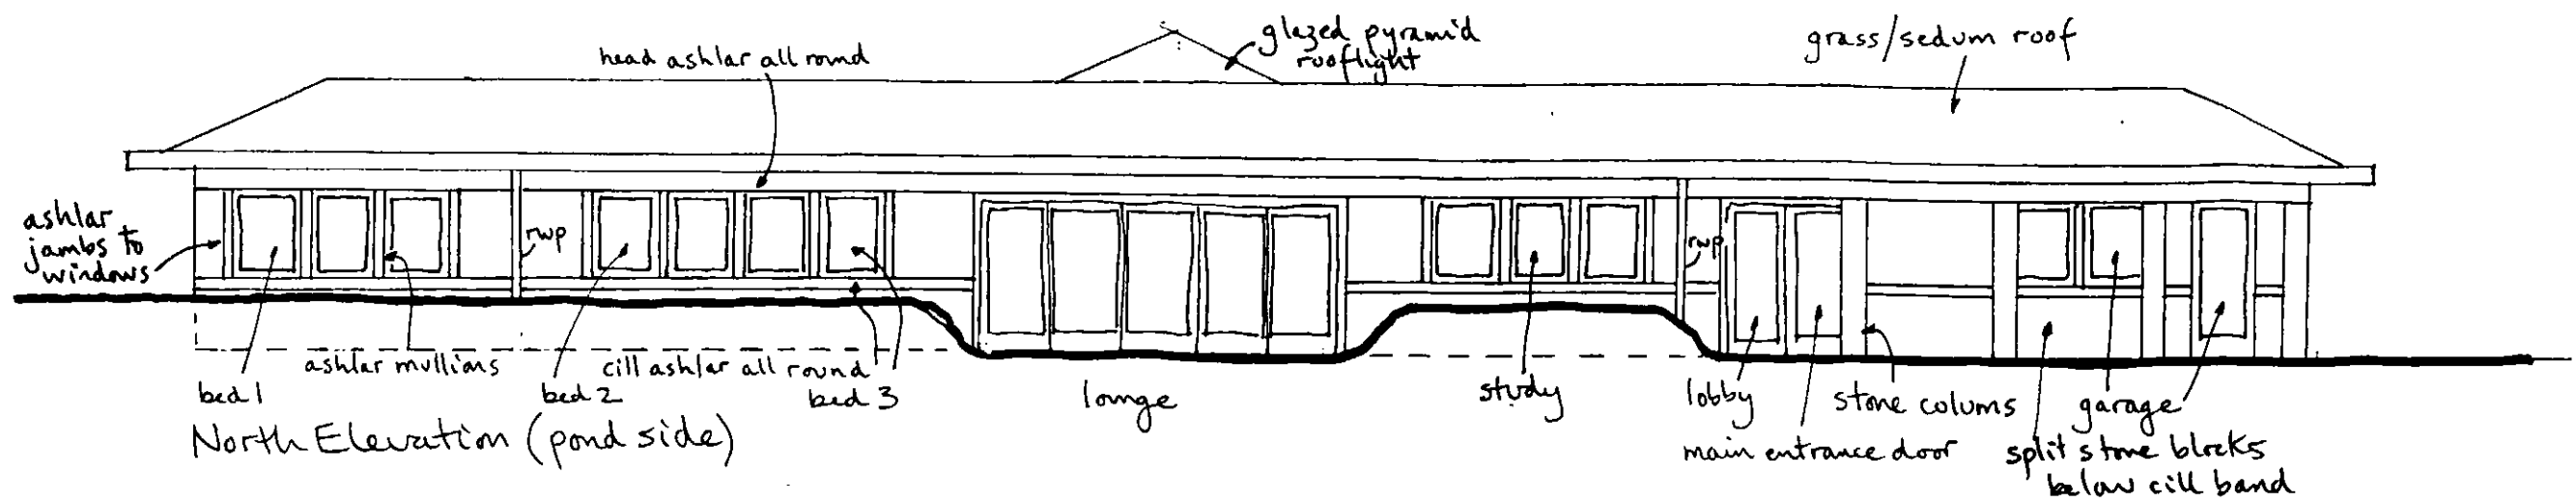

Revision | 26.09.11 Lantern removed from rooflight.  
 2 07.11.11 External walls, all stone.

**Pond House Victoria  
 for Mr & Mrs Barker**



**Elevations**

**Scale : 1:100 Aug 11**

**Drawing No. 04 rev2**

**john yard jy  
 architect  
 10, Allergill Park,  
 upperthong,  
 holmfirth,  
 hd9 3xh  
 west yorkshire  
 Tel 01484 687412  
 m 07739 084038**



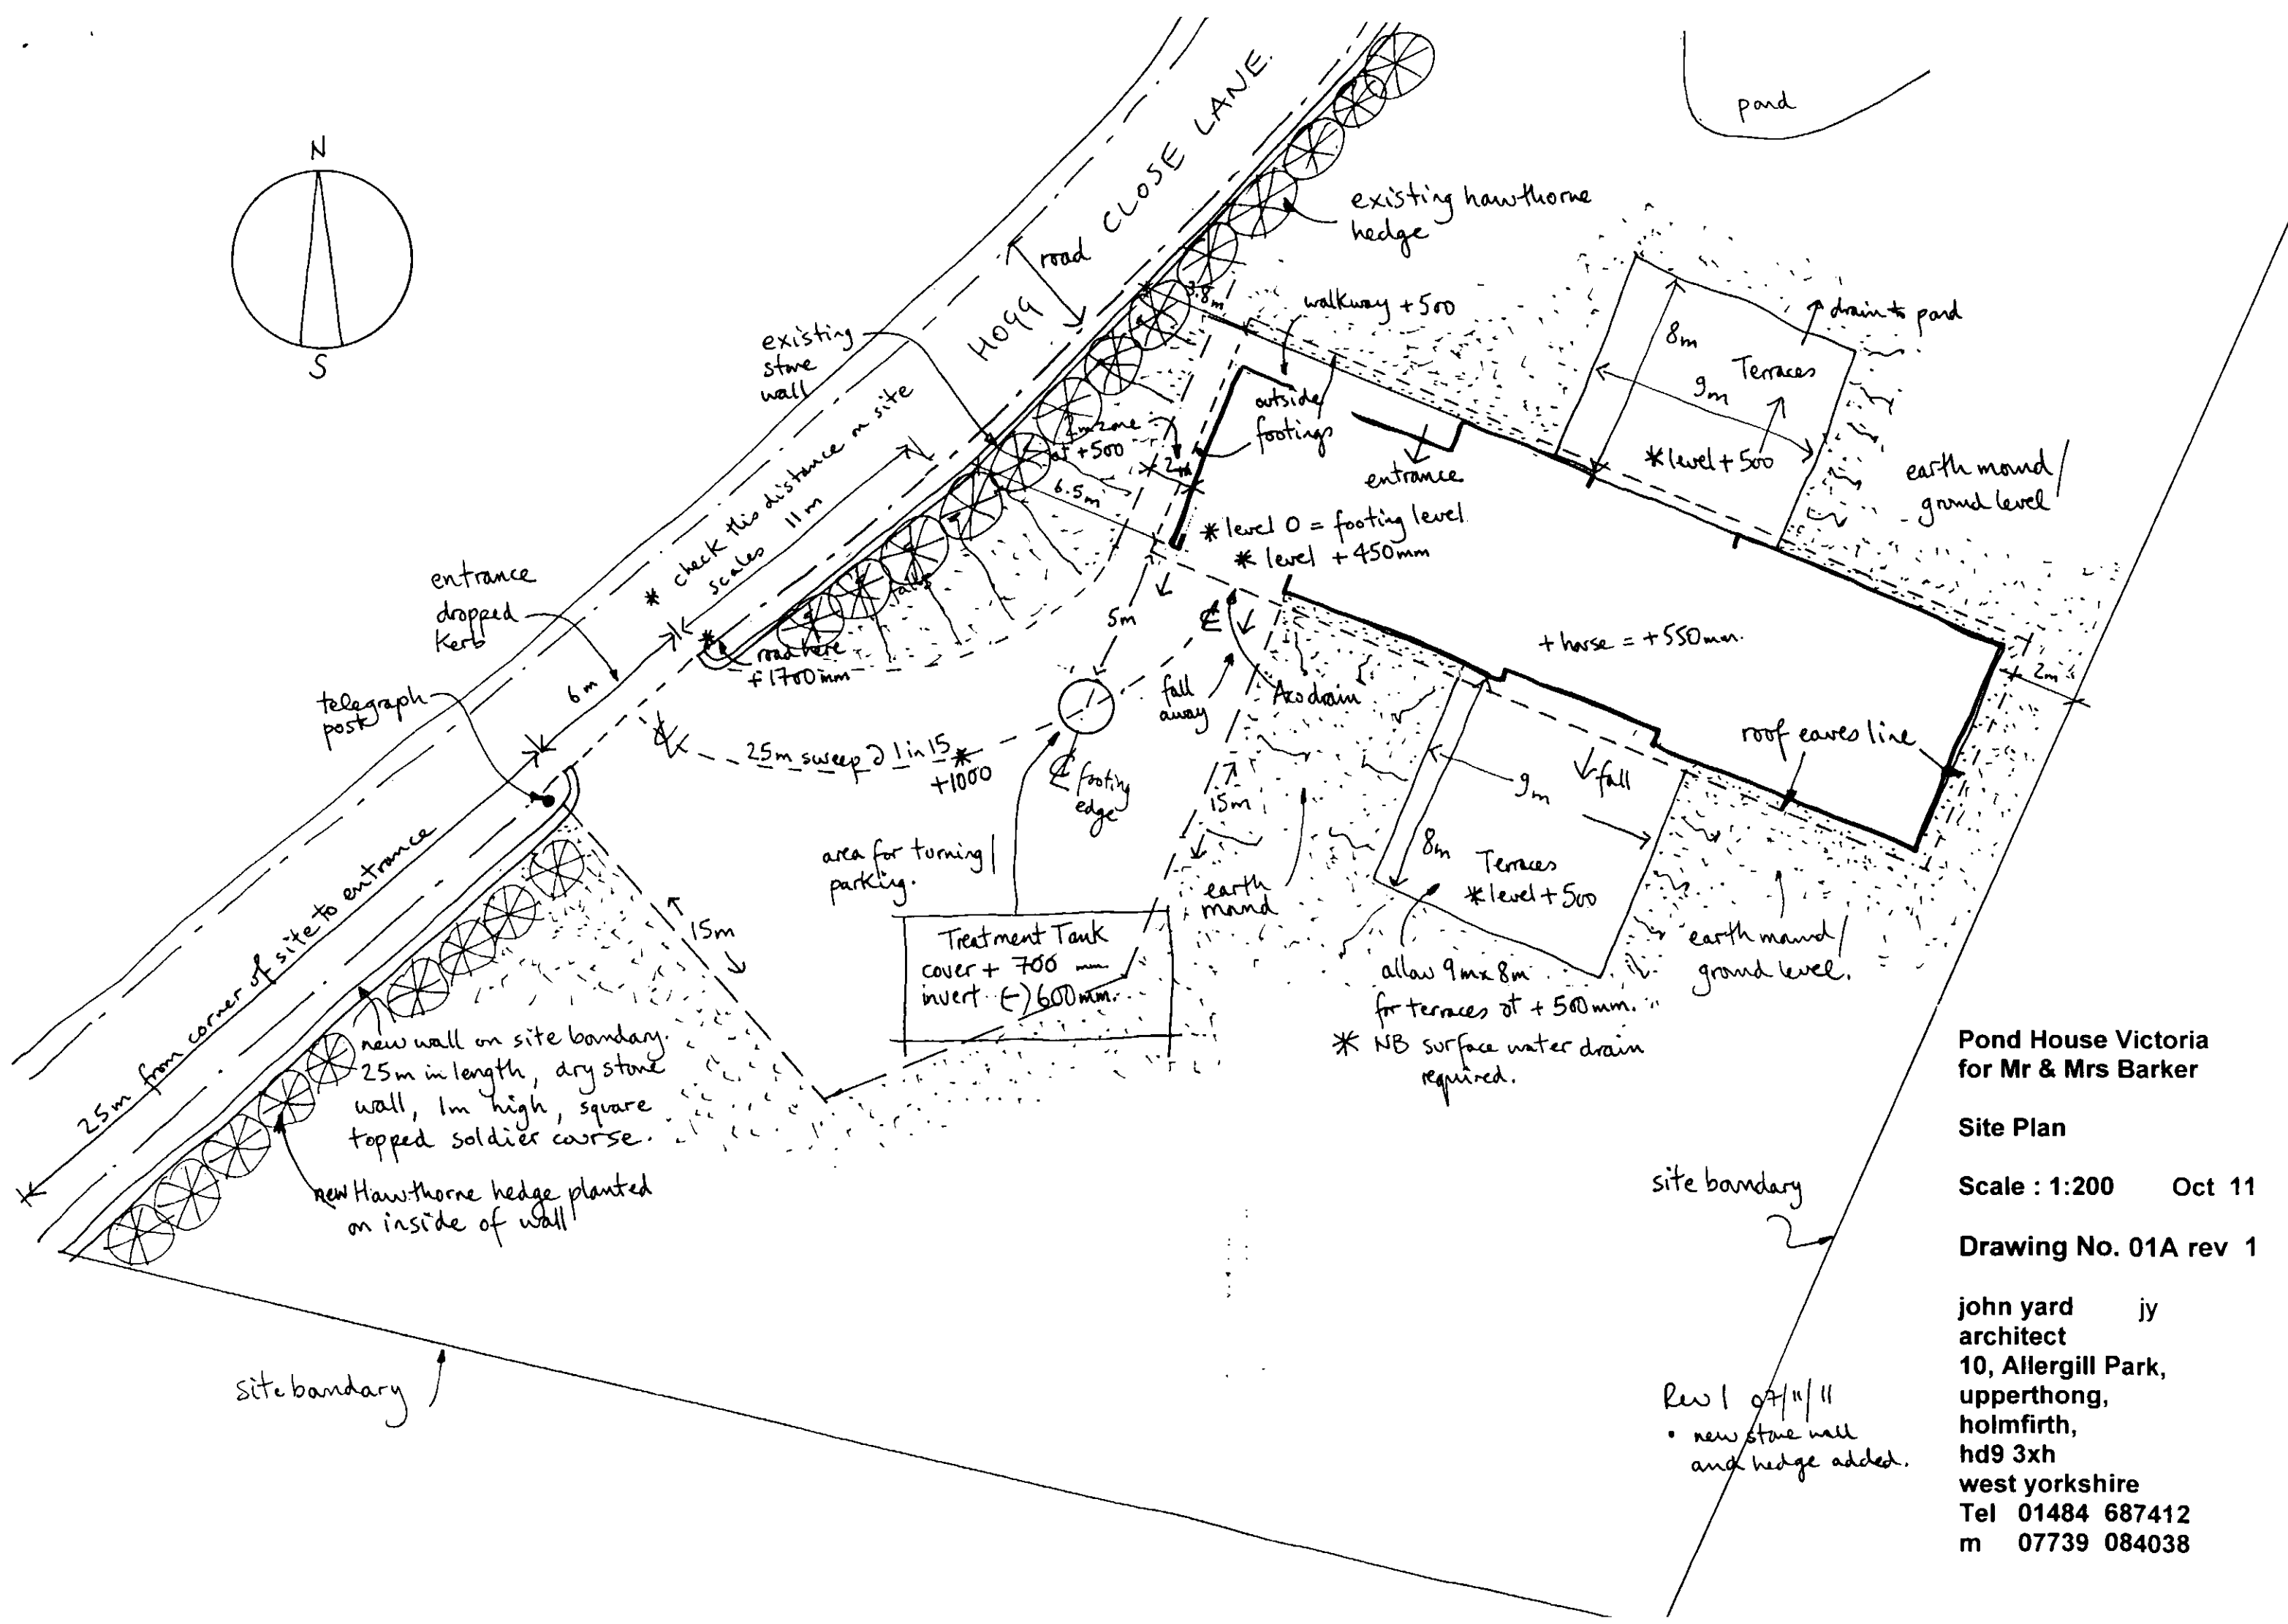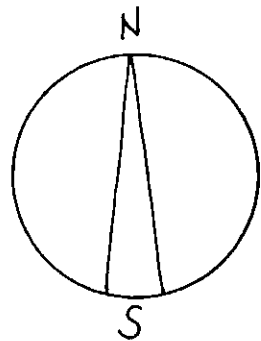

Pond House Victoria  
for Mr & Mrs Barker

Site Plan

Scale : 1:200 Oct 11

Drawing No. 01A rev 1

john yard jy  
architect  
10, Allergill Park,  
upperthong,  
holmfrith,  
hd9 3xh  
west yorkshire  
Tel 01484 687412  
m 07739 084038

Rev 1 07/11/11  
• new stone wall  
and hedge added.