




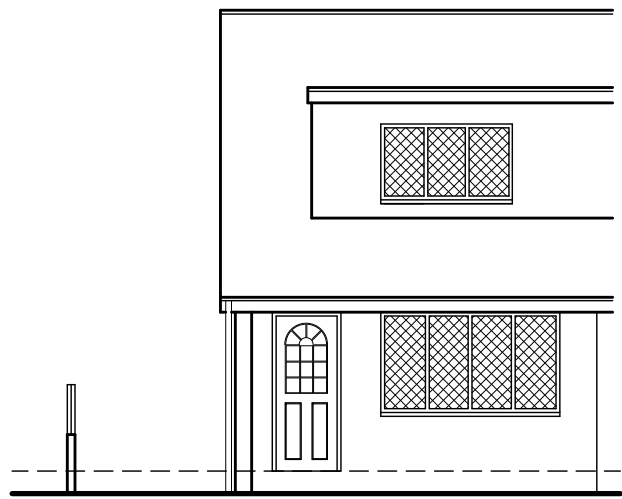

EXISTING FRONT ELEVATION
SCALE 1:100

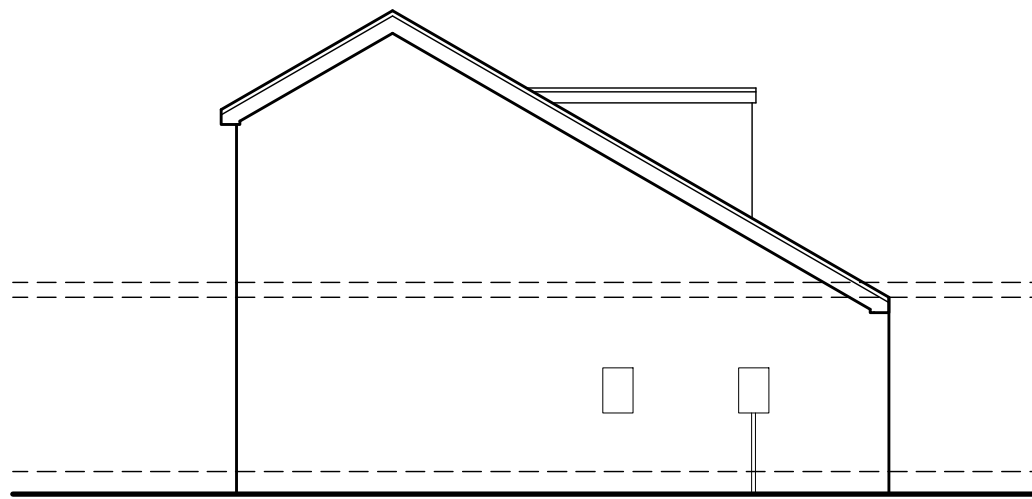


EXISTING SIDE ELEVATION
SCALE 1:100

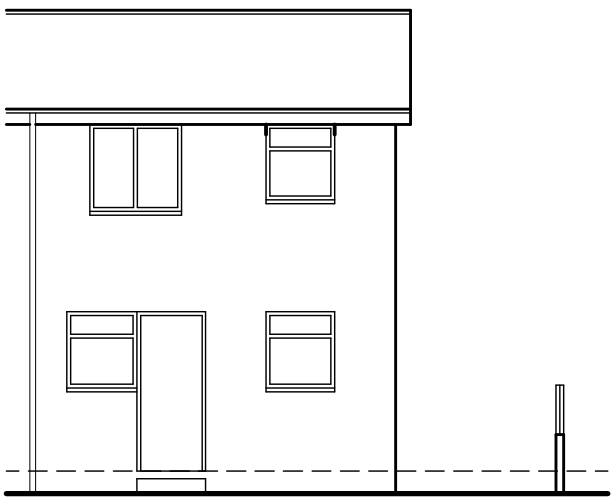


EXISTING REAR ELEVATION
SCALE 1:100



PROPOSED FRONT ELEVATION
SCALE 1:100

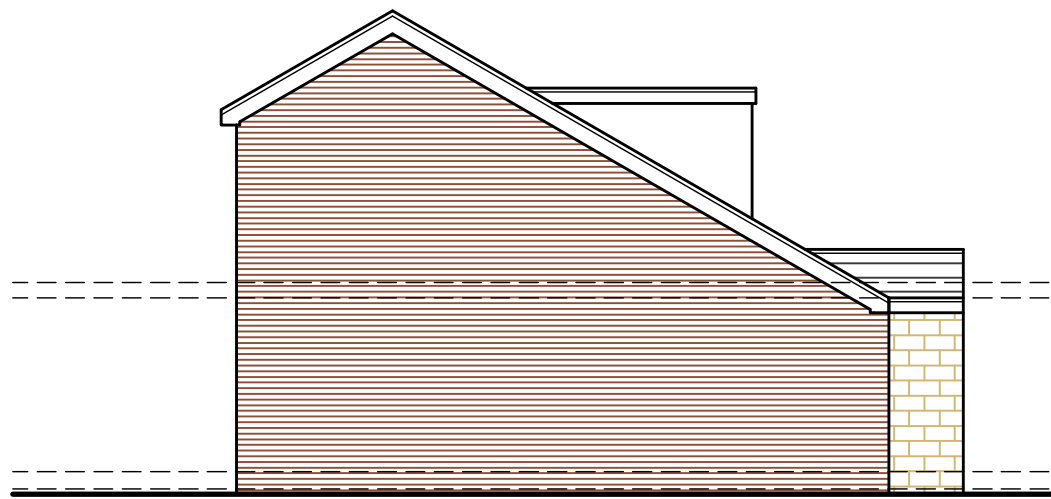


PROPOSED SIDE ELEVATION
SCALE 1:100

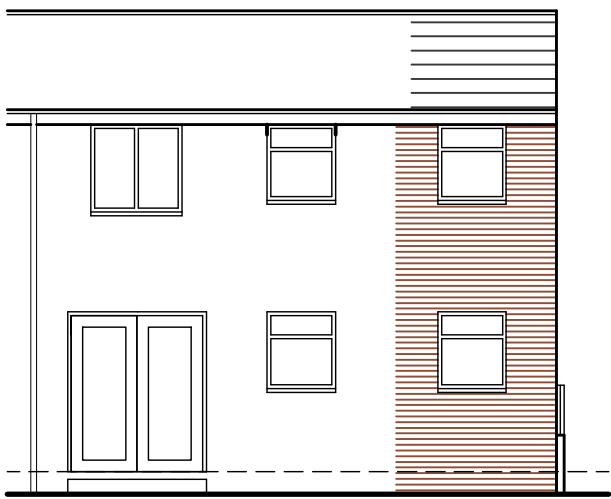


PROPOSED REAR ELEVATION
SCALE 1:100




PROPOSED EXTENSION
SCALE 1:500

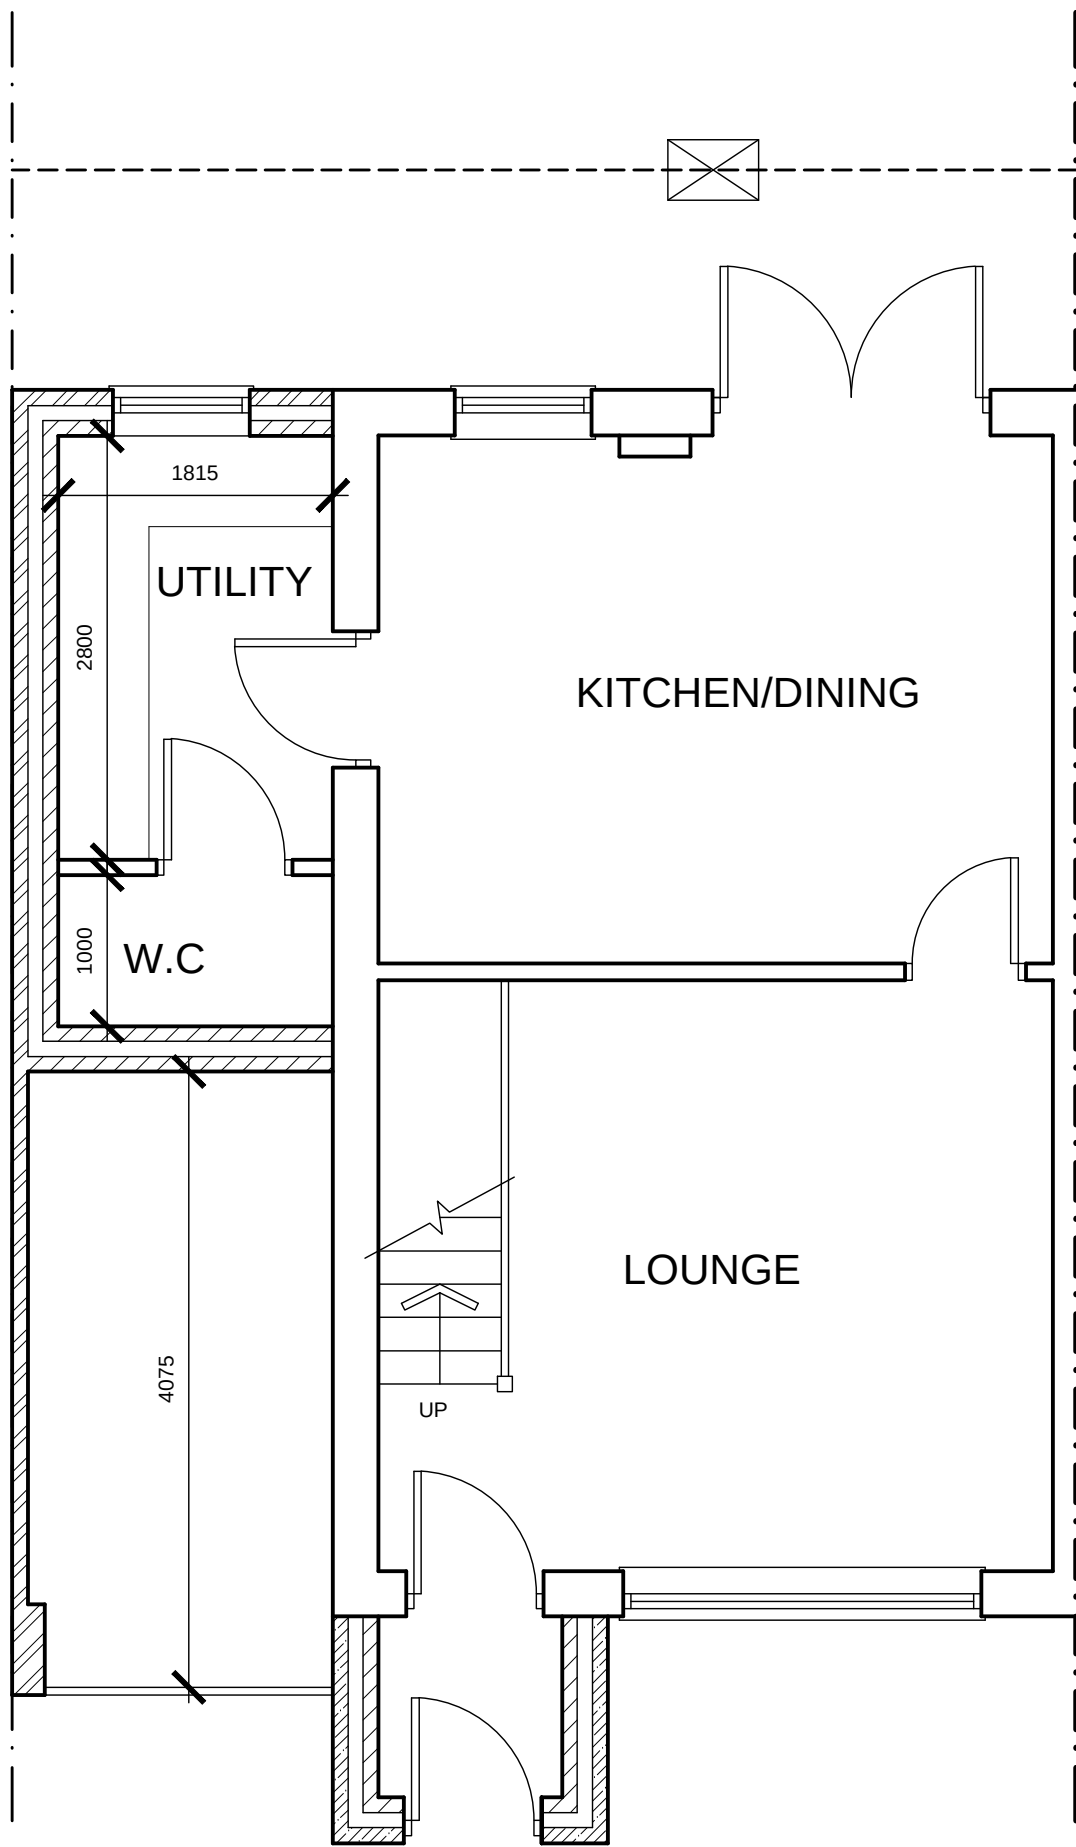

PROPOSED GROUND FLOOR PLAN
SCALE 1:50

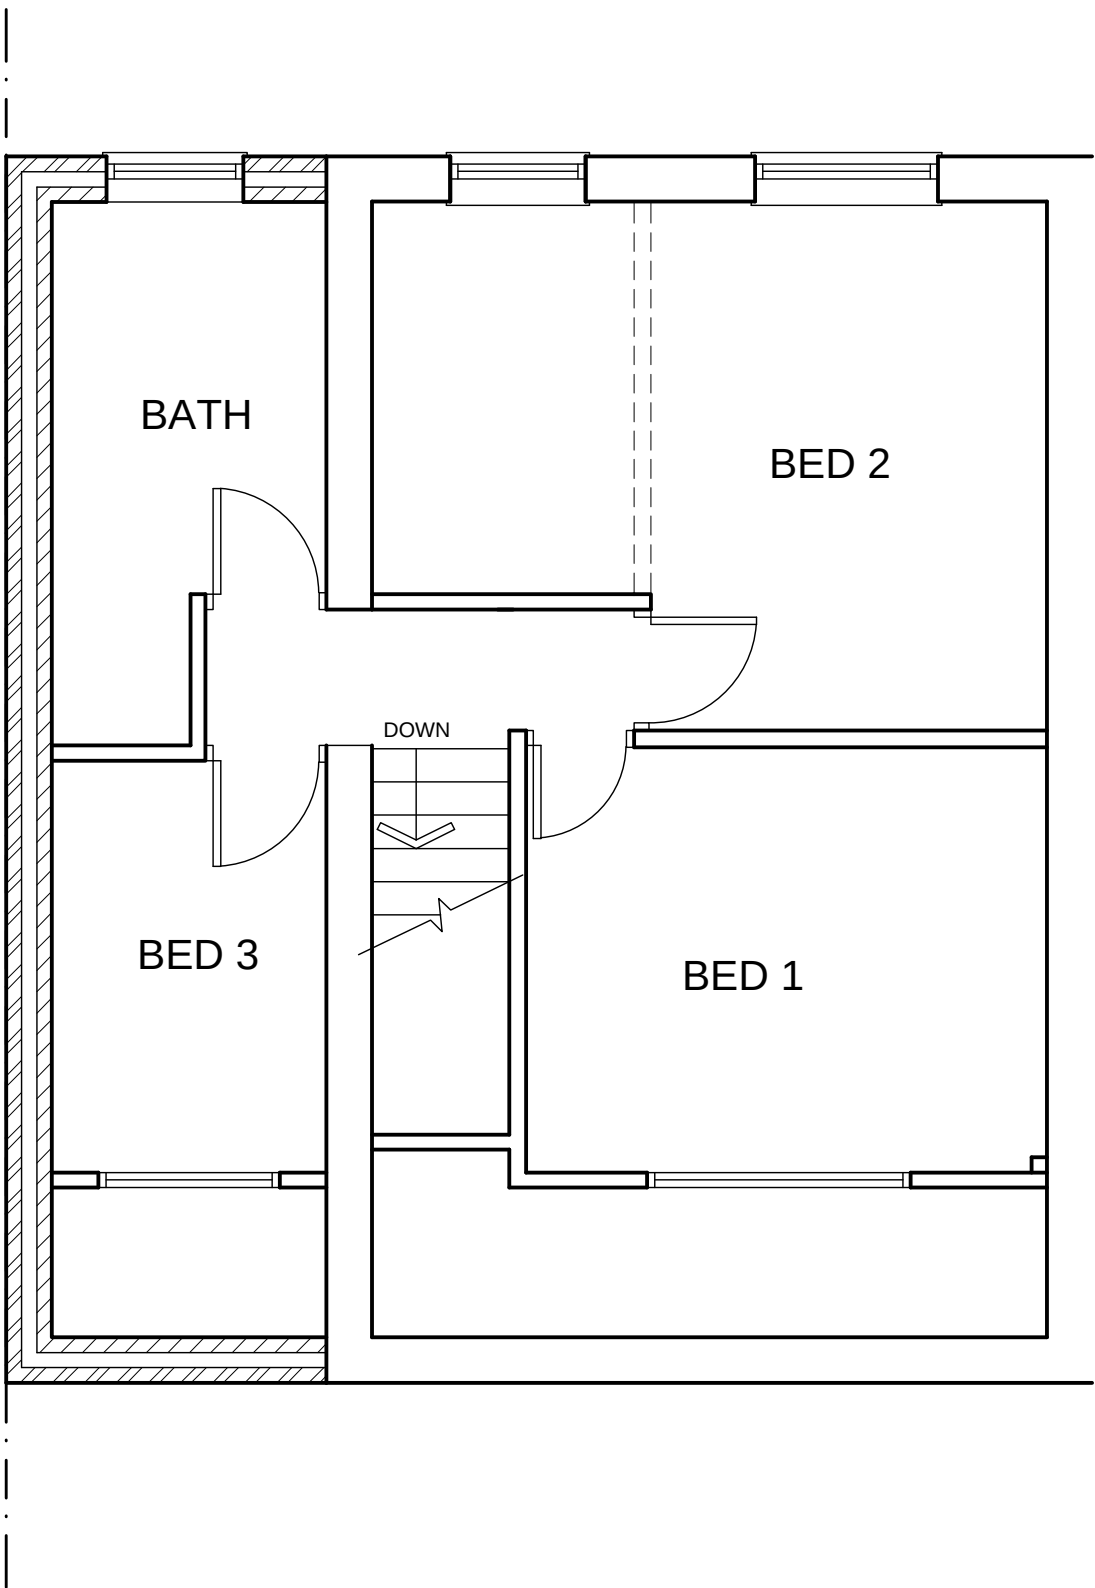

PROPOSED FIRST FLOOR PLAN
SCALE 1:50

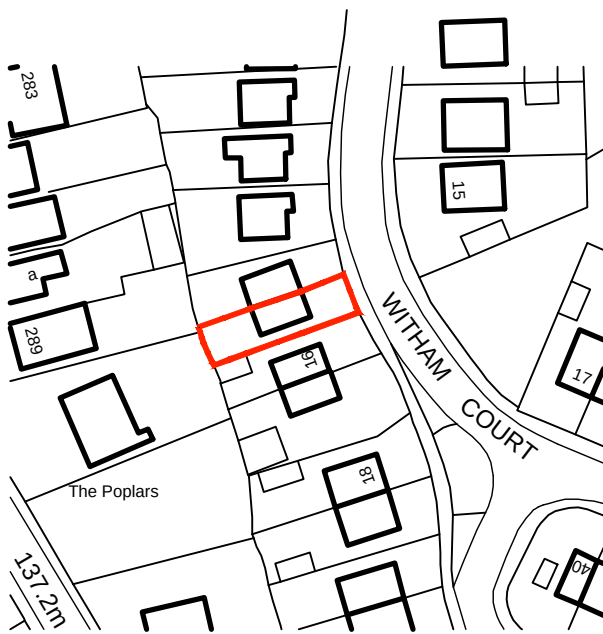

LOCATION PLAN
SCALE 1:1250

<div>White Agus Partnership</div>			<div>PROVIDENCE VILLA, 42 SACKVILLE STREET, BARNSELEY, S70 2DB</div>			<div>Phone: 01226 208482 Fax: 01226 283030 Email: info@whiteaguspartnership.co.uk Web: www.whiteaguspartnership.co.uk</div>		
Project.			Client.					
PROPOSED TWO STOREY SIDE EXTENSION 14 WITHAM COURT, HIGHAM BARNSELEY, S75 1PX			MR A. SELBY					
Drawing Title.			Date. DECEMBER 2012		Scale. AS SHOWN			
PLANS & ELEVATIONS			Ref. 12-077		Dwg. No. 01		Rev. A	
Date	Suffix	Description	Date	Suffix	Description			
23/01/13	A	REVISED FOR PLANNING						