




EAST ELEVATION

ALL EXISTING SURFACE WATER FALL PIPES TO BE RETAINED IN CURRENT POSITIONS WITH ALL GUTTERING AND PIPEWORK REPAIRED OR REPLACED TO PLANNING OFFICER/BUILDING CONTROL OFFICERS APPROVAL.


NEW SVPS TO MATCH EXISTING. WHERE EXISTING WASTEPIPES ETC ARE NOT REQUIRED THEY ARE TO BE REMOVED AND DISUSED DRAINS SEALED OFF. MAKE GOOD WHERE FITTINGS ETC ARE REMOVED FROM FACE OF EXISTING BUILDING.




WEST ELEVATION

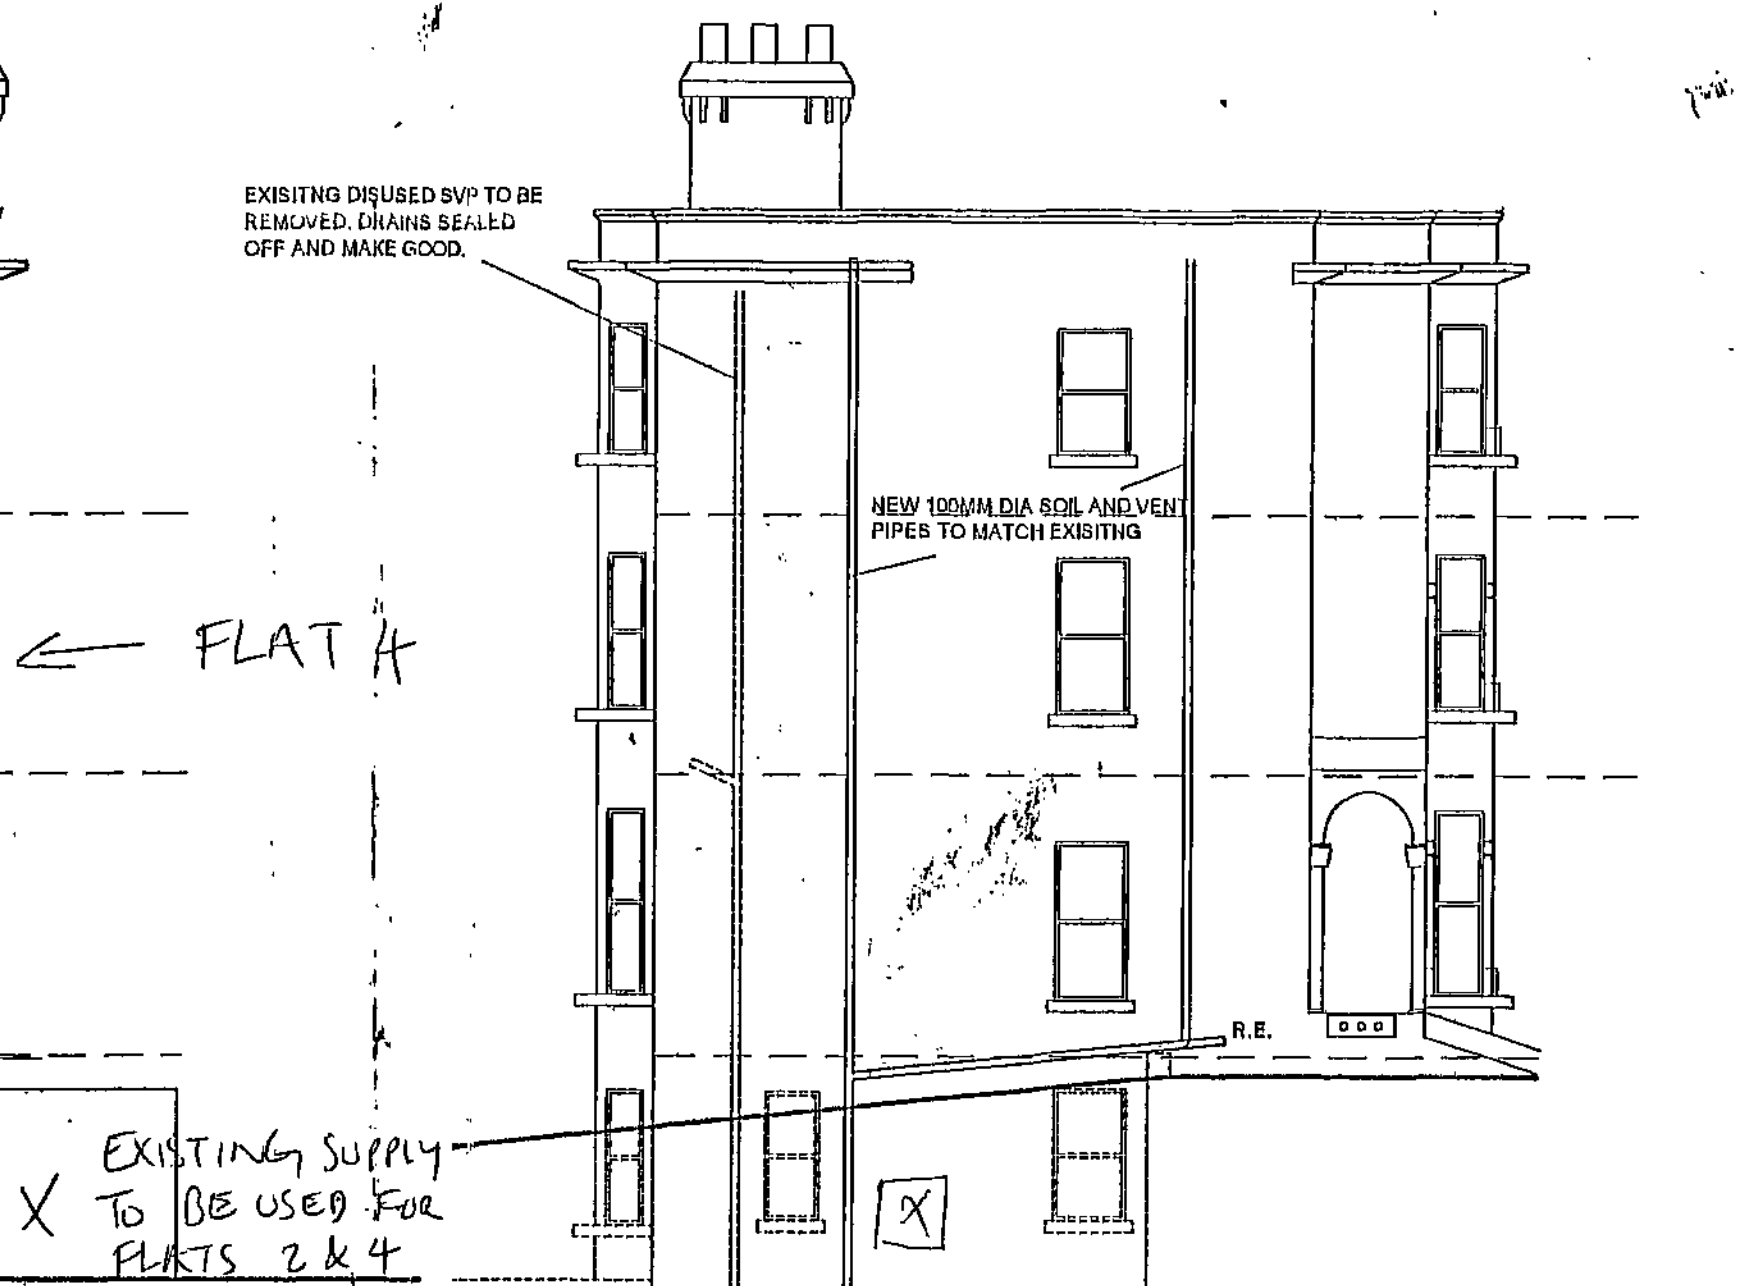


SOUTH ELEVATION

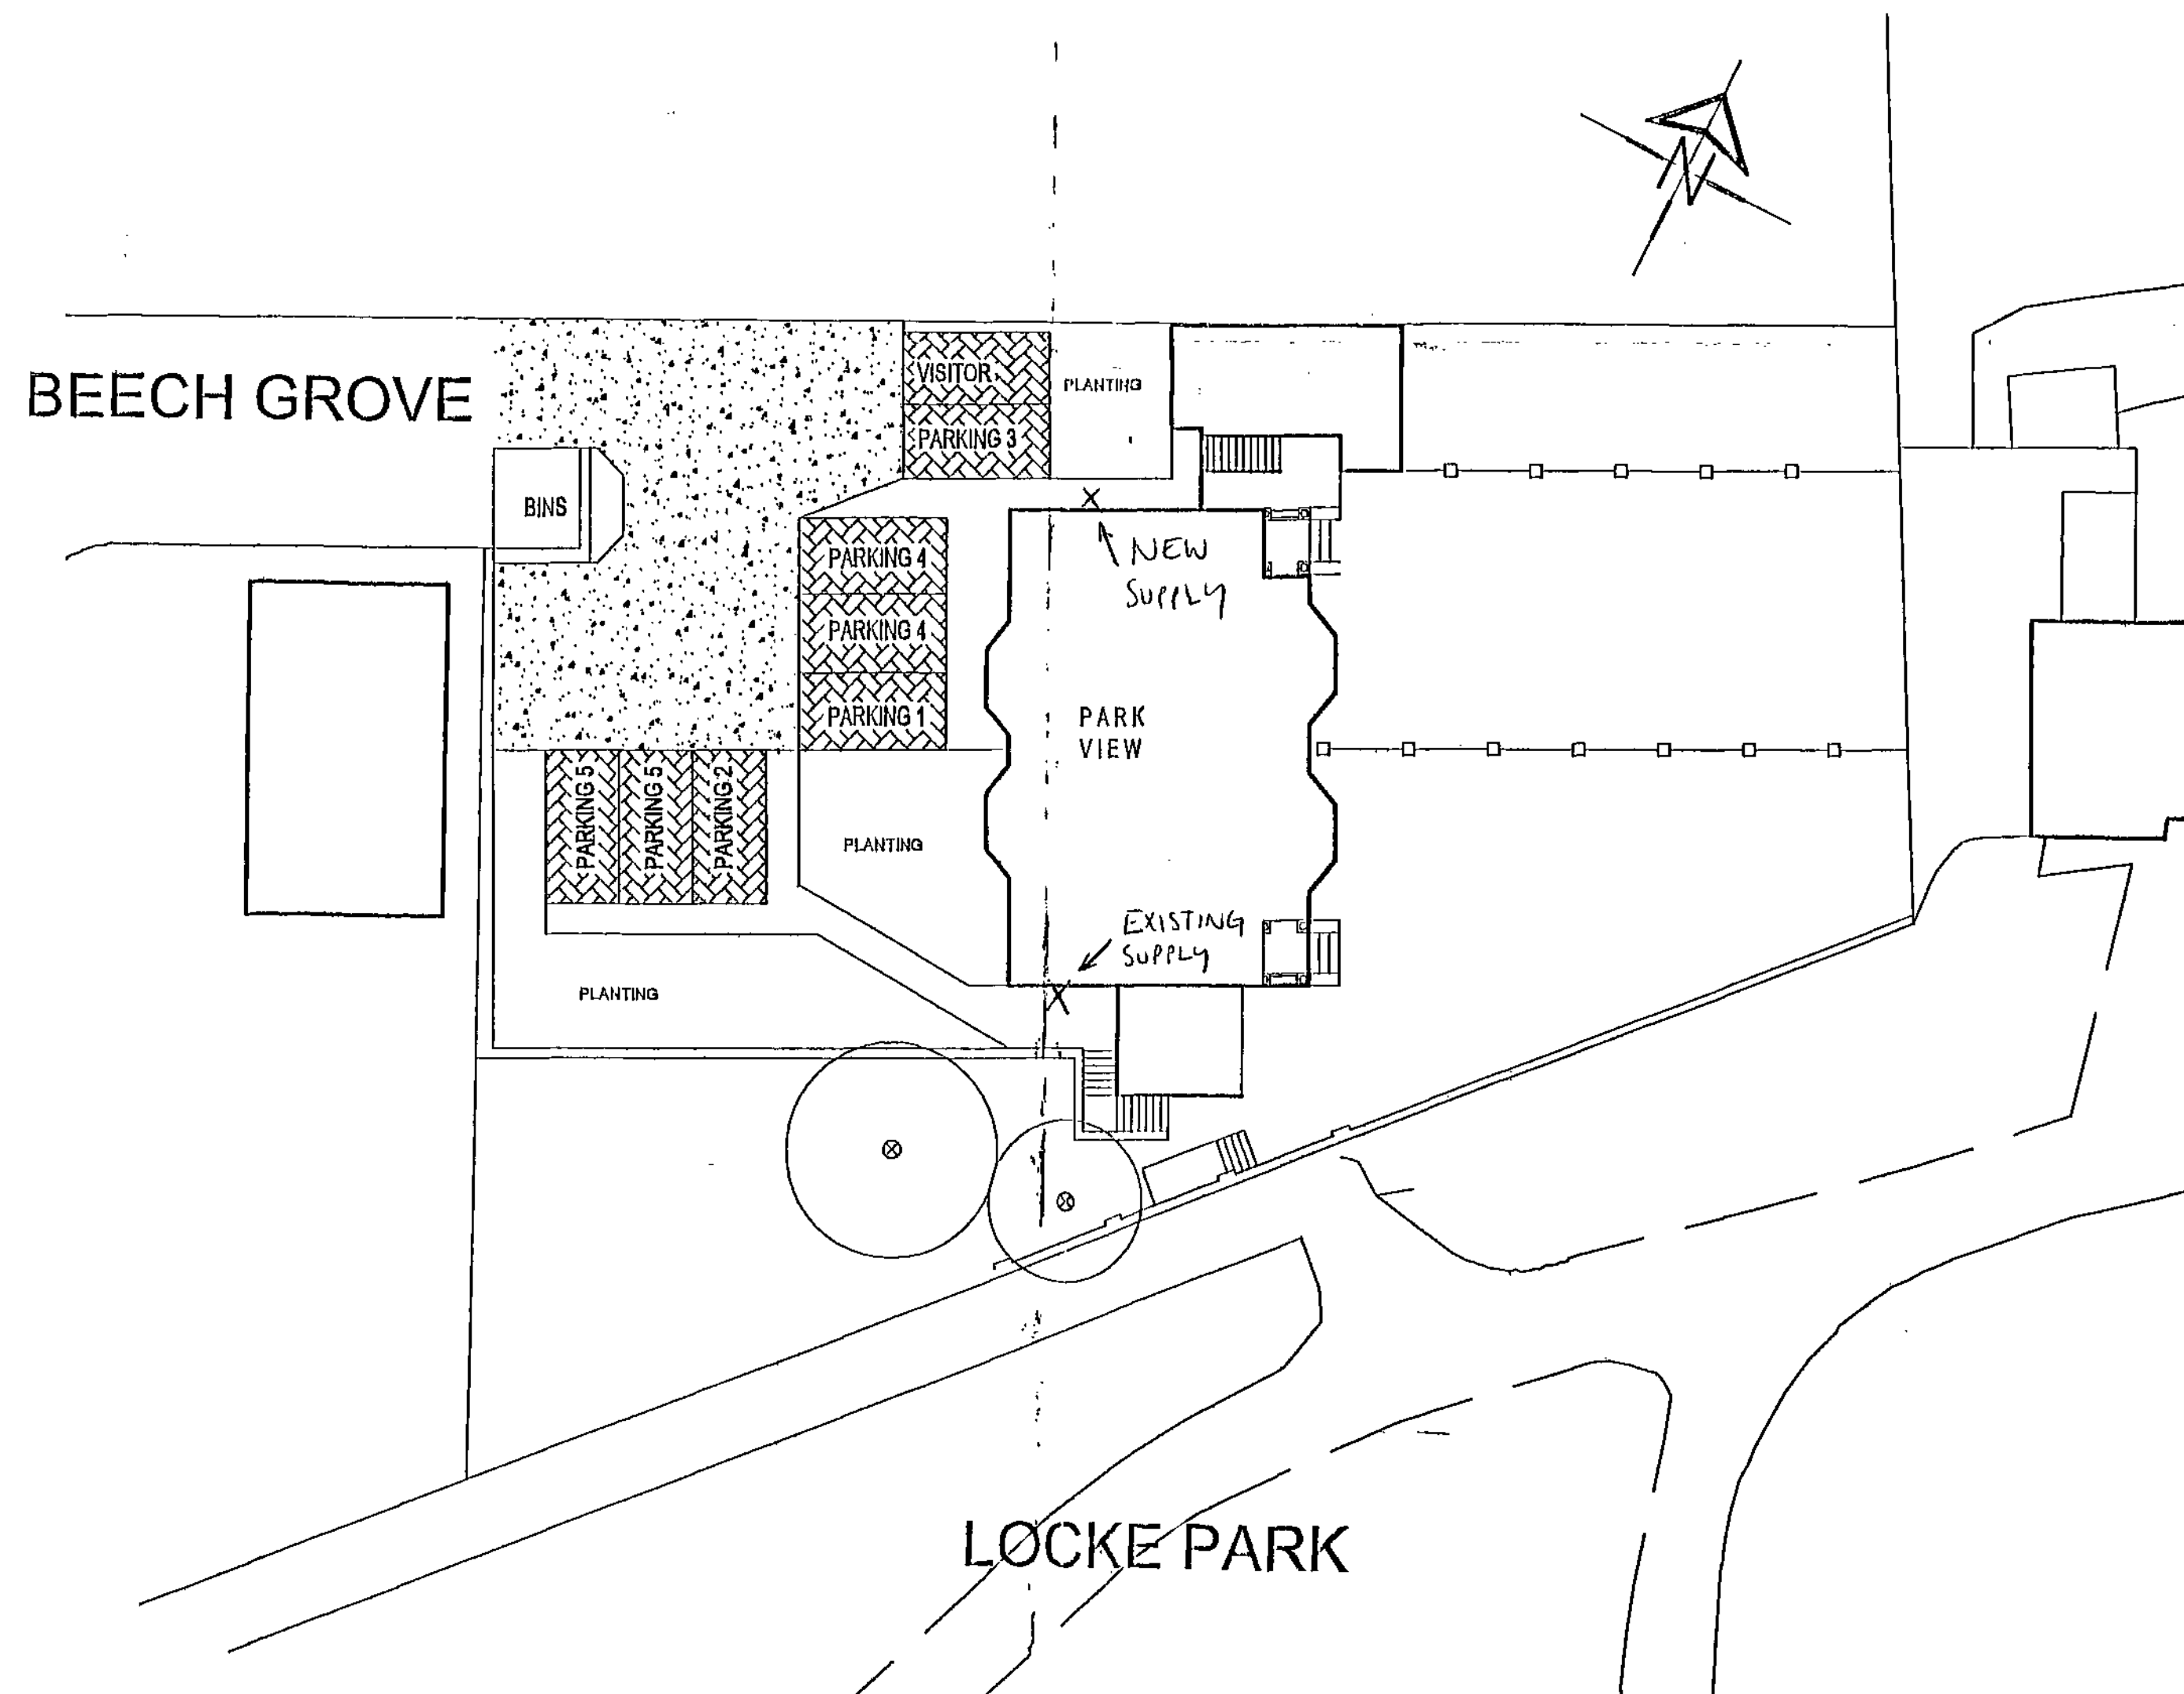

SITE PLAN
SCALE 1:200

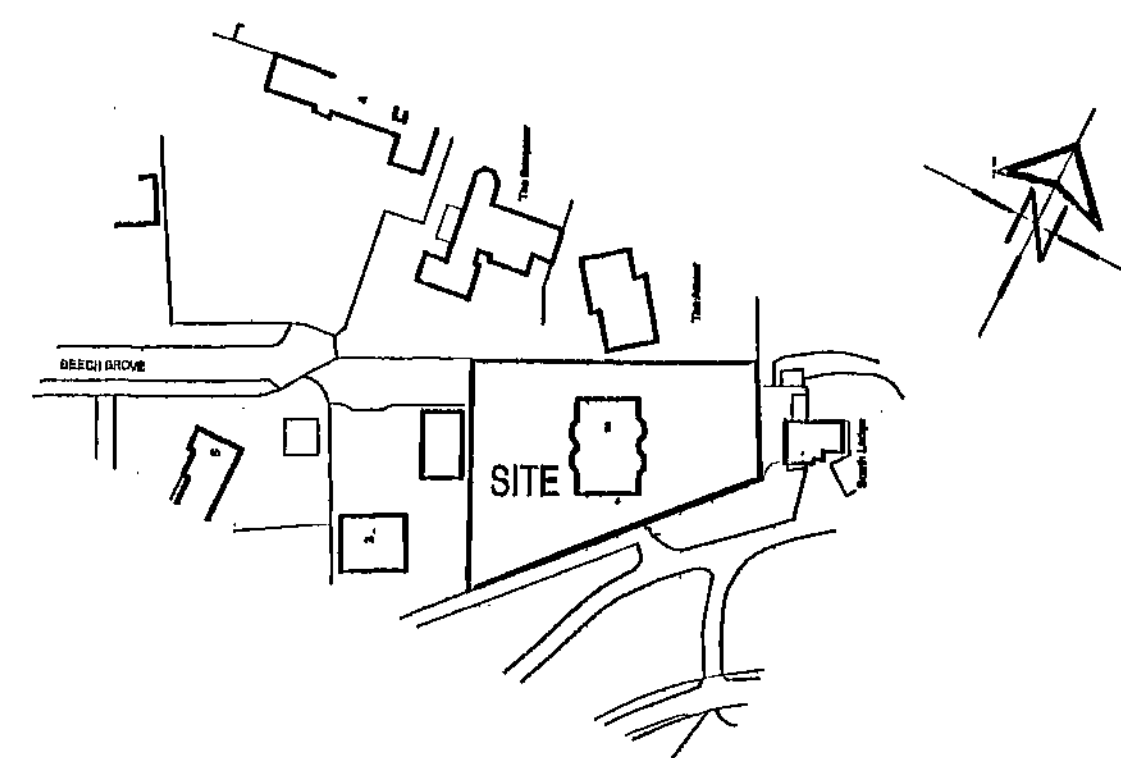

LOCATION PLAN
SCALE 1:1250

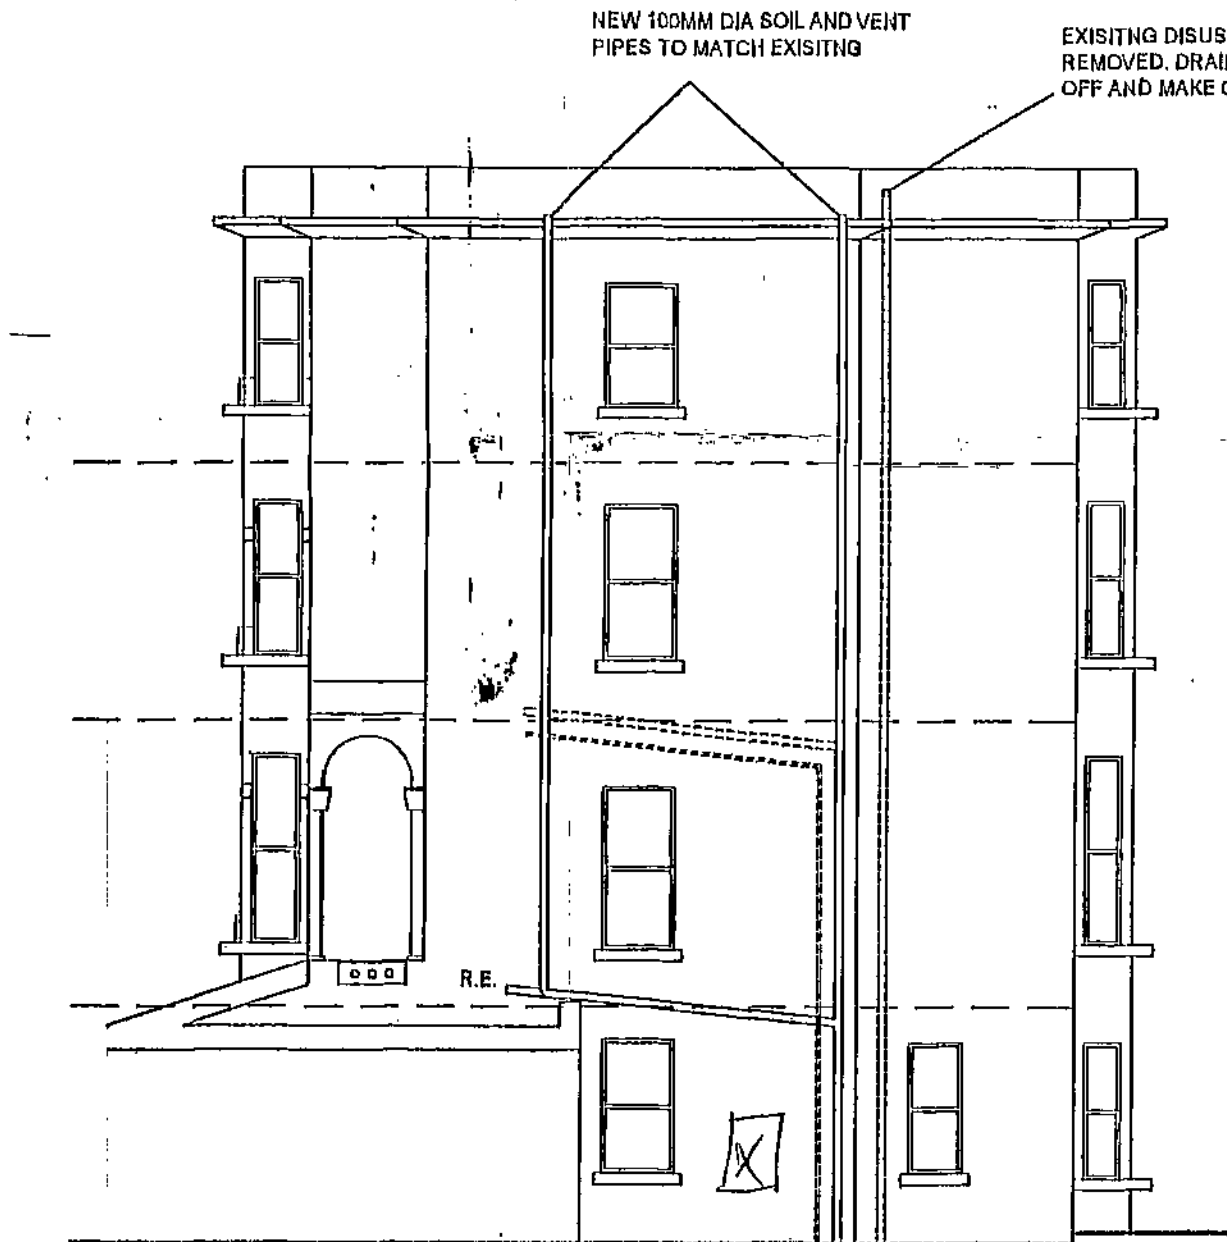

NORTH ELEVATION

White Agus Partnership

128B, NEW ROAD,
STAINCROSS,
BARNSELEY,
S75 6PP

PHONE/FAX: 01228 208482
E mail: agus@btinternet.com
CHARTERED SURVEYORS AND BUILDING DESIGN CONSULTANTS

Project:
ALTERATIONS AND EXTENSION
'PARK VIEW' 2 BEECH GROVE
BARNSELEY

Client:
Platinum Investment Partners

Drawing Title:
ELEVATIONS AND SITE PLAN
AS PROPOSED

Date:
AUGUST 2009
Ref: 09-042
Scale: 1:100
Dwg. No. 03
Rev. A

Date: 17-10-09
Suffix: A
Description: UPDATED FOR BUILDING REGULATIONS APPLICATIONS

Date:
Suffix:
Description:

