




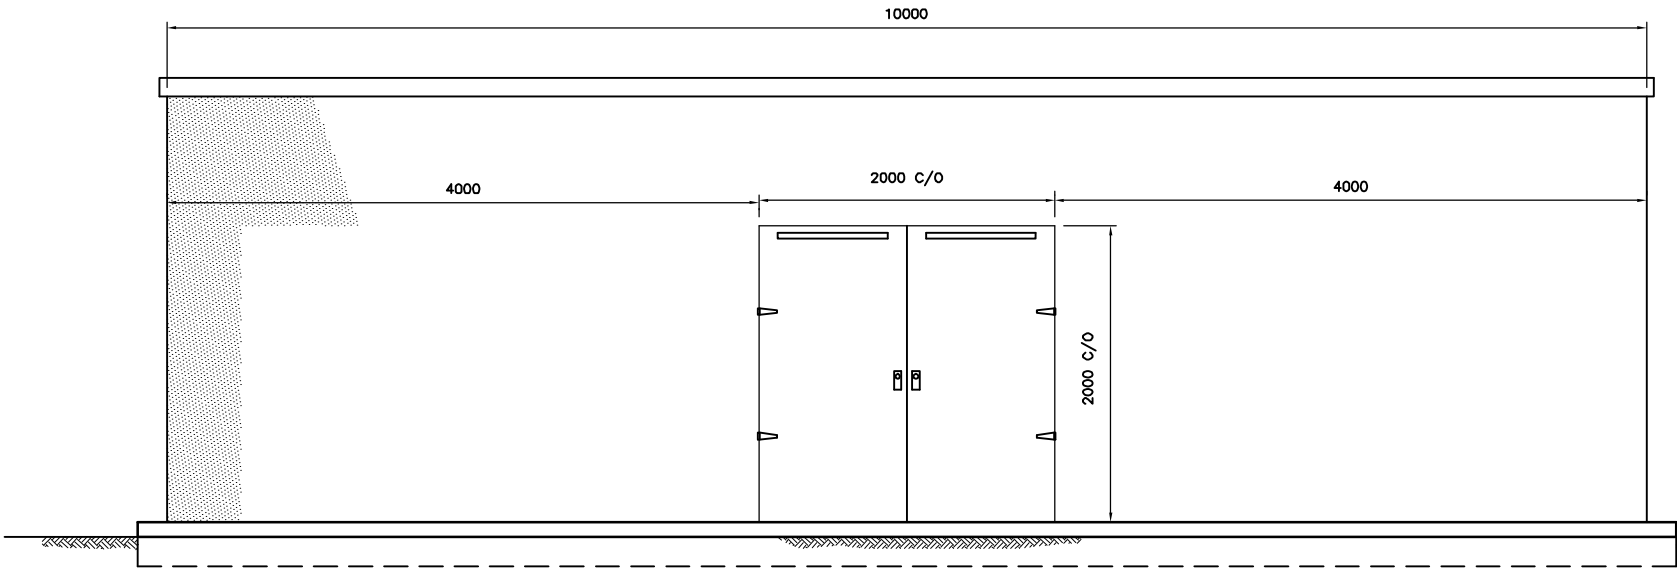


FAST ELEVATION
SCALE 1:25

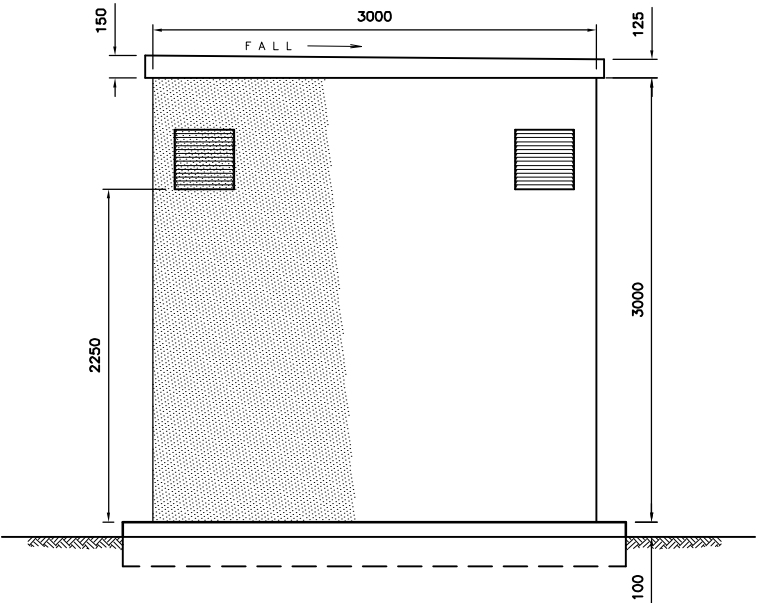


NORTH ELEVATION
SCALE 1:25

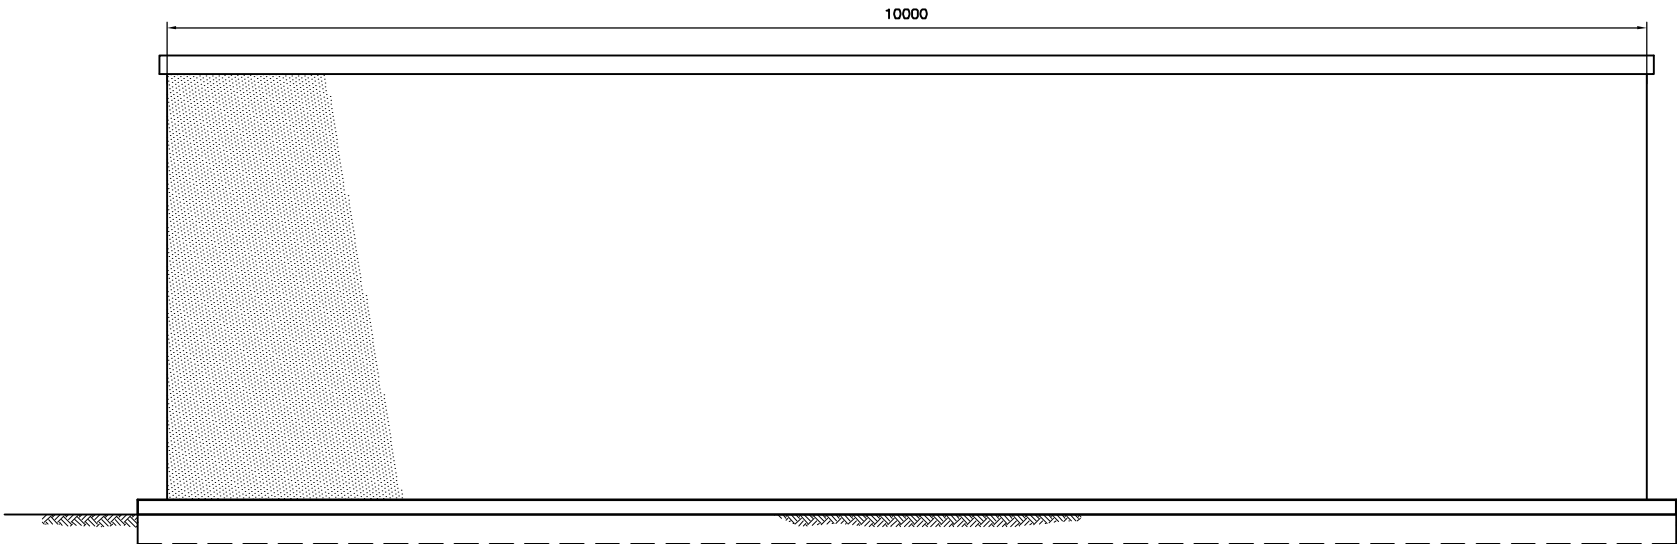


WEST ELEVATION
SCALE 1:25

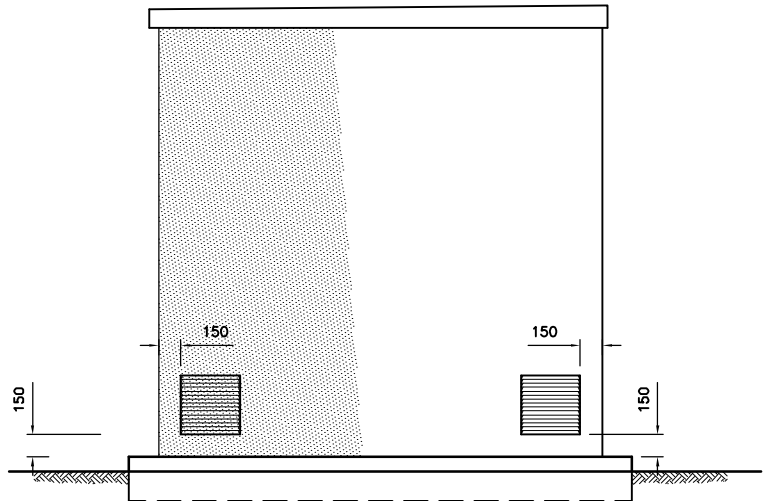

SOUTH ELEVATION
SCALE 1:25

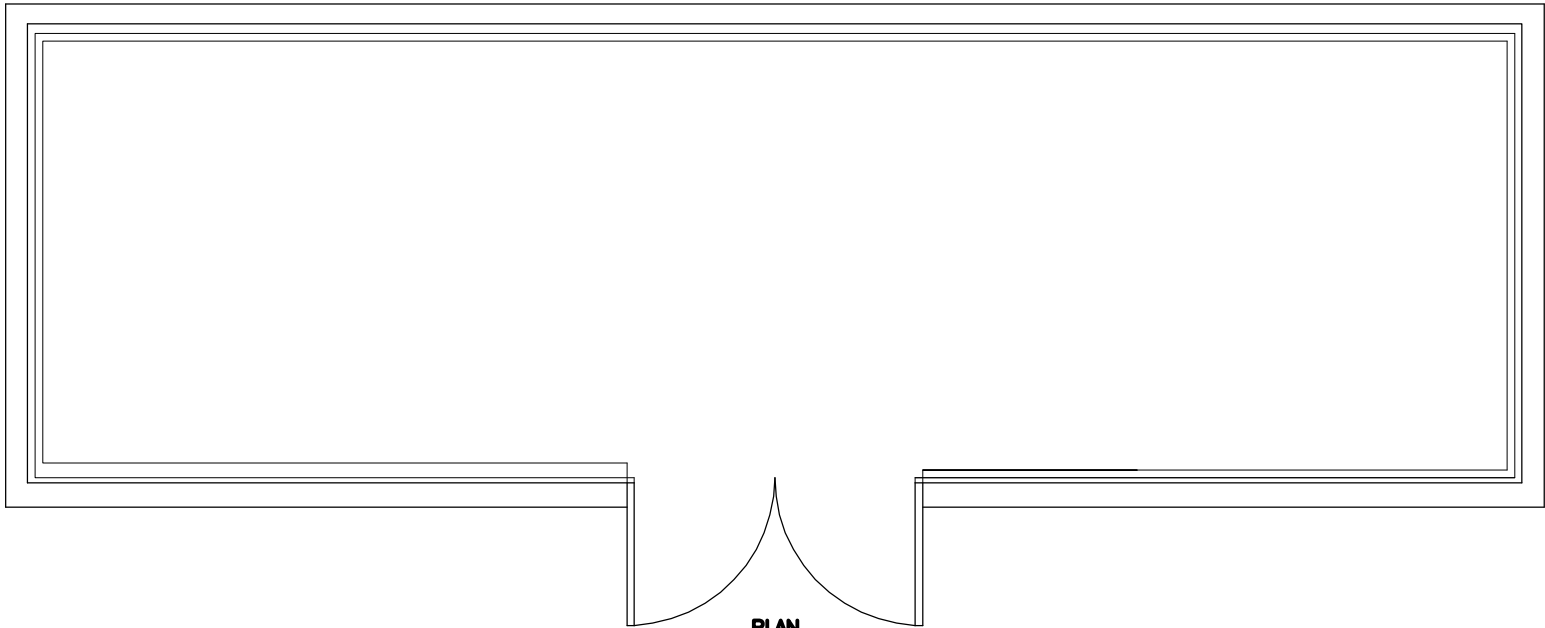

PLAN
SCALE 1:25

 

YORKSHIRE WATER SERVICES LTD MAPPING IS BASED UPON ORDNANCE SURVEY MAP DATA
WITH THE PERMISSION OF THE CONTROLLER OF HER MAJESTY'S STATIONERY OFFICE
(C) CROWN COPYRIGHT LICENCE No.1000019559

NOTES

1. ALL DIMENSIONS IN MILLIMETRES UNLESS STATED OTHERWISE.
2. ALL LEVELS IN METRES A.O.D UNLESS STATED OTHERWISE.
3. EXTERNAL KIOSK COLOUR AND FINISH TO BE IN ACCORDANCE WITH BS4800 14C 39 (DARK GREEN).

REV	DATE	DESCRIPTION				BY	CHKD	APP'D	
REVISIONS									
REV	DATE	FIRST ISSUE				BY	CHKD	APP'D	
A	16/10/2012					AMH	DH	RBS	
MULTIDISCIPLINARY CHECK BOX									
REV	DATE	CIV	PR	ME	EL	ICA	STRUC	GEO	P&ENV
A	16/10/2012	DH	N/A	N/A	TAB	TAB	N/A	N/A	N/A

BYZAK
BZE
ENTEC

BYZAK ENTEC
LIVINGSTONE HOUSE
CHADWICK STREET
LEEDS
LS10 1LJ

EMPLOYER
YORKSHIRE WATER
SERVICES LTD.

YWS PROJECT NO.
R0444

YWS PROJECT TITLE
MTM100297
AMP 5 MEDIUM TREATMENT
CROFTON, DARTON, LINDHOLME
AND LEVEN BATCH

TITLE
DARTON STW
KIOSK ELEVATIONS PLANNING

LEAD DISCIPLINE / CATEGORY
PLANNING

STATUS
DESIGN

DRAWING SCALE (DO NOT SCALE) 1:25 ORIGINAL DRAWING SIZE 594 x 841 - A1

DRAWING No 2012/R0444/02/3002 REV. A