


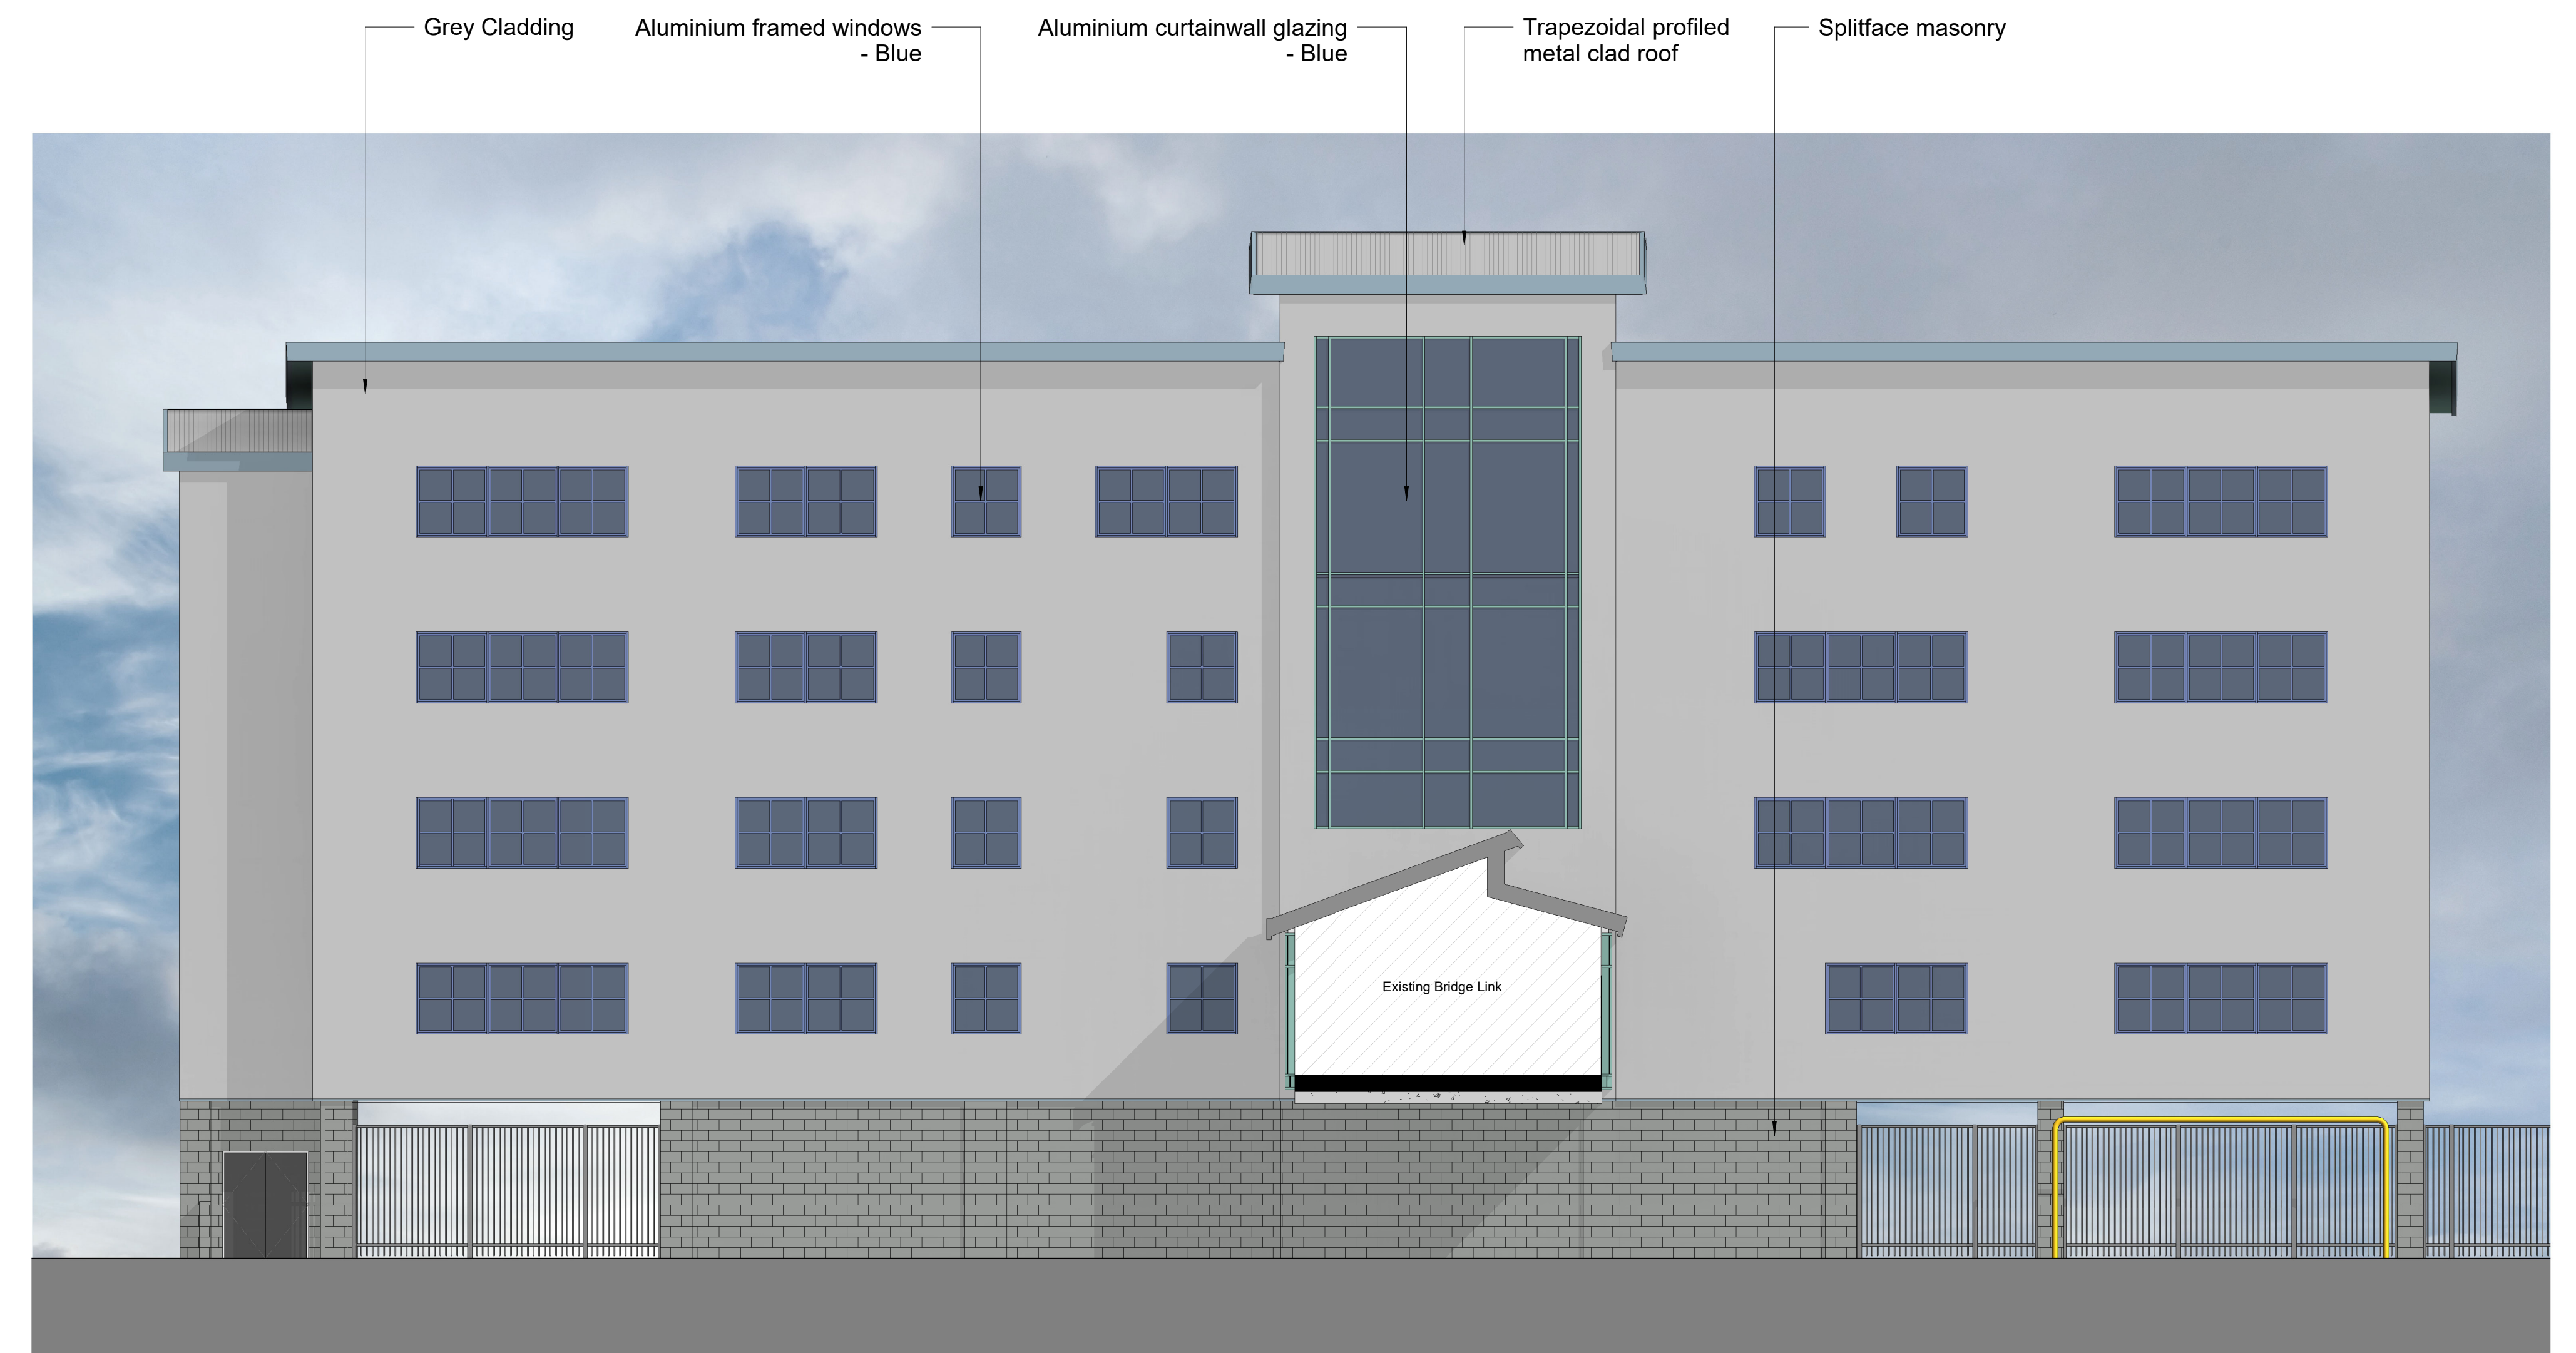


Existing East Elevation

1 : 100



Existing West Elevation

1 : 100

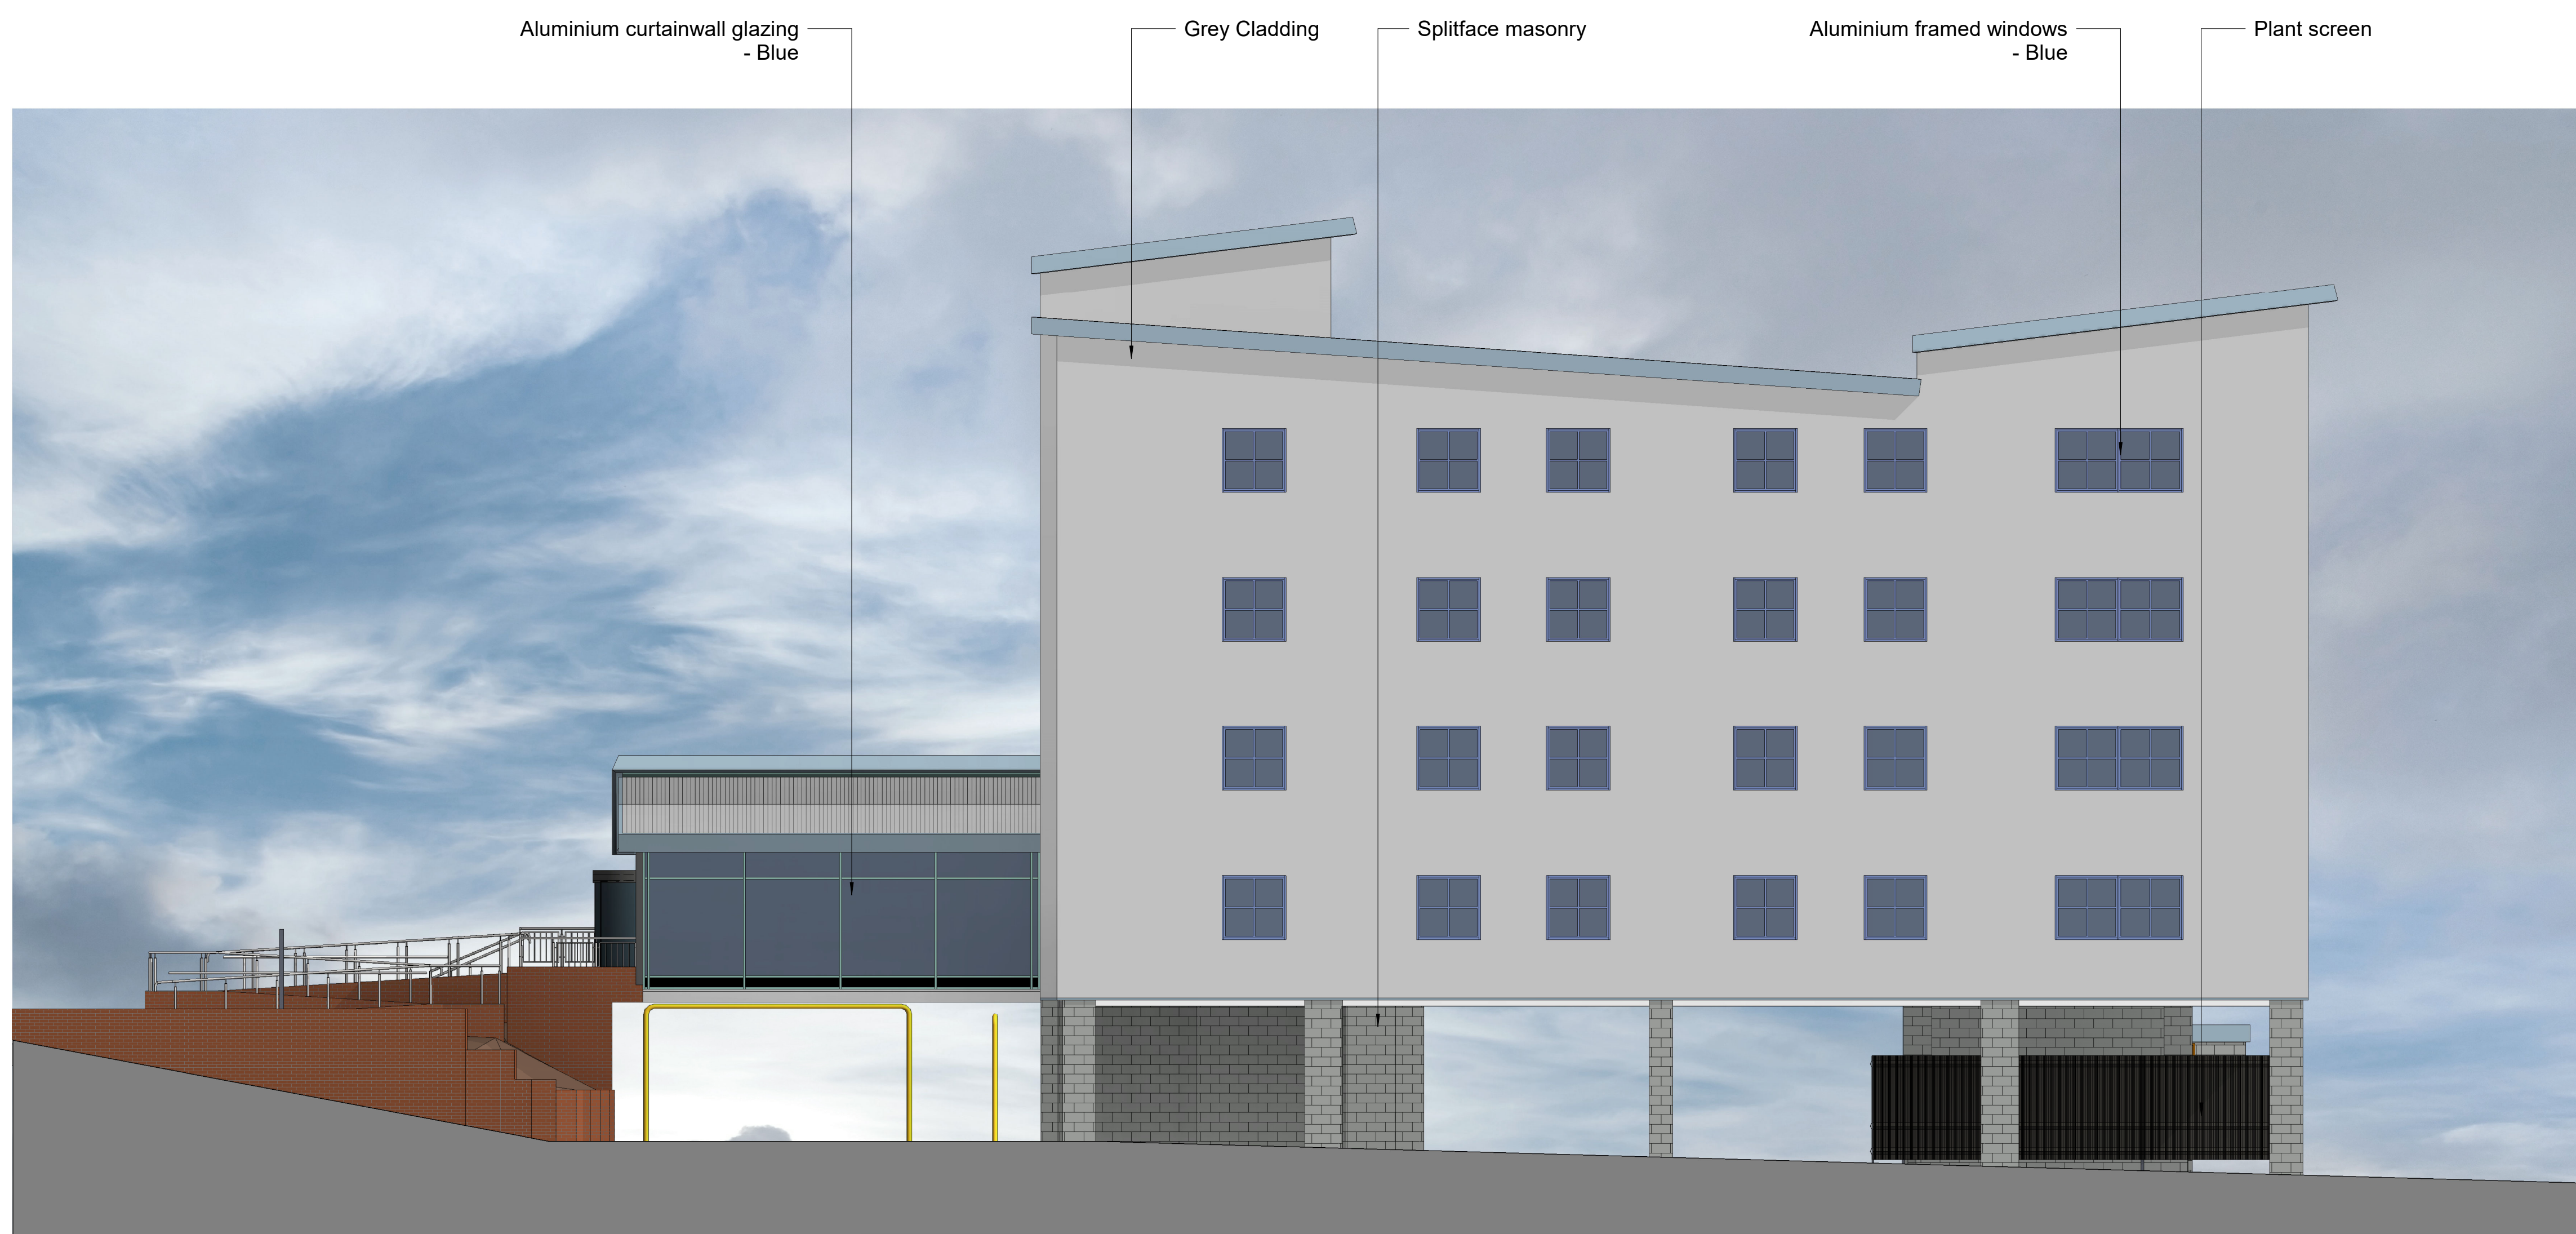

Existing South Elevation

1 : 100



Existing North Elevation

1 : 100

Rev	Date	Description	By	Chk
-----	------	-------------	----	-----

PLANNING

darntonB
ARCHITECTURE

LEEDS
i\$segl\$sywi@ src@v\wer\$eg@ src@v\werFW69@HY
Xip@5=; ;@<544500000 { { zew\erf7@sq

CLIENT
Barnsley College

PROJECT
Incubator Hub

TITLE
Existing Elevations

CREATION DATE	SCALE @ A0	DWG	CHK	STATUS
October 2020	1 : 100	CJS	TH	SO
SHEET NO.			REVISION	

14526 - DB3 - B01 - ZZ - DR - A - 20011

THIS DRAWING MUST BE READ IN CONJUNCTION WITH ALL OTHER RELEVANT DRAWINGS AND INFORMATION.
ANY DISCREPANCIES MUST BE REPORTED TO DAWSON IMMEDIATELY.
THIS DRAWING OR INFORMATION MUST NOT BE USED FOR CONSTRUCTION UNLESS EXPRESSLY ISSUED FOR CONSTRUCTION.
DO NOT SCALE OFF DRAWINGS. USE DISPLAYED DIMENSIONS.