


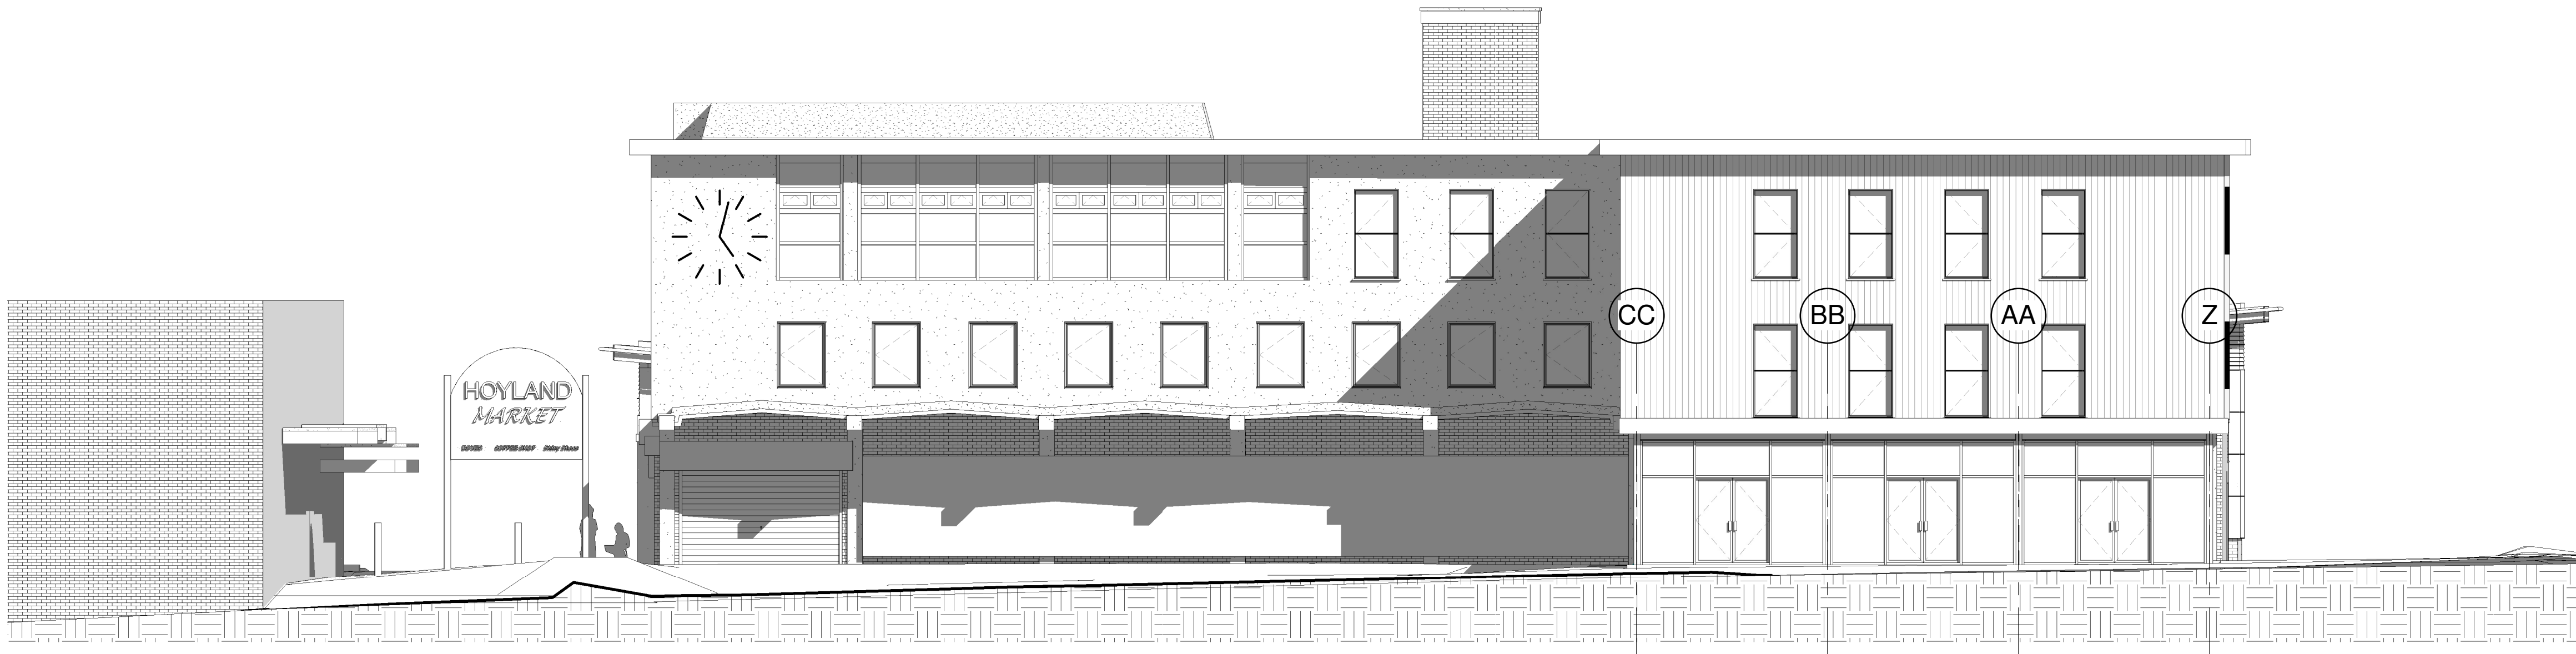

North Elevation As Proposed
1 : 100



East Elevation As Proposed
1 : 100



West Elevation As Proposed
1 : 100



South Elevation As Proposed
1 : 100

Rev	Date	Drawn	Description
A	21/08/15	SL	Balconies amended to internal and Juliette
B	07/09/15	SL	Unit 2 and 3 floor plan amended to maintain
C	27/01/15	SL	Refining Walls amended to SE design
D	24/01/15	SL	High street pods amended to stand off Town hall
E	1/02/15	SL	Structural model incorporated
F	3/02/15	SL	Market stall car park layout amended and Kiosks
G	07/02/15	SL	Juliette & internal balconies removed windows to
H	07/02/15	SL	existing town hall building amended
I	07/02/15	SL	High Street Kiosks amended to attach to existing
J	29/01/15	SL	town hall, side and top panels amended to add
K	04/04/16	SL	Market Trailer Workshop amended protected
L	07/04/16	SL	access to rear or rear store provided and
M	07/04/16	SL	screened from the market added
N	07/04/16	SL	Town hall windows amended as client instruction
O	10/07/16	SL	Revised structural model MOD incorporated
P	03/02/2017	SL	Unit 4 amended to allow separate entrance to
Q	16/03/2017	SL	1st and 2nd floor of town hall as client instruction
R	03/03/17	A,B	Boyes roof amended as revised structure from
S	05/04/2017	SL	SE planing removed from south and west
T	07/04/2017	SL	elevations, central brick element projection
			reduced, windows on brick central element re
			positioned to fit SE frame design and all height
			amended to restore balance as client instruction
			amended to restore balance as client instruction
			Brick work and cladding layout on North, East,
			South and West elevations of Boyes stone
			re-designed to maintain visual balance
			Boyes stone cladding and brickwork amended
			One bay of glazing reinstated, planning zone to
			front sold as requested by planning
			Unit 2 facade wall construction amended to
			blackwork with Rockpanel cladding attached to
			bottoms, Unit 1 Boyes ground floor amended to
			power floor fresh slab, unit 4 removed, as client
			instruction
			Unit 4 removed, new entrance foyer to future
			Rock panelled service yard amended to provide
			secure bin store and yard secured by close
			boarded fence, overhang to town hall reduced in
			size to 550mm as client instruction
			4 Windows added to second floor East Elevation
			and first floor windows amended to North
			Elevation as client instruction
			Service yard ramp removed and new doors
			added as WHM drawings 02 and 500 as client
			instruction
			Mezzanine level windows to South and West
			Elevation removed, 1 window added to
			mezzanine level North Elevation, as client
			instruction

PLANNING

White[esign

Client: RESILIENT

Project: HOYLAND SITE C

Title: Elevations As Proposed 4

Scales: 1: 00 Drawn: SL Date: 28/04/2017 07:20:08 Checked: MS

Drawing no: 000.13.02 133 Rev: T

The White House, 24a St Andrews Road, Sheffield, S11 9AL
T: 0114 224 0205 F: 0114 224 0206
E: office@whitedsg.co.uk W: www.whitedsg.co.uk