


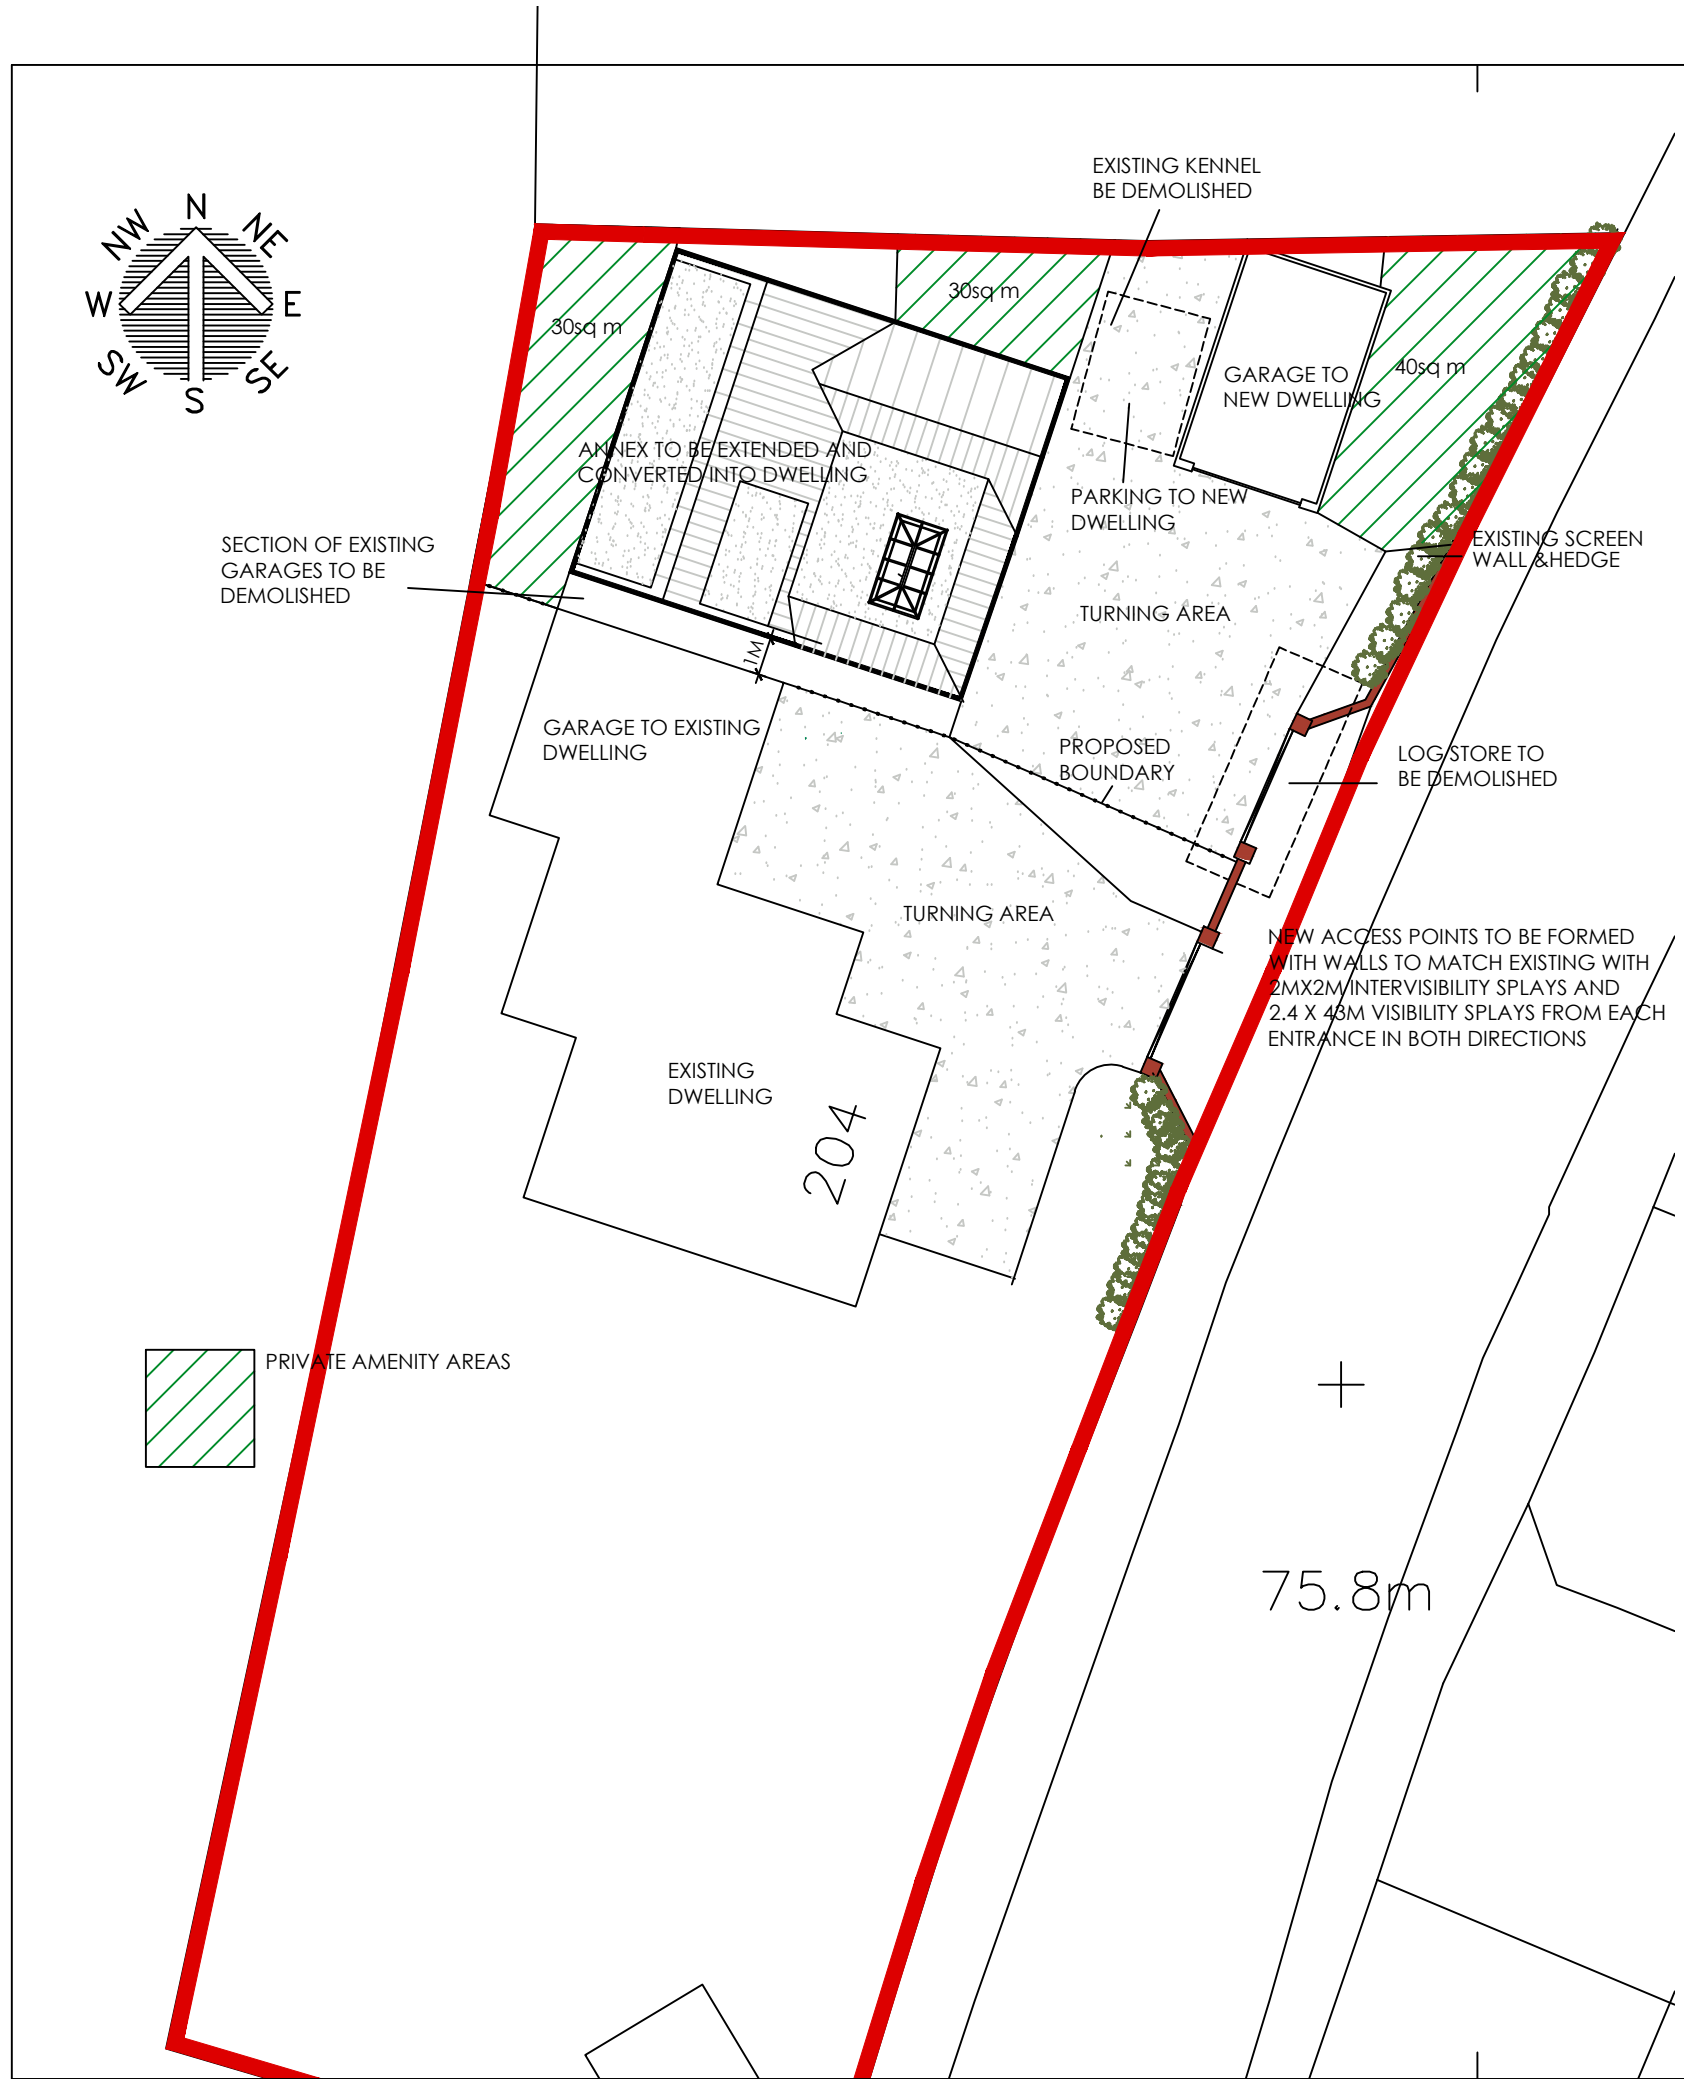

LOCATION PLAN
SCALE 1:1250

 White Agus Architectural Services			OFFICE ONE, DRILL HALL, 11 EASTGATE, BARNLEY, S70 2EU			Phone: 01226 208482 Email: info@whiteagus.co.uk Web: www.whiteagus.co.uk			
Project. PROPOSED DWELLING AT 204 SPARK LANE, MAPPLEWELL, BARNLEY S75 6AF						Client. MRS V. BROWN			
Drawing Title. SITE PLAN						Date. JUNE 2026		Scale. 1:200 @ A3	
Ref. 26-048						Dwg. No. 03		Rev. B	
Date	Suffix	Description	Date	Suffix	Description	Date	Suffix	Description	Date
10-07-26	A	GARAGE ADDED							
13-07-26	B	GARAGE REVISED							