


- KEY
- 01 ROOF TILES
 - 02 CREAM UPVC WINDOWS
 - 03 SKY LIGHTS
 - 04 RED BRICK WORK
 - 05 JULIET BALCONY
 - 06 FROSTED WINDOW



FRONT ELEVATION SCALE 1:100@A3



SIDE 2 (ORANGERY) ELEVATION SCALE 1:100@A3

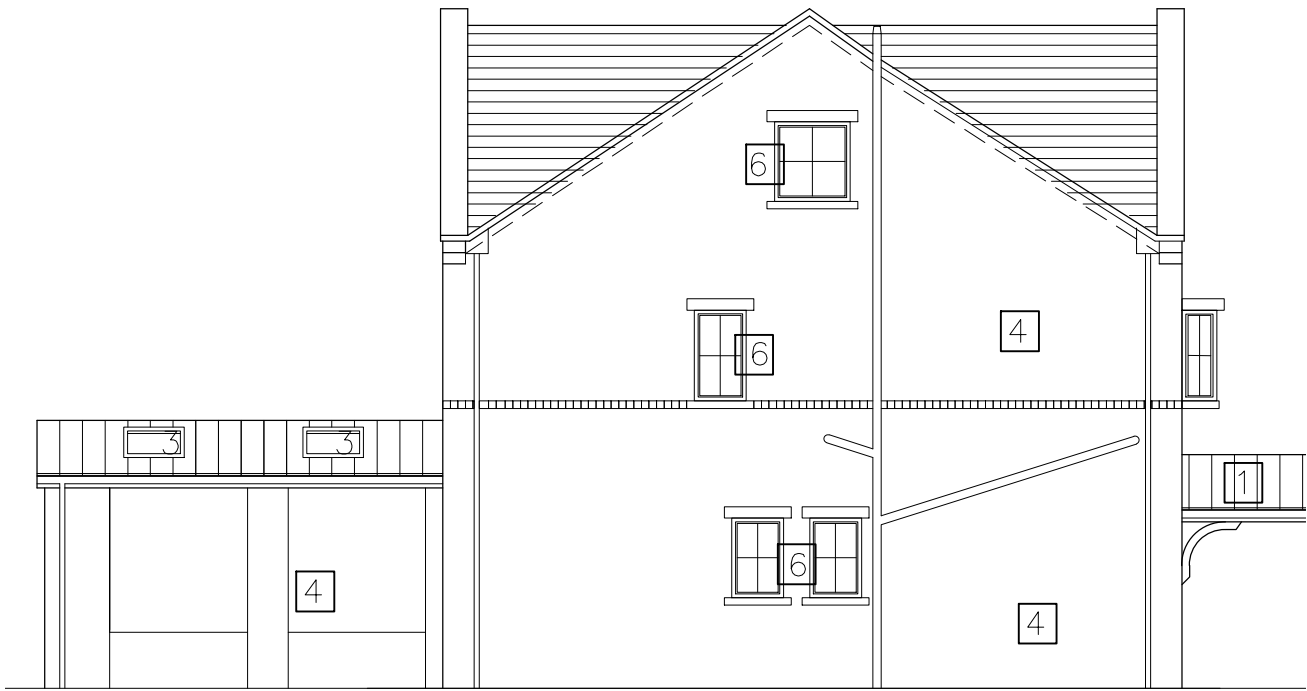

REAR ELEVATION SCALE 1:100@A3



SIDE 1 (GARAGE) ELEVATION SCALE 1:100@A3

Revision	G	date drawn	13/02/2014	Drawn By	AMA
Comments CLIENTS AMENDMENTS					
Revision	H	date drawn	27/02/2014	Drawn By	AMA
Comments SKY LIGHTS ADDED TO ORANGERY					
Revision	I	date drawn	05/03/2014	Drawn By	AMA
Comments TRIANGULAR WINDOW ADDED					
Revision	J	date drawn	24/03/2014	Drawn By	AMA
Comments MATERIALS SLIGHTLY AMENDED					

SPACEstudio



18 Mylor Road
Sheffield
S11 7PF

Telephone +44 (0) 114 263 1762

client MR PAUL ROBERTSON
project RATTEN HOUSE, RATTEN ROW,
DODWORTH, BARNSLEY

title PROPOSED ELEVATIONS

drawing no A13-149/03 revision J

scale 1:100@A3 date drawn 11/09/2013