

DRAWING TO BE READ IN
CONJUNCTION WITH FDA
LANDSCAPE SCHEME AND
SPECIFICATION

SERVICE
EXIT ONLY
103.315

BRICK BUILT LOW LEVEL BOUNDARY
WALLS WITH FEATURE SATIN
STAINLESS STEEL PORTALS

NELSON STREET

date	April 2010
status	Planning

THIS DRAWING IS COPYRIGHT, AND REMAINS THE PROPERTY OF HUMPHREYS TEAL PARTNERSHIP. IT MUST NOT BE REPRODUCED, COPIED, DISCLOSED OR TRANSMITTED TO THIRD PARTIES IN ANY FORM, IN WHOLE OR IN PART, WITHOUT THE WRITTEN PERMISSION OF HUMPHREYS TEAL PARTNERSHIP.

ALL DIMENSIONS SHOULD BE CHECKED ON SITE PRIOR TO WORK COMMENCES


PEEL STREET

SERVICE EXIT ONLY

WEST WAY

PITT STREET

NELSON STREET

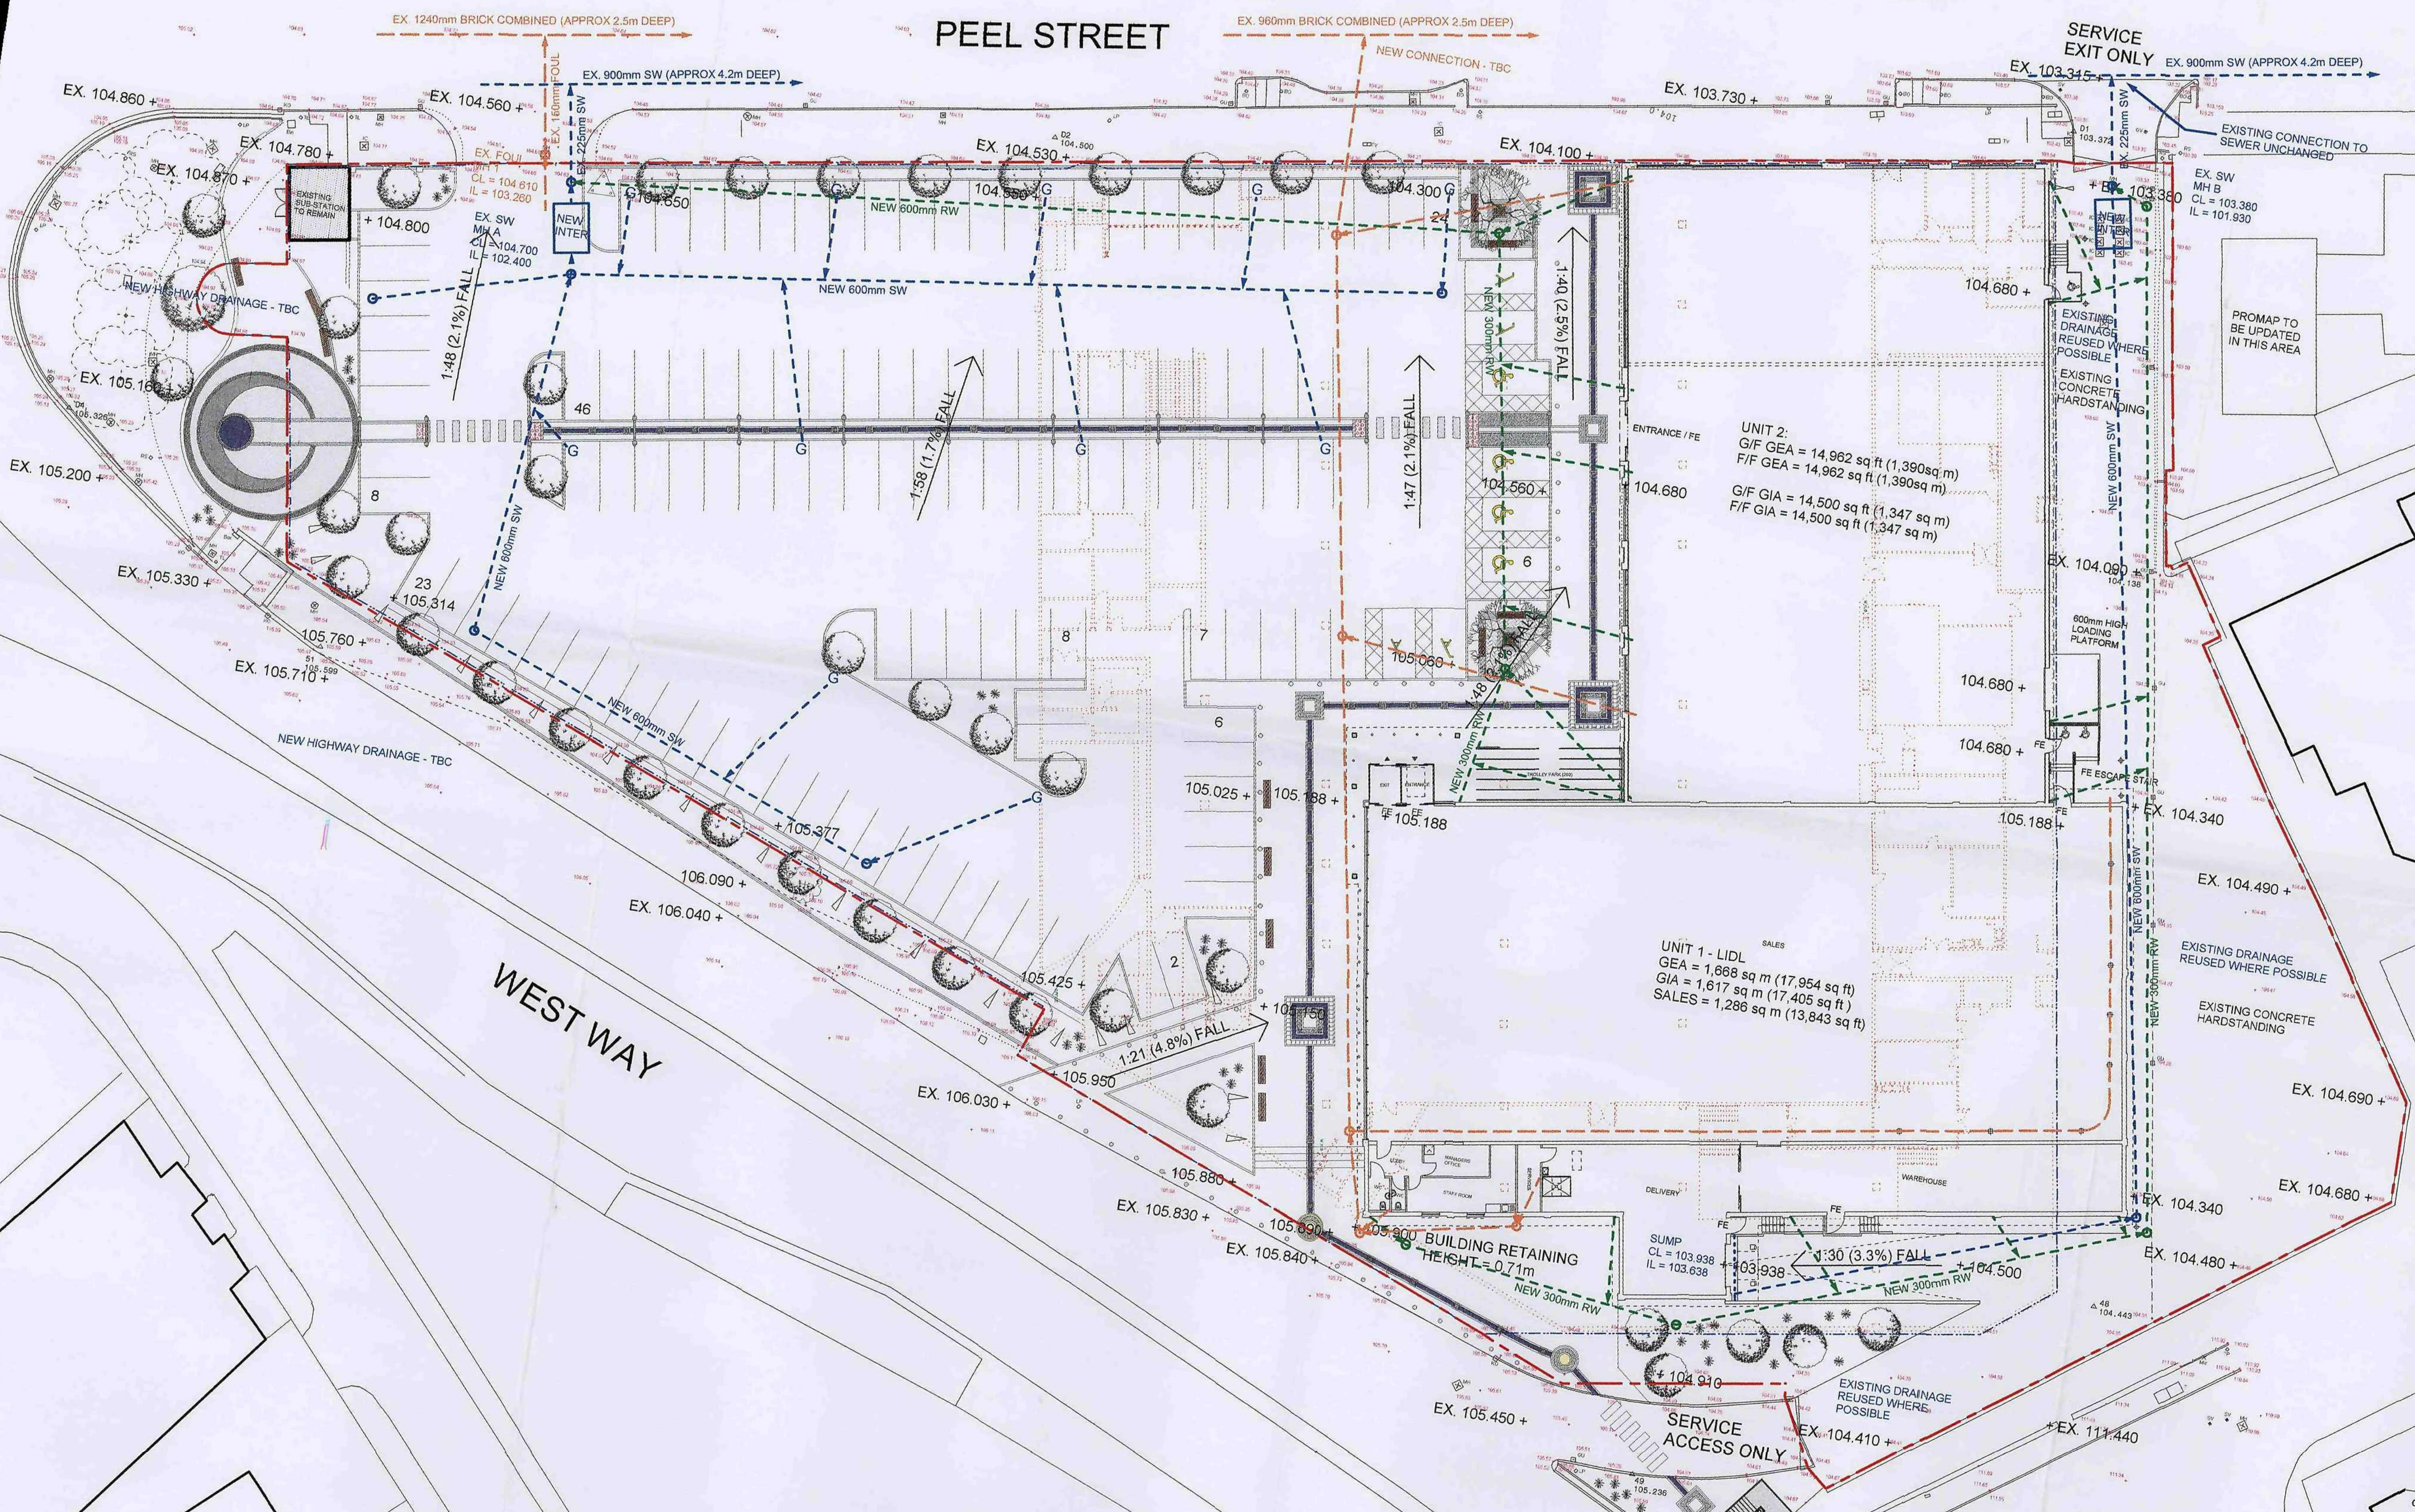

humphreys teal partnership
architects

client
Lidl UK GmbH

project
Peel Street, Barnsley


drawing title
Proposed Drainage Site Plan

date
June 2010

status
Preliminary



Barnsley Metropolitan Borough Council
30 JUN 2010
Corporate Mail Room

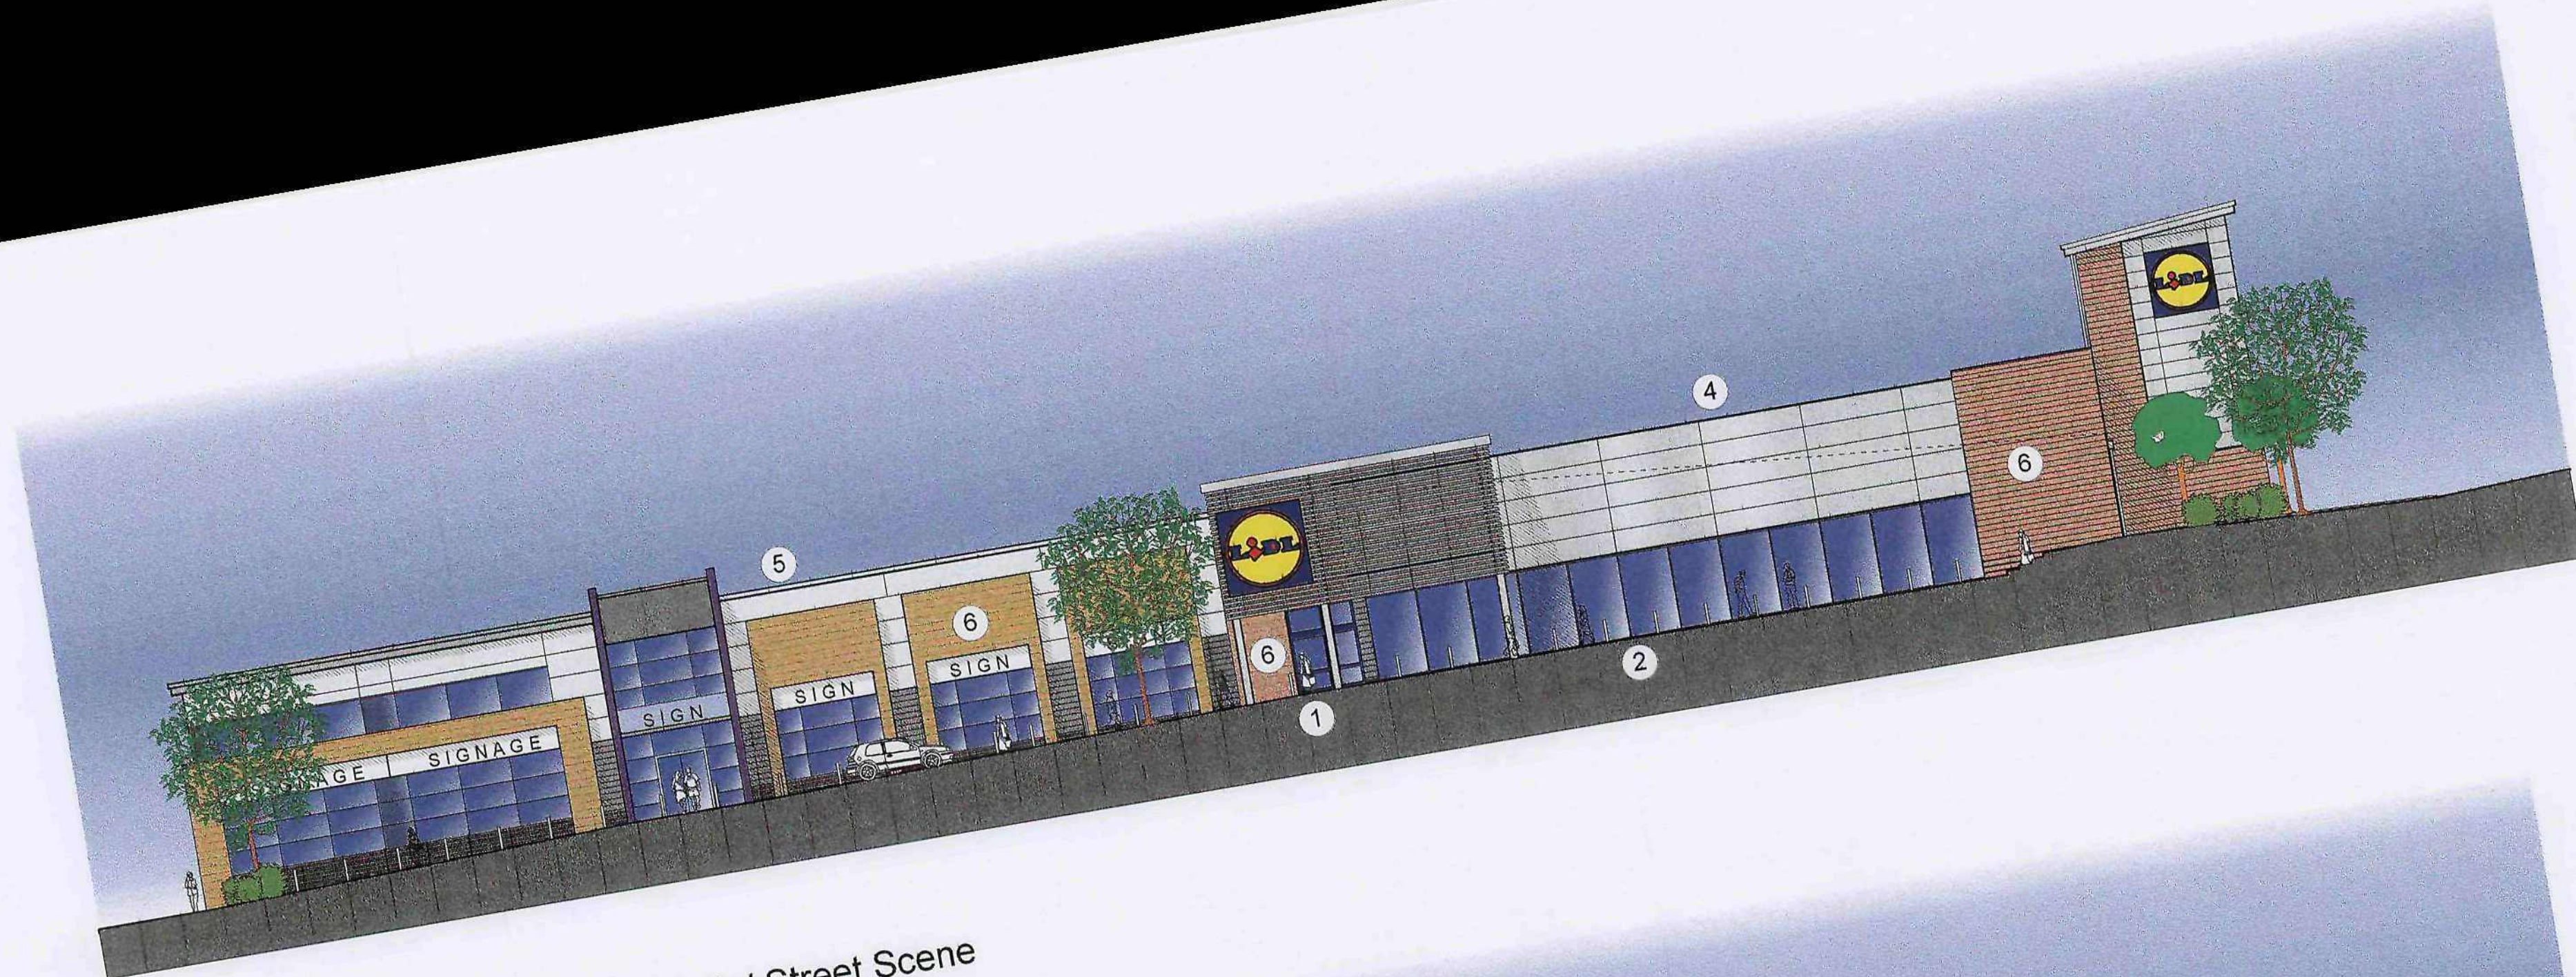

Front Elevation To Car Park / Street Scene



Back Elevation



Side Elevation To Peel Street



Side Elevation To West Way / Pitt Street

MATERIALS KEY

- 1 POWDER COATED ALUMINIUM FRAMED ENTRANCE LOBBY WITH GLAZED SLIDING DOORS AND SIDE SCREENS WITH SPANDREL PANELS ABOVE
COLOUR: BLUE (RAL 5010)
- 2 POWDER COATED ALUMINIUM DOUBLE GLAZED SHOPFRONT WINDOWS
COLOUR: BLUE (RAL 5010)
- 3 POWDER COATED ALUMINIUM DOUBLE GLAZED WINDOWS
COLOUR: BLUE (RAL 5010)
- 4 ALCOBOND RAINSCREEN CLADDING WITH TRAY PROFILE AND SECRET FIXINGS
COLOUR: SILVER (RAL 9006)
- 5 COLORCOAT PRISMA COATED STEEL COMPOSITE FLAT CLADDING WITH SECRET FIXINGS
COLOUR: METAL SILVER
- 6 CAVITY WALL WITH OUTER LEAF CONSTRUCTED USING BUFF MASONRY BLOCKWORK
- 7 CAVITY WALL WITH OUTER LEAF CONSTRUCTED USING BUFF BRICKWORK
- 8 POWDER COATED STEEL DOOR
COLOUR: BLUE (RAL 5010)
- 9 RWP'S IN ZINC
- 10 GALVANISED STEEL GAURDING TO RAIL
- 11 STEEL BOLLARDS PAINTED YELLOW AND BLACK

Rev	Date	Description	Drawn
G	25 06 10	Clients (GB) amendments - bouves added	MH
F	24 06 10	Clients (GB) amendments - canopy & louvre length increased	DW
E	08 06 10	Clients (GB) amendments	MH
D	08 06 10	Clients (GB) amendments	MH
C	02 05 10	Updated for planning issue	MH
B	01 05 10	Scheme developed further	MH
A	00 00 00	Clients comments	

humphreys teal partnership
architects
Priory Park Lodge
Aberford
Leeds
LS25 3DT
T: (0113) 281 3220
F: (0113) 281 3223
W: www.humphreysteal.co.uk
E: architects@humphreysteal.co.uk

client
Lidl UK GmbH

project
Peel Street, Barnsley

drawing title
Proposed External Elevations

date April 2010
status Planning
scale 1:250 @ A1
drawn MH checked PH
job no. 747 dwg no. 13

Barnsley Metropolitan
Council
30 JUN 2010
Corporate Mail Room



FIRST FLOOR PLAN



 **humphreys
teal** partnership

a r c h i t e c t s

Priority Park Lodge
Aberford
Leeds
LS25 3DH

T: (0113) 281 2020
F: (0113) 281 3233


W www.humphreysteal.com
E: architects@humphreysteal.com

client
Lidl UK GmbH

project
Peel Street, Barnsley



drawing title
Proposed Floor Plan and Roof Plan

date	April 2010		
status	Planning		
scale	1:200 @ A1 & 1:500 @ A3		
drawn	MH	checked	PH
job no.	747	dwg no.	14 rev. C

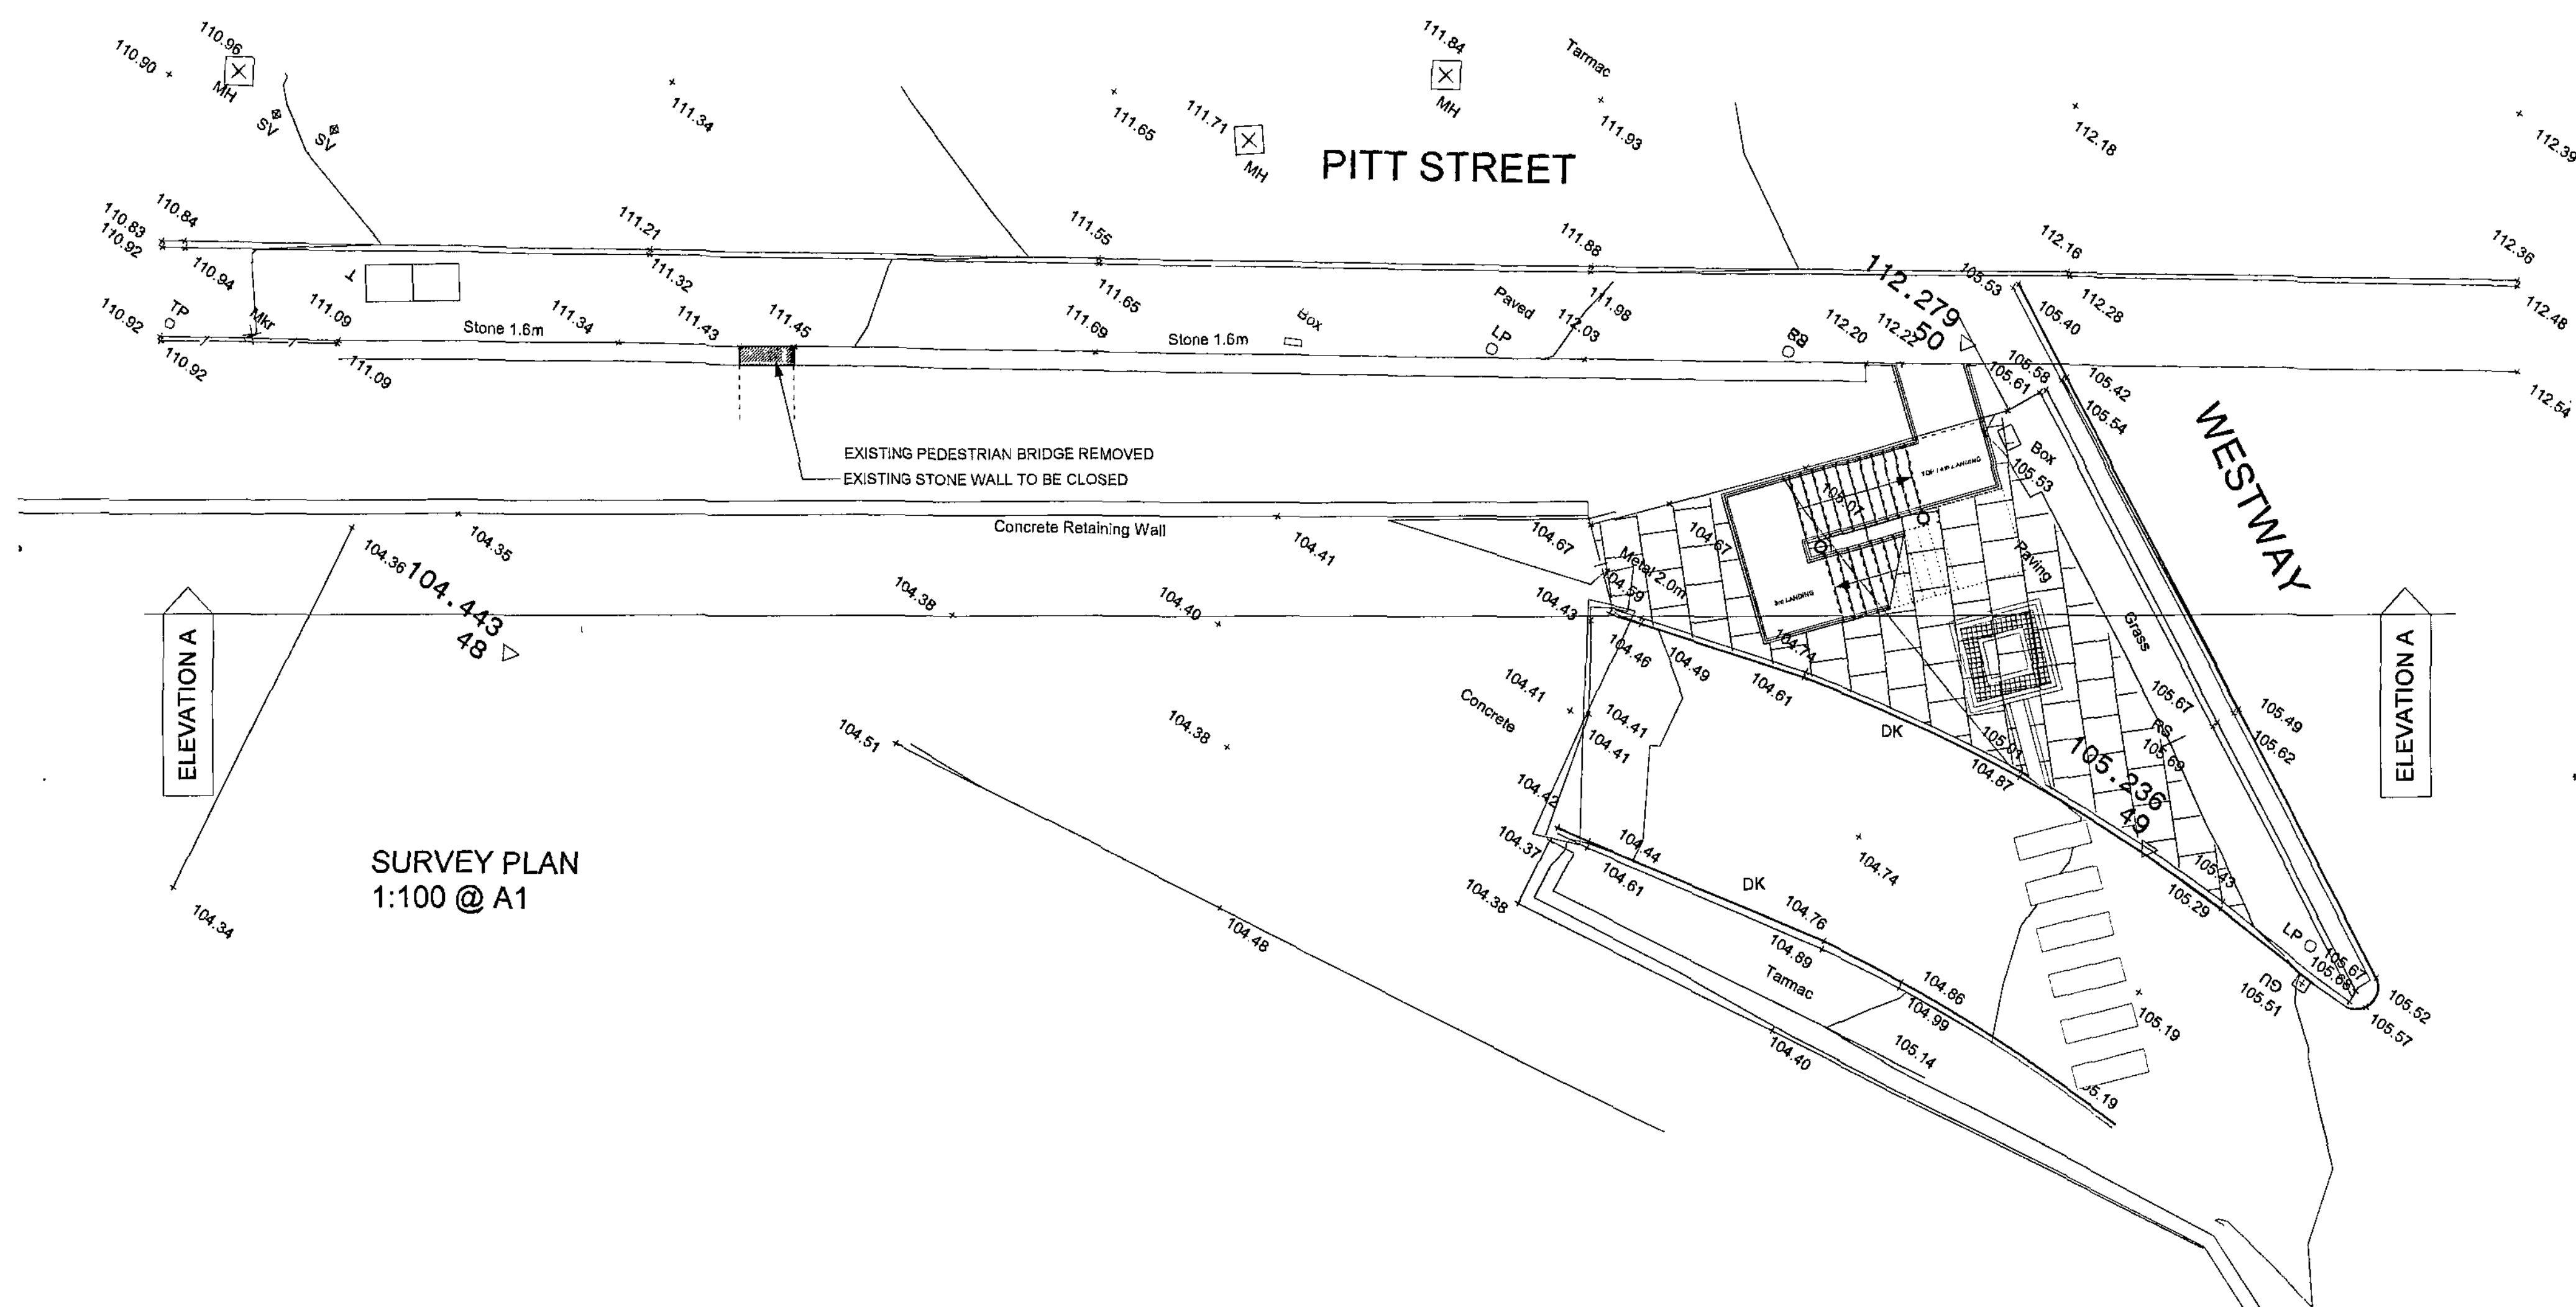

SURVEY PLAN
1:100 @ A1

PRELIMINARY SPEC:
GENERALLY CONSTRUCTED USING PAINTED STEEL.
4 NO. FLIGHTS WITH 11 NO. RISERS @ 168.18mm AND 280mm TREADS.
CLOSED RISERS.
CONTRASTING NOSINGS.
MIN 1300mm CLEAR WIDTH BETWEEN HANDRAILS.
HANDRAILS 1000mm ABOVE FLIGHTS AND 1100mm ABOVE LANDINGS.
GUARDING CONSTRUCTED USING VERTICAL STEEL RODS.
TACTILE PAVING TO TOP AND BOTTOM OF STAIR.
SUPPORT COLUMNS TO MIRROR PORTAL FRAMES OF LANDSCAPING SCHEME AND TO INCORPORATE RECESSED LIGHTING.
ALL SUBJECT TO STRUCTURAL ENGINEERS DESIGN.

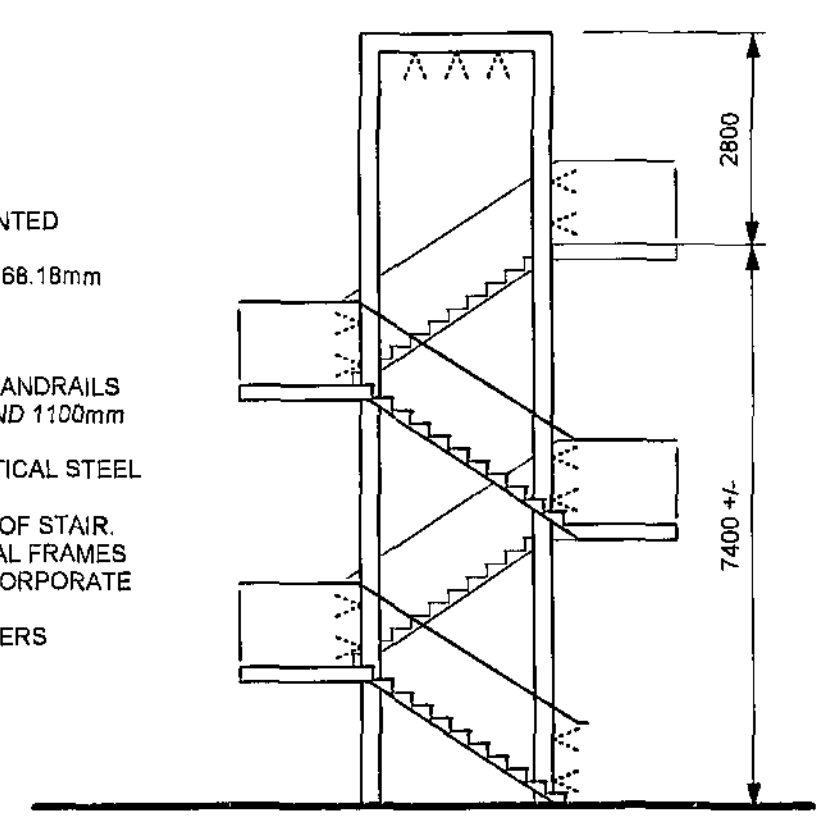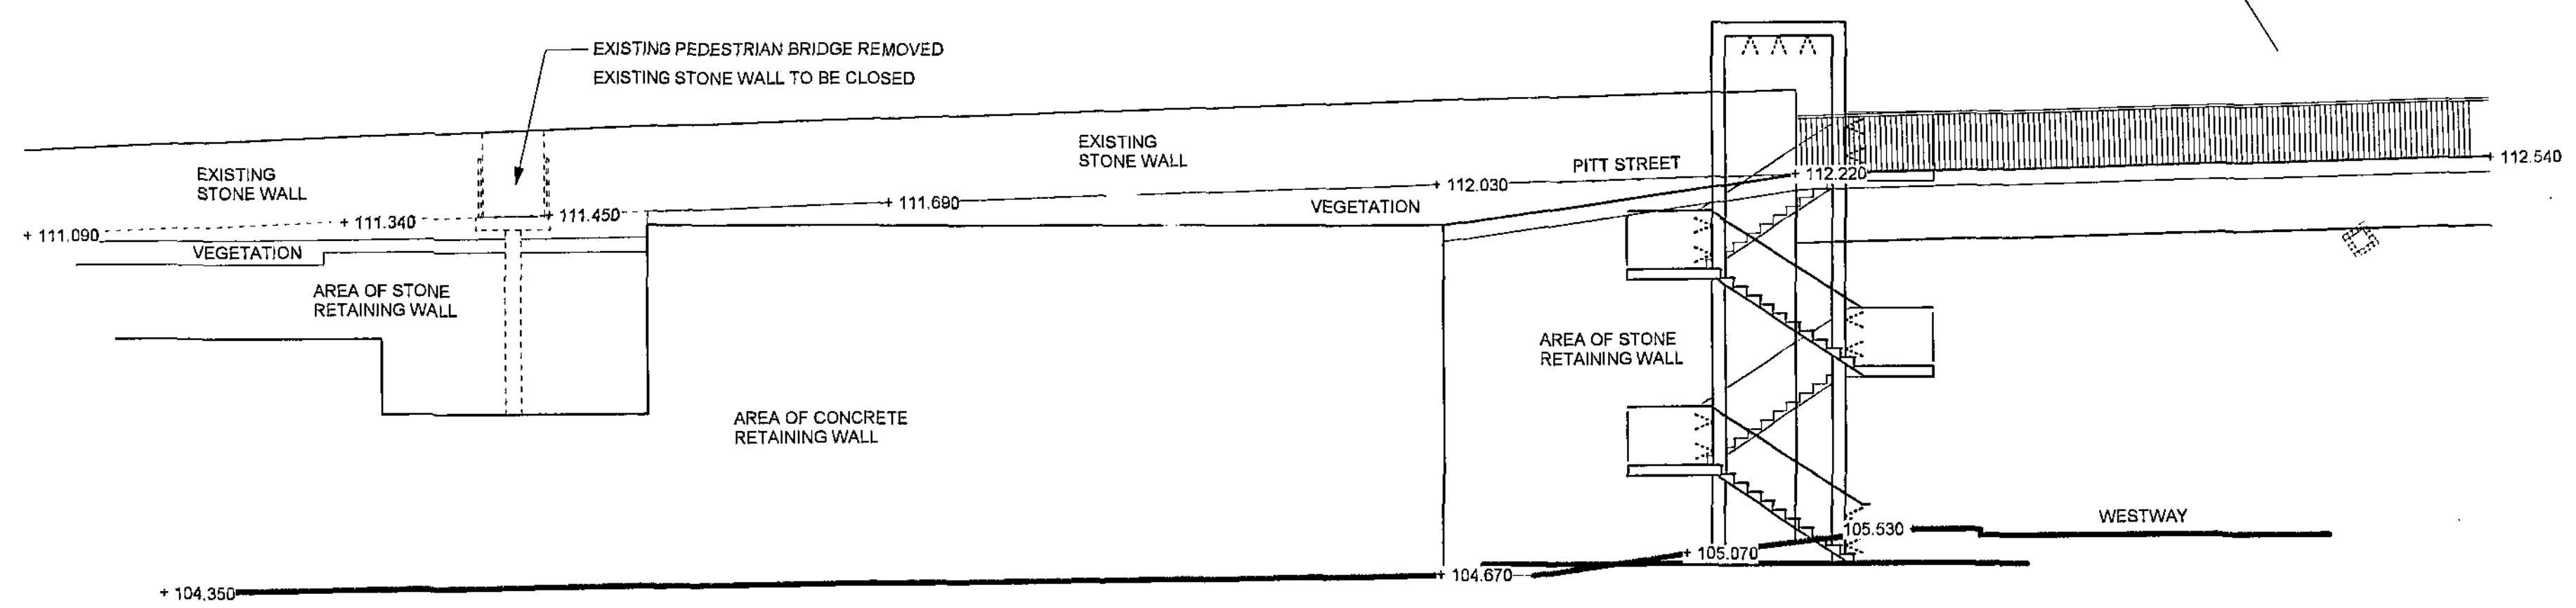

ELEVATION A
1:100 @ A1

Rev | Date | Description | Drawn

humphreys teal partnership
architects

Priority Park Lodge
Aberford
Leeds
LS25 3DF

T: (0113) 281 2020
F: (0113) 281 3232
W: www.humphreysteal.com
E: architects@humphreysteal.com

client
Lidl UK GmbH

project
Peel Street, Barnsley

drawing title
Proposed Pedestrian Access

date **May 2010**
status **Preliminary**
scale **1:200 @ A1**
drawn **MH** checked **PH**
job no. **747** dwg no. **16** rev. **A**

Barnsley Metropolitan Council
30 JUN 2010

Comments: Peel Street

