


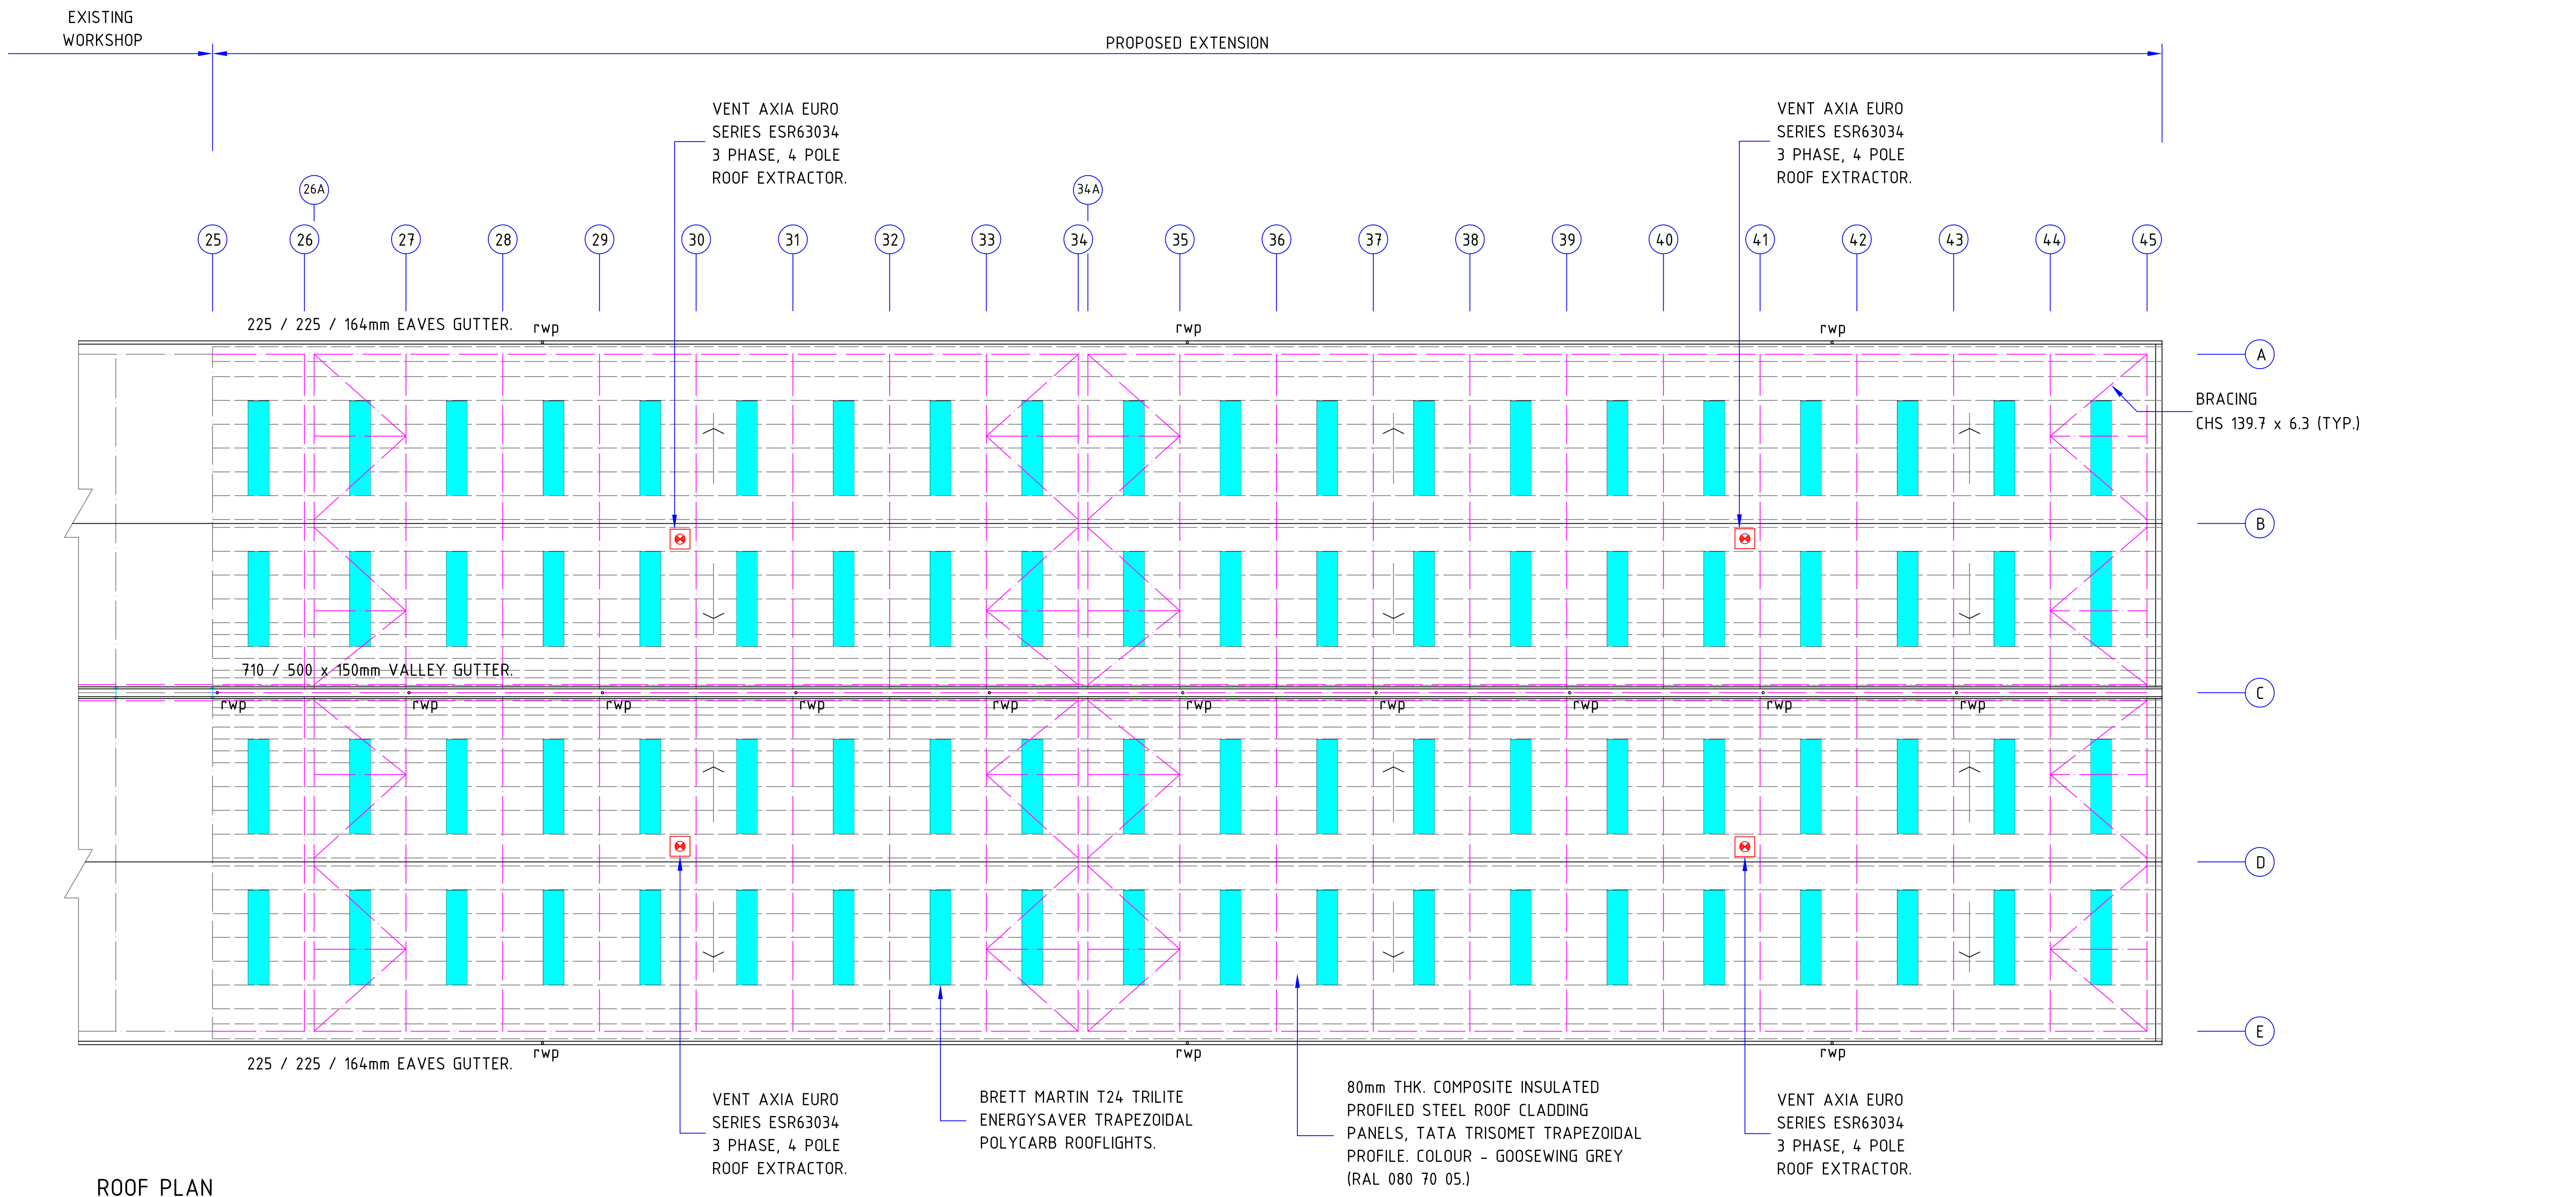

ROOF PLAN

01	FIRST ISSUE				
ISSUE	MODIFICATION	BY	CHK	APV	DATE
Global HQ Balmoral Park, Loinston, Aberdeen AB12 3GY Tel +44 (0)1224 859000 Fax +44 (0)1224 859059 Email group@balmoral.co.uk www.balmoral-group.com					
CLIENT BALMORAL GROUP			PROJECT No.		
DRAWING TITLE THURNSCOE, BARNSELY, SOUTH YORKSHIRE 20 BAY EXTENSION TO WORKSHOP – ROOF PLAN					
DRAWN BY KG		CHECKED BY		DRAWING No. 653–34	
SCALE 1:200		DATE April 2018		SHEET SIZE A1	
				JOB No.	