

Proposed



DF Rural Management
Landscape Architects &
Rural Project Management

Banks Hall
Cawthorne
Barnsley
South Yorkshire

d.fryer@me.com
07702 049584

Client: Kamenka
436-440 Doncaster Road
Stairfoot
Barnsley
S70 3EZ

jane@kamenka-interiors.co.uk
01226 288 858

Drawing: North Elevation
Dwg. No: Kam EPE/001

Scale: 1:100 @ A3

Date: 30th April 2013


Existing



North Elevation

Kam EPE/001

Proposed

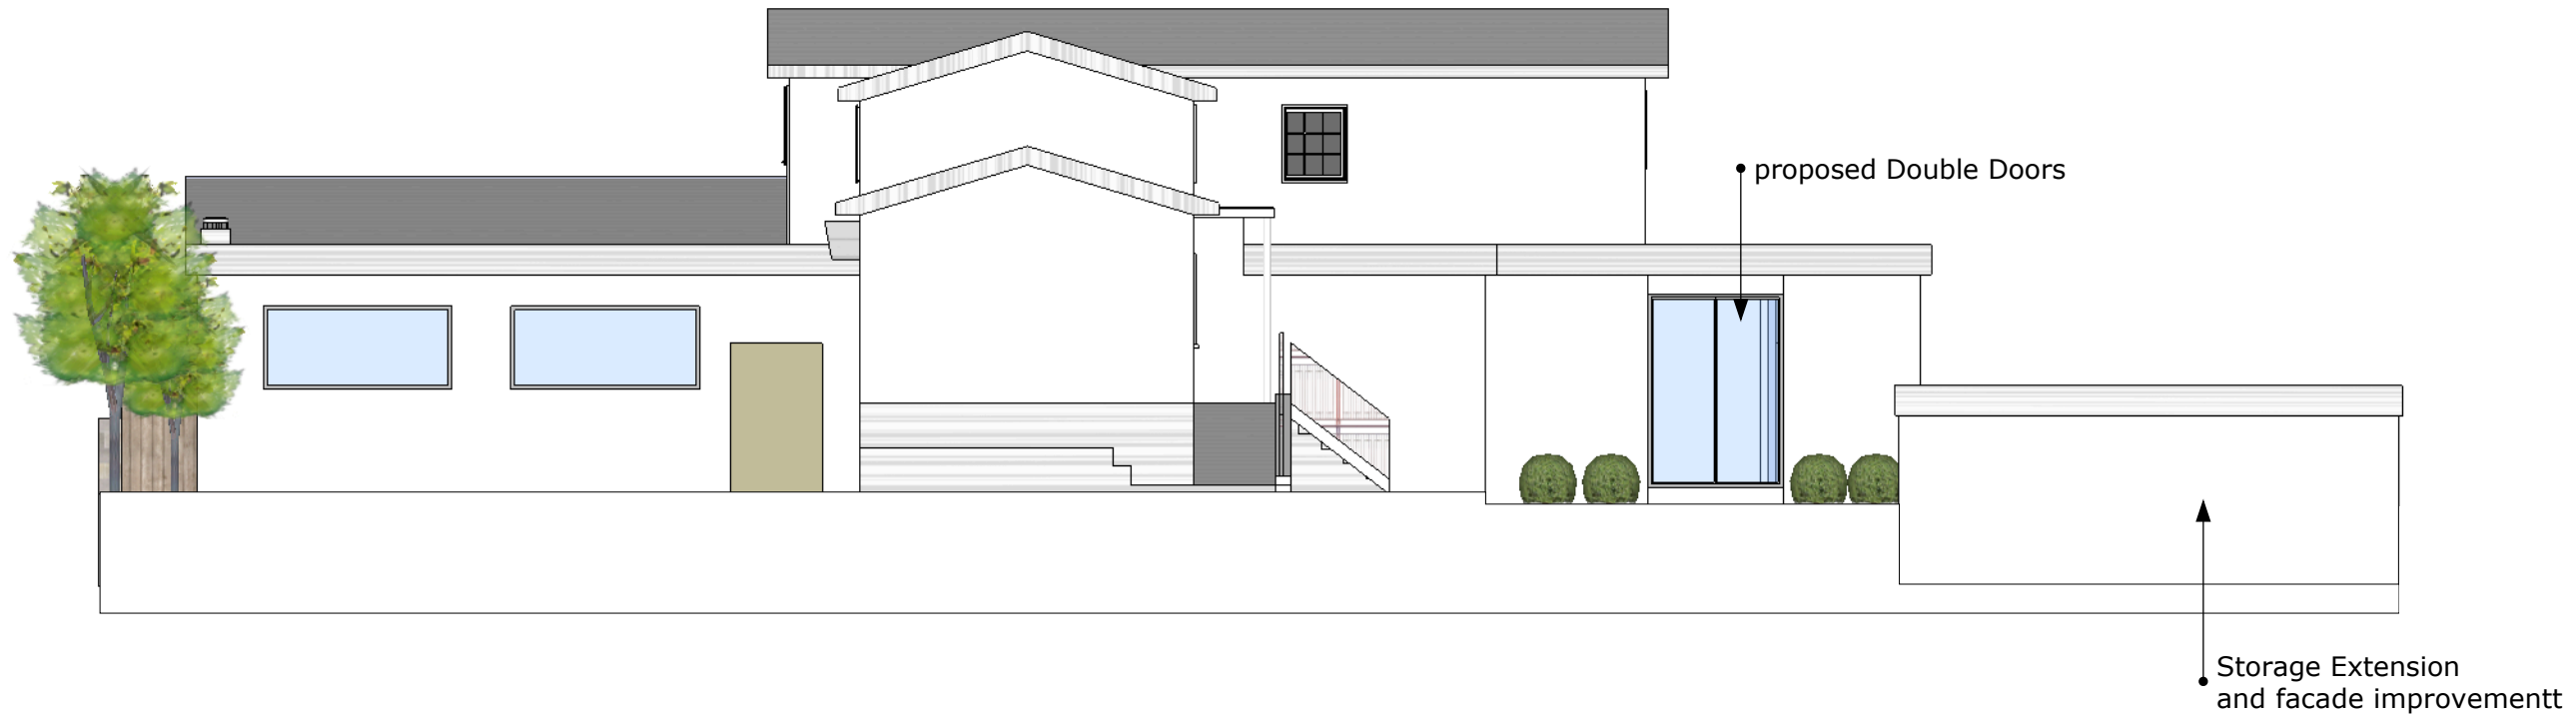

DF Rural Management
Landscape Architects &
Rural Project Management

Banks Hall
Cawthorne
Barnsley
South Yorkshire

d.fryer@me.com
07702 049584

Client: Kamenka
436-440 Doncaster Road
Stairfoot
Barnsley
S70 3EZ


jane@kamenka-interiors.co.uk
01226 288 858

Drawing: South Elevation
Dwg. No: Kam EPE/002

Scale: 1:100 @ A3

Date: 30th April 2013



Existing

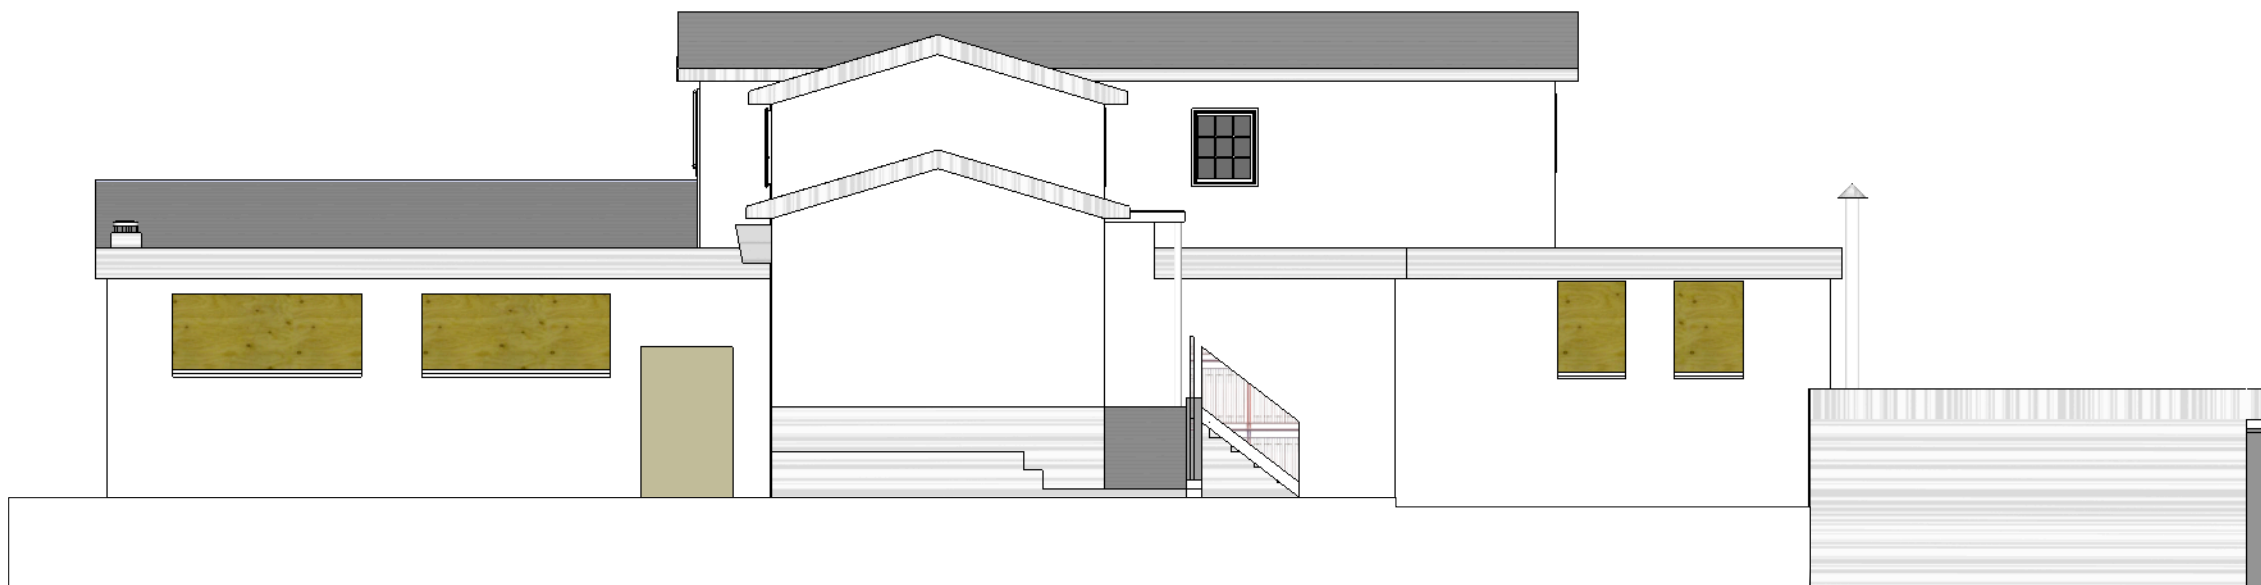

South Elevation

Kam EPE/002

Proposed

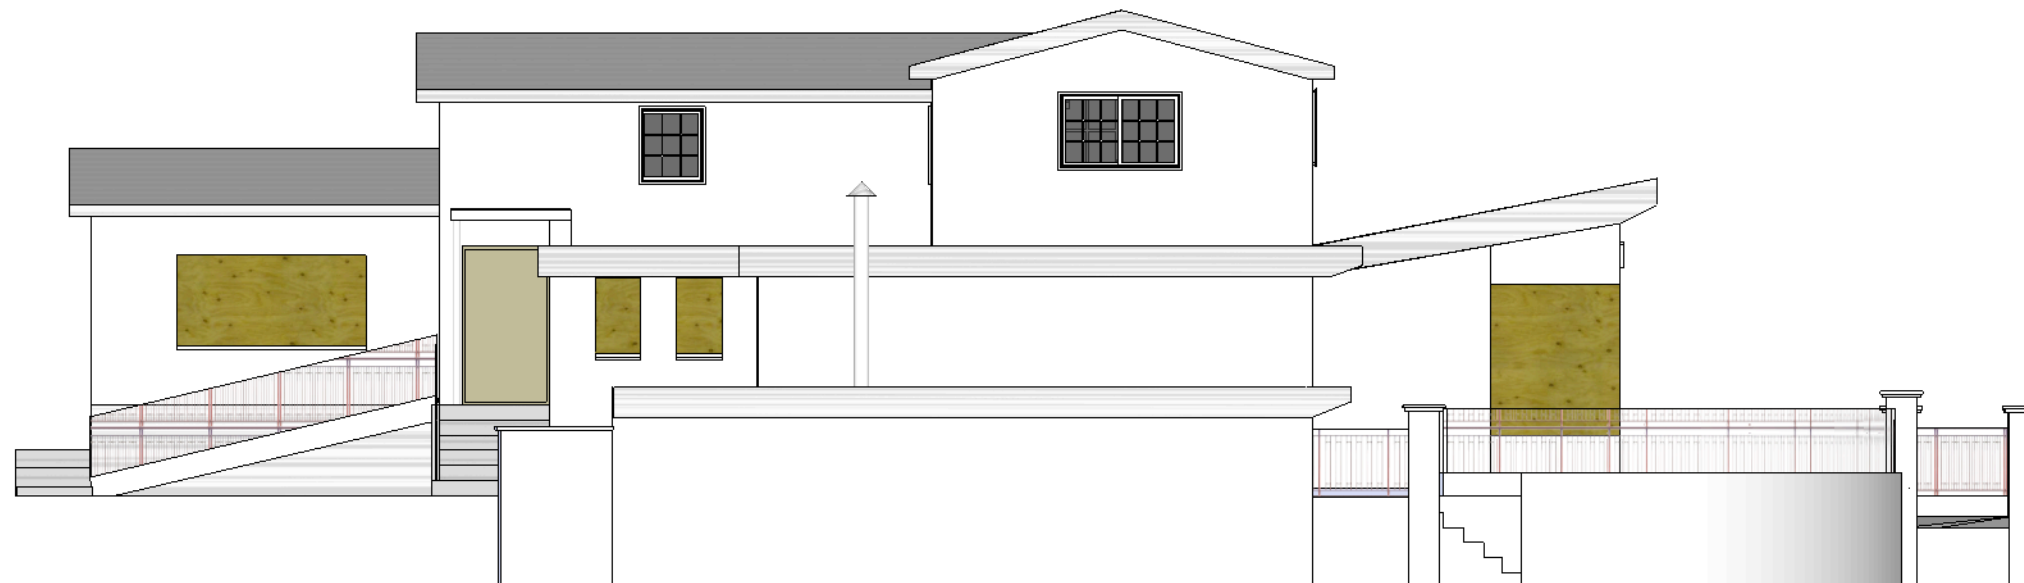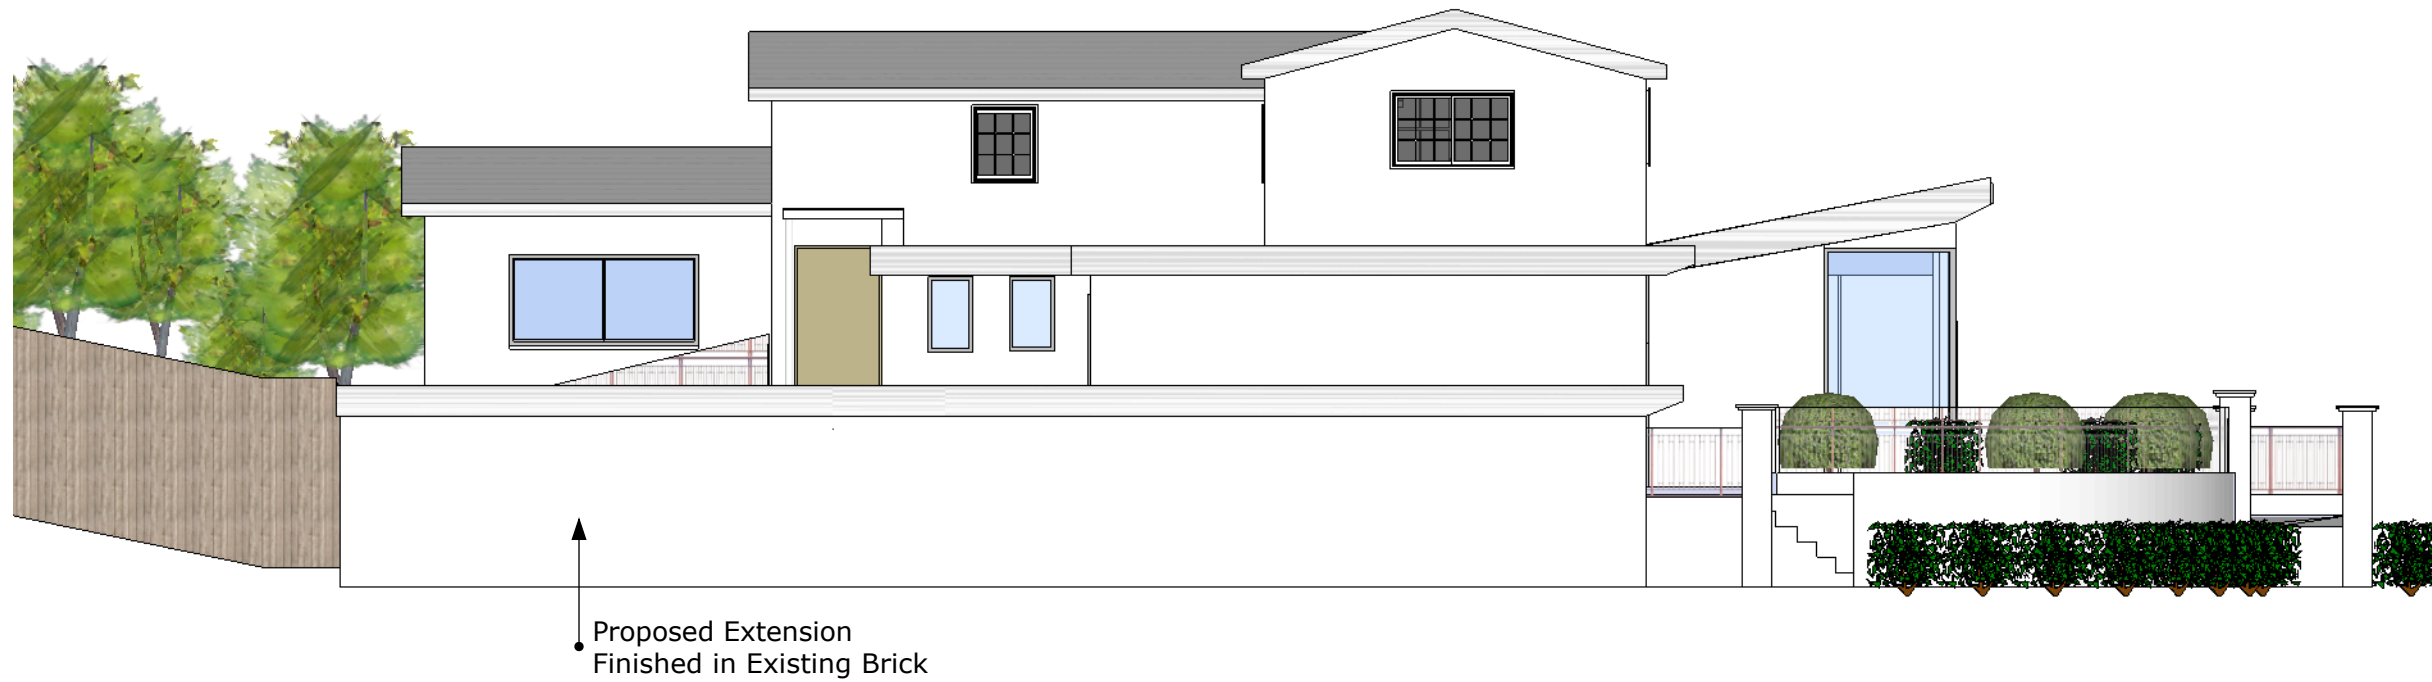

DF Rural Management
Landscape Architects &
Rural Project Management

Banks Hall
Cawthorne
Barnsley
South Yorkshire

d.fryer@me.com
07702 049584

Client: Kamenka
436-440 Doncaster Road
Stairfoot
Barnsley
S70 3EZ

jane@kamenka-interiors.co.uk
01226 288 858

Drawing: East Elevation
Dwg. No: Kam EPE/003


Scale: 1:100 @ A3

Date: 1st May 2013


East Elevation

Kam EPE/003

Proposed

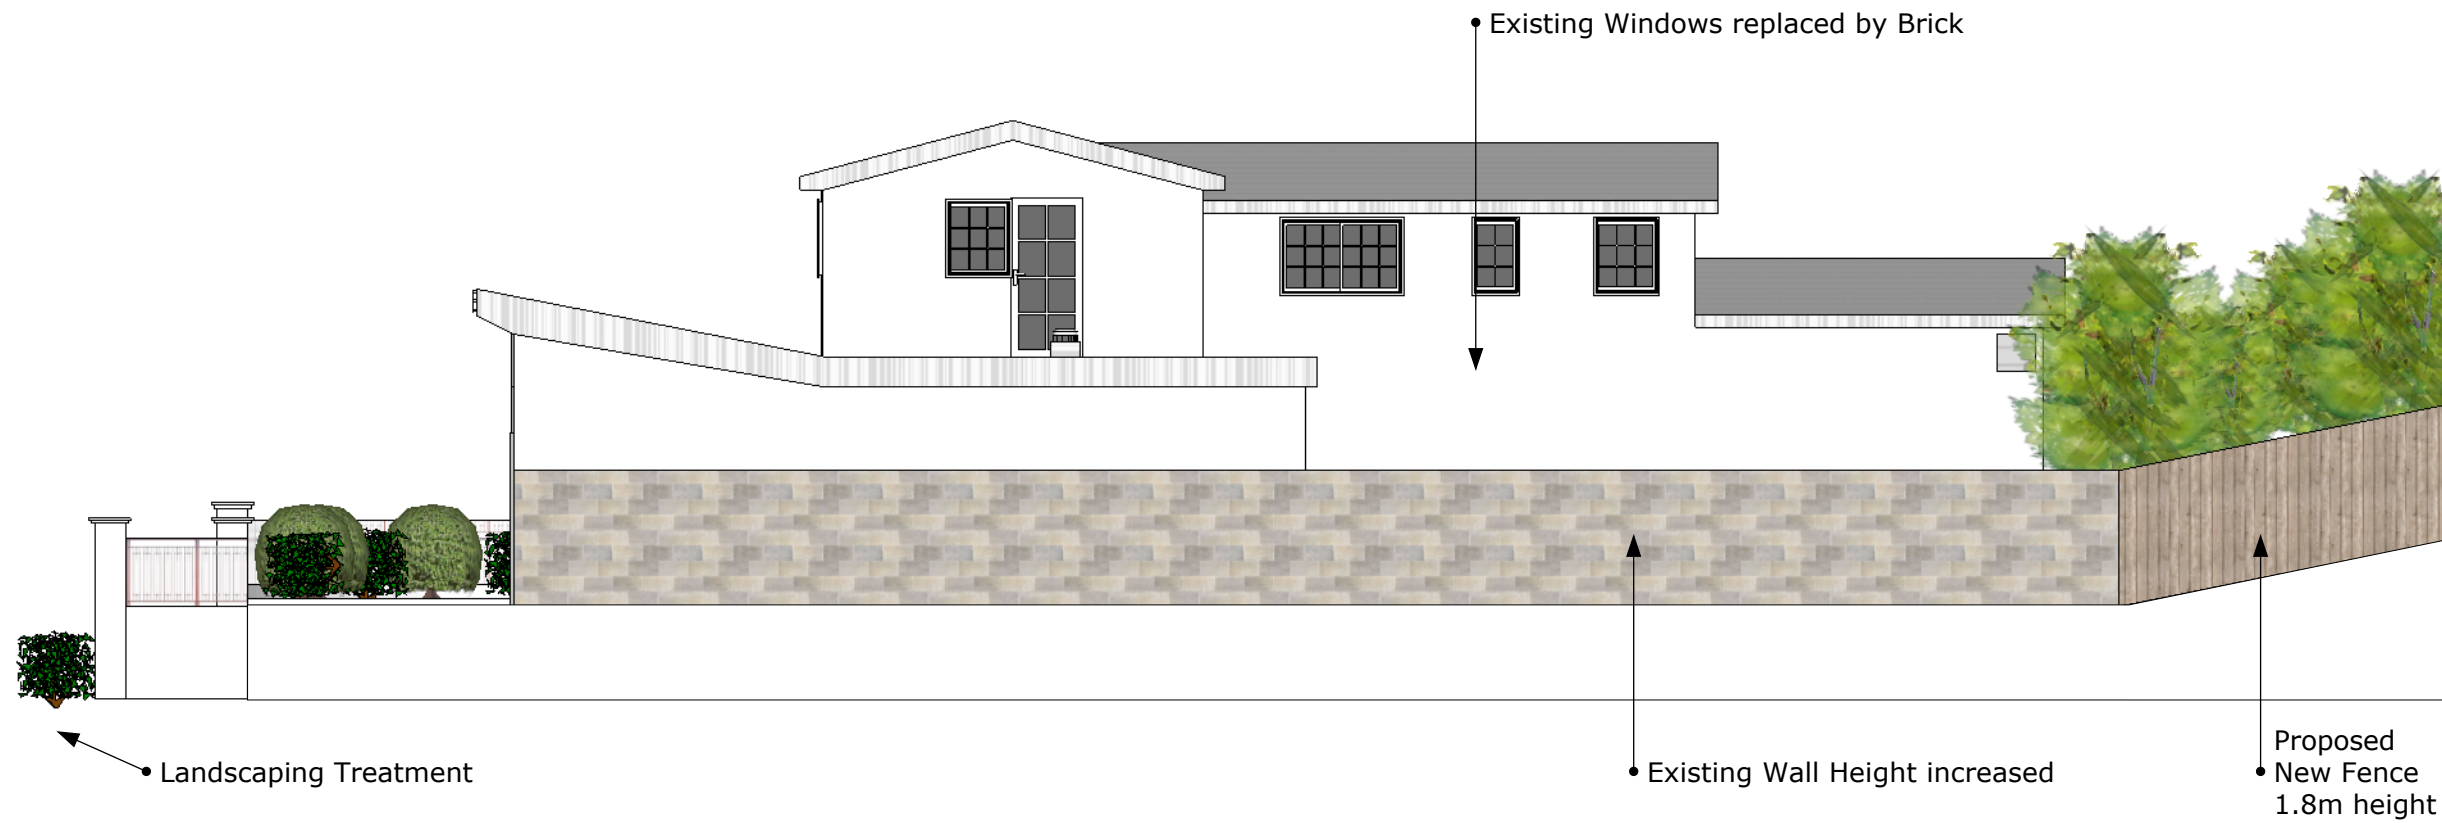

Existing

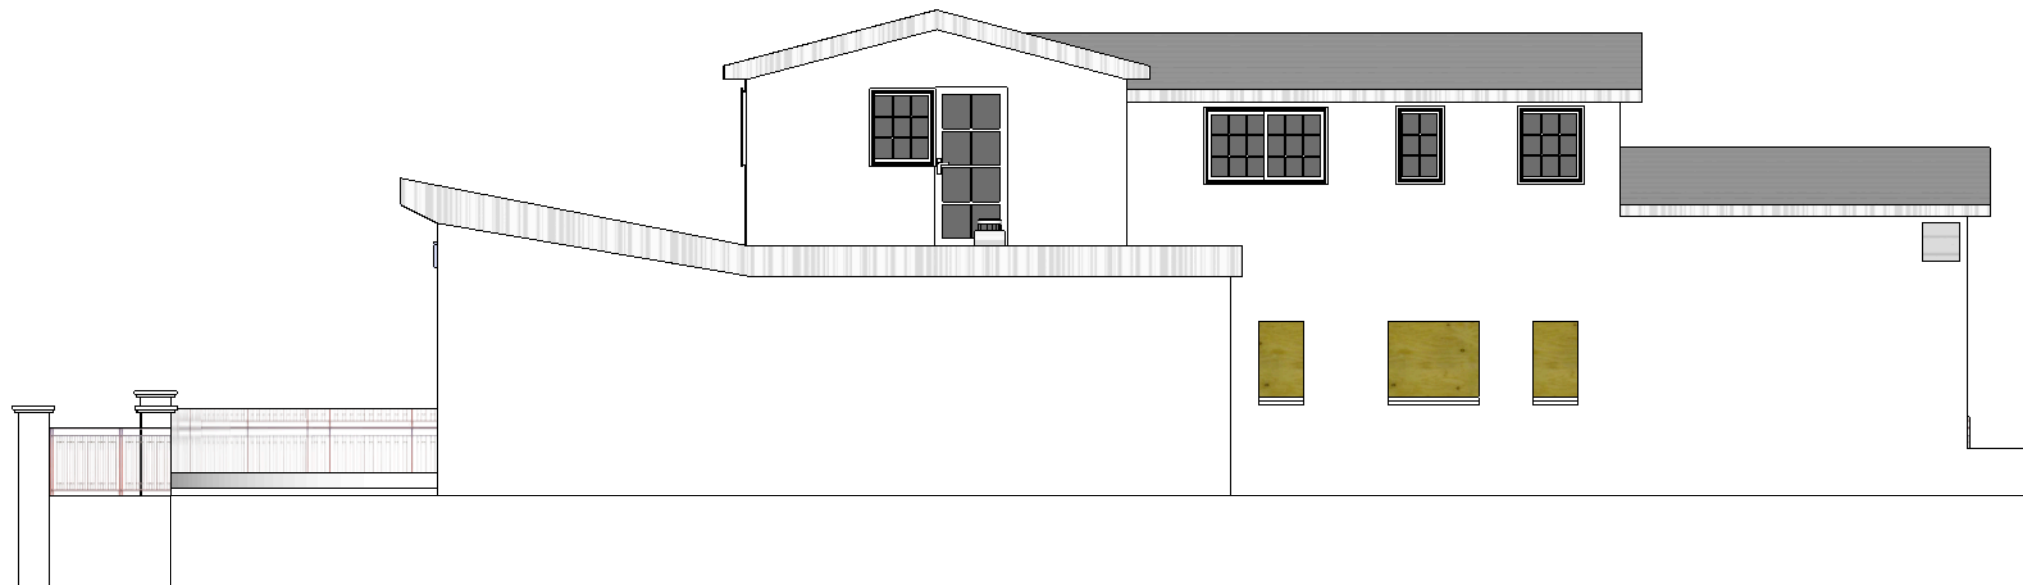

DF Rural Management
Landscape Architects &
Rural Project Management

Banks Hall
Cawthorne
Barnsley
South Yorkshire

d.fryer@me.com
07702 049584

Client: Kamenka
436-440 Doncaster Road
Stairfoot
Barnsley
S70 3EZ

jane@kamenka-interiors.co.uk
01226 288 858

Drawing: West Elevation
Dwg. No: Kam EPE/004

Scale: 1:100 @ A3

Date: 1st May 2013

West Elevation

Kam EPE/004