



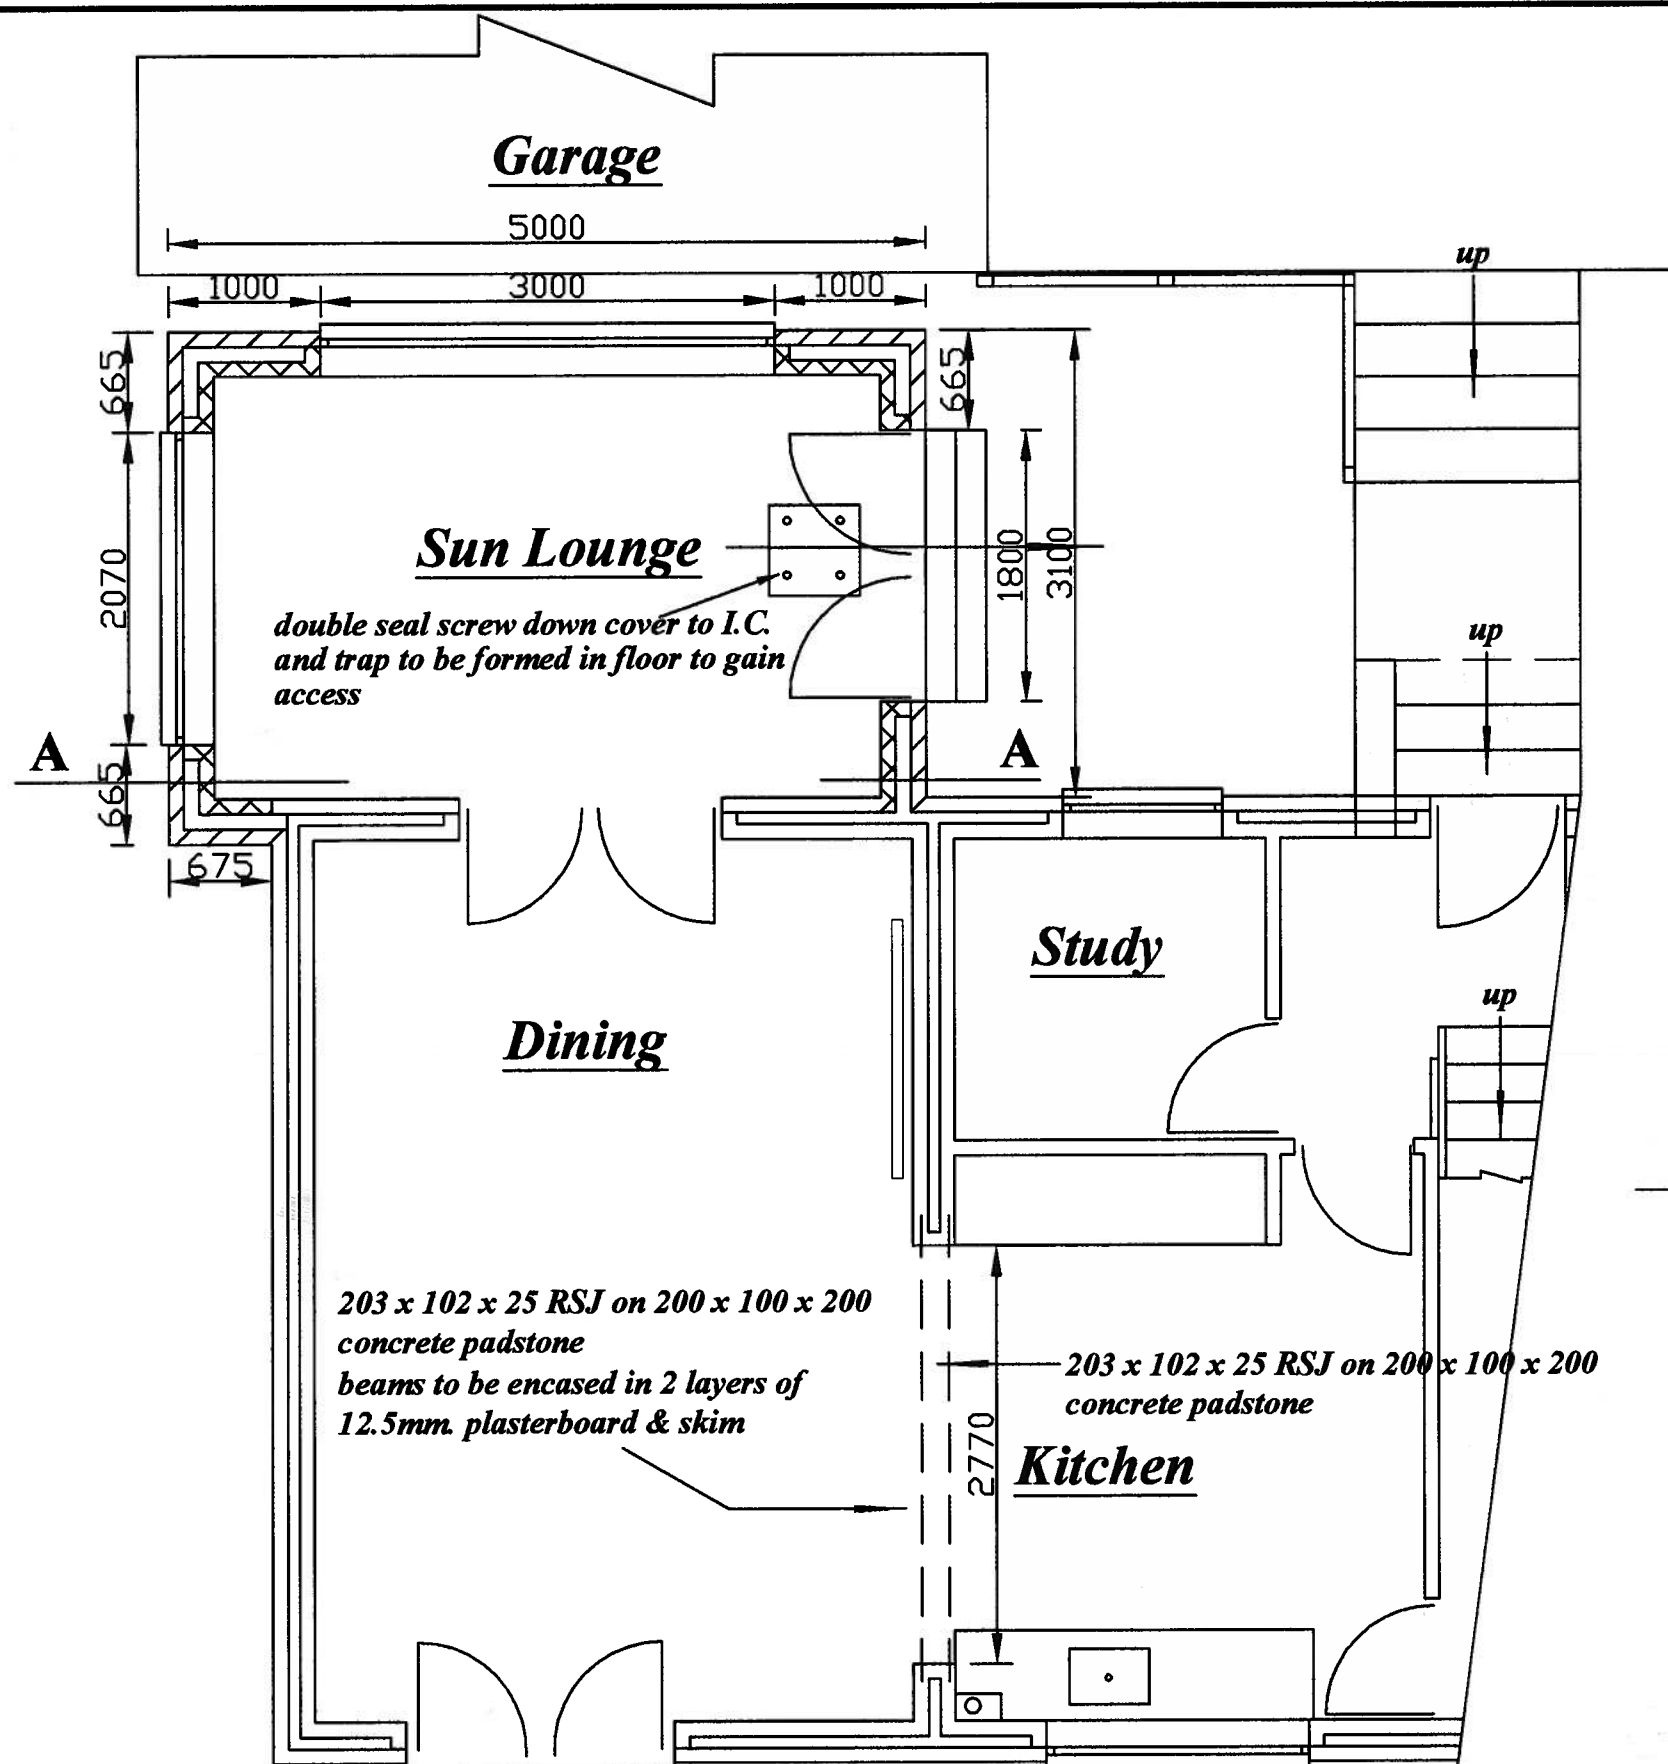

Proposed Ground Floor Plan

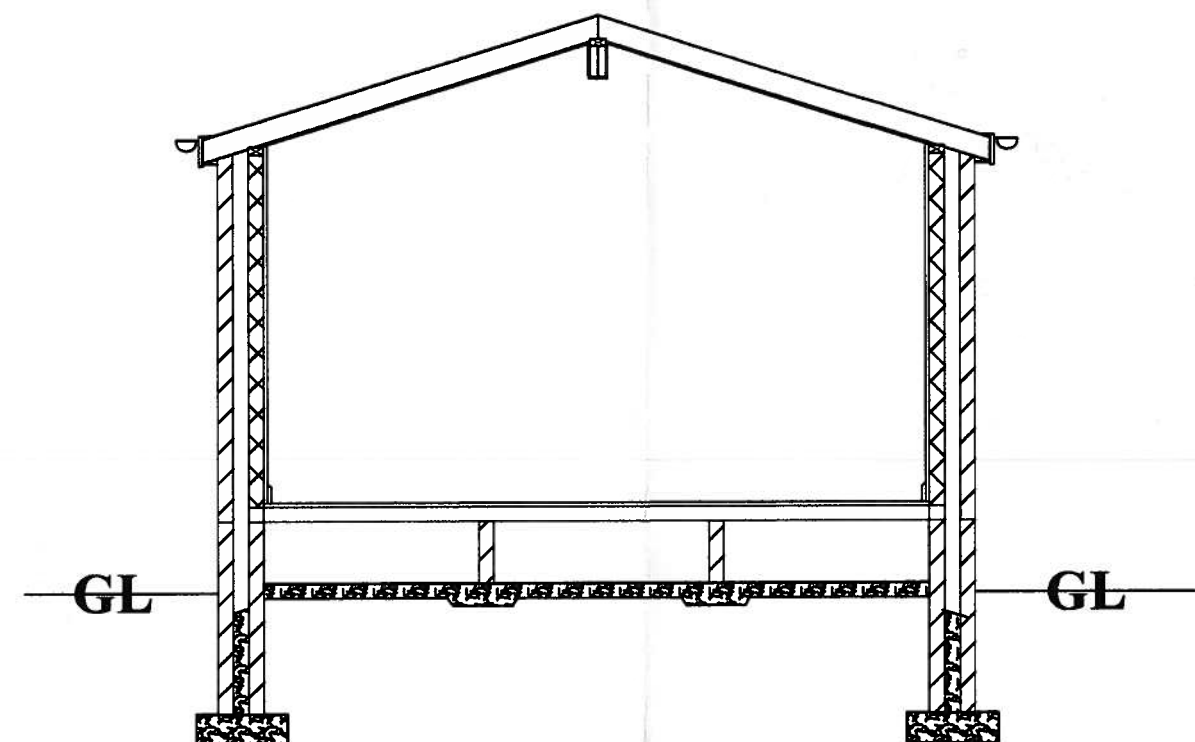

Section A - A

AMENDED PLANS
5 MAR 2009
BARNSELY METROPOLITAN BOROUGH COUNCIL

Date 19 : 1 : 2009

Scale 1 : 50

Location
Mr.N. & Mrs. A. Beever
6 Blackhorse Close
Silkstone Common
Barnsley
S75 4SB

PROPOSAL
Proposed Sun Lounge &
Internal Alterations

Revisions
Date 5 : 3 : 09
tiled roof for planning and
called Sun lounge For B. Regs


M. Whyke MRICS
9 Witham Court
Higham
Barnsley
S75 1PX
Tel. 01226 386190




Existing Front Elevation




Proposed Front Elevation

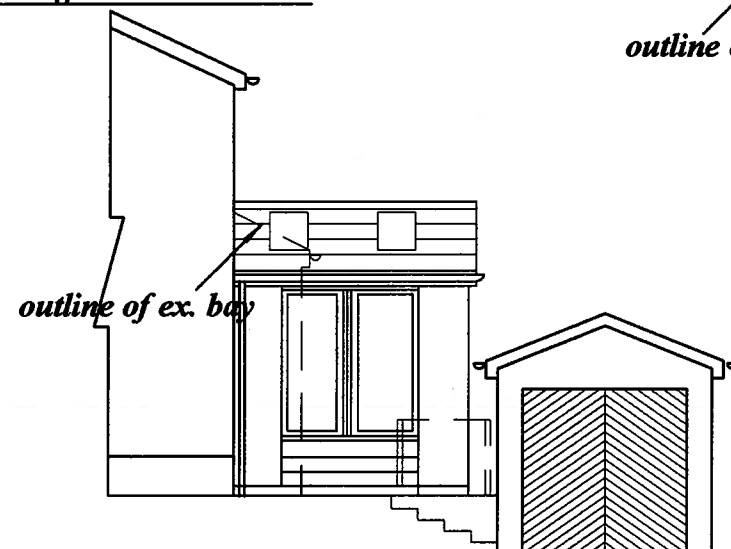


Proposed Elevation To Road

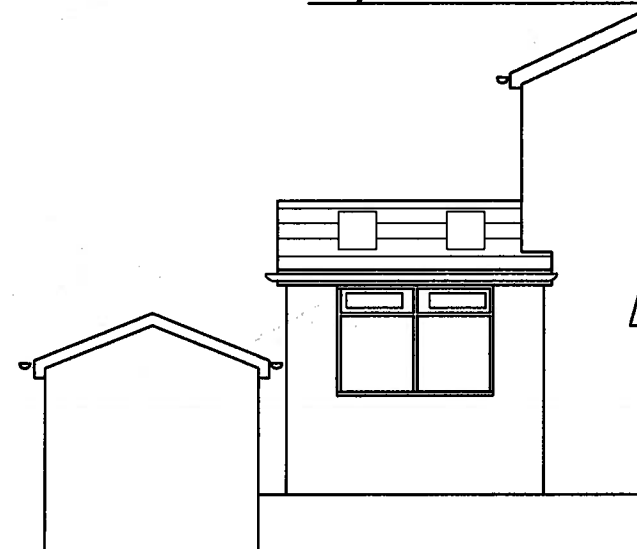


Proposed Side Elevation To Boundary

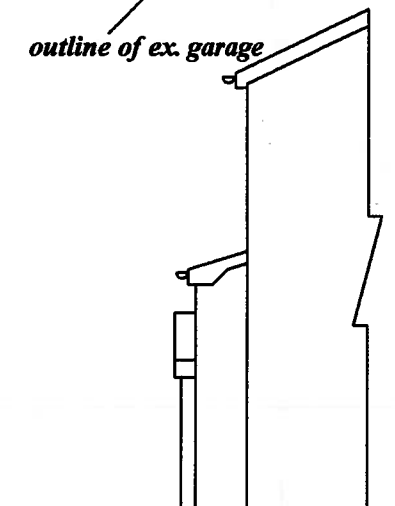


Proposed Rear Elevation

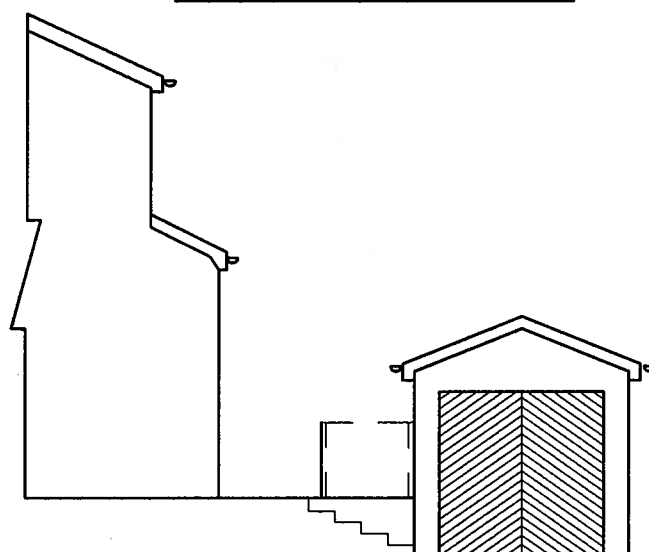

Existing Elevation To Road

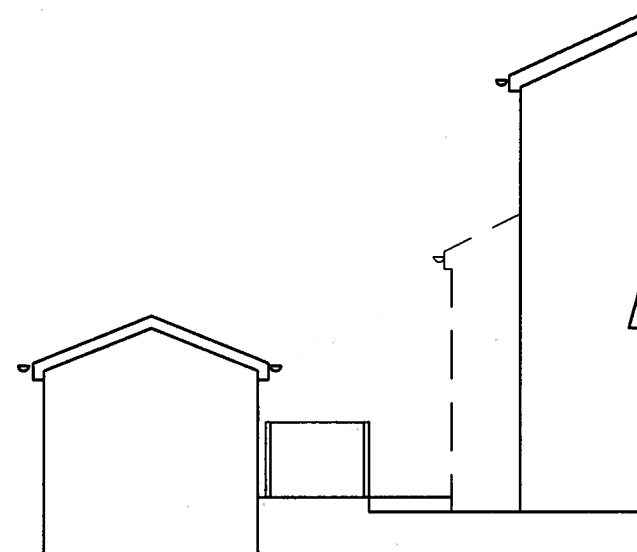

Existing Side Elevation To Boundary

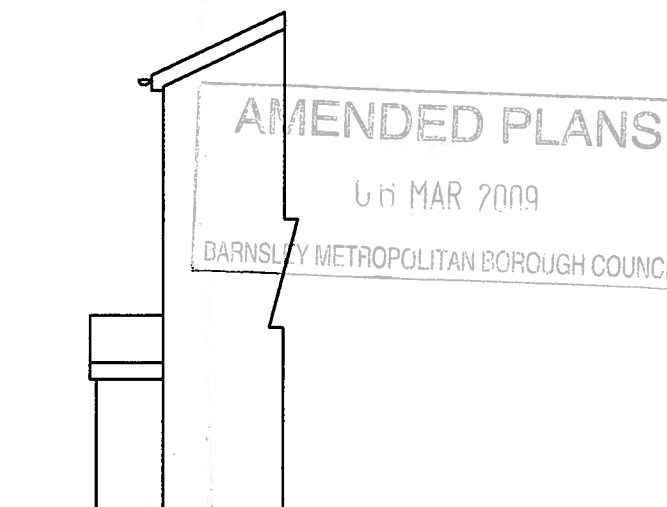

Existing Rear Elevation

AMENDED PLANS
66 MAR 2009
BARNSLY METROPOLITAN BOROUGH COUNCIL

Date 19 : 1 : 2009

Scale 1 : 100

Location
Mr.N. & Mrs. A. Beever
6 Blackhorse Close
Silkstone Common
Barnsley
S75 4SB

PROPOSAL
Proposed Sun Lounge &
Internal Alterations

Revisions
Date 5 : 3 : 09
tiled roof for planning and
called Sun lounge For B. Regs

M. Whyke MRICS
9 Witham Court
Higham
Barnsley
S75 1PX
Tel. 01226 386190

0147