



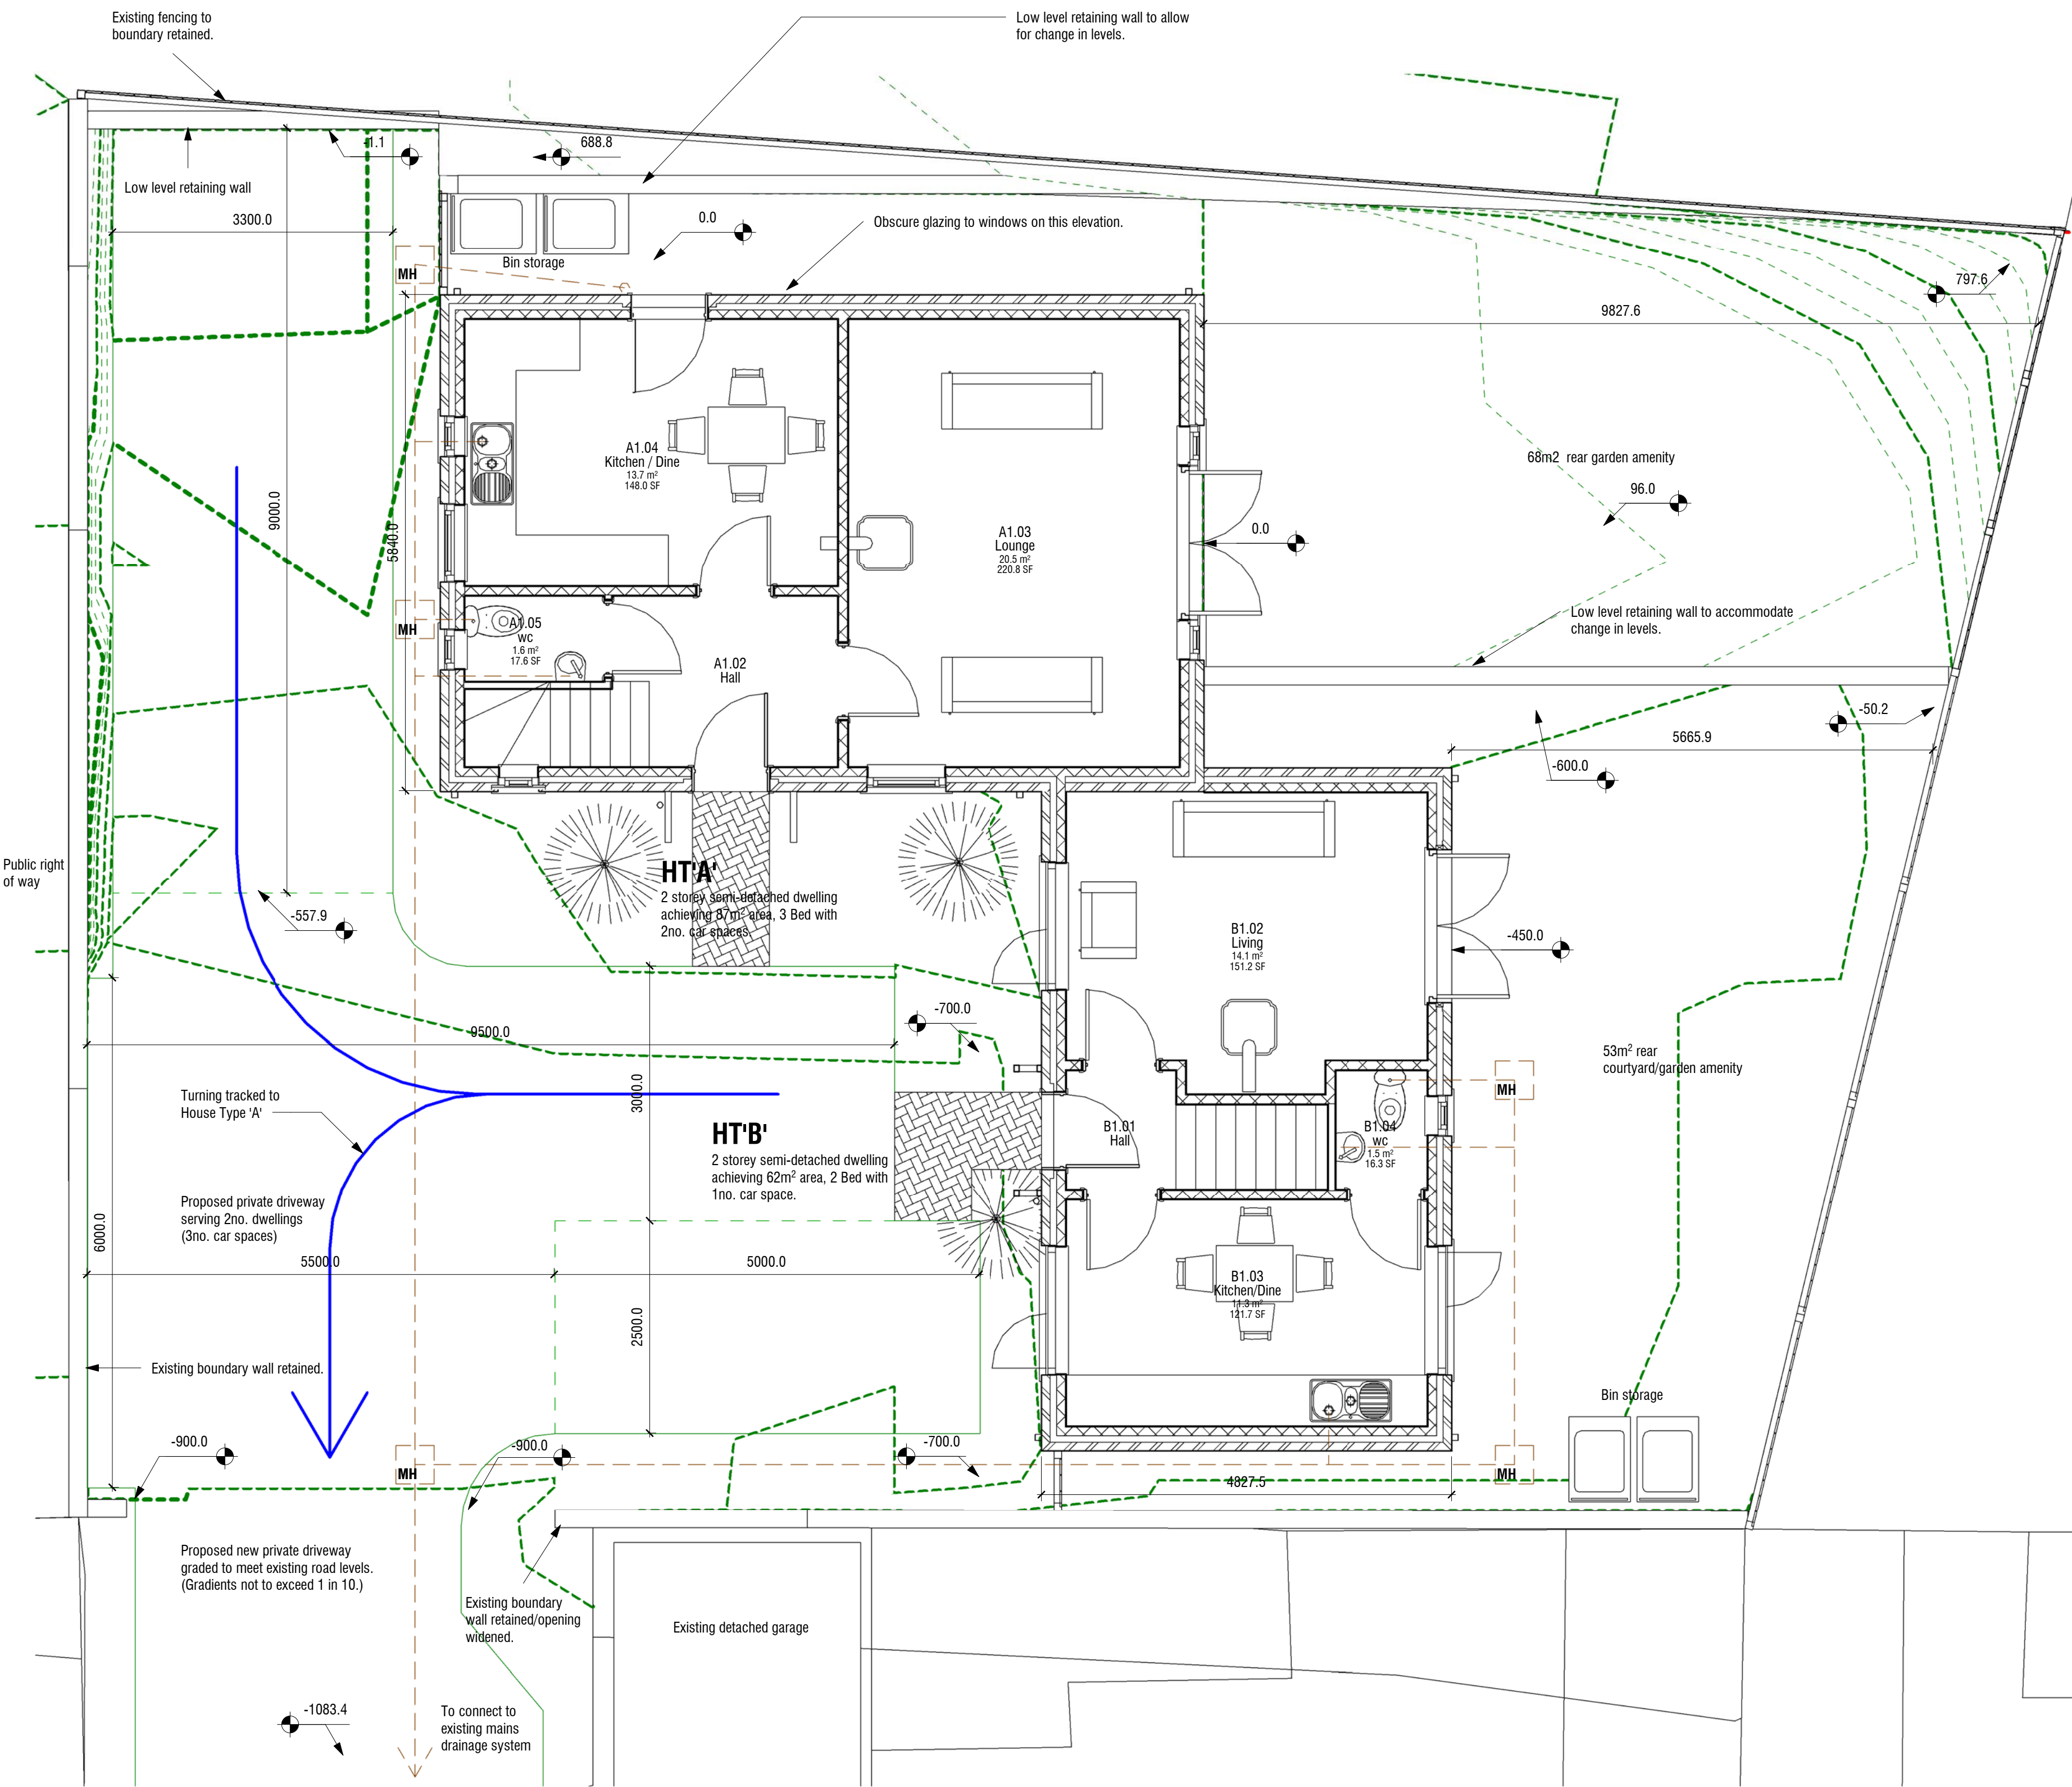

00 - Level 0 - Proposed (Site Layout)
1 : 50

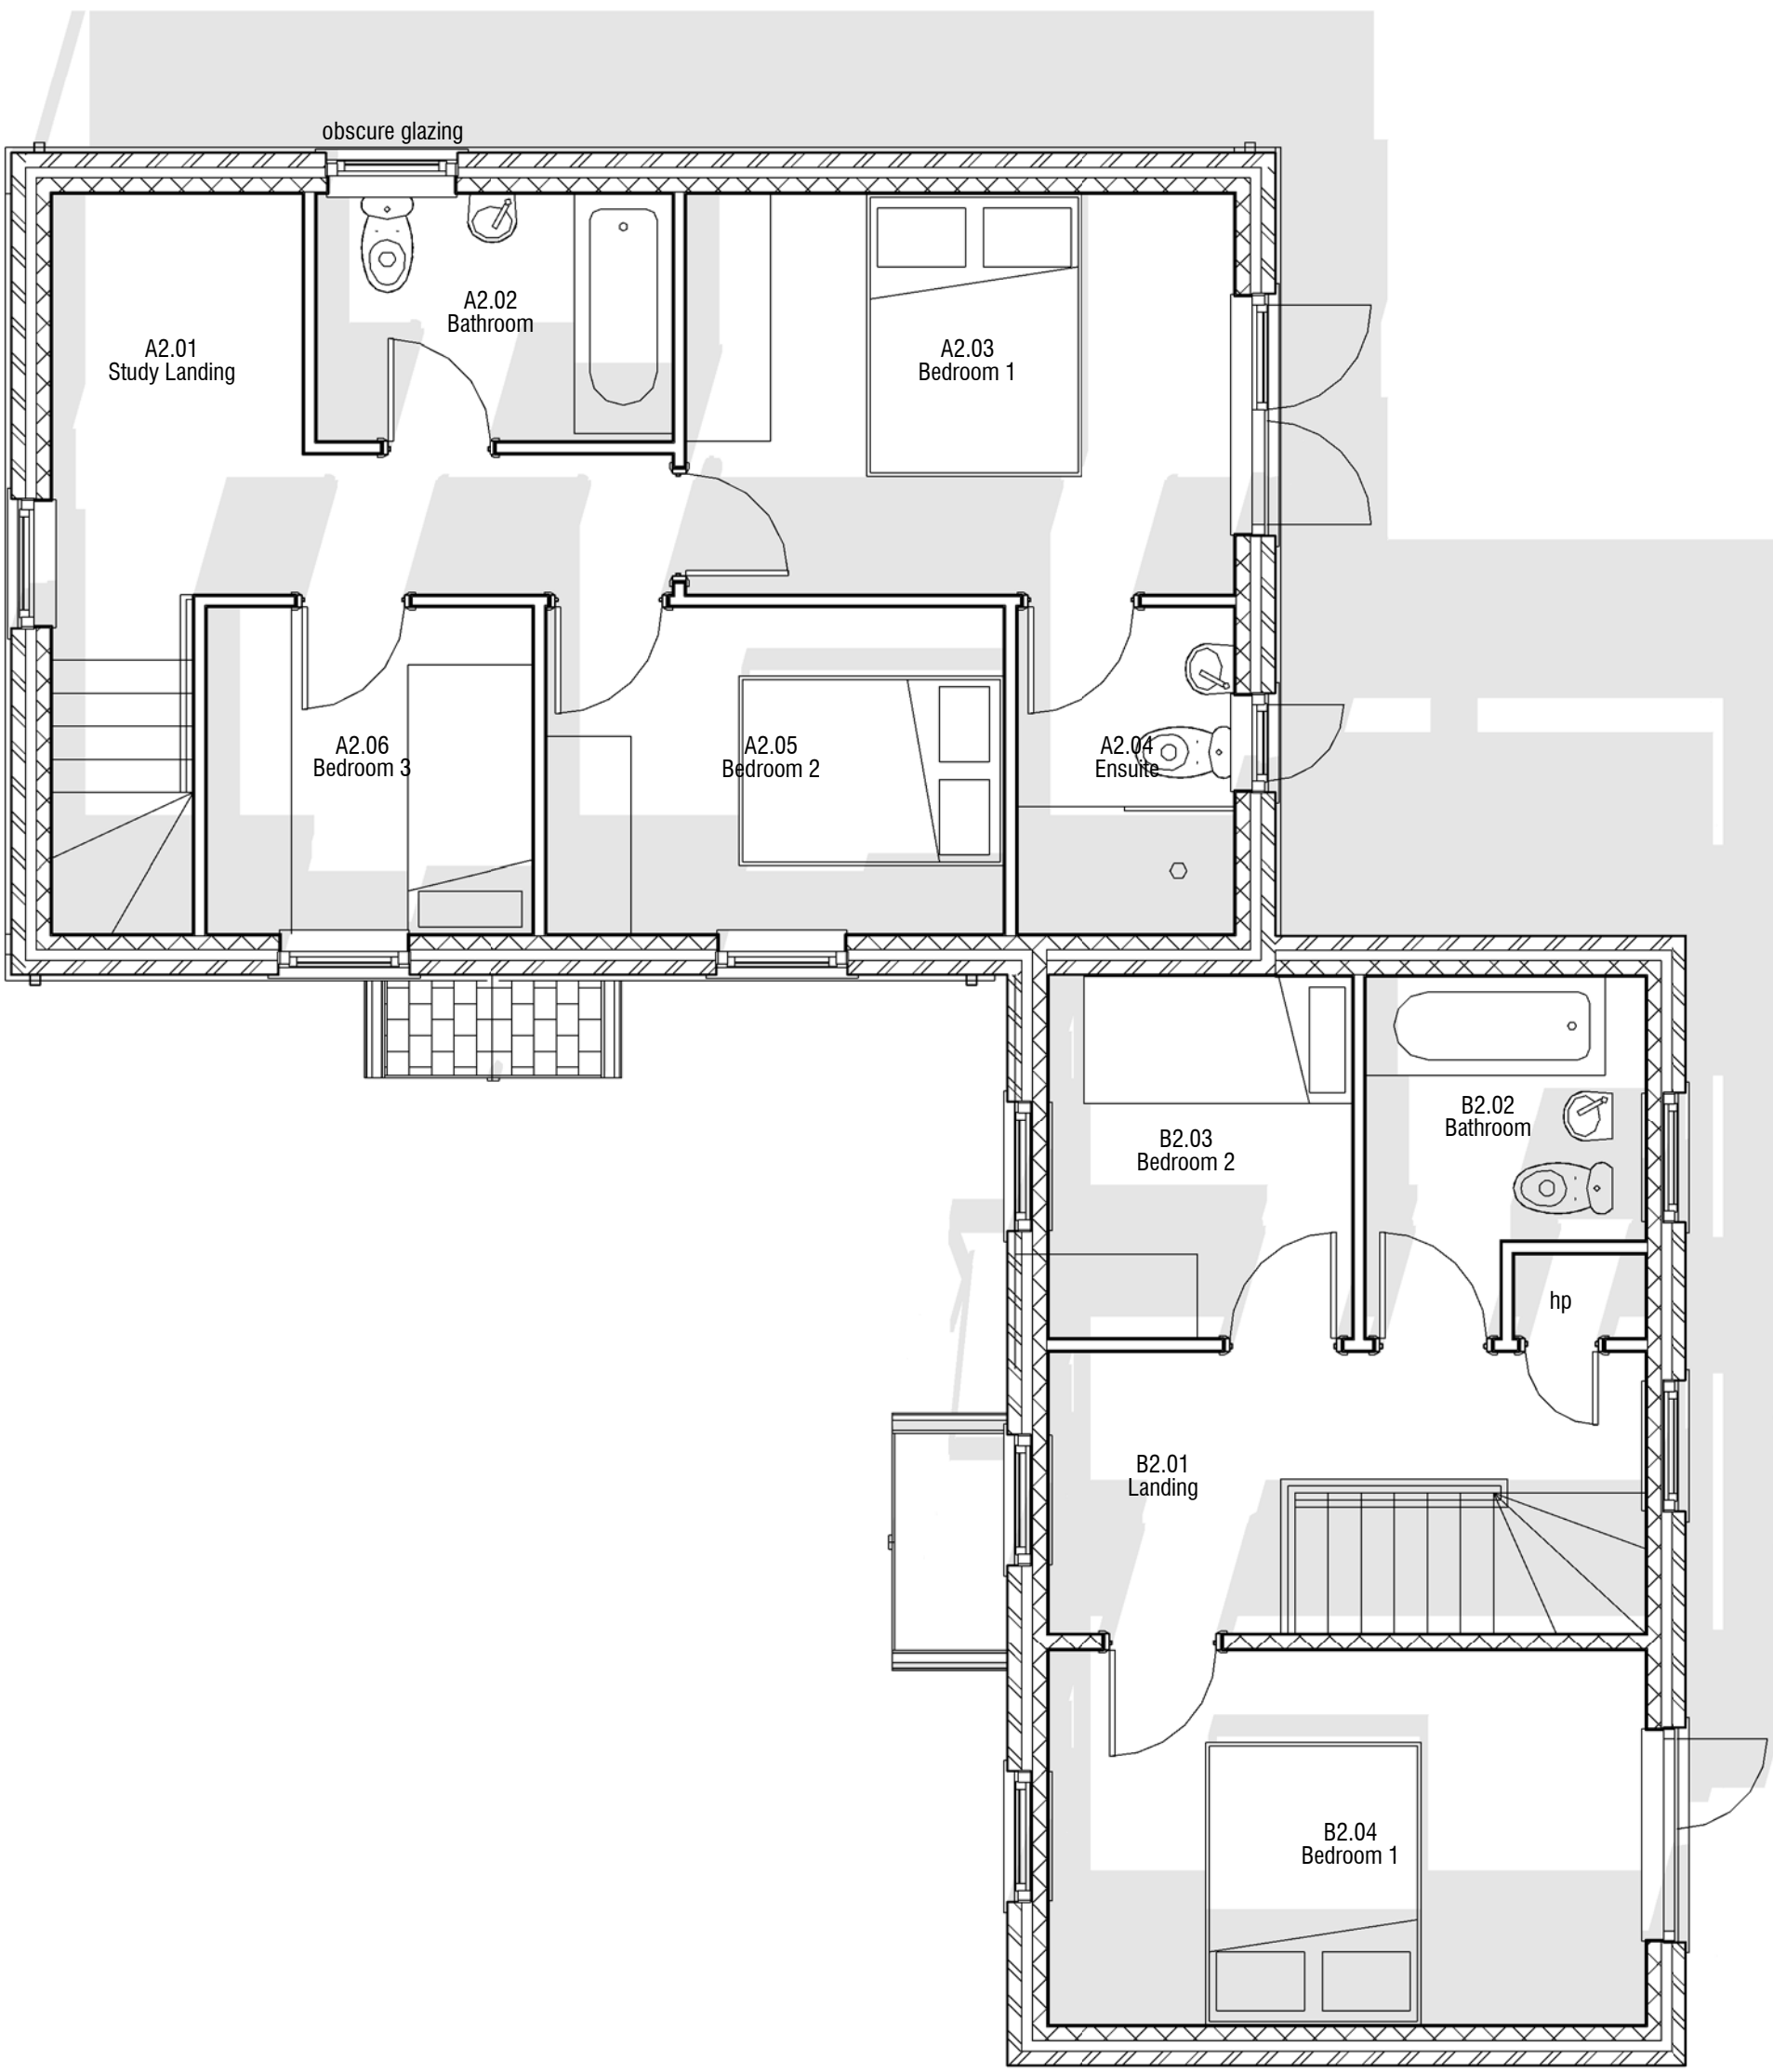

10 - Level 1 - Proposed
1 : 50

Notes

1. To be read in conjunction with the Structural Engineers drawings / details / specification and the current versions of the following architectural documents:-

Outline Specification
15-028/D17/SPC

Drawing Register
15-028/A03/REG

- 3.2 Courtyard parking revised to suit planning requirements. MJM 14/07/2016
- 3.1 Sheets set up for planning application. MJM 30/06/2016
- 3.0 Revised design to allow for adequate turning. MJM 24/05/2016

Revisions

SIX Architecture + Design Ltd
Electric Works
Sheffield Digital Campus
Sheffield
S1 2BJ

0114 286 6263
enquiries@six-ad.com
www.six-ad.com

SIX AD

Mrs N Adebajo

Proposed New Housing Development
Lands between 298 & 300 Hough Lane
Wombwell | Barnsley

Floor Plans as Proposed			
Scale @ A1 1 : 50	Date 14/07/2016 09:50:25	Drawn MJM	Checked KOB
Project No. 15-028(07)001	Drawing No. 3.2	Status 3 - Developed	
1 - Preparation & Brief 2 - Concept Design 3 - Developed			
4 - Technical Design 5 - Construction 6 - Handover			
This drawing is to be read in conjunction with all related architectural and third party documents. DO NOT SCALE from this drawing - If you doubt a dimension, ASK for verification. Report any discrepancies to SIX AD immediately. This drawing and its contents, copyright © SIX Architecture + Design Ltd			