



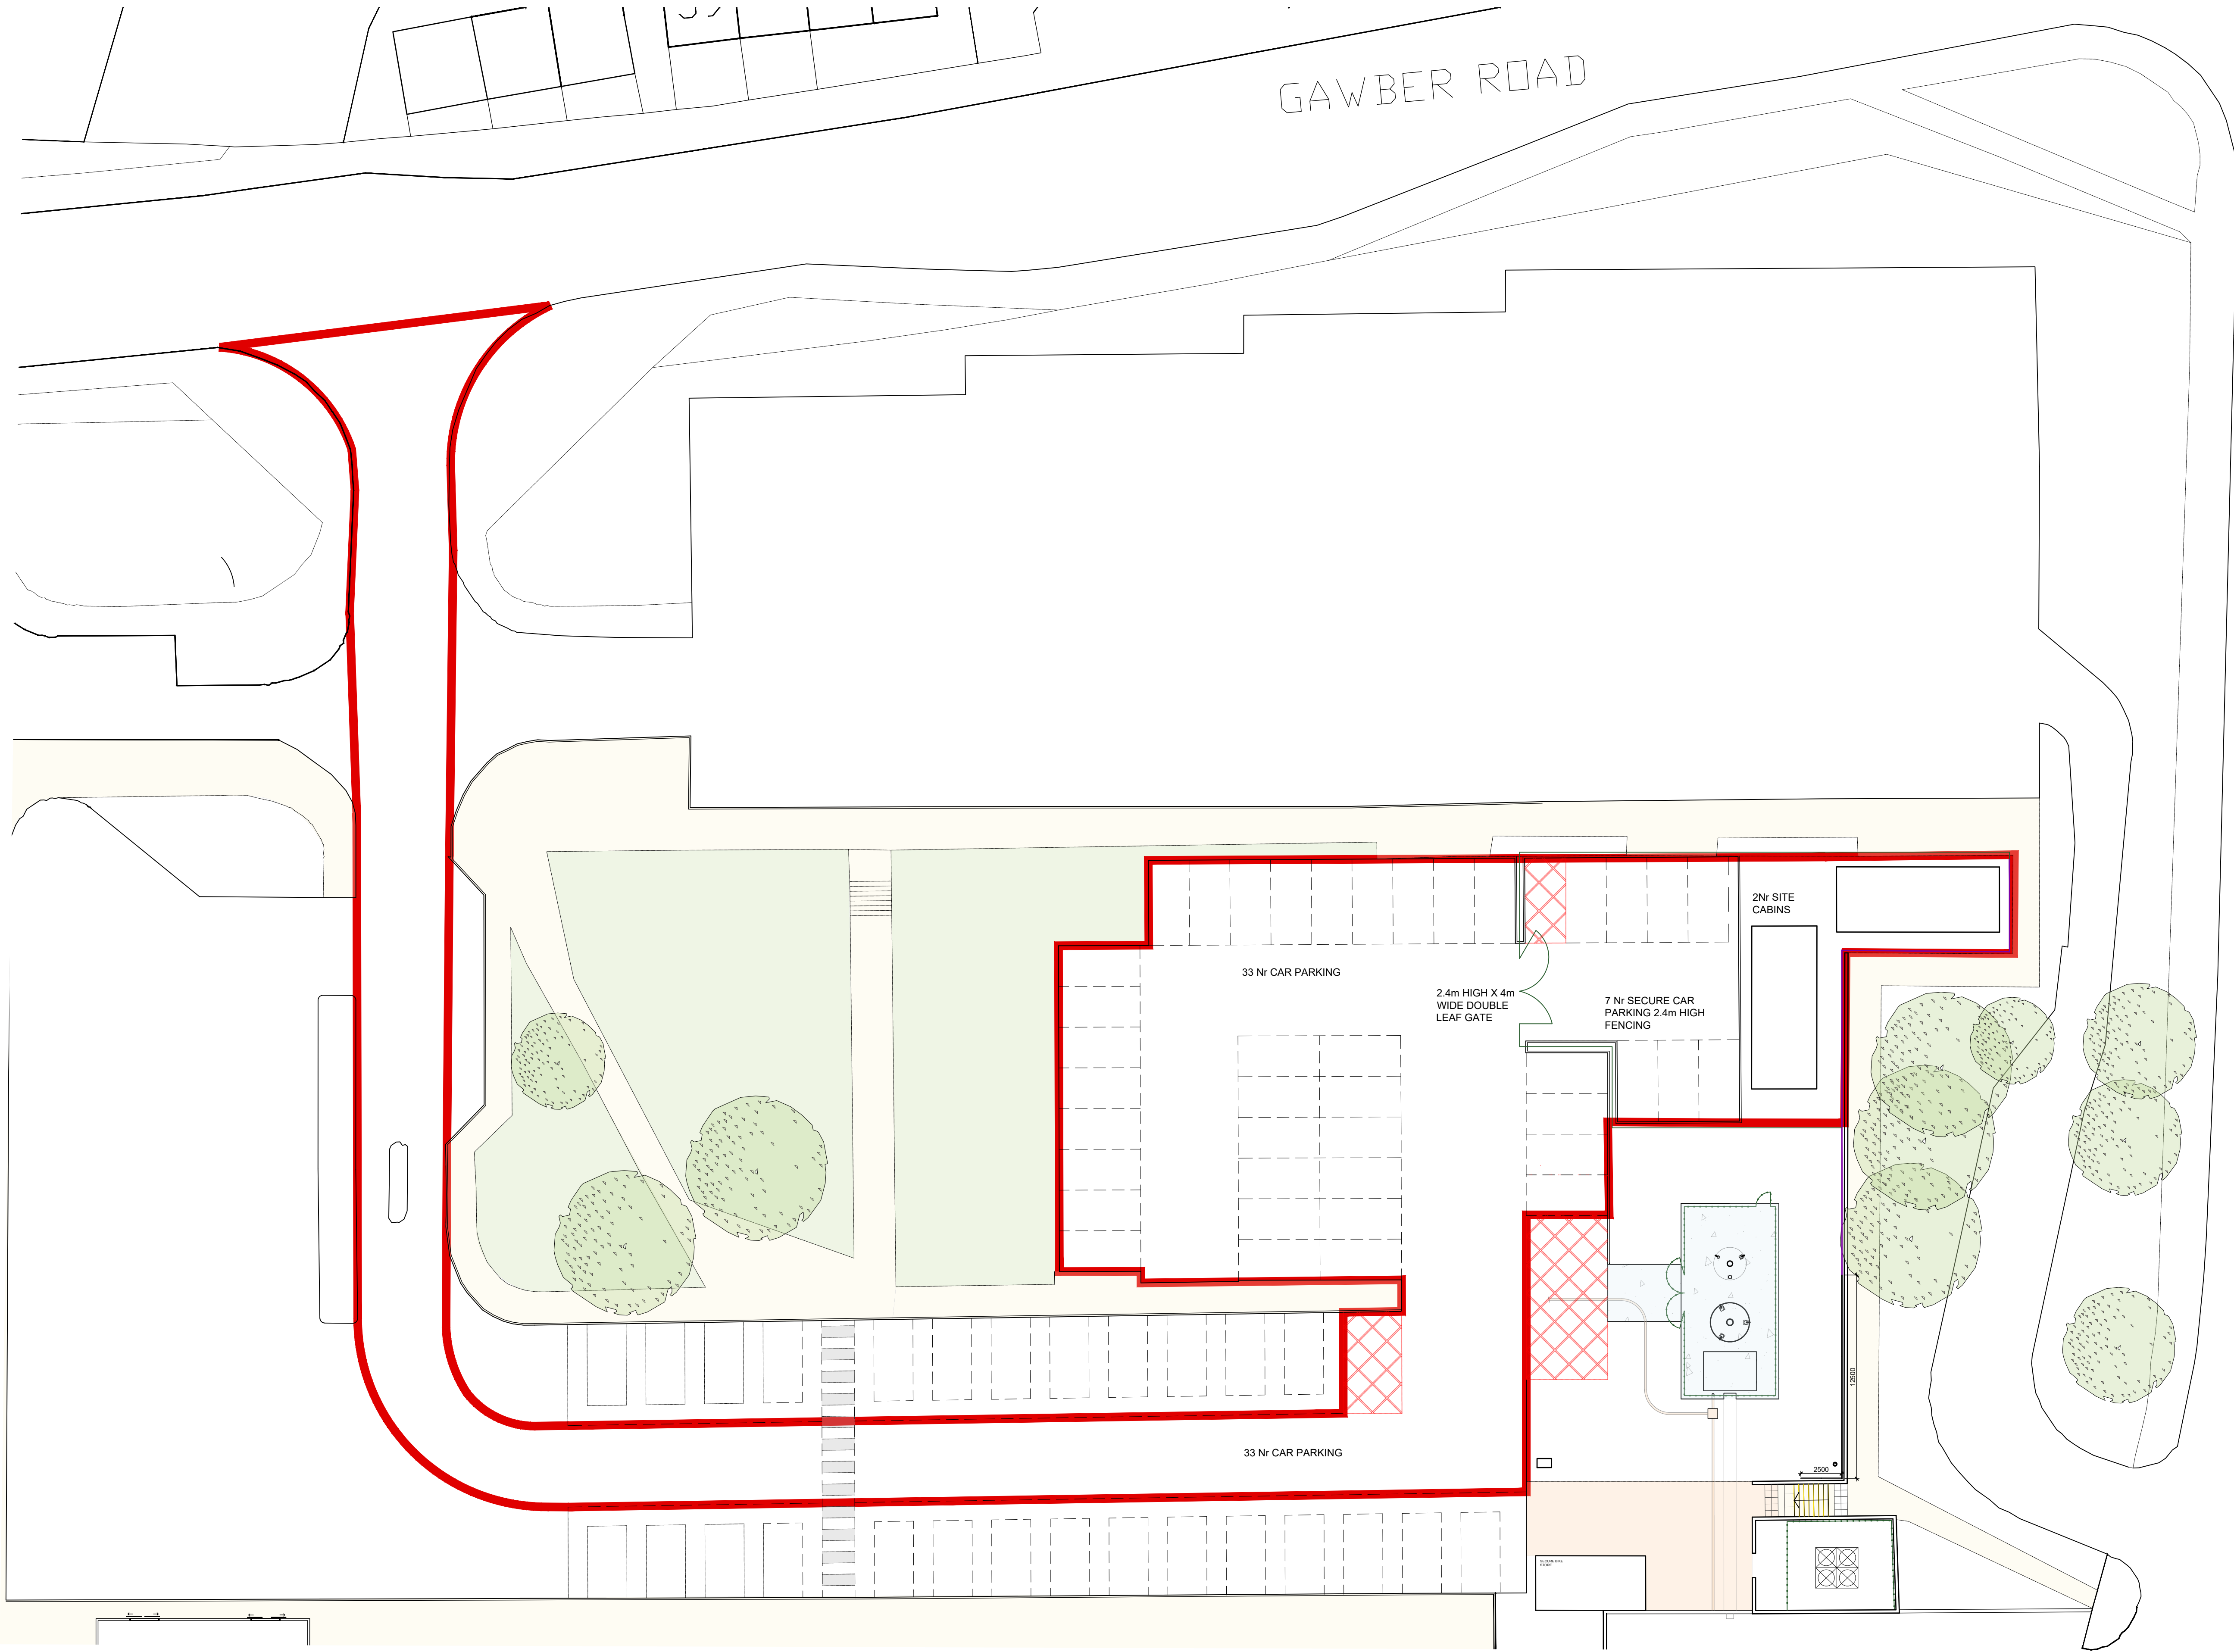

THIS DRAWING AND INFORMATION CONTAINED HEREIN IS PROTECTED BY
COPYRIGHT LAW AND MUST NOT BE COPIED OR REPRODUCED WITHOUT
THE PRIOR WRITTEN CONSENT OF JAMES TOTTY PARTNERSHIP
ORDNANCE SURVEY INFORMATION IS REPRODUCED BY PERMISSION IN
ACCORDANCE WITH LICENCE AGREEMENT - LICENCE No. AR 100000159

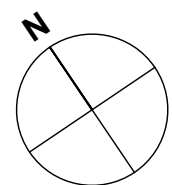

0m 5 10 20

Key:



Site Boundary
1962.5m² Site
Area

P06	Green space omitted from scheme and site boundary area altered	16.10.26	DL	DL
P05	Existing green space and car park areas added	16.09.26	DL	DL
P04	Updated to show revised contractor access gate	09.09.26	JH	DL
P03	Updated for Planning	16.08.26	JH	DL
P02	Scale Updates	22.07.26	JH	DL
Rev:	Details:	Date:	Dm:	Chk:

Client:

Barnsley Hospital NHS Foundation Trust

Project:

Barnsley Hospital VIE Car Park

Drawing:

Proposed Site Plan- Car Park

JTP
ARCHITECTS

JAMES TOTTY PARTNERSHIP LLP
CHARTERED ARCHITECTS
38 WILKINSON STREET
SHEFFIELD S10 2GB
Telephone: (0114) 270 0208
Email: mail@jtp-architects.co.uk
Web: www.jtp-architects.co.uk

Scale:	Project No:	Drawn:	Checked:	Date:
1 : 200	15 / 1482	DL	DL	June 2026
Status:	Purpose:			

FOR PLANNING

Drawing No:	151482	- JTP - XX - XX - D - A -	612	- P06
Project:	Originator:	Arch:	Drawn:	Checked: