




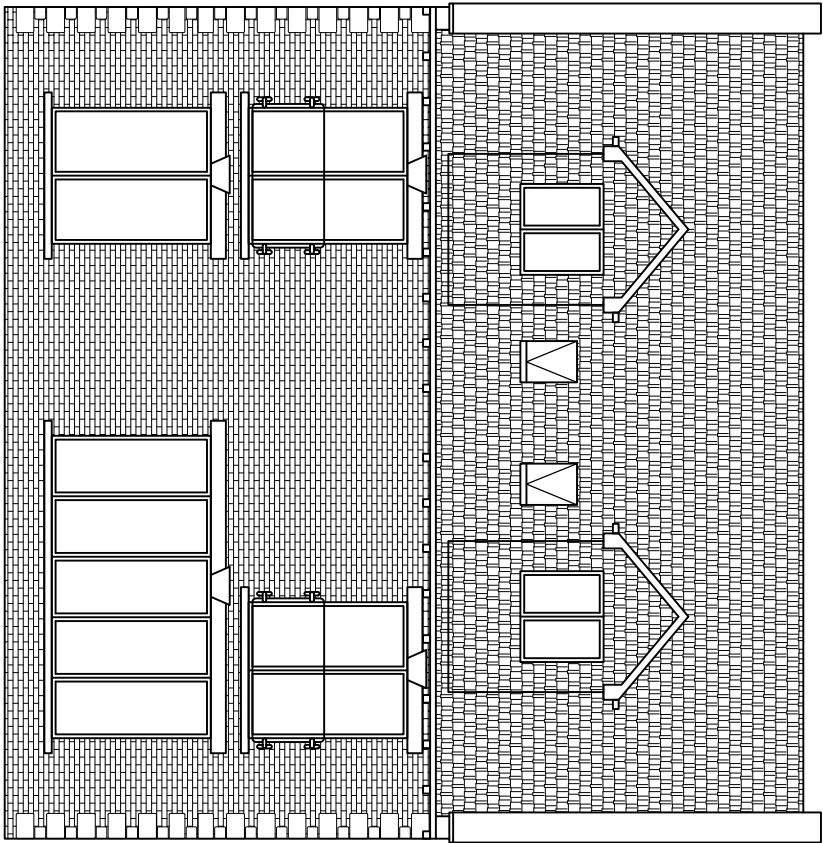


PROPOSED REAR ELEVATION
SCALE 1:100 AT A3

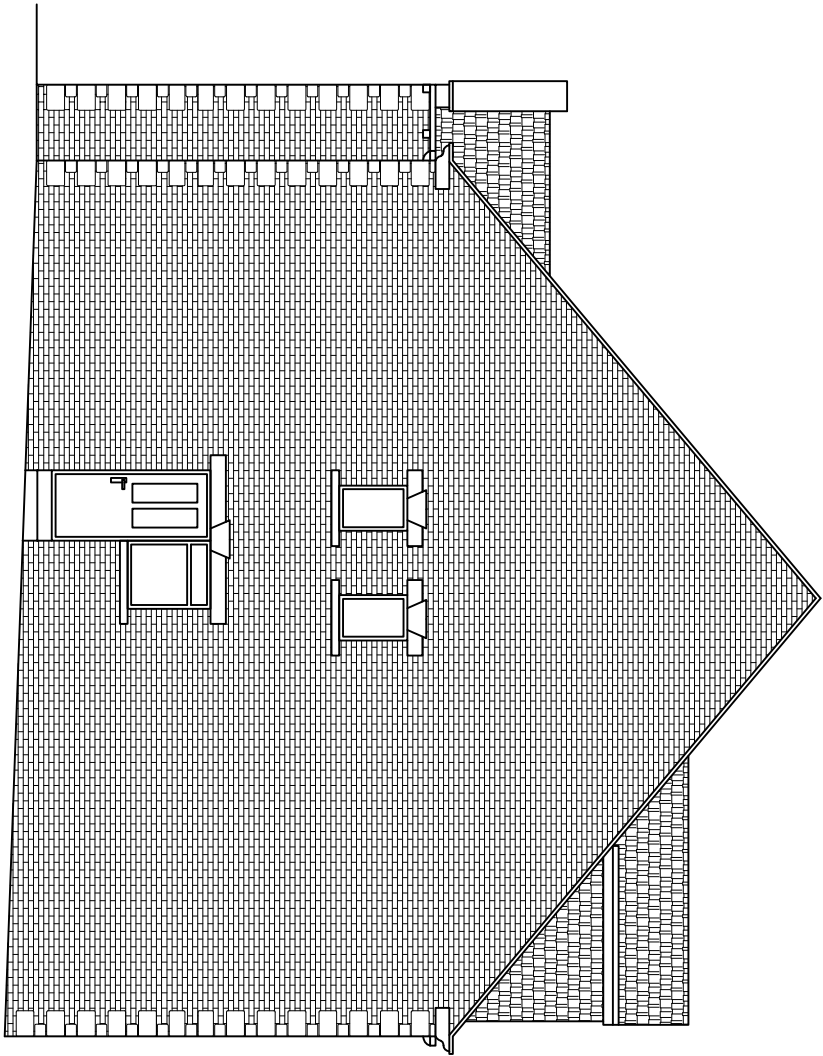

PROPOSED END ELEVATION
SCALE 1:100 AT A3

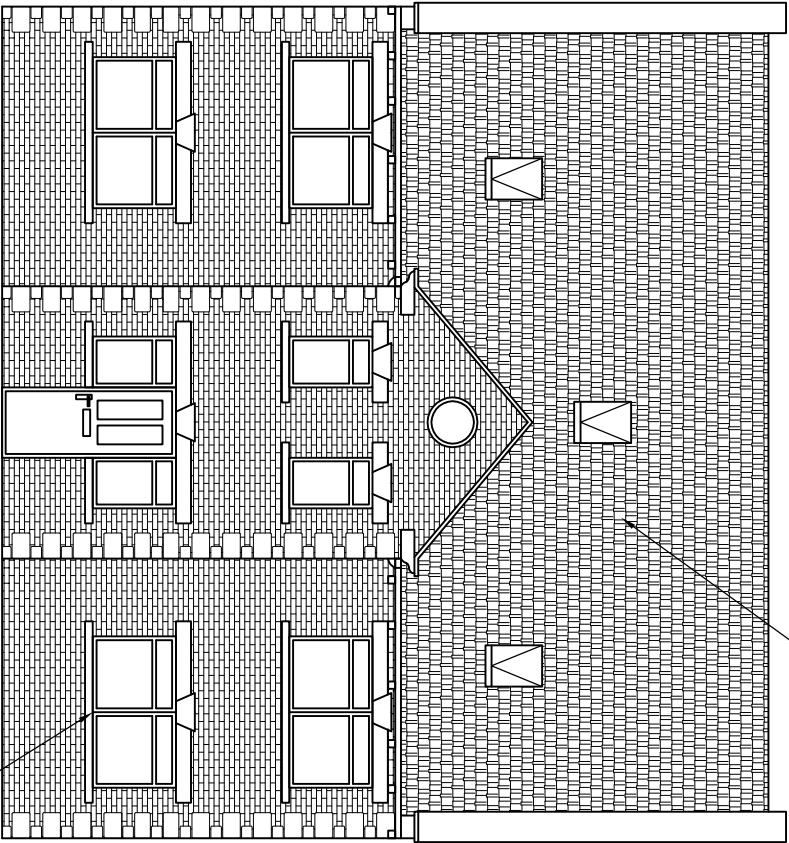

PROPOSED FRONT ELEVATION
SCALE 1:100 AT A3

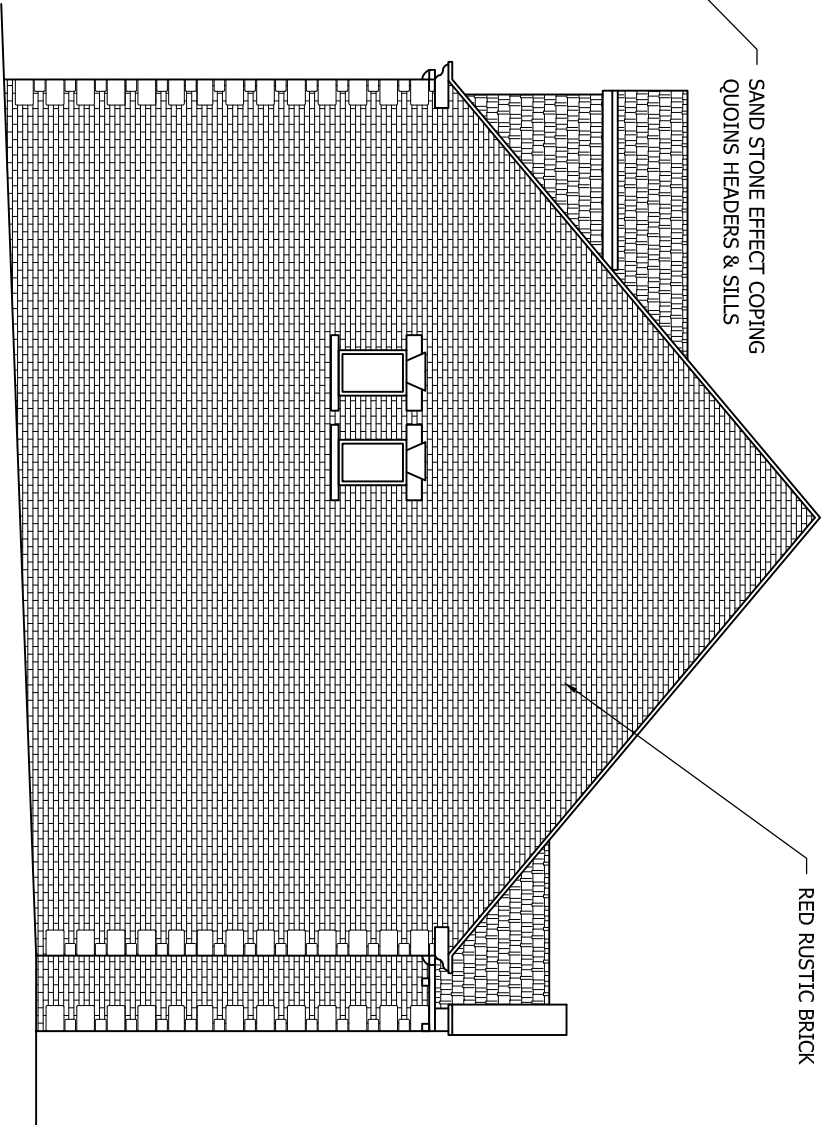

PROPOSED END ELEVATION
SCALE 1:100 AT A3

DO NOT SCALE: Contractor to check all dimensions and report any omissions or errors

NOTES

Rev	Description	By	CHK	App	Date
-----	-------------	----	-----	-----	------

JRB DESIGNS LTD
1 Saville Road
Cudworth
Barnsley
S72 8LT
Tel: 01226 383542
Fax: 01226 380078
Mob: 07970 541192
Email: joine@jrbdesigns.co.uk

This drawing is copyright. © Jrbdesigns Ltd.

Client
MR P LOWE
10 ARUNDEL GARDENS
ROYSTON

Drawing Title
PROPOSED ELEVATIONS

Address
YORK HOUSE MIDLAND RD
ROYSTON
BARNSLEY
S71 4DR

Project Title:
PROPOSED DEMOLITION & BUILDING OF NEW DWELLING

Purpose of Issue:

PLANNING

Drawing Status
FIRST ISSUE

Scale at A3 AS SHOWN	Drawn By JRB	Date 05/12/2011	
Checked By	Date 05/12/2011	Approved By	Date 05/12/2011

Project No.	Drawing No.	Revision
MPL001	003	-

APPROVAL ☒ INFORMATION ☐ TENDER ☐ CONTRACT ☐ CONSTRUCTION ☐