


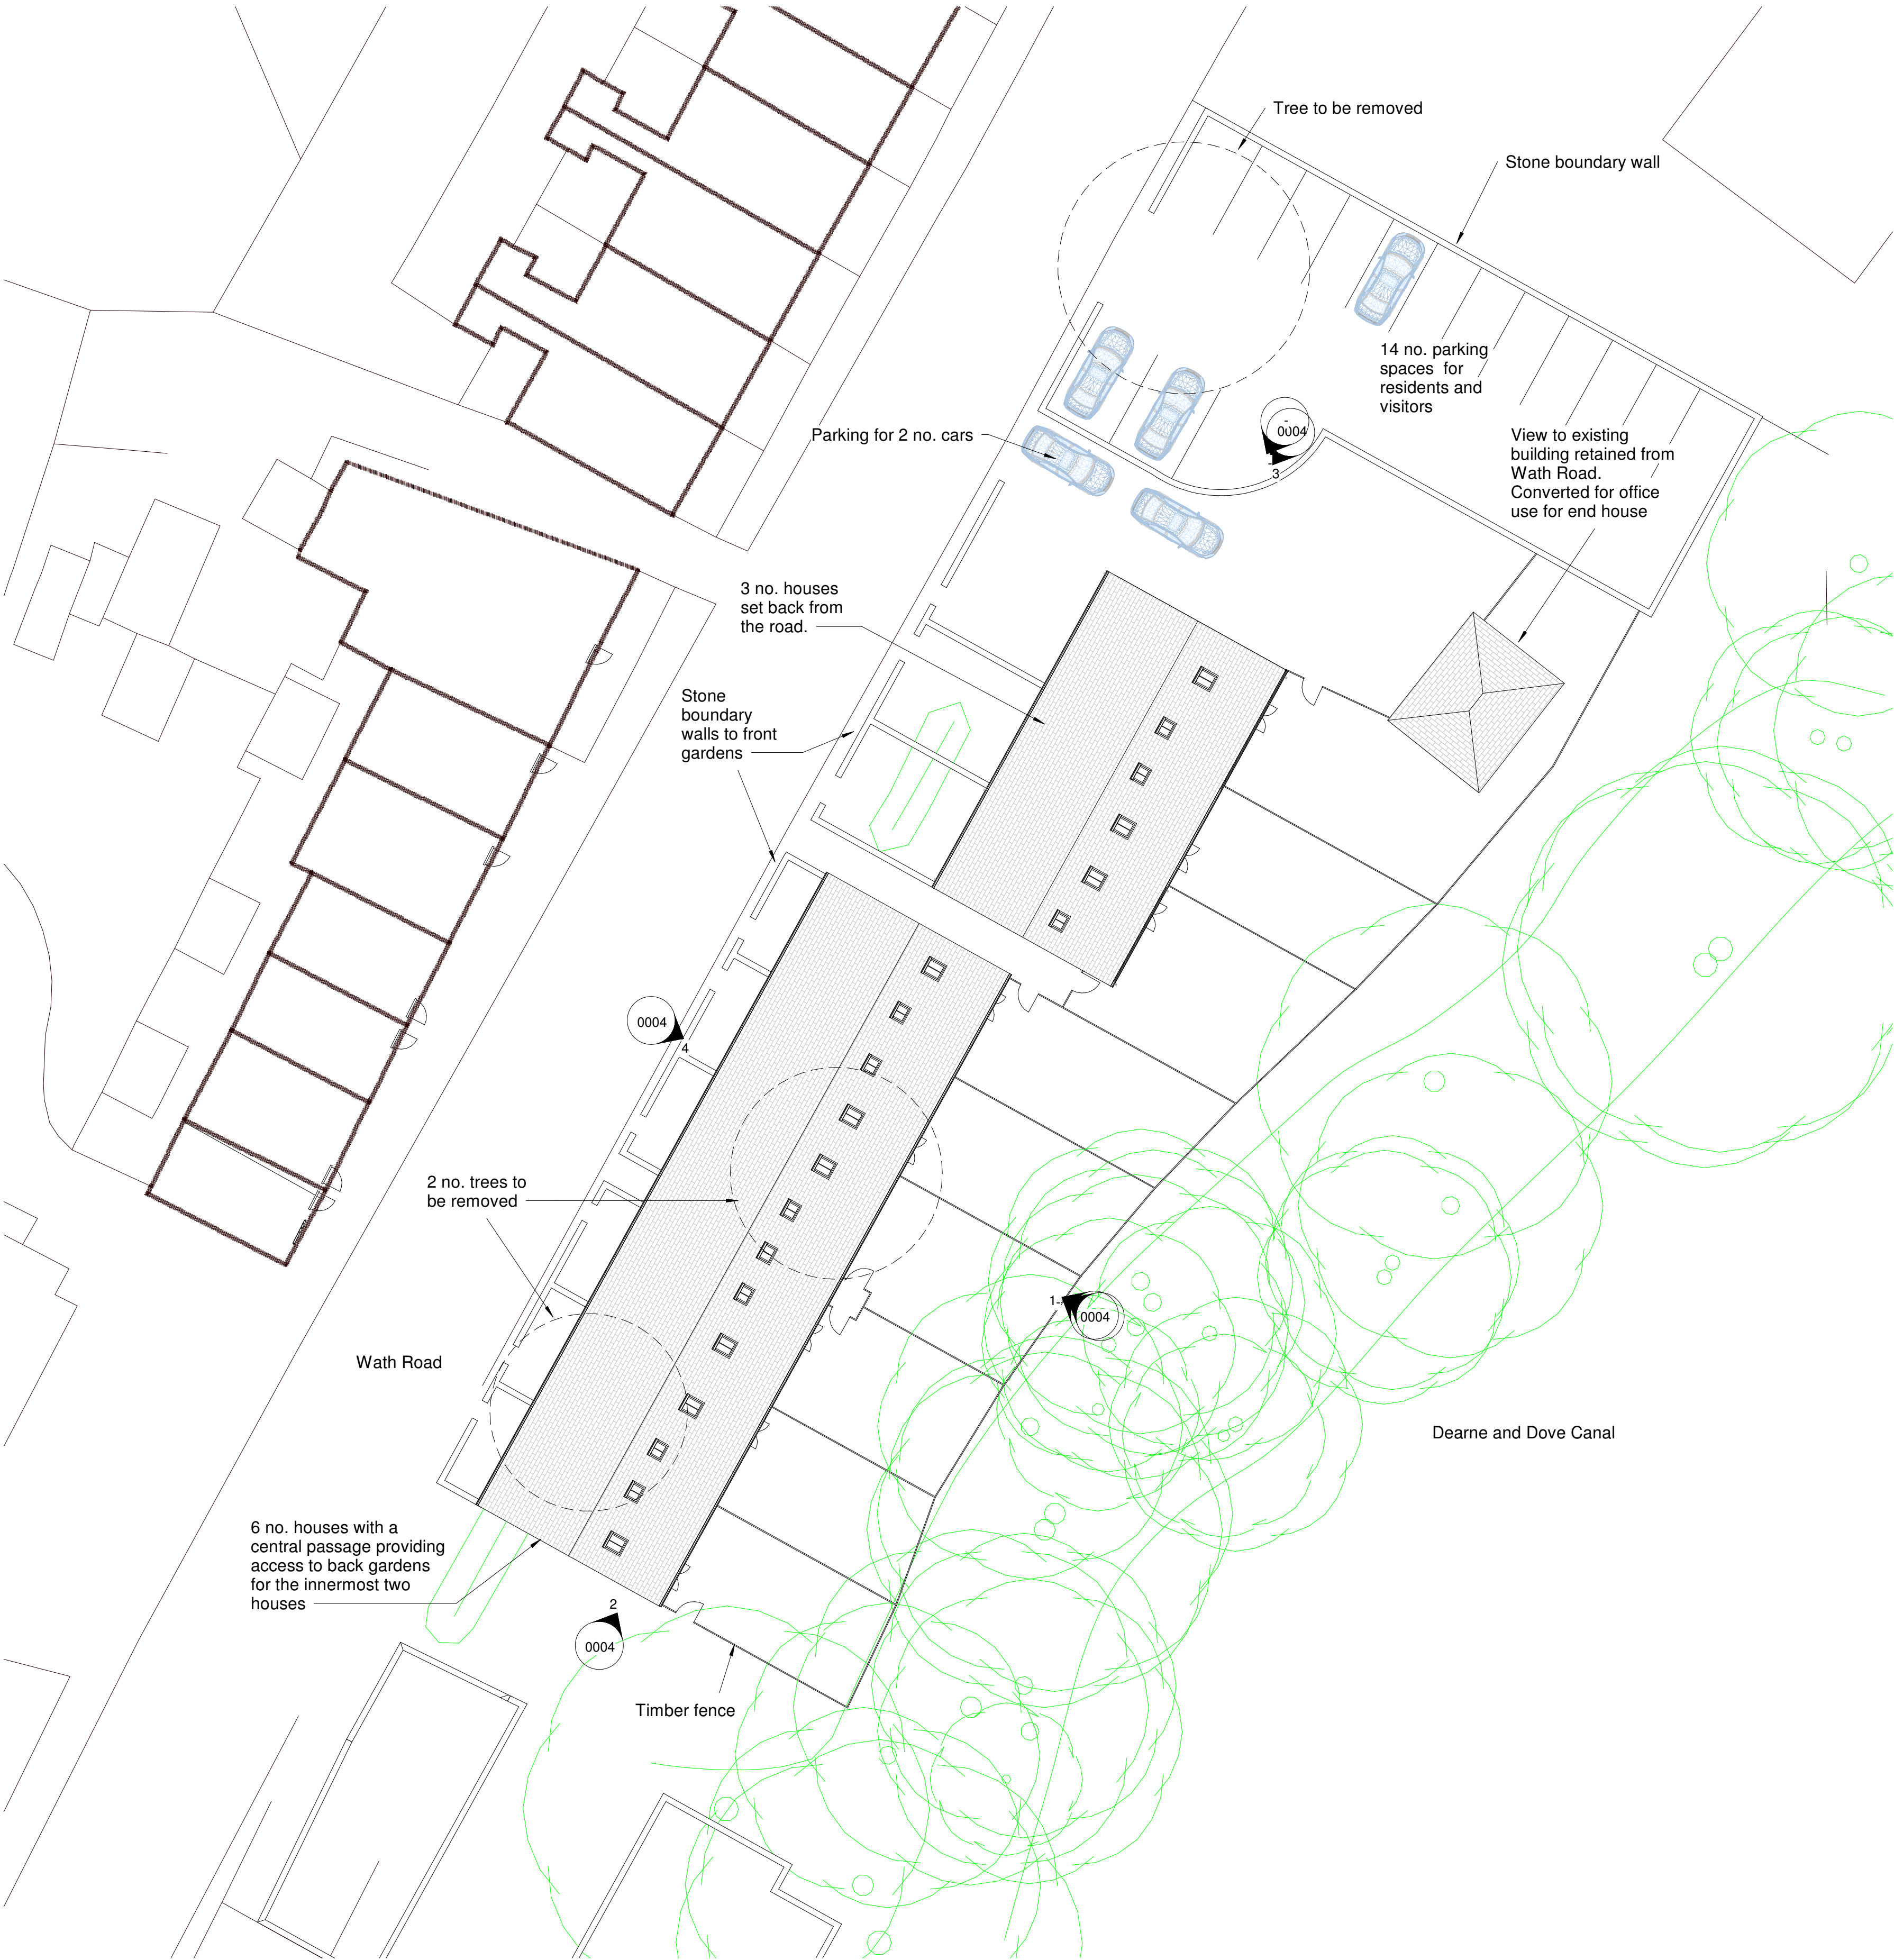


Site Plan
1 : 200

Revision	Date	By	Chk
All dimensions to be verified on site, and the Architect informed of any discrepancy. All drawings and specifications should be read in conjunction with the Health and Safety Plan; all conflicts should be reported to the appointed Principal Designer.			


Client Name	
Wath Road, Elsecar	
Project Address	
Sheet Name: Site Plan	
Purpose of issue: Preliminary	Status: F
Date: 07/16/21	Checked by: HW
Drawn by: JH	Scale @ A1: 1 : 200
Project No: H4005	Revision:
Drawing No: H4005-BOW-A0-00-M3-A-0001	




Do not scale from this drawing. This drawing is the copyright of Bowman Riley Architects Limited. © G:_P\H4005 - Wath Road, Elsecar\H4005 - 07 Revit\H4005-BOW-A0-00-M3-A-0001.rvt

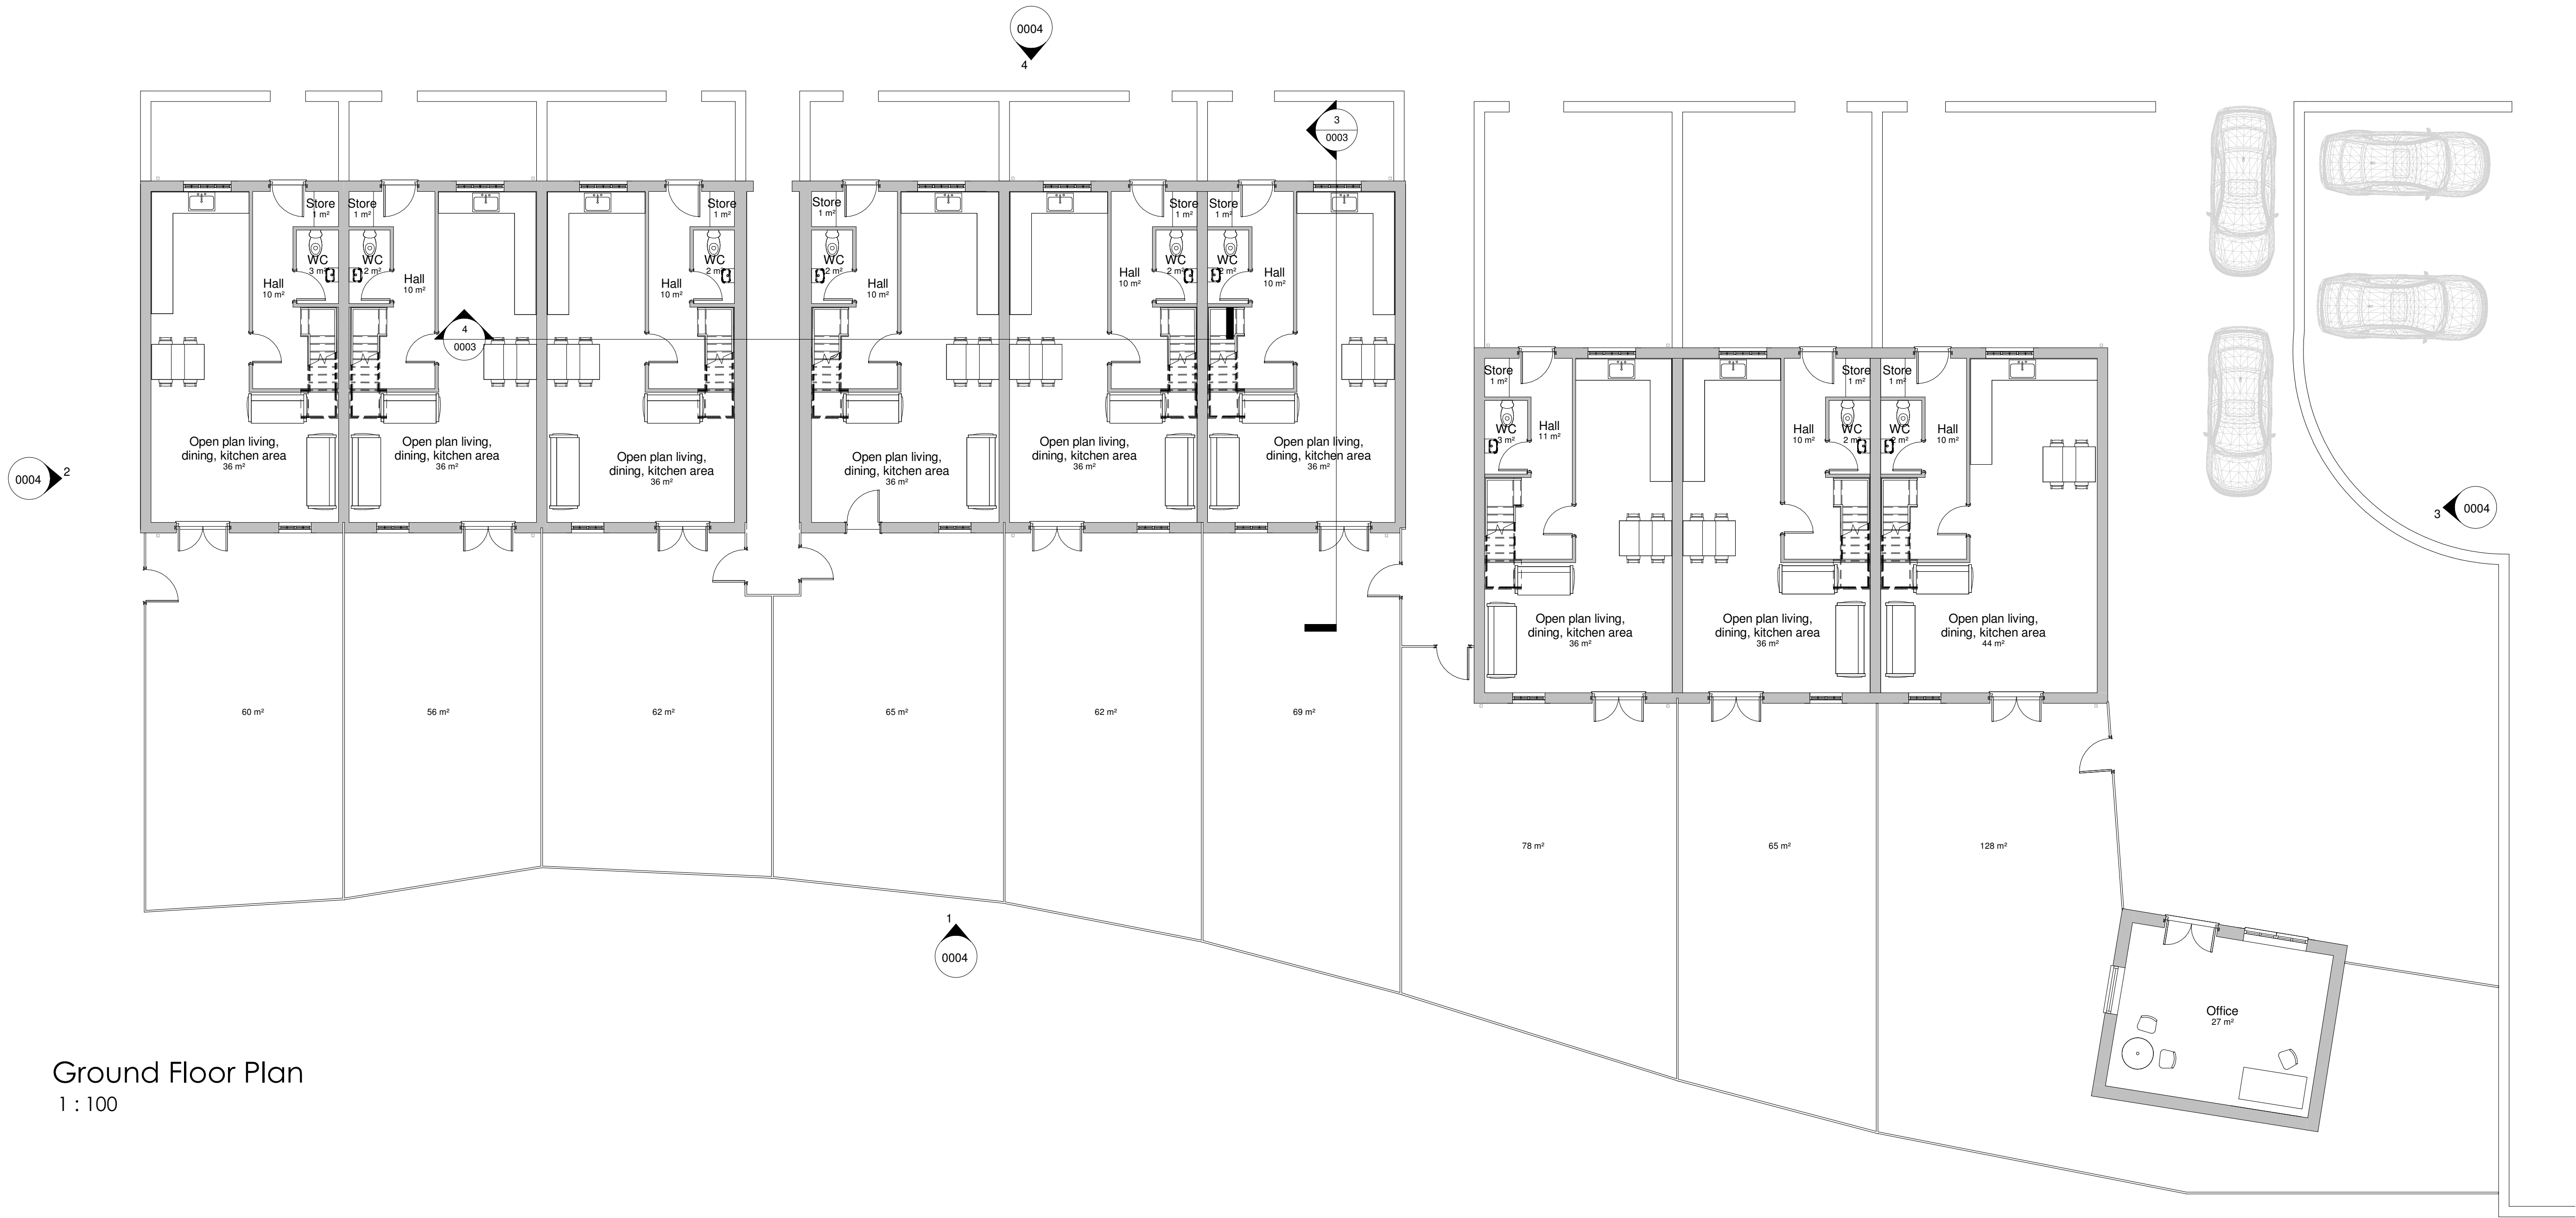

Ground Floor Plan
1 : 100

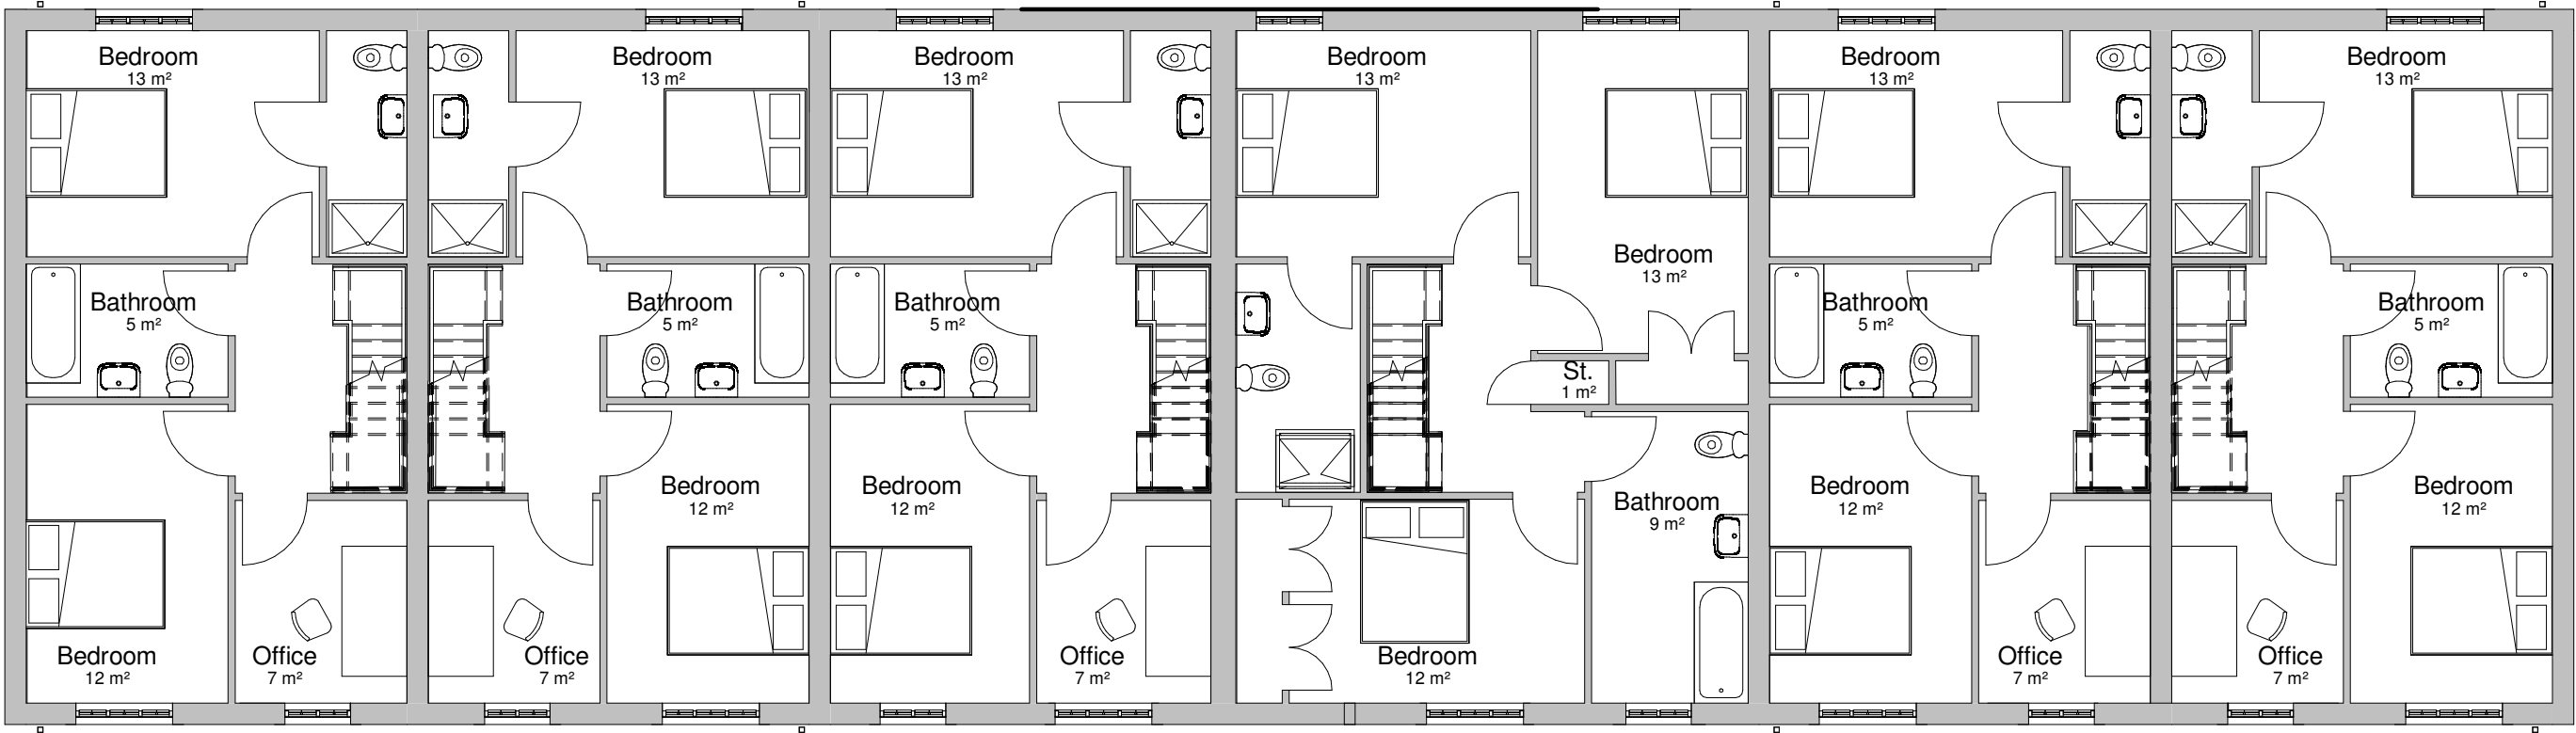

First Floor Plan
1 : 100

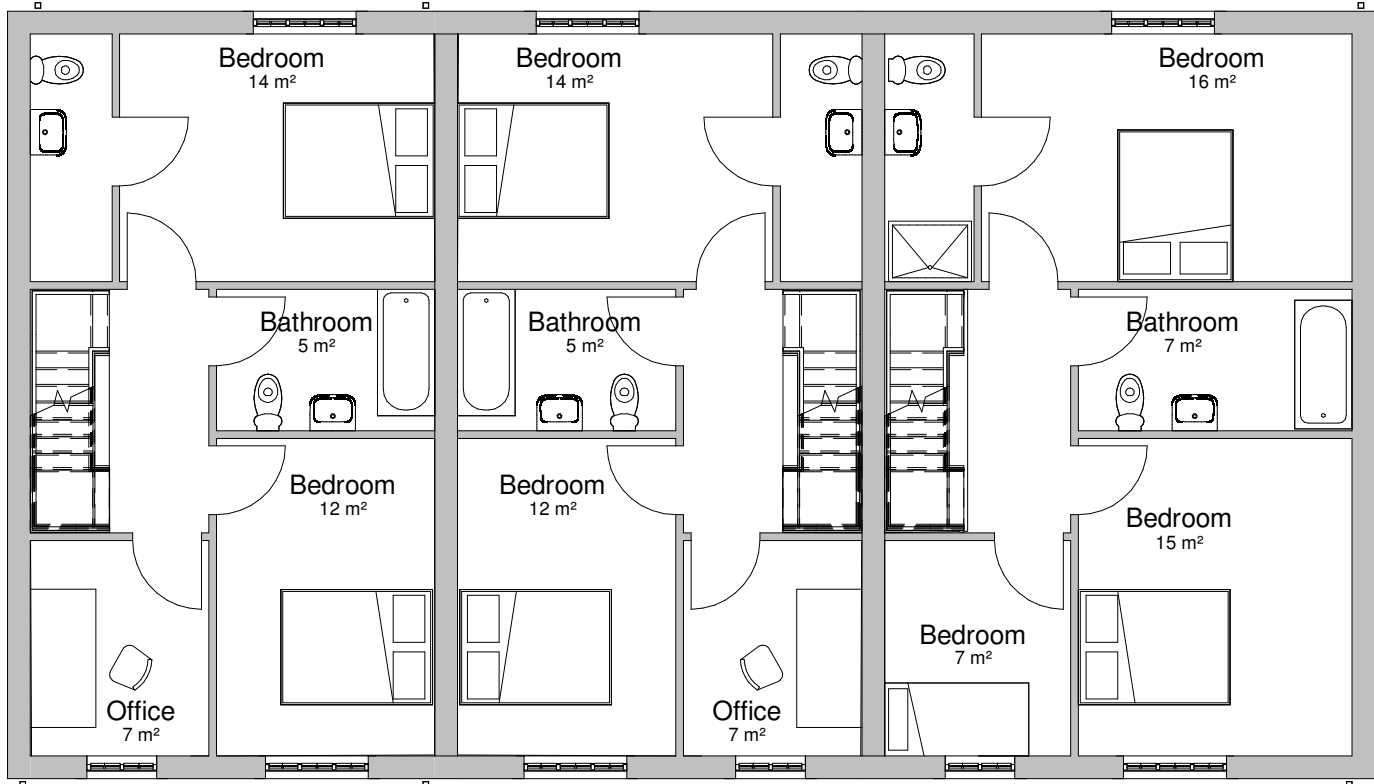

Revision	Date	By	Chk
All dimensions to be verified on site, and the Architect informed of any discrepancy. All drawings and specifications should be read in conjunction with the Health and Safety Plan; all conflicts should be reported to the appointed Principal Designer.			

Client Name
Wath Road, Elsecar
Project Address

Sheet Name: Ground and First Floor Plans

Purpose of issue: Preliminary Status:

Date: 16/07/21 Checked by: HW



Drawn by: JH Scale @ A1: 1 : 100

Project No: H4005 Revision:



Drawing No : H4005-BOW-ZZ-M3-A-0002




Do not scale from this drawing. This drawing is the copyright of Bowman Riley Architects Limited. © G:\P\H4005 - Wath Road, Elsecar\H4005-BOW-ZZ-M3-A-0002\CD.rvt

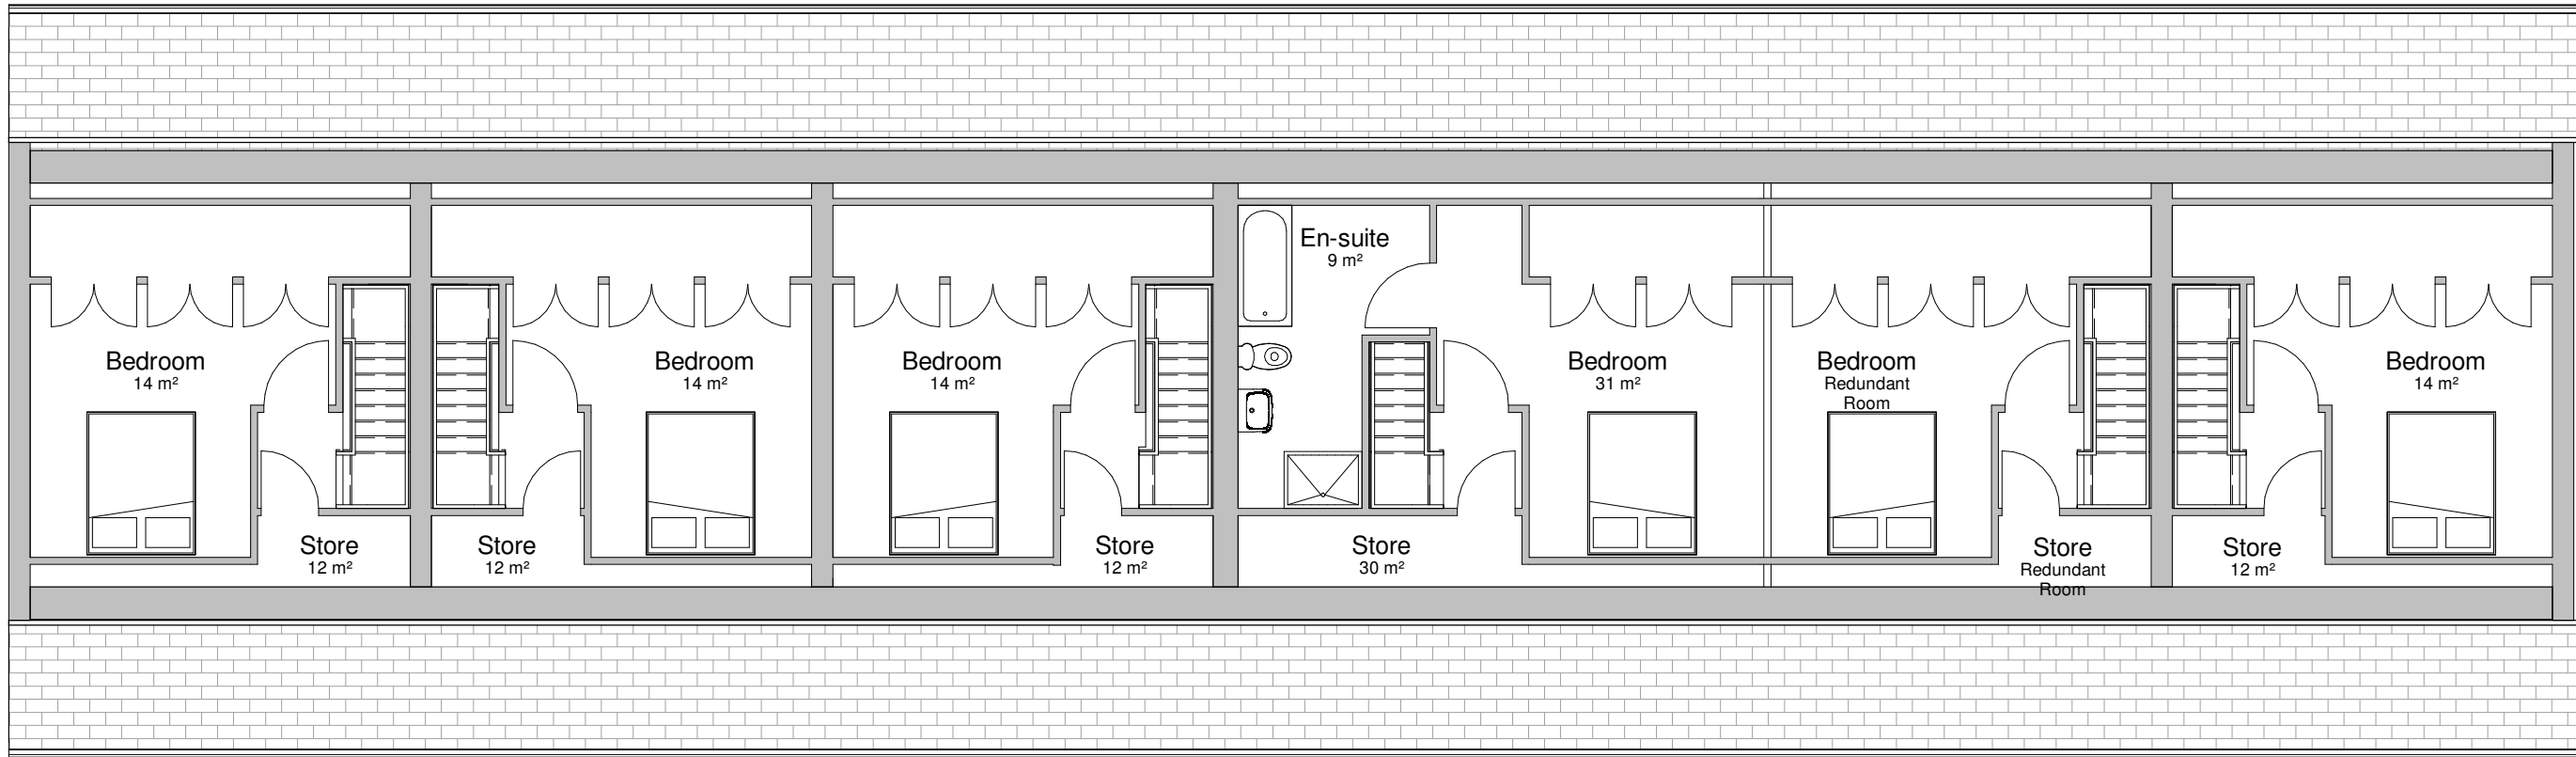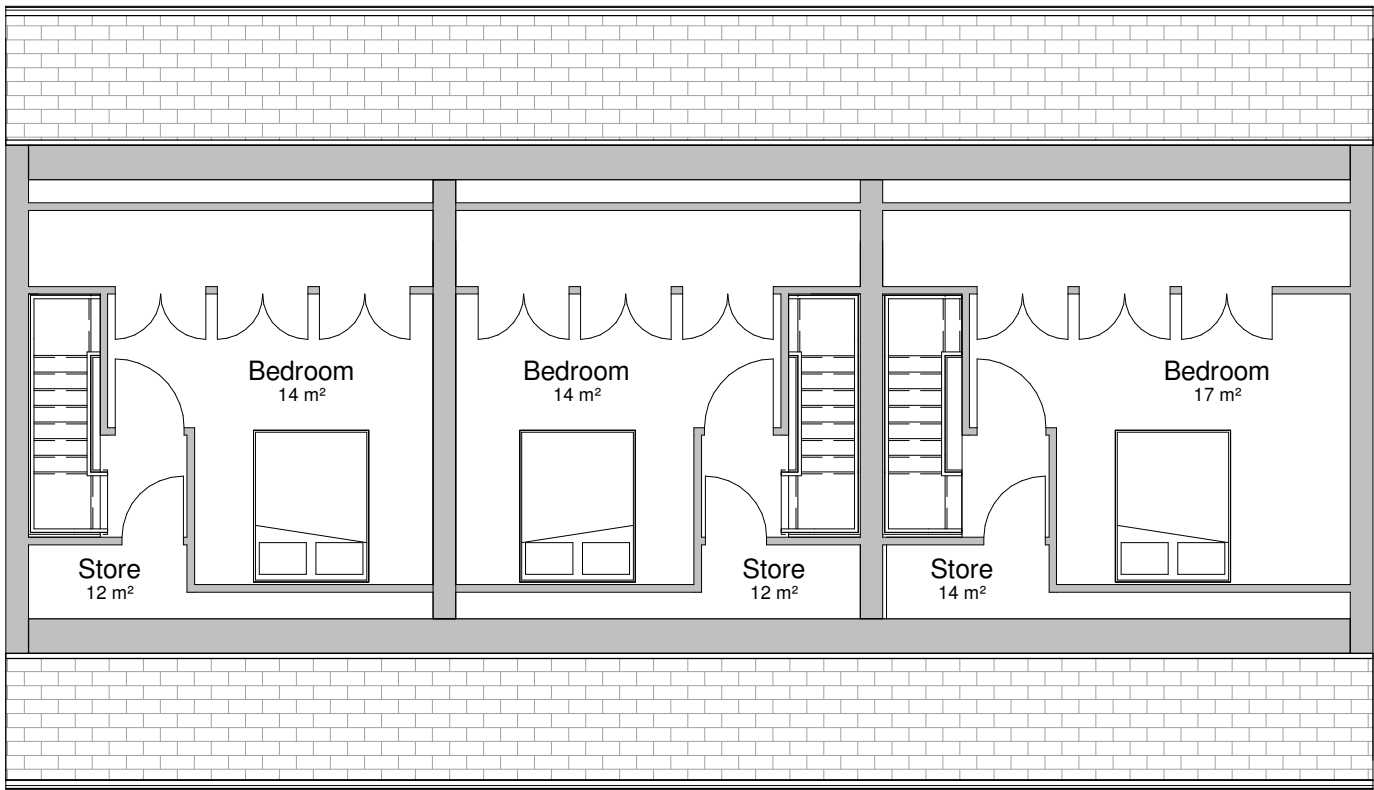


Second Floor Plan
1 : 100

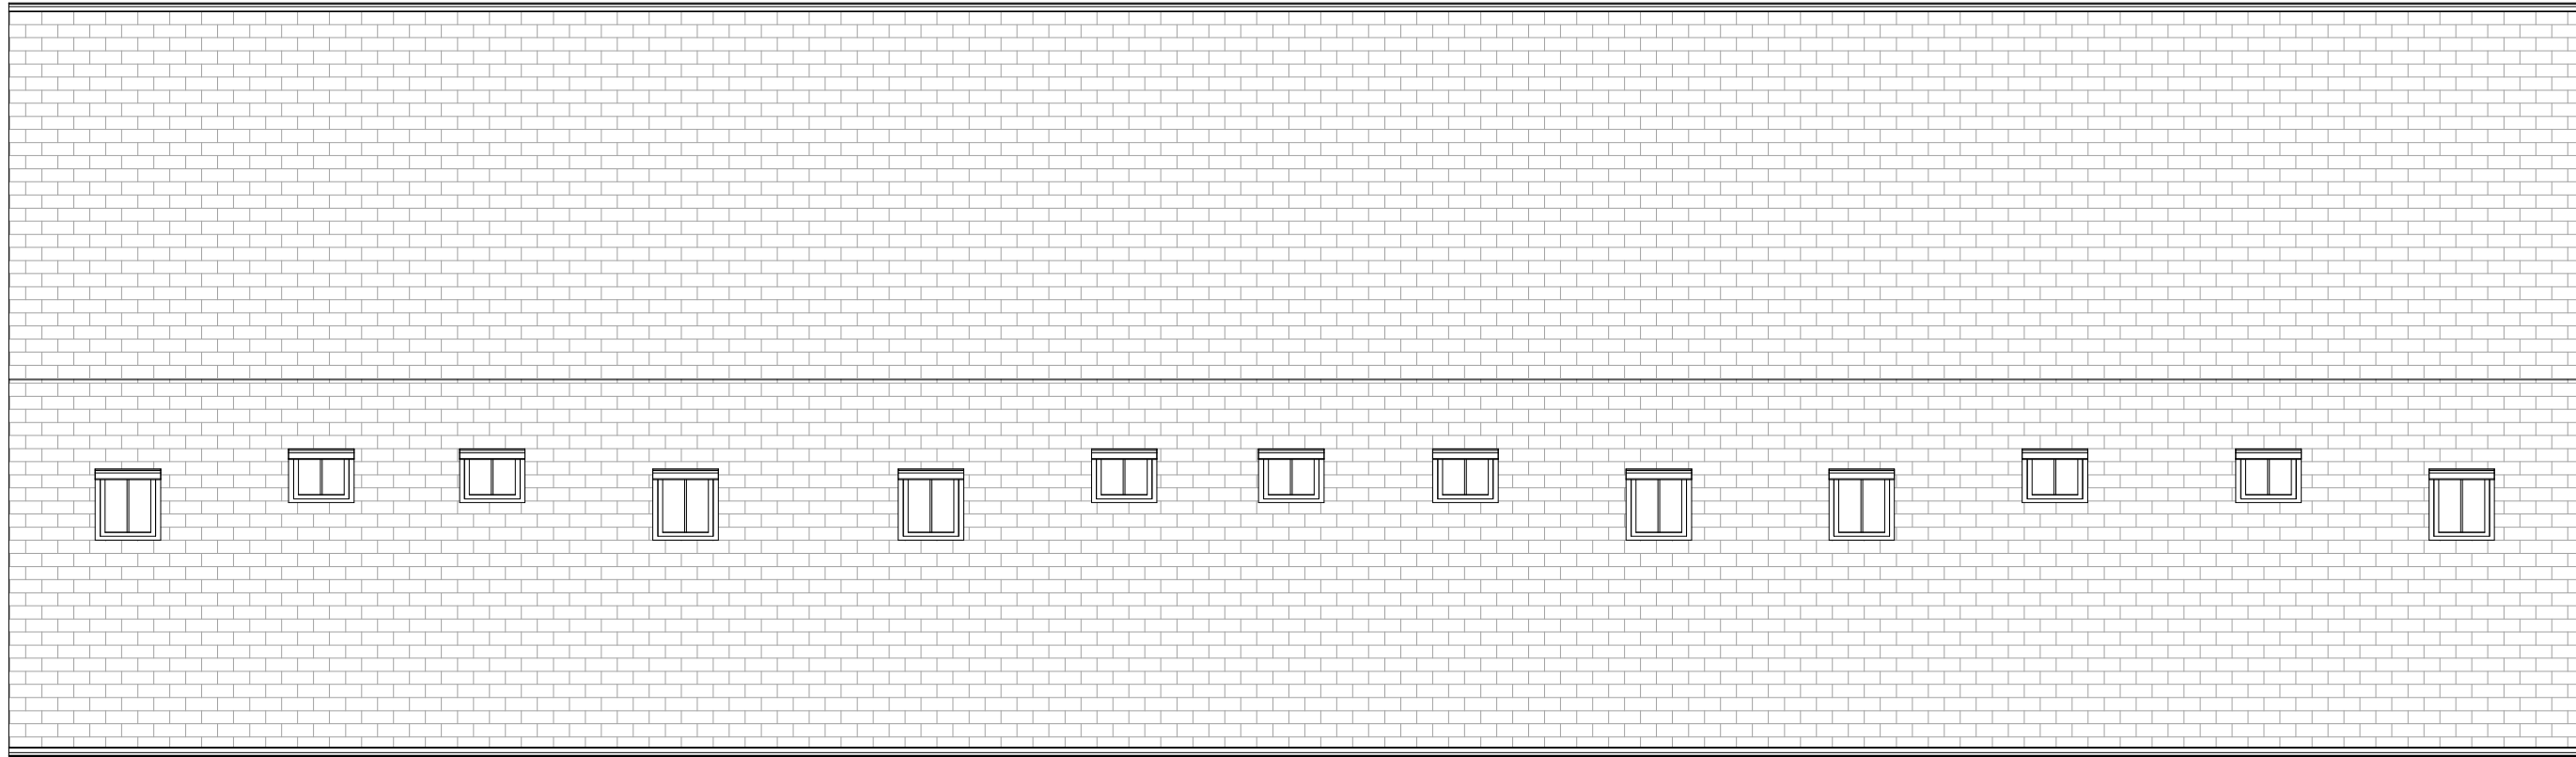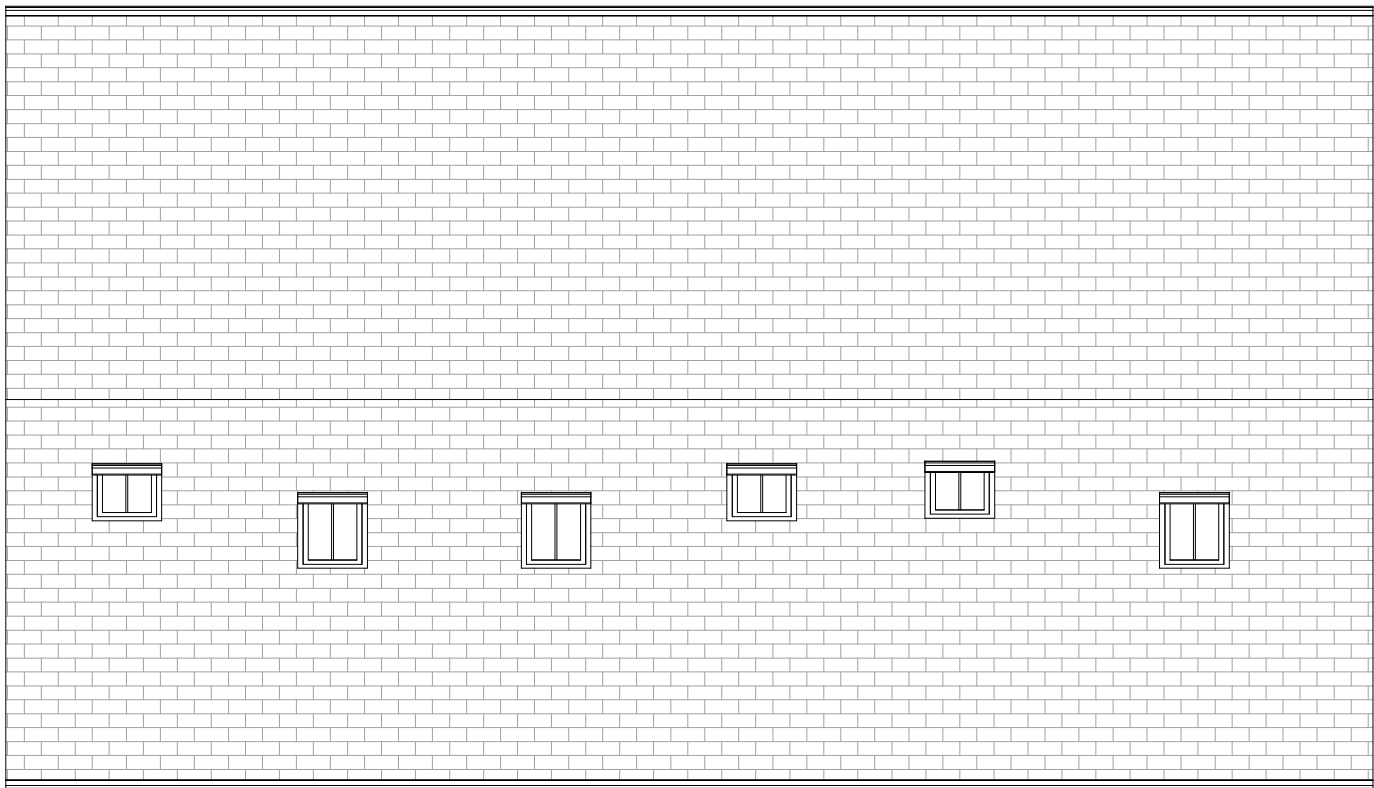

Roof Plan
1 : 100

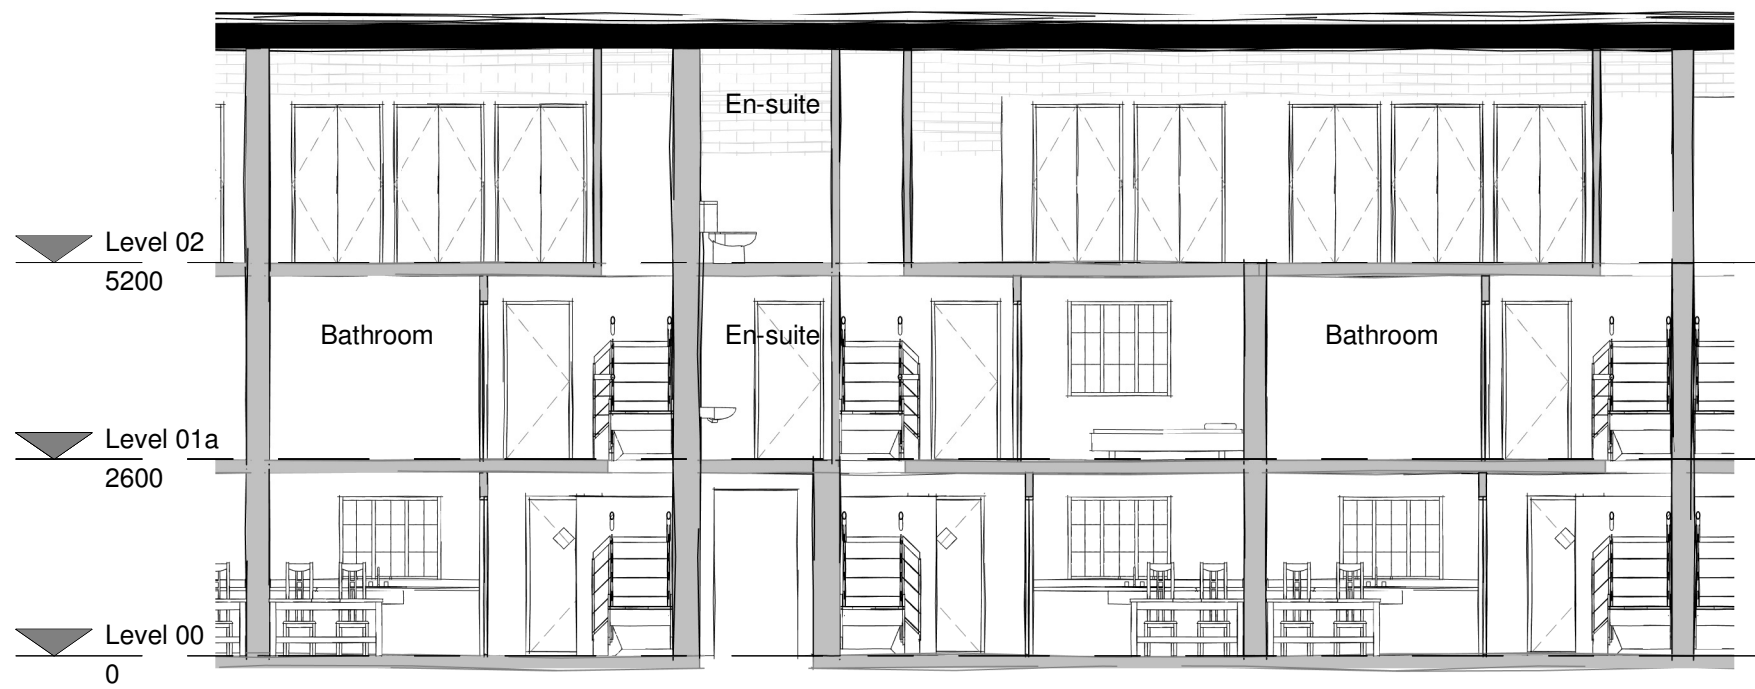

Section A
1 : 100

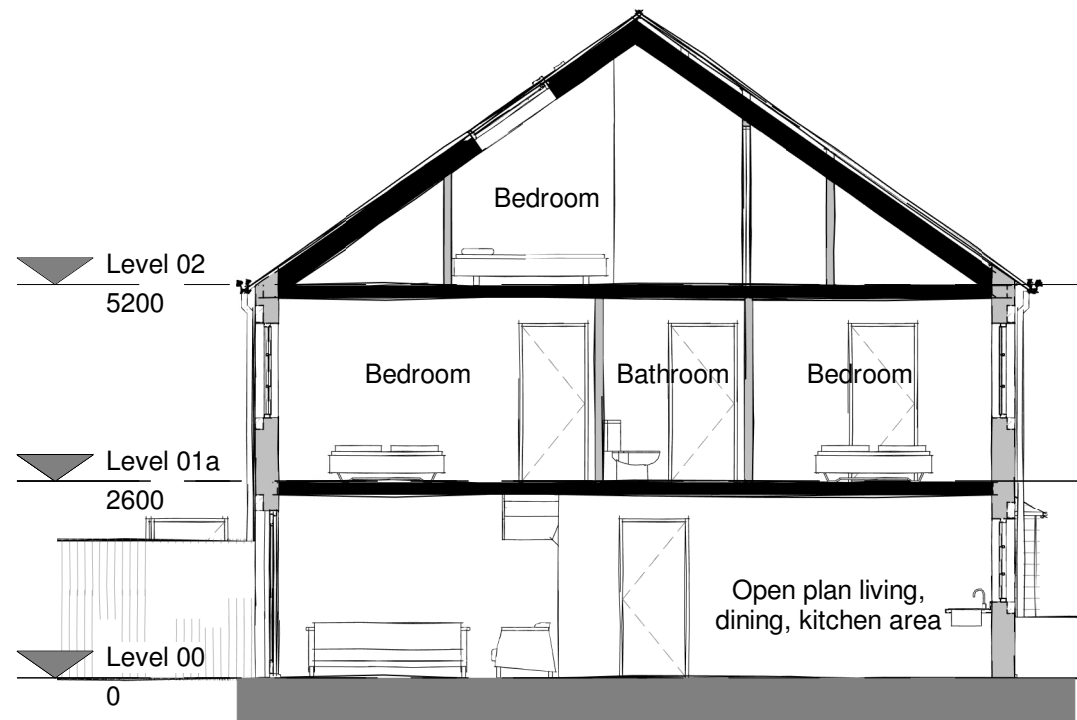

Section B
1 : 100

Revision	Date	By	Chk
All dimensions to be verified on site, and the Architect informed of any discrepancy. All drawings and specifications should be read in conjunction with the Health and Safety Plan; all conflicts should be reported to the appointed Principal Designer.			


Client Name Wath Road, Elsecar	
Project Address	
Sheet Name: Second Floor Plan, Roof Plan and Sections	Status:
Purpose of issue: Preliminary	Status:
Date: 16/07/21	Checked by: HW
Drawn by: JH	Scale @ A1: 1 : 100
Project No: H4005	Revision:
Drawing No : H4005-BOW-ZZ-ZZ-M3-A-0003	




Do not scale from this drawing. This drawing is the copyright of Bowman Riley Architects Limited. © G:_P-H4005 - Wath Road, Elsecar\H4005-BOW-ZZ-M3-A-0003.rvt




North West Elevation to Wath Road
1 : 100

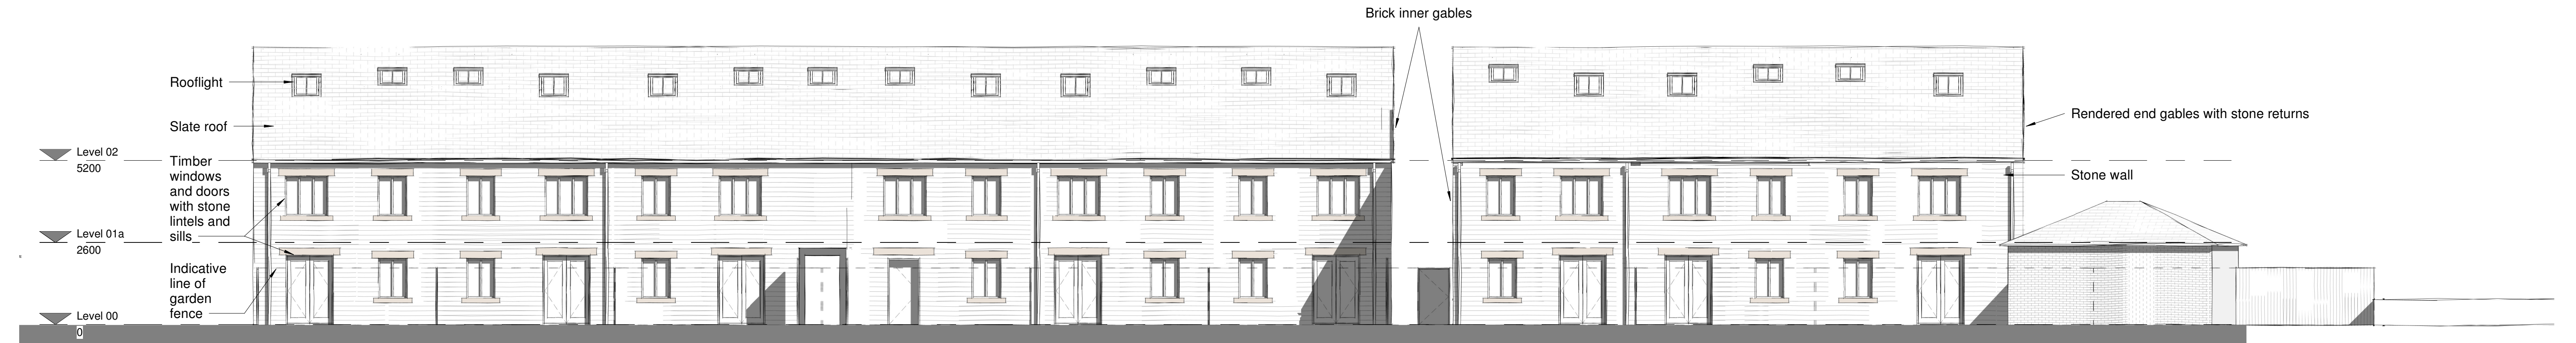

South East Elevation
1 : 100

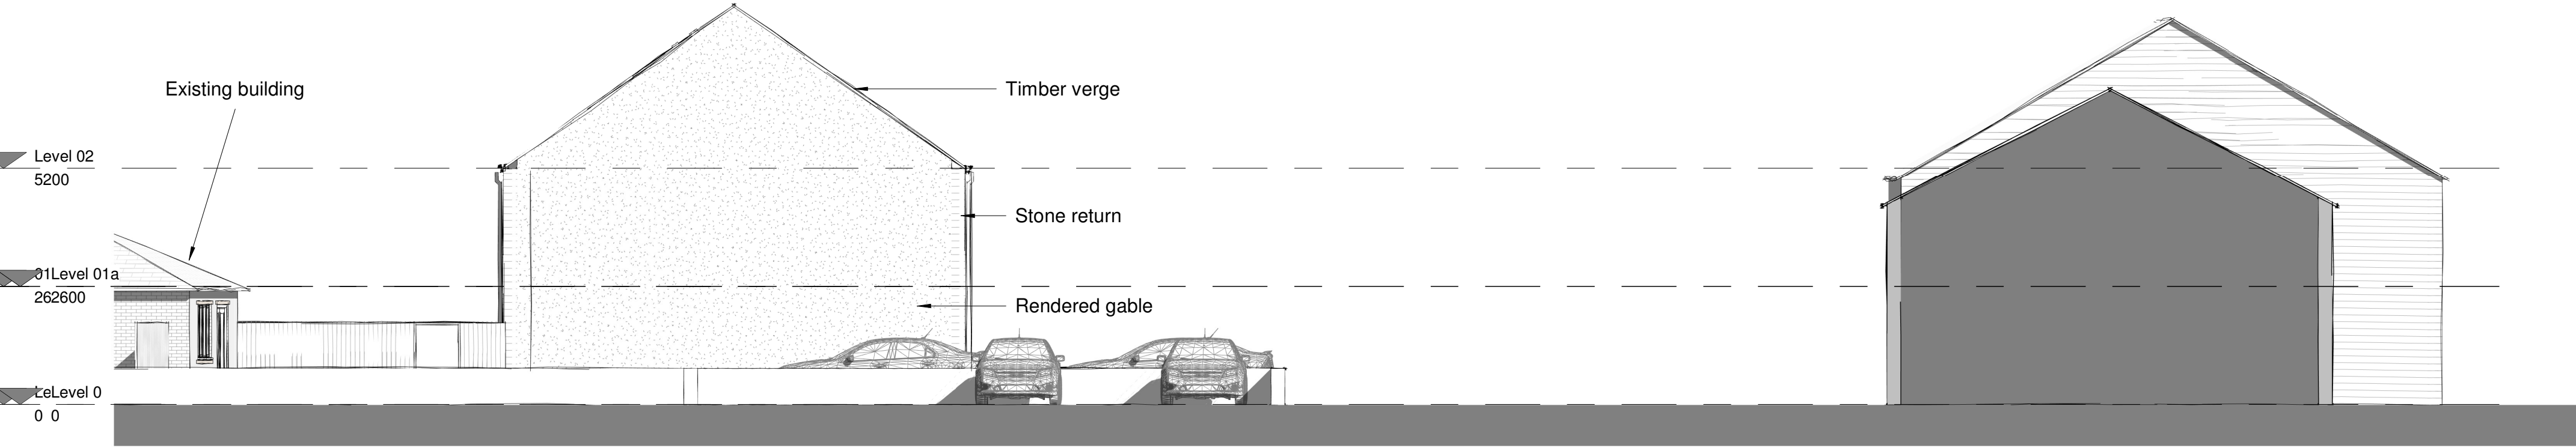

North East Elevation
1 : 100

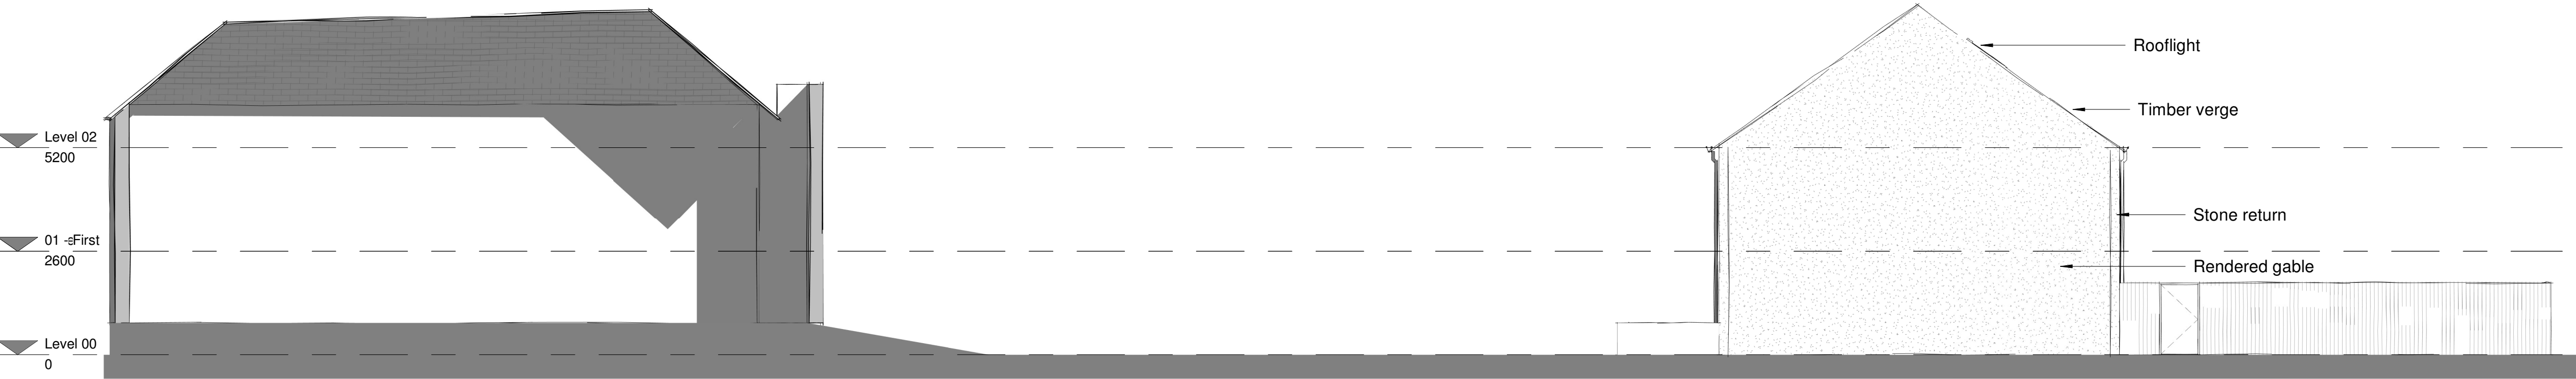

South West Elevation
1 : 100

Revision	Date	By	Chk
All dimensions to be verified on site, and the Architect informed of any discrepancy. All drawings and specifications should be read in conjunction with the Health and Safety Plan; all conflicts should be reported to the appointed Principal Designer.			

Client Name	Wath Road, Elsecar
Project Address	
Sheet Name:	Proposed Elevations
Purpose of issue:	Planning
Date:	16/0/21
Drawn by:	JH
Project No:	H4005
Drawing No:	H4005-BOW-ZZ-ZZ-M3-A-0004
Status:	HW
Checked by:	
Scale @ A1:	1 : 100
Revision:	

