




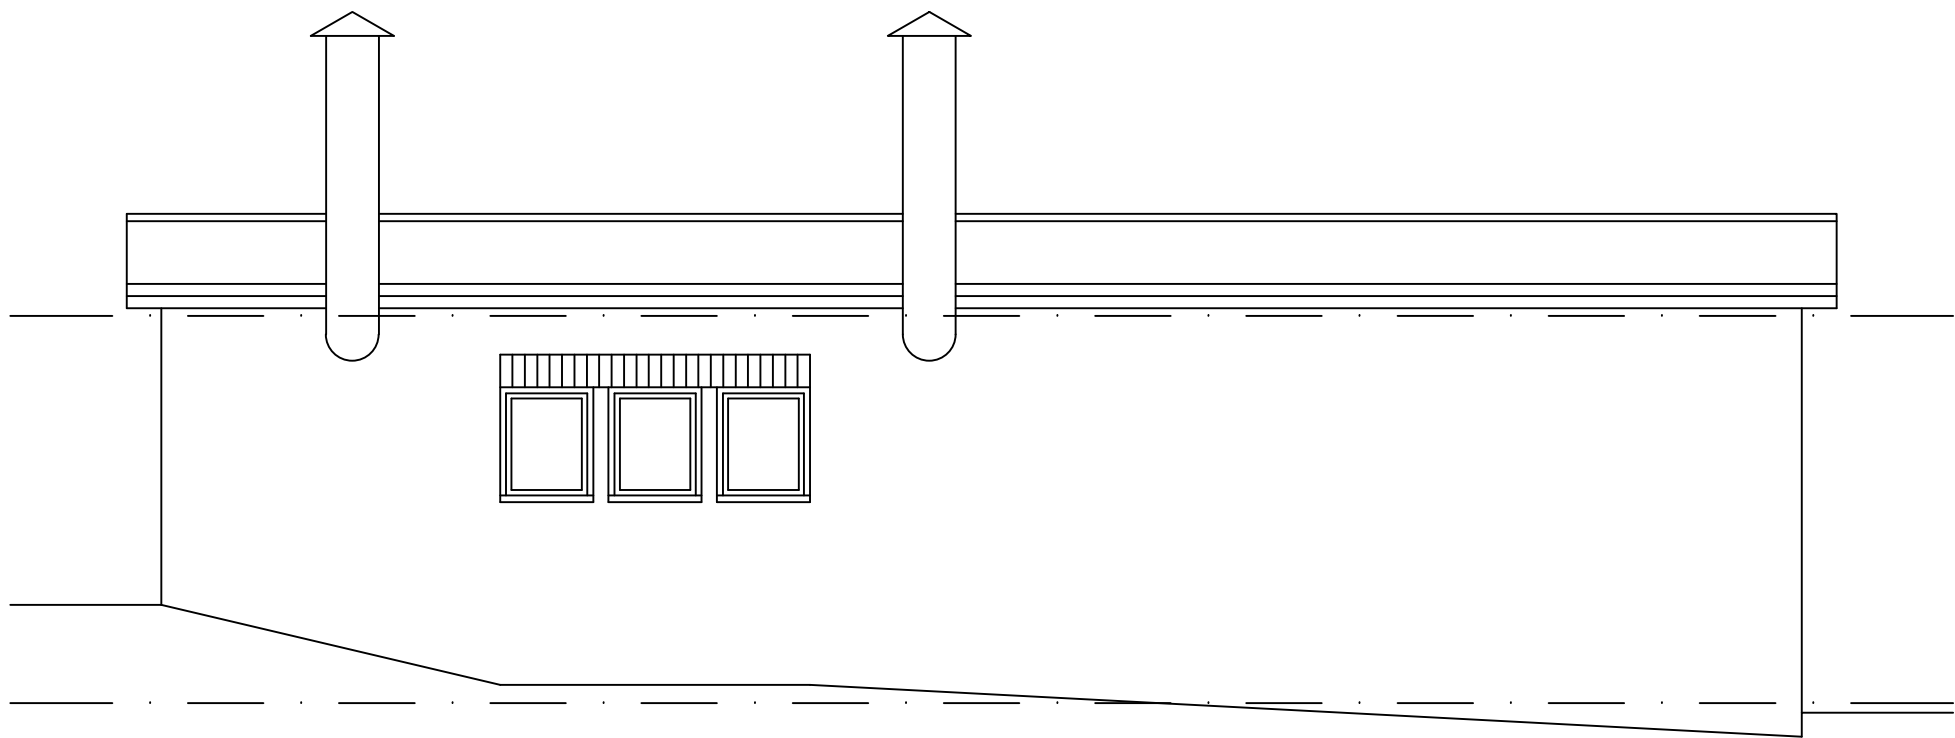

EXISTING SIDE ELEVATION
SCALE 1:50

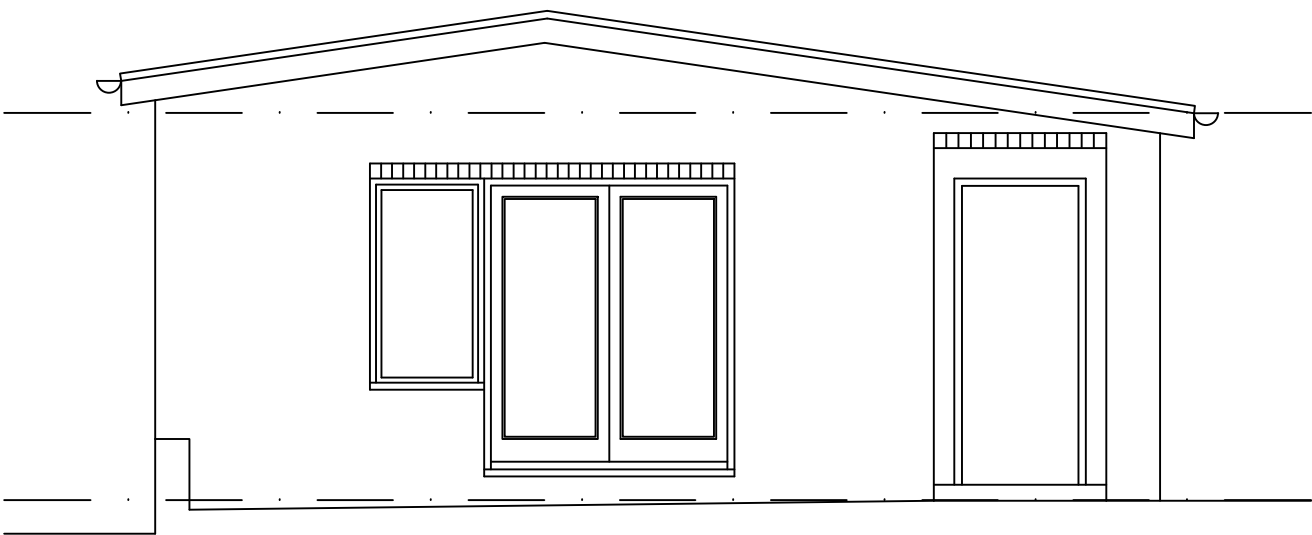


EXISTING FRONT ELEVATION
SCALE 1:50

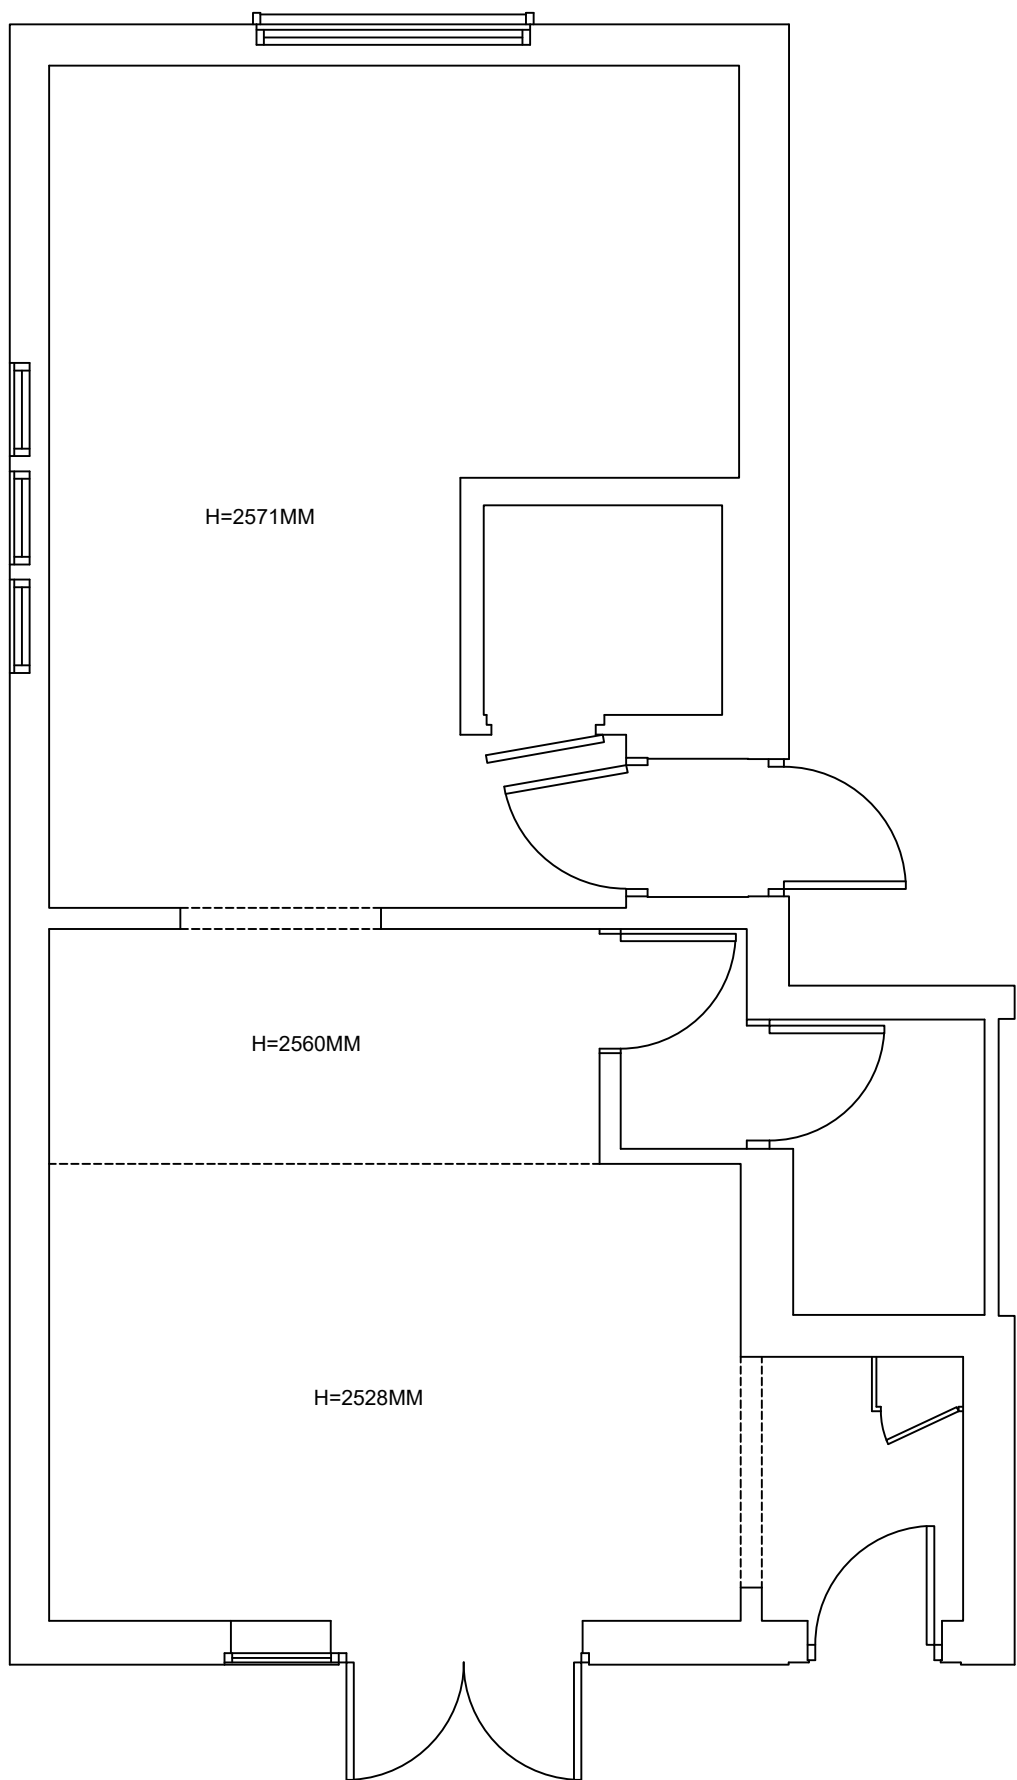

EXISTING GROUND FLOOR PLAN
SCALE 1:50



EXISTING SIDE ELEVATION
SCALE 1:50

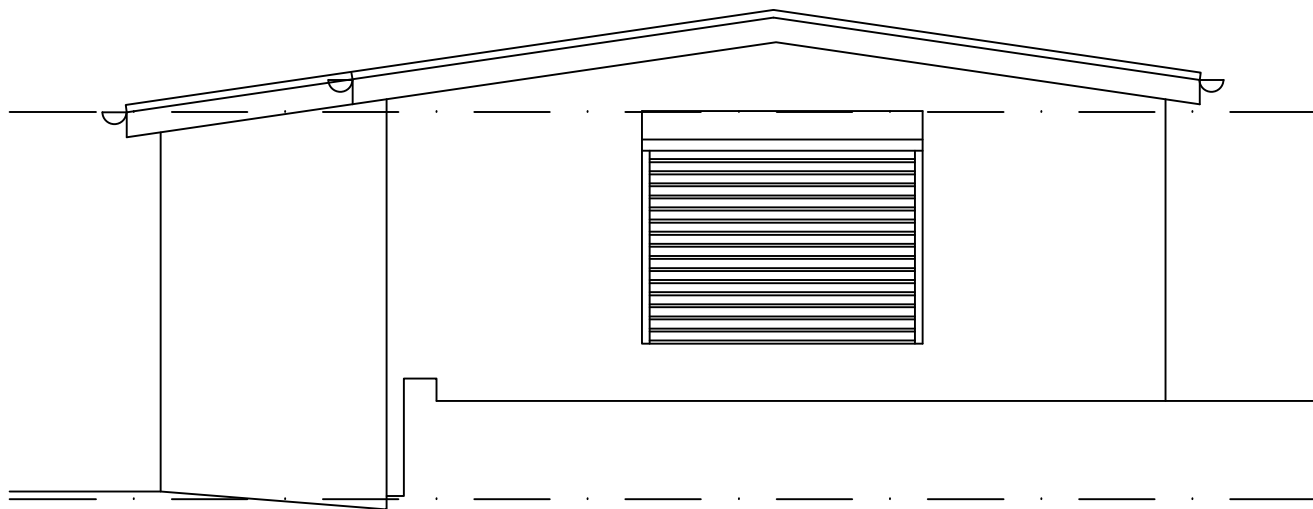

EXISTING REAR ELEVATION
SCALE 1:50

 White Agus Architectural Services			OFFICE ONE, DRILL HALL, 11 EASTGATE, BARNSELEY, S70 2EU			Phone: 01226 208482 Email: info@whiteagus.co.uk Web: www.whiteagus.co.uk		
Project. PROPOSED COMMERCIAL UNITS 10 BALLFIELD LANE BARNSELEY, S75 5EQ					Client. ECOGISE GROUP LTD			
Drawing Title. EXISTING PLANS & ELEVATIONS					Date. SEPTEMBER 2026		Scale. 1:50 @A2	
					Ref. 26-016		Dwg. No. 02	
					Rev.			
Date	Suffix	Description			Date	Suffix	Description	