

NJT DESIGN LIMITED - DISCLAIMER:

This drawing is copyright and shall not be reproduced or used for any other purpose without the written permission of the Architects. This drawing must be read in conjunction with all other related drawings and documentation. It is the contractor's responsibility to ensure full compliance with the Building Regulations and all other relevant legislation and standards. The Architects accept no liability for any errors or omissions in this drawing or for any consequences arising from its use. Any discrepancies as to be reported immediately. If IN DOUBT ASK. Materials not in conformity with relevant British or European Standards. Codes of practice or materials known to be deleterious to health & safety must not be used or specified on the project.

XREFS IN THIS DRAWING

|               |      |             |            |
|---------------|------|-------------|------------|
| No.           | Date | Description | Checked By |
| CLIENT        |      |             |            |
| OAKWELL HOMES |      |             |            |


PROJECT  
DEVELOPMENT OF  
LAND AT MILTON  
CRESCENT - BARNSELEY

TITLE  
PROPOSED 2 BED SEMI  
BUNGALOW ROOF PLAN


DRAWING STATUS  
PLANNING APPROVAL

|       |           |         |     |
|-------|-----------|---------|-----|
| DRAWN | NJT       | CHECKED | NJT |
| SCALE | 1:50 @ A3 |         |     |

DATE     OCTOBER 2010

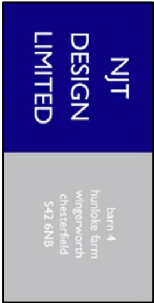

|         |                |     |
|---------|----------------|-----|
| JOB NO. | DRAWING NUMBER | REV |
| 08-012  | A(00)-02       | -   |

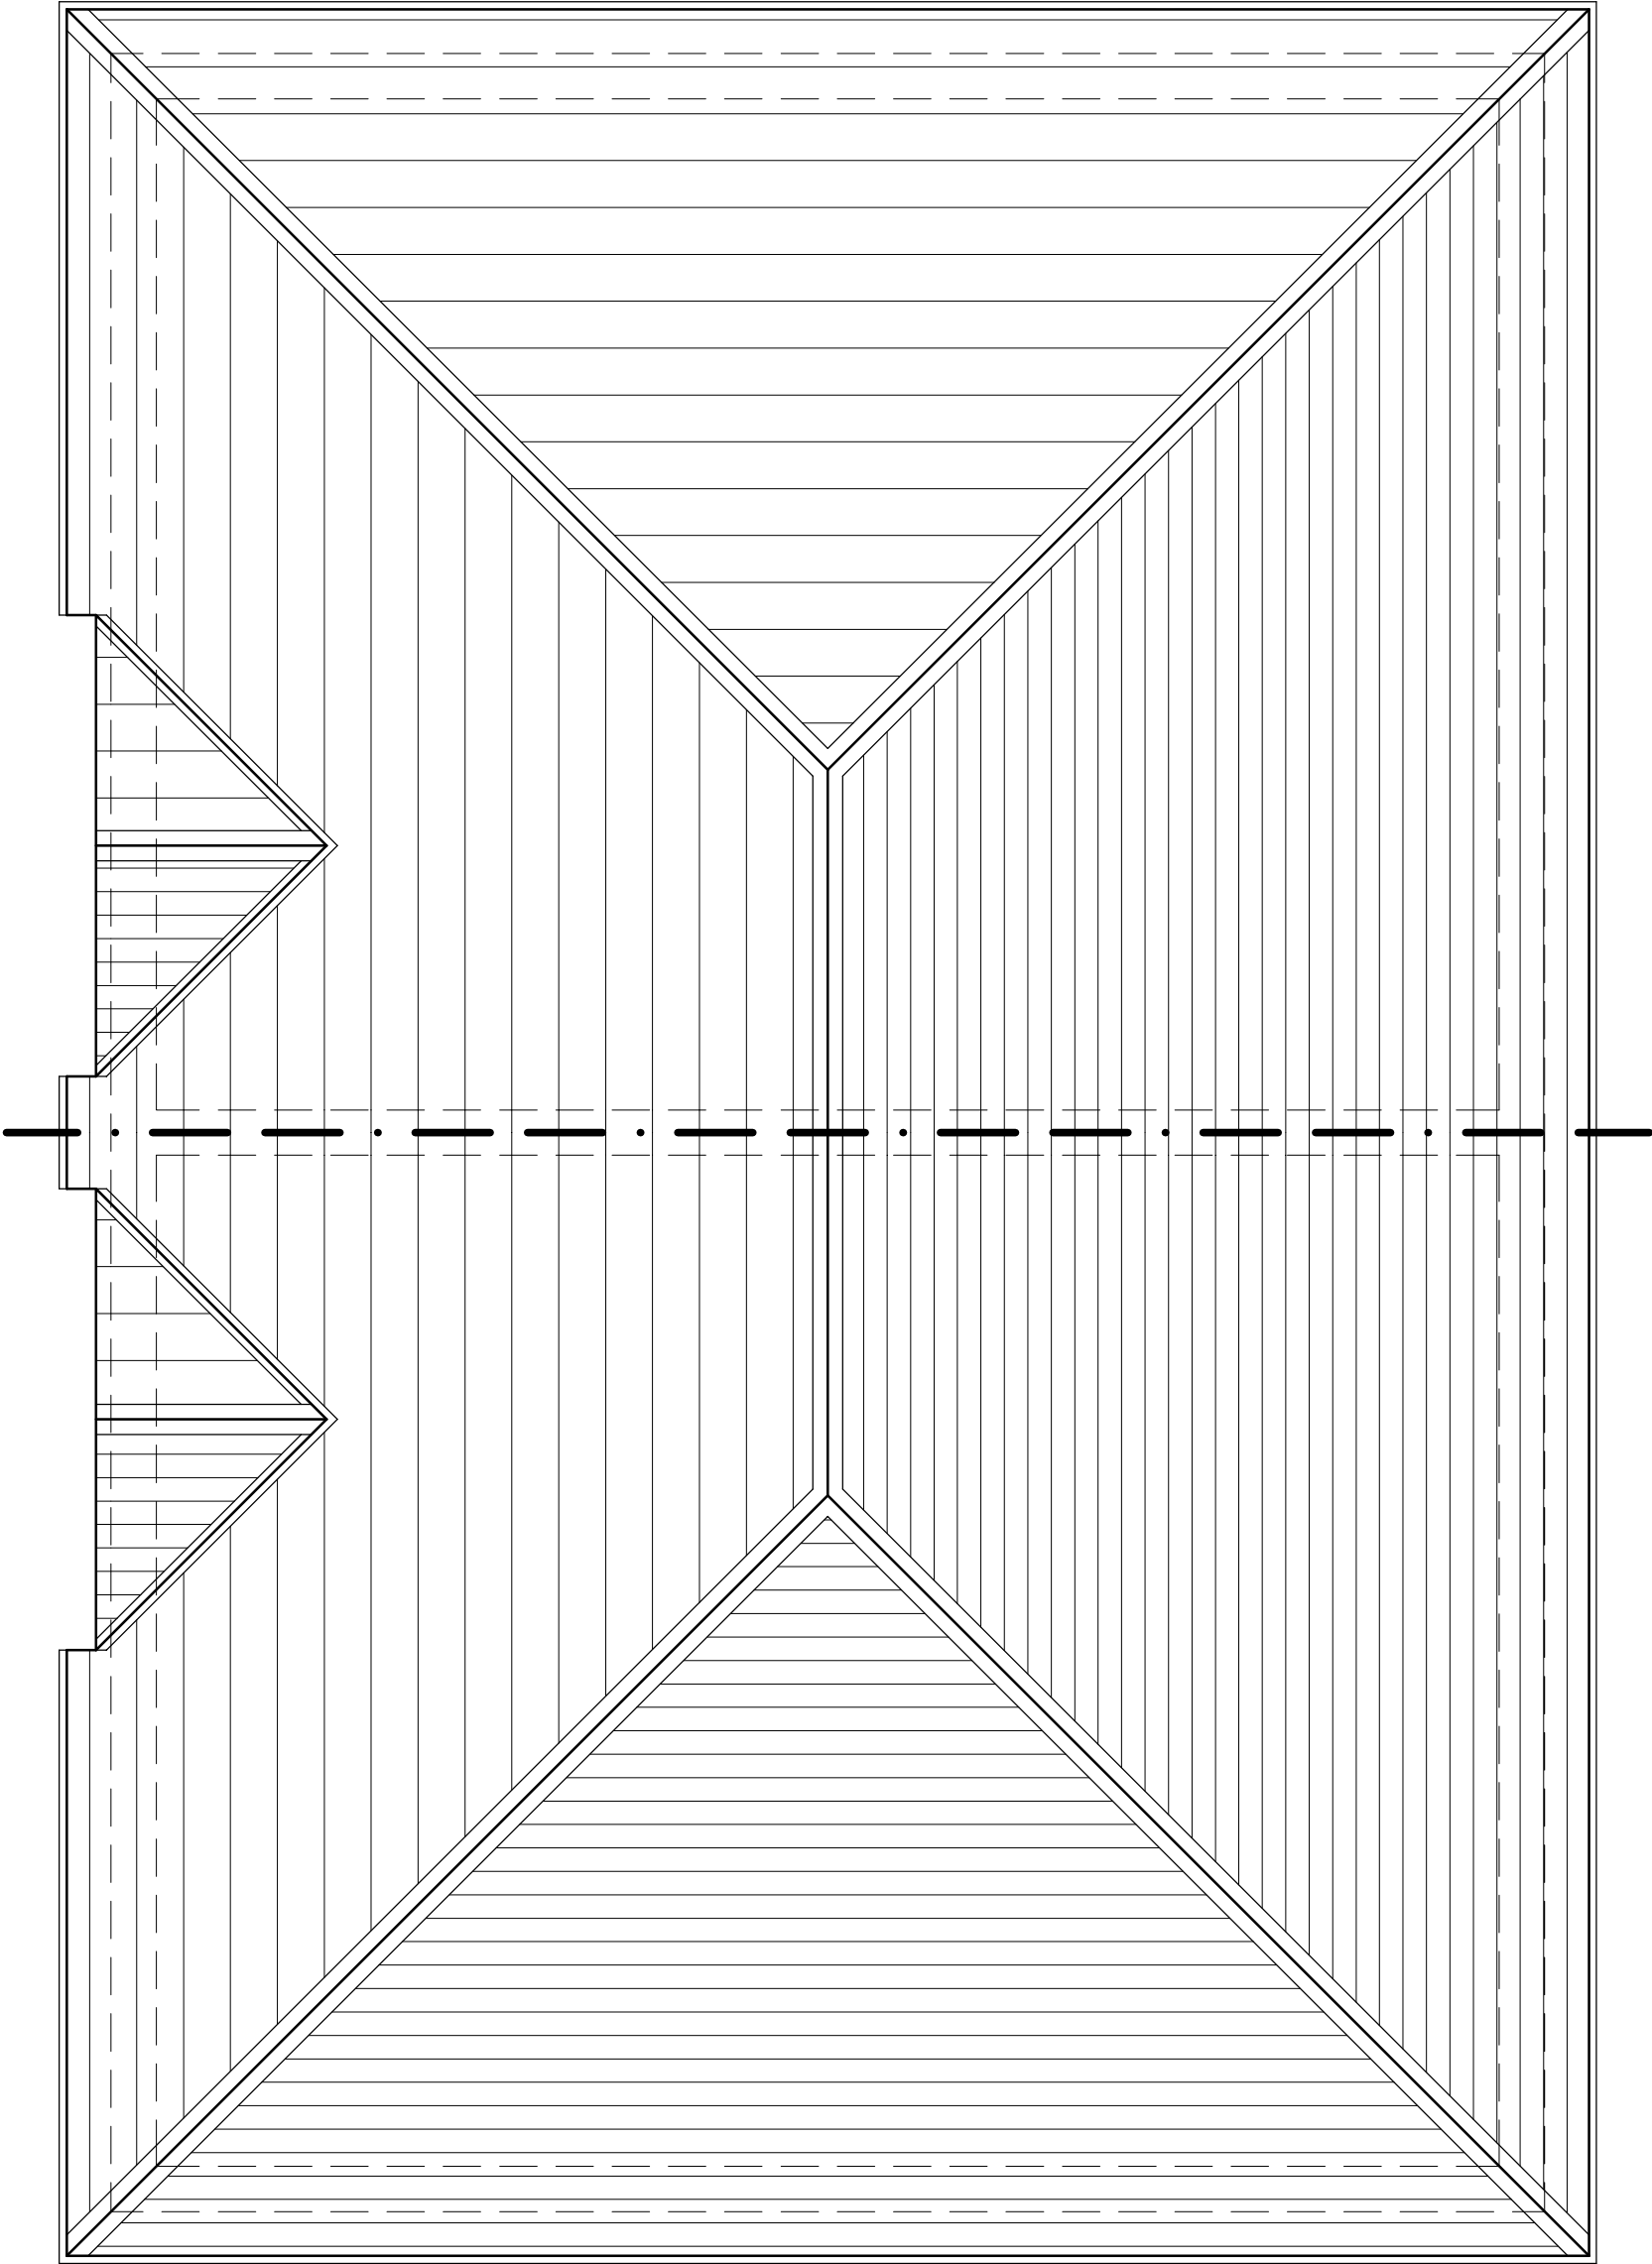

2 Bed Semi Detached Bungalow - Plots 1-2, 4-5, 6-9 & 11-14