



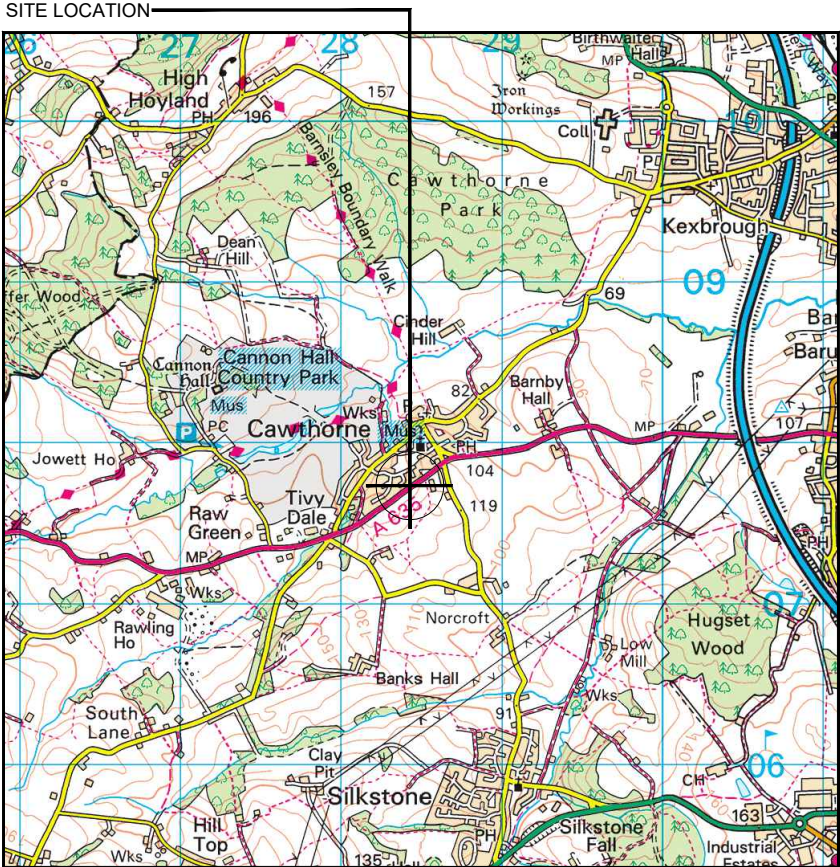

Reproduced by permission of Ordnance Survey on behalf of the Controller of Her Majesty's Stationery Office All rights reserved. © Crown Copyright licence no. 100022432


SITE AREA PLAN

 

SITE PHOTOGRAPH




SITE LOCATION

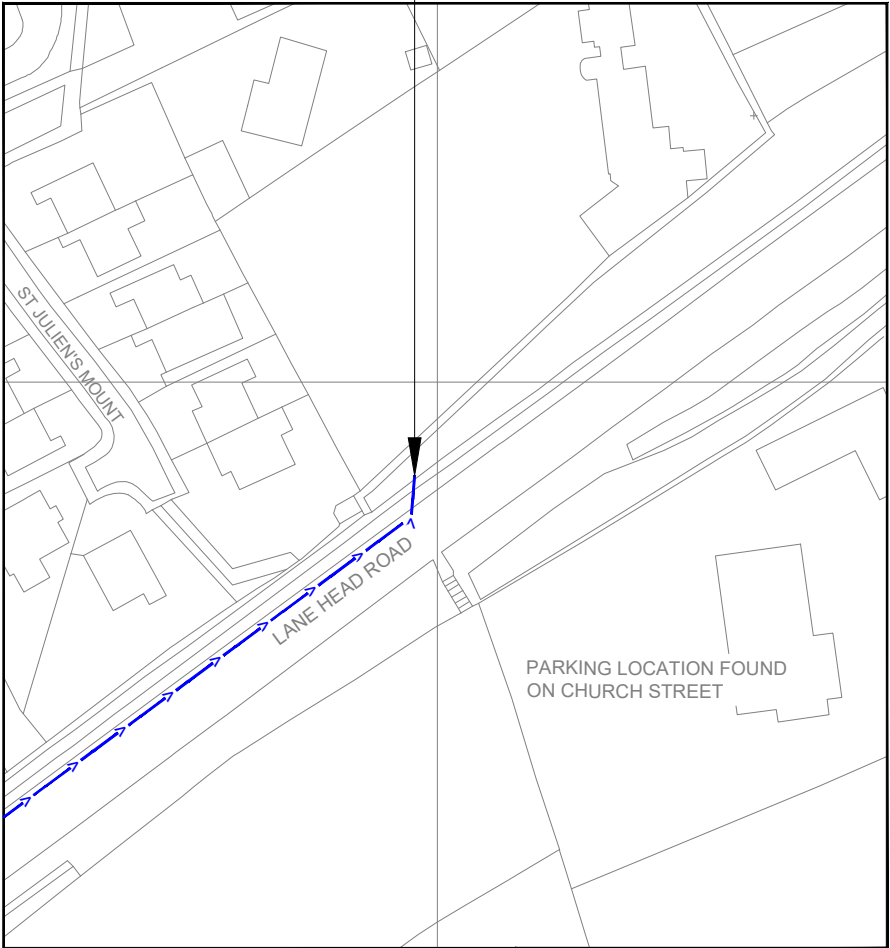

Reproduced by permission of Ordnance Survey on behalf of the Controller of Her Majesty's Stationery Office All rights reserved. © Crown Copyright licence no. 100022432

NGR E: 428496 N: 407785

SITE LOCATION PLAN

 

GOOGLE MAPS QR CODE

GOOGLE MAPS - <https://tinyurl.com/j8htp3yn>

STREETVIEW - <https://tinyurl.com/494z7r4s>

NOTES:

1. ALL DIMENSIONS IN MM UNLESS OTHERWISE NOTED.

Access Route To Site:

A	Issued for Planning	HTB	RWB	31.08.21
REV	MODIFICATION	BY	CH	DATE

CK Hutchison
Networks (UK)
Limited

Great Brighams Mead,
Vastern Road, Reading,
Berkshire, England,
RG1 8DJ

Design Consultant & Principal Contractor:



Great British Communications
Lapwing House, Block 3 Forward Point,
Tan House Lane, Widnes, Cheshire, WAB 0SL
t. 44 (0)151 420 4128
www.gbcservices.co.uk

Site Name: LANE HEAD ROAD

3UK Cell ID: BAR18679

Address: LANE HEAD ROAD
CAWTHORNE
BARNSELY
YORKSHIRE & HUMBER
S75 4EX

Title: 002 SITE LOCATION PLAN


Project: UNILATERAL SW

Purpose of Issue: PLANNING


Site ID: -

Drawing No: BAR18679_PLANNING_REV_A Issue: A

100mm
50mm
10mm

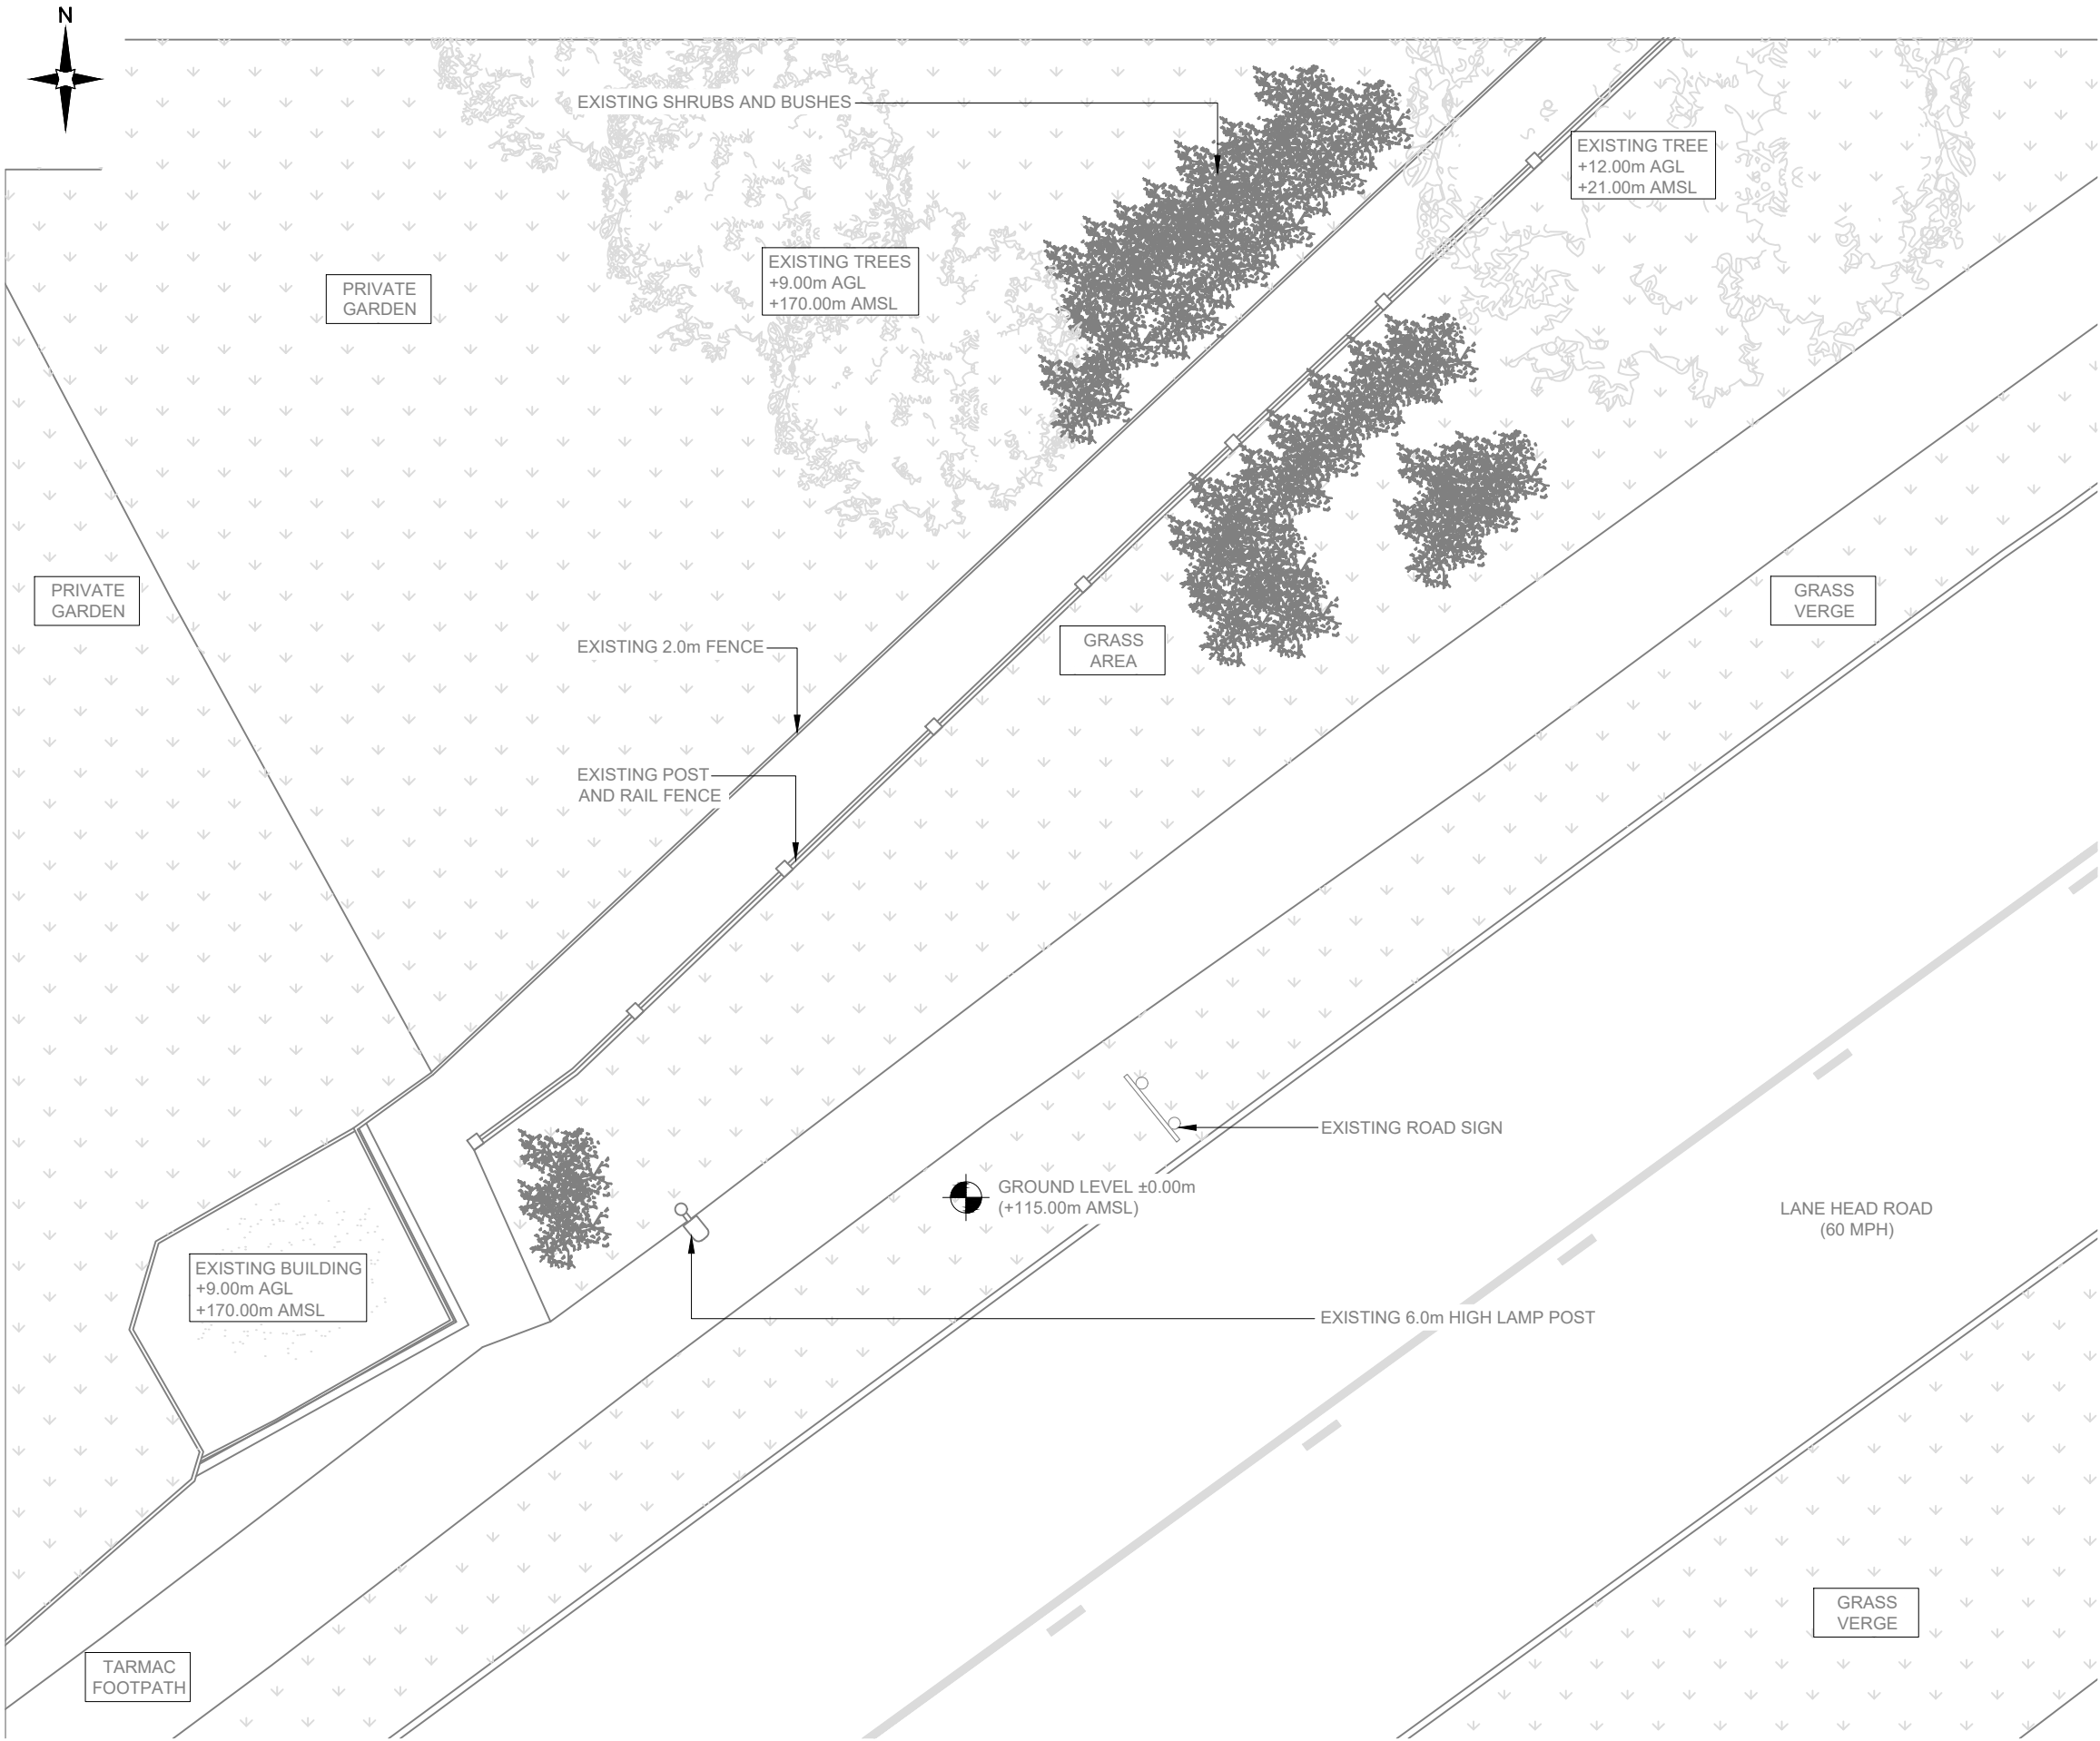

EXISTING SITE PLAN

 

- NOTES:
1. ALL DIMENSIONS IN MM UNLESS OTHERWISE NOTED.

A	Issued for Planning	HTB	RWB	31.08.21
REV	MODIFICATION	BY	CH	DATE

CK Hutchison
Networks (UK)
Limited

Great Brighams Mead,
Vastern Road, Reading,
Berkshire, England,
RG1 8DJ

Design Consultant & Principal Contractor:



Great British Communications
Lapwing House, Block 3 Forward Point,
Tan House Lane, Widnes, Cheshire, WAB 0SL
t. 44 (0)151 420 4128
www.gbcservices.co.uk

Site Name: LANE HEAD ROAD

3UK Cell ID: BAR18679

Address: LANE HEAD ROAD
CAWTHORNE
BARNSELEY
YORKSHIRE & HUMBER
S75 4EX

Title: 100 EXISTING SITE PLAN

Project: UNILATERAL SW

Purpose of Issue: PLANNING

Site ID:
-


Drawing No: BAR18679_PLANNING_REV_A

Issue: A


100mm

50mm

10mm

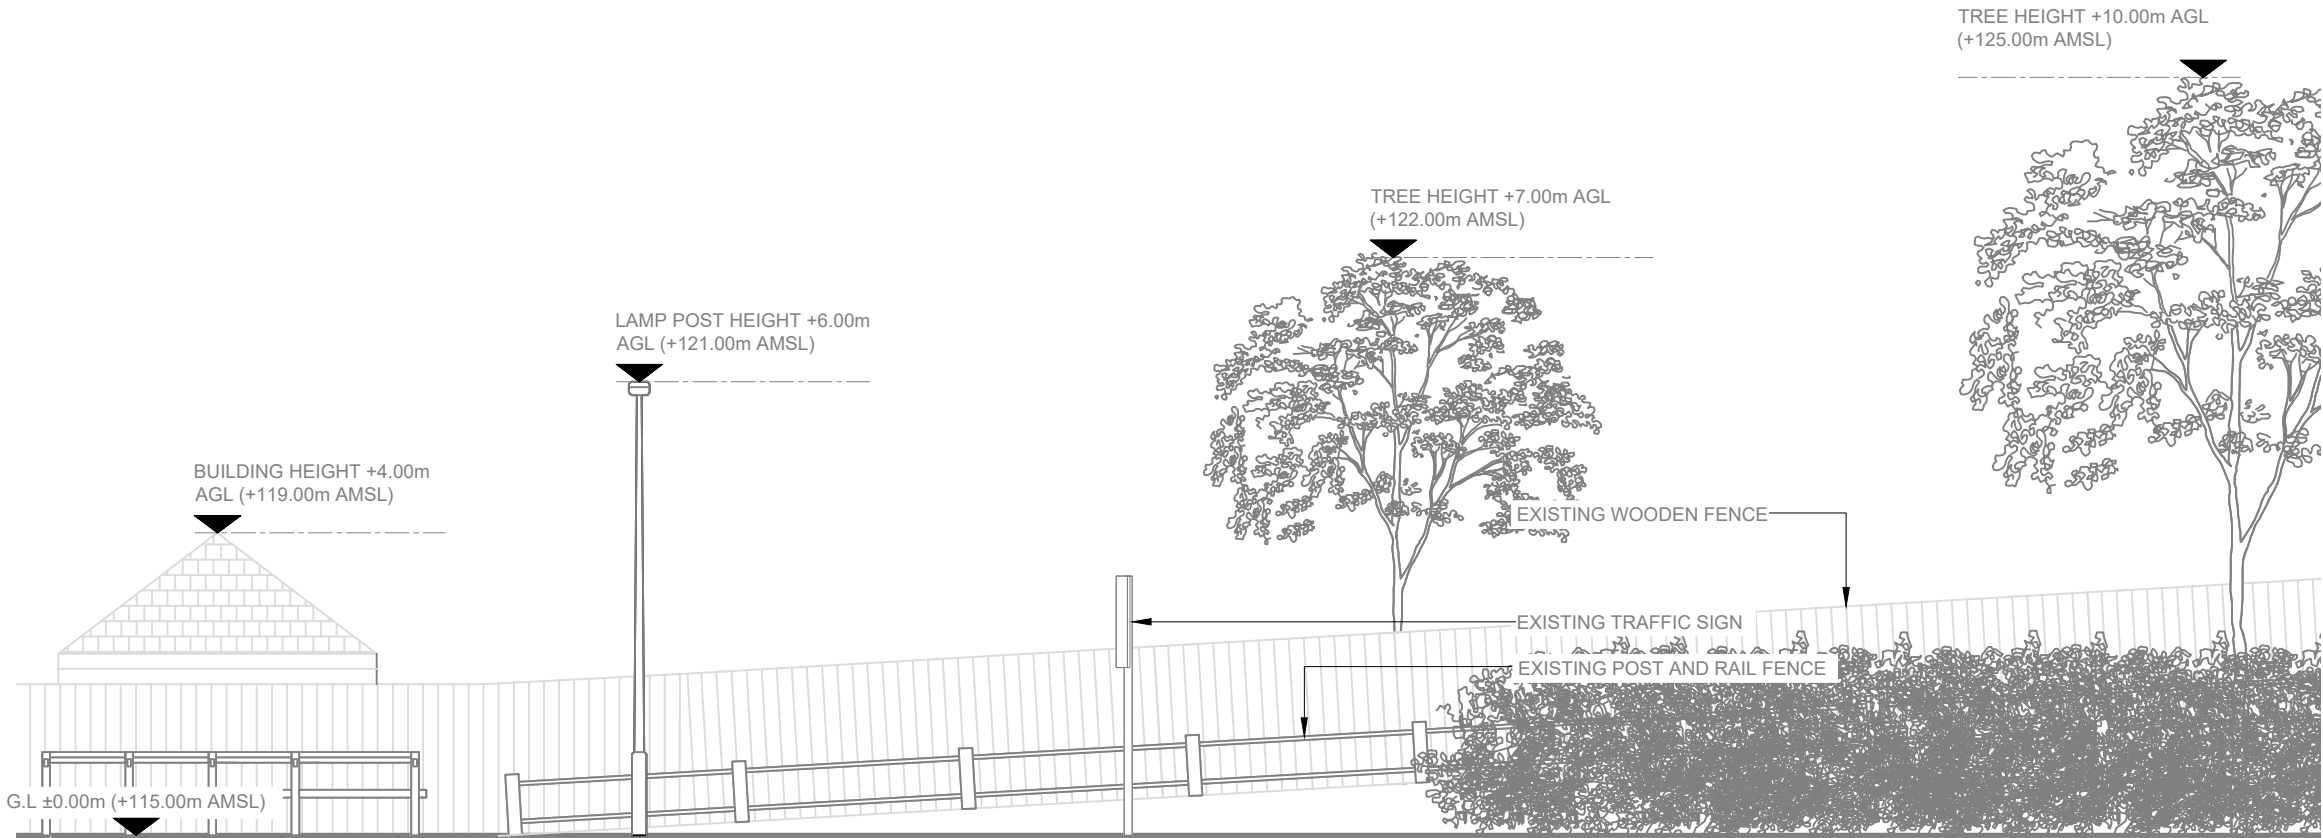

EXISTING ELEVATION A

 

- NOTES:
1. ALL DIMENSIONS IN MM UNLESS OTHERWISE NOTED.

A	Issued for Planning	HTB	RWB	31.08.21
REV	MODIFICATION	BY	CH	DATE

CK Hutchison
Networks (UK)
Limited

Great Brighams Mead,
Vastern Road, Reading,
Berkshire, England,
RG1 8DJ

Design Consultant & Principal Contractor:



Great British Communications
Lapwing House, Block 3 Forward Point,
Tan House Lane, Widnes, Cheshire, WAB 0SL
t. 44 (0)151 420 4128
www.gbcservices.co.uk

Site Name:
LANE HEAD ROAD

3UK Cell ID:
BAR18679

Address:
LANE HEAD ROAD
CAWTHORNE
BARNSELEY
YORKSHIRE & HUMBER
S75 4EX

Title:
150 EXISTING SITE ELEVATION


Project:
UNILATERAL SW

Purpose of Issue:
PLANNING


Site ID:
-

Drawing No:
BAR18679_PLANNING_REV_A

Issue:
A

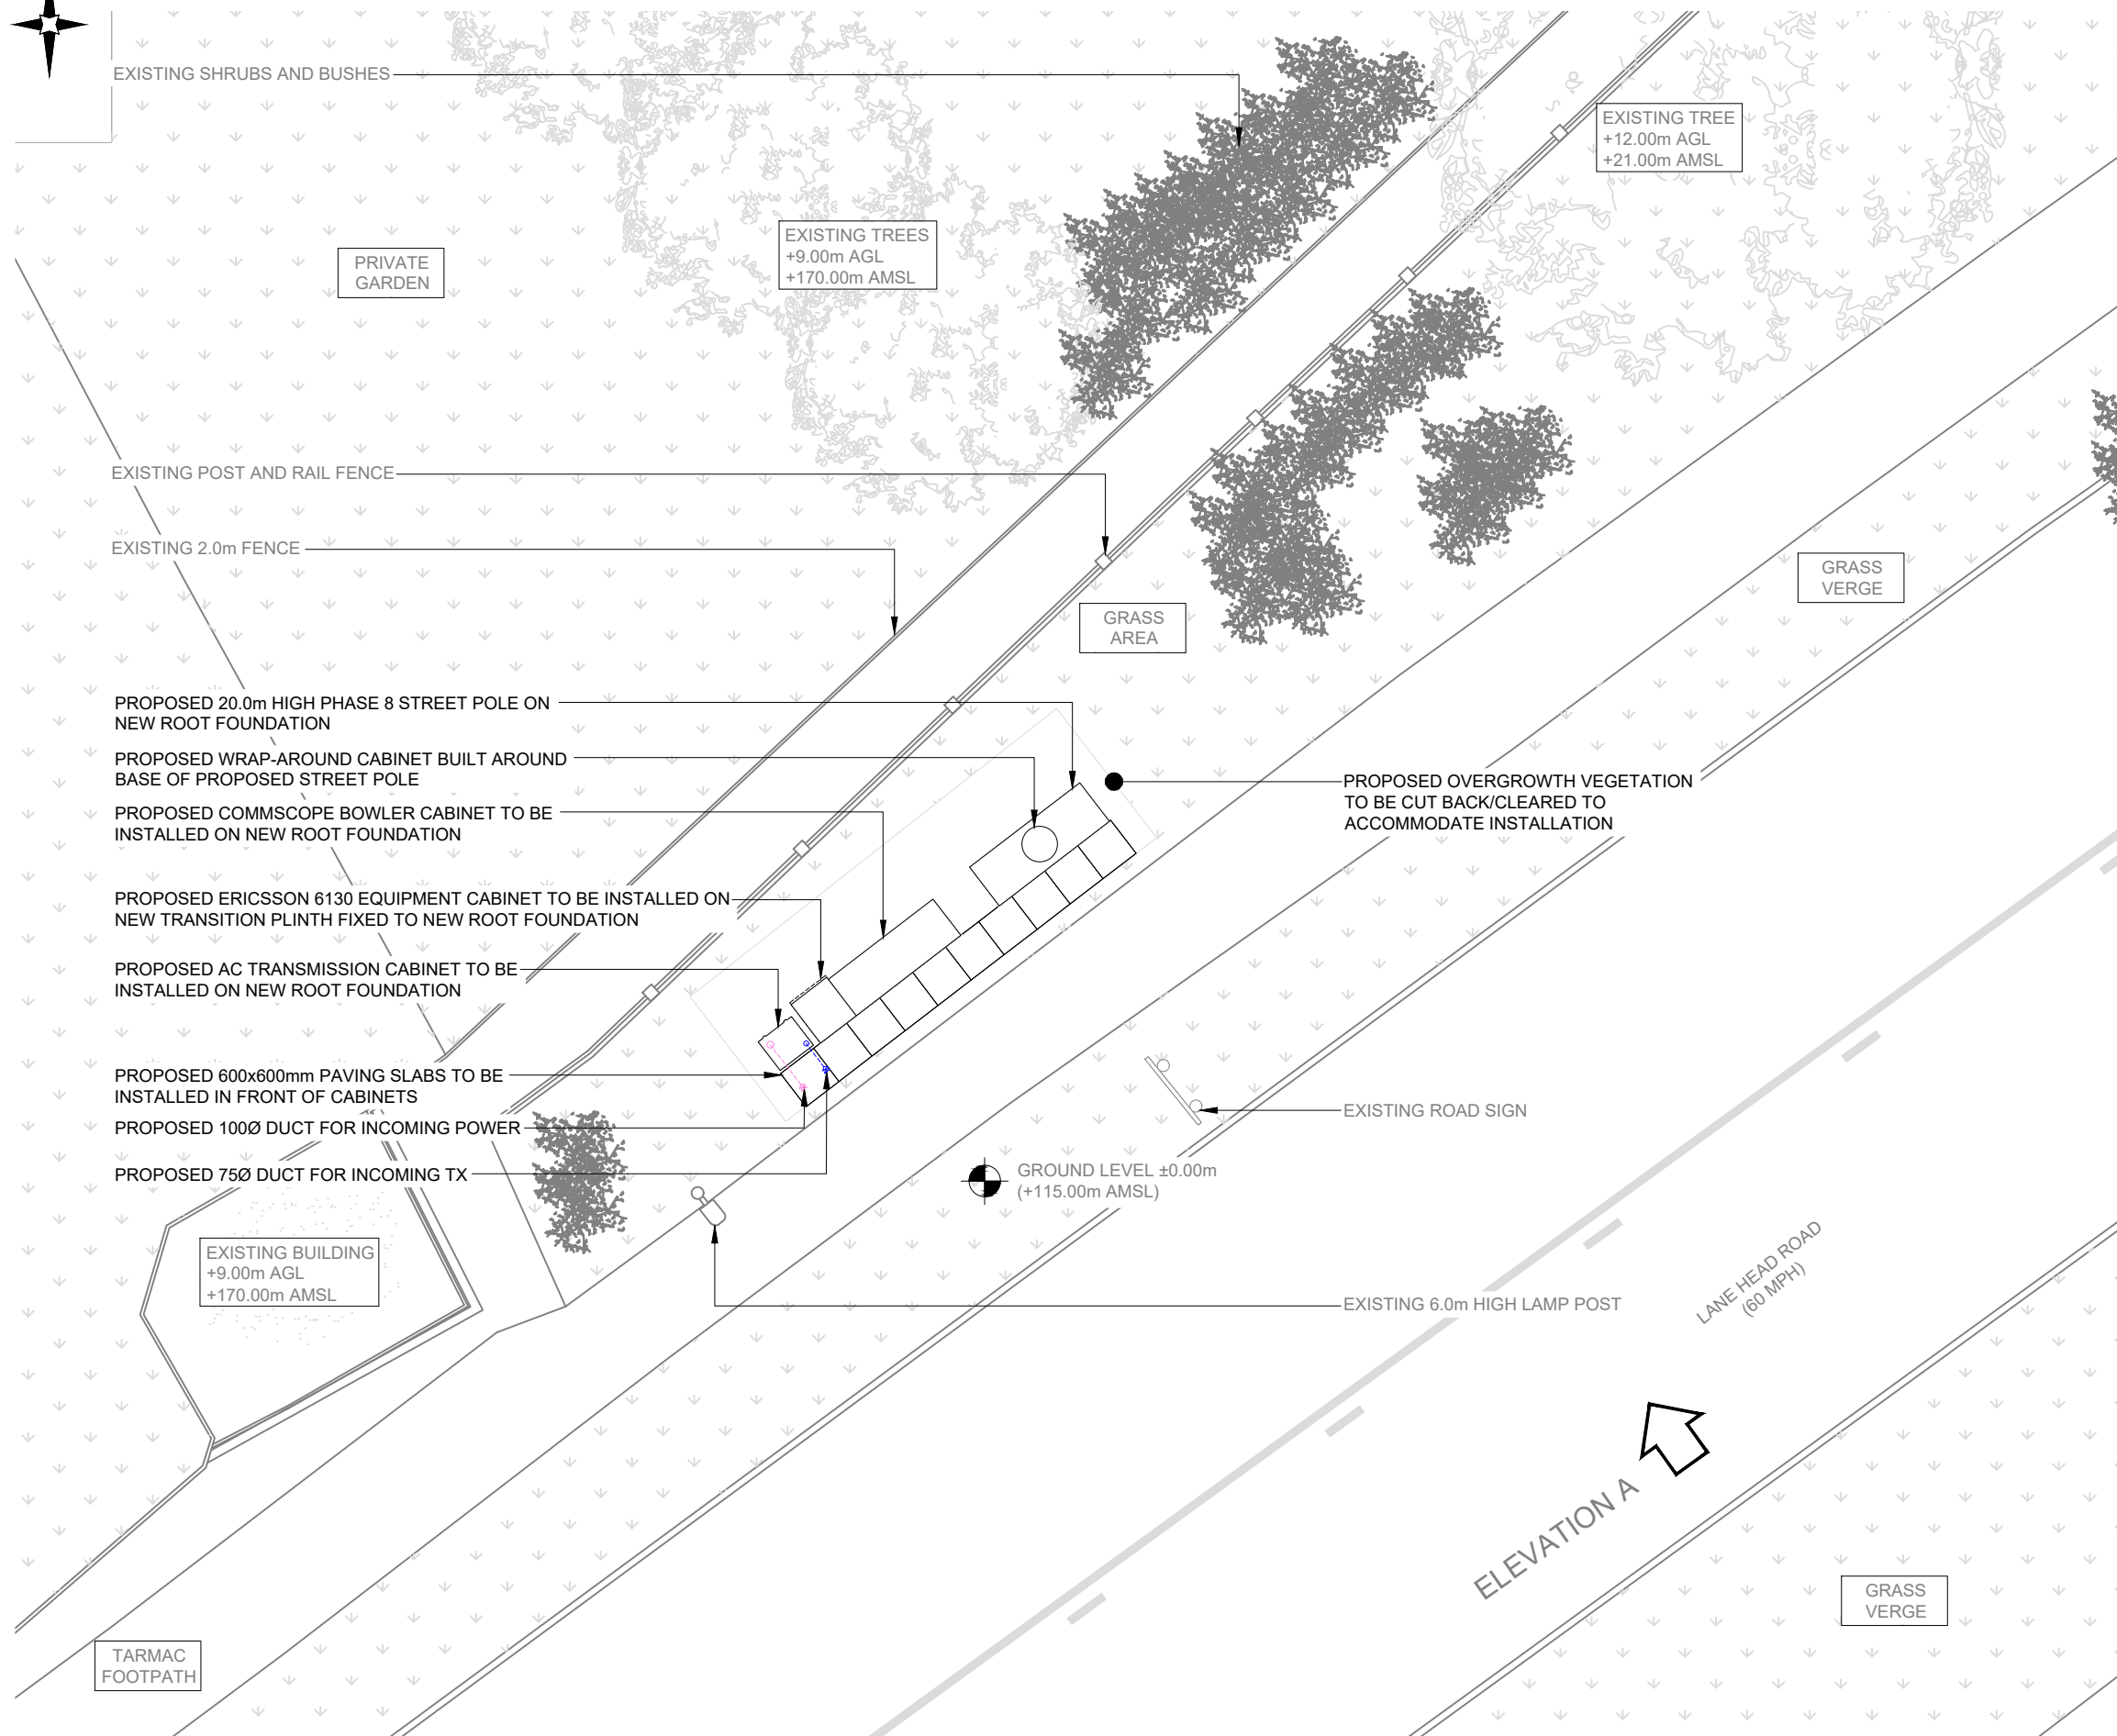

PROPOSED SITE PLAN

 

1. ALL DIMENSIONS IN MM UNLESS OTHERWISE NOTED.

A	Issued for Planning	HTB	RWB	31.08.21
REV	MODIFICATION	BY	CH	DATE

Great Brighams Mead,
Vastern Road, Reading,
Berkshire, England,
RG1 8DJ



Great British Communications
Lapwing House, Block 3 Forward Point,
Tan House Lane, Widnes, Cheshire, WAB 0SL
t. 44 (0)151 420 4128
www.gbcservices.co.uk

LANE HEAD ROAD

BAR18679

LANE HEAD ROAD
CAWTHORNE
BARNSELEY
YORKSHIRE & HUMBER
S75 4EX

215 PROPOSED SITE PLAN


UNILATERAL SW

PLANNING

Site ID:

BAR18679_PLANNING_REV_A

▲

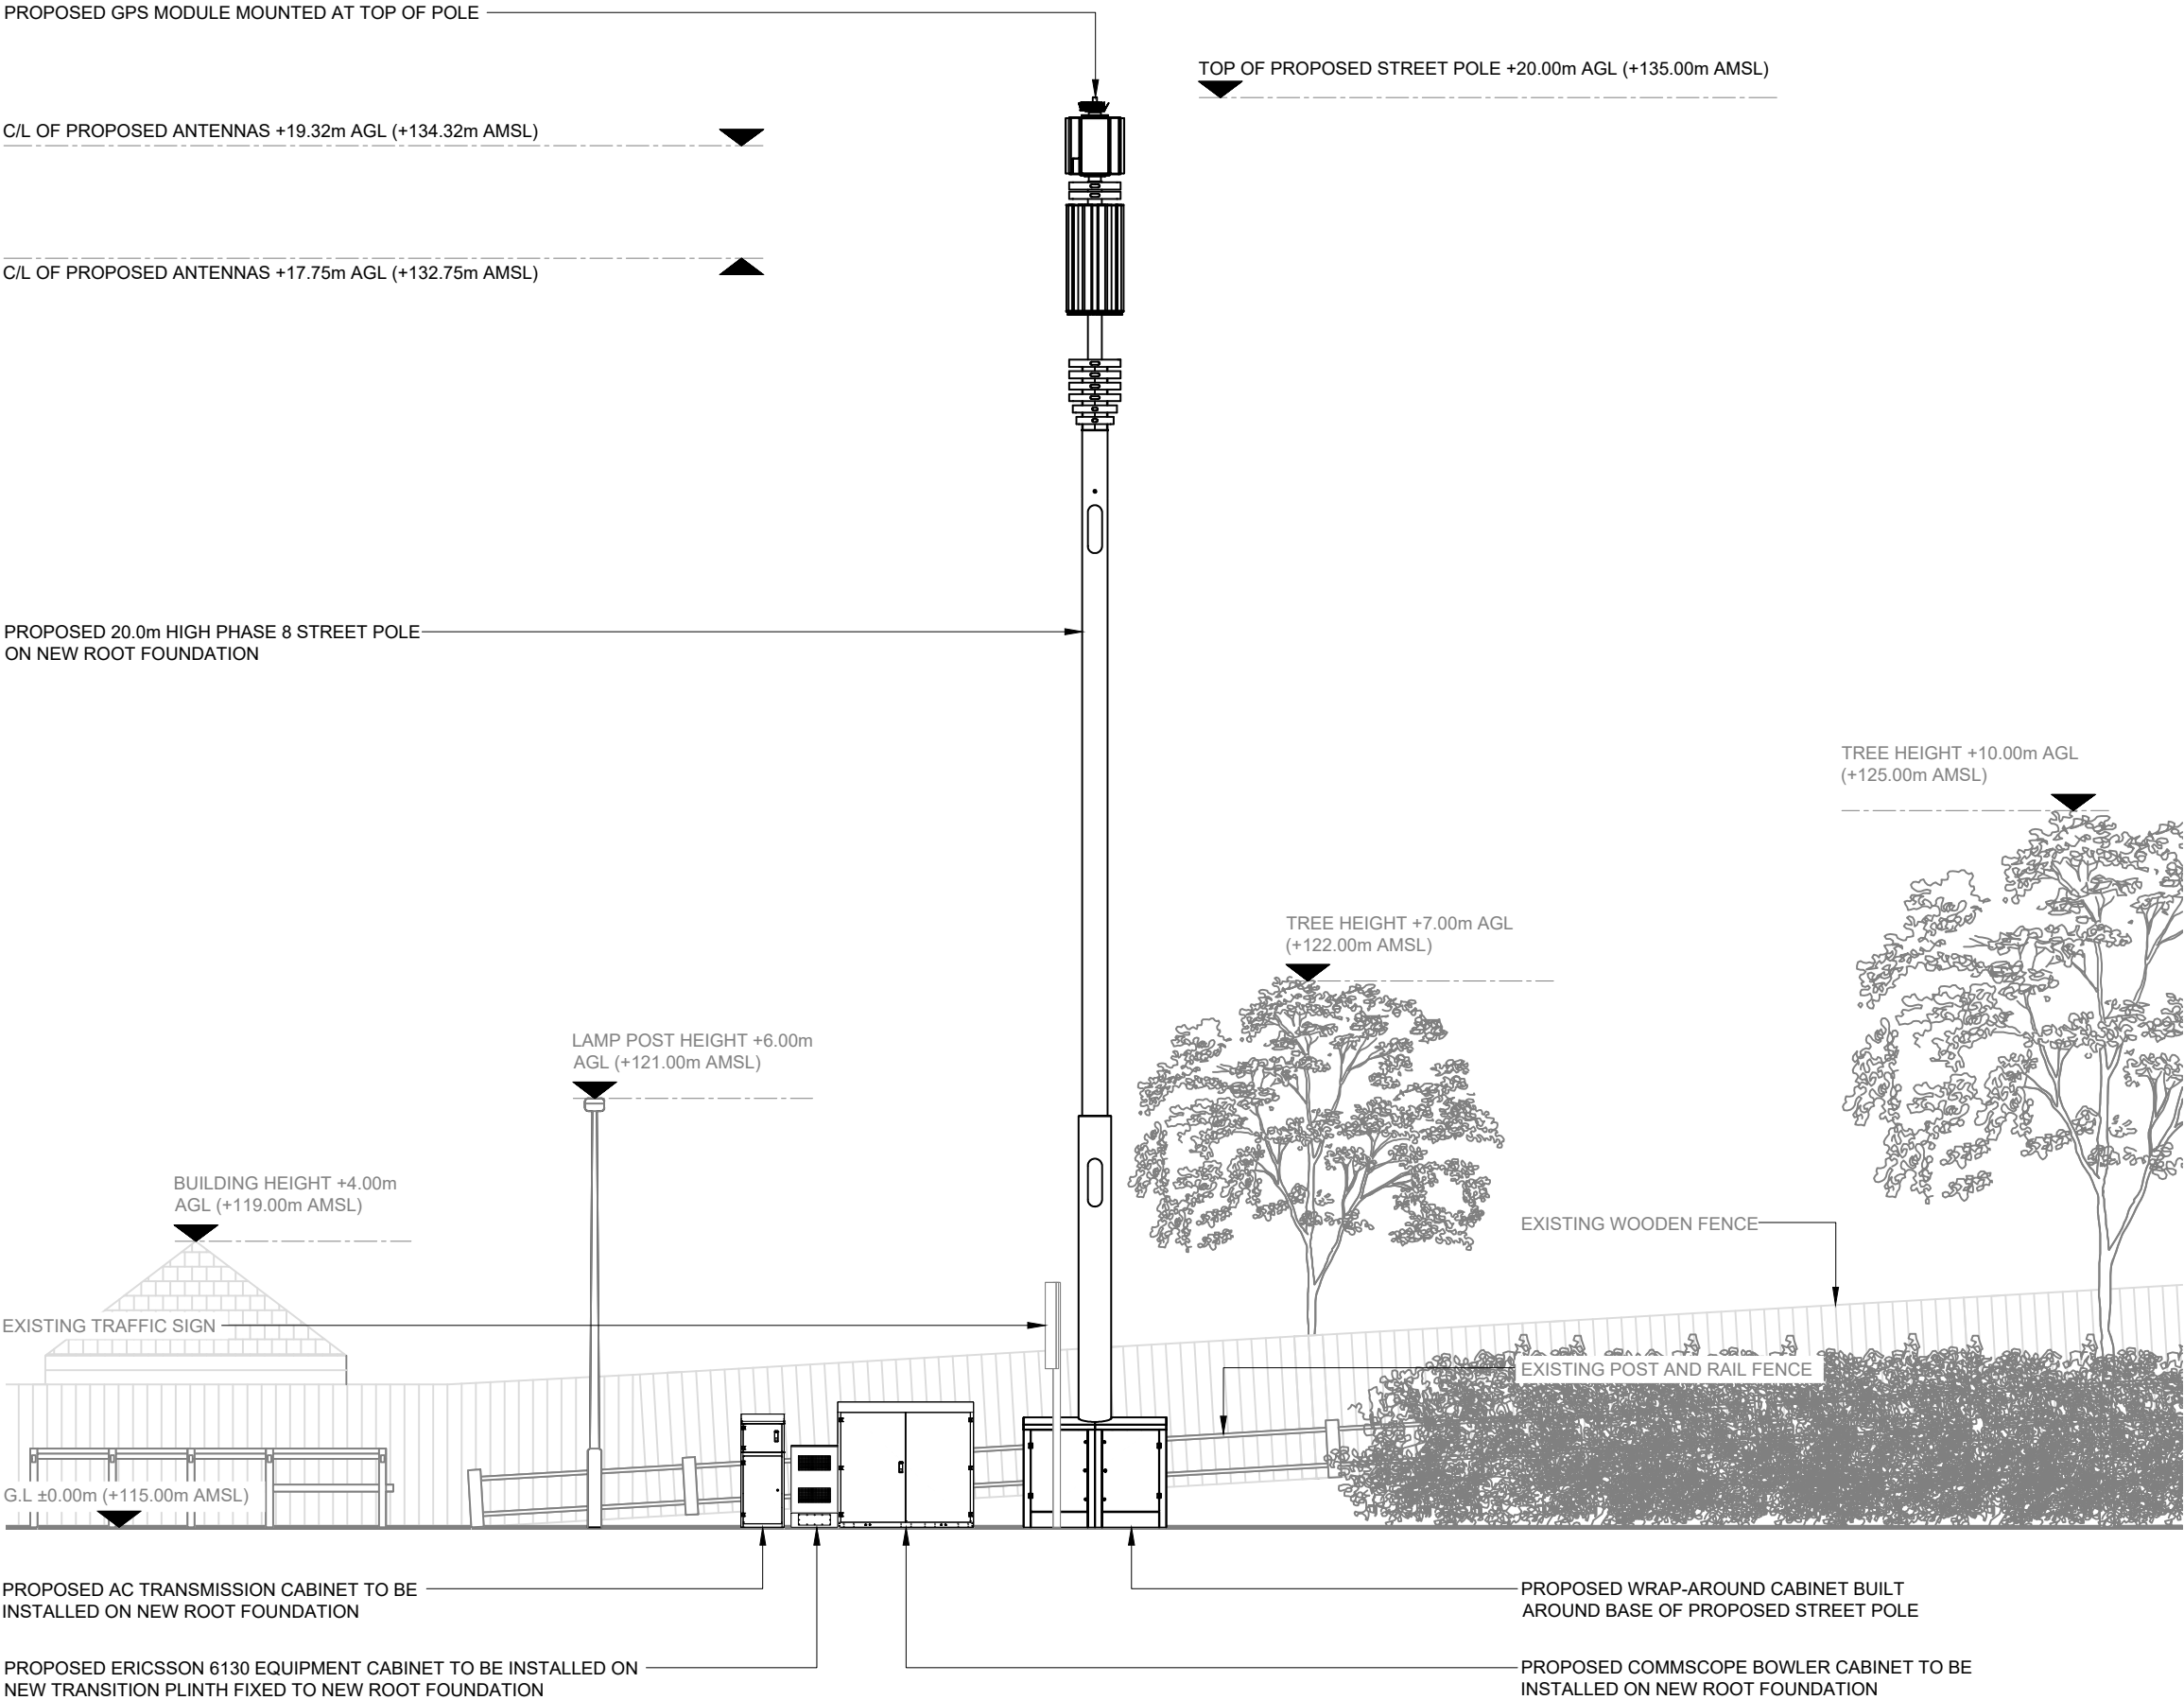

NOTES:
1. ALL DIMENSIONS IN MM UNLESS OTHERWISE NOTED.

A	Issued for Planning	HTB	RWB	31.08.21
REV	MODIFICATION	BY	CH	DATE

CK Hutchison Networks (UK) Limited
Great Brighams Mead,
Vastern Road, Reading,
Berkshire, England,
RG1 8DJ

Design Consultant & Principal Contractor:

GBC
Great British Communications
Lapwing House, Block 3 Forward Point,
Tan House Lane, Widnes, Cheshire, WAB 0SL
t. 44 (0)151 420 4128
www.gbcservices.co.uk

Site Name:

LANE HEAD ROAD

3UK Cell ID:

BAR18679

Address:

LANE HEAD ROAD
CAWTHORNE
BARNSELEY
YORKSHIRE & HUMBER
S75 4EX

Title:

265 PROPOSED SITE ELEVATION

Project:

UNILATERAL SW

Purpose of Issue:

PLANNING

Site ID:

-

Drawing No:
BAR18679_PLANNING_REV_A

Issue:
A

PROPOSED ANTENNA & RF EQUIPMENT SCHEDULE																					
EXISTING/PROPOSED		ANTENNA REFERENCE	FUNCTION	FEEDER/FIBRE								BIAS T's/RRU's			ANTENNAS						
				LENGTH(m) & DIAMETER (SEE GUIDANCE NOTES BELOW)			TYPE (COAX OR FIBRE)	FEEDERS QTY	FIBRE QTY	FIBRE LENGTH	FILTER	DIPLEXER	BIAS T	RRU QTY (HL= HIGH LEVEL, E= ENCLOSURE)	ANT. REF.	ANTENNA MANUFACTURERS PART No.	BRG°	HEIGHT TO TOP (m)	HEIGHT TO C/L (m)	HEIGHT TO U/S (m)	LOCATION (POLE MOUNTED, HEADFRAME, WITHIN SHROUD ETC)
				MF1	MF(J1)	TOTAL															
SECTOR 2	PROPOSED	B1	5G	-	-	-	DC FIBRE	-	3	24m	-	-	-	-	A1a	AIR 6488	260°	19.72	19.32	18.92	UPPER HEADFRAME
		B2	800	$\frac{1}{2}"=17$	$\frac{1}{2}"=7m^{(2)}$	24m	DC FIBRE+COAX	4	-	-	-	-	E	A2a	HUAWEI AHP4517R12v06	260°	18.50	17.75	17.00	LOWER HEADFRAME	
			1400	$\frac{1}{2}"=17$	$\frac{1}{2}"=7m^{(2)}$	24m	DC FIBRE+COAX	4	-	-	1	-	E	A2c							
											1			A2d							
			1800 /2100	$\frac{1}{2}"=17$	$\frac{1}{2}"=7m^{(2)}$	24m	DC FIBRE+COAX	4	-	-	-	-	1	E							A2e
													-								A2f
			-	-	-	-	-	-	-	-	-	-	-	-							A2g
SECTOR 3	PROPOSED	C1	5G	-	-	-	DC FIBRE	-	3	24m	-	-	-	-	B1a	AIR 6488	30°	19.72	19.32	18.92	UPPER HEADFRAME
		C2	800	$\frac{1}{2}"=17$	$\frac{1}{2}"=7m^{(2)}$	24m	DC FIBRE+COAX	4	-	-	-	-	E	B2a	HUAWEI AHP4517R12v06	30°	18.50	17.75	17.00	LOWER HEADFRAME	
			1400	$\frac{1}{2}"=17$	$\frac{1}{2}"=7m^{(2)}$	24m	DC FIBRE+COAX	4	-	-	1	-	E	B2c							
											1			B2d							
			1800 /2100	$\frac{1}{2}"=17$	$\frac{1}{2}"=7m^{(2)}$	24m	DC FIBRE+COAX	4	-	-	-	-	1	E							B2e
													-								B2f
			-	-	-	-	-	-	-	-	-	-	-	-							B2g

GPS LINE KEY			
SECTOR ID	NODE TYPE	NODE C/L (m) AGL	GPS NODE CABLE LENGTH (m)
1	GPS	20.00m	35m

A	Issued for Planning		HTB	RWB
REV	MODIFICATION		BY	CH
			DATE	

CK Hutchison Networks (UK) Limited

Great Brighams Mead,
Vastern Road, Reading,
Berkshire, England,
RG1 8DJ

Design Consultant & Principal Contractor:

GBC

Great British Communications

Lapwing House, Block 3 Forward Point,
Tan House Lane, Widnes, Cheshire, WAB 0SL
t. 44 (0)151 420 4128
www.gbcservices.co.uk

Site Name:

LANE HEAD ROAD

3UK Cell ID:

BAR18679

Address:

LANE HEAD ROAD
CAWTHORNE
BARNSELEY
YORKSHIRE & HUMBER
S75 4EX

Title:

304 PROPOSED CONFIGURATION
ANTENNA SCHEDULE

Project:

UNILATERAL SW

Purpose of Issue:

PLANNING

Site ID:

-

Drawing No:

BAR18679_PLANNING_REV_A

Issue:

A

100mm

50mm

10mm

DEPENDENCY	STATUS
RF Compliance	Sector B - Step 1.0 SW Sector C - Step 1.0 SW
Building Regulations Approval	N/A
Asbestos	N/A
Planning Conditions	TBC by Local Authority
Geotech Report	N/A
Structural Calculations	N/A
Intrusive Building Survey	N/A
Global Design Check	N/A
Rigging Survey	N/A
FIXITS	N/A
Power	Proposed 1 phase 100A supply - DNO Quote Approval Required
Transmission Solution	Fibre only
Cooling Solution	Manufacturers Cooling
Line of Site Survey	N/A
Services Search	Completed - 12.07.21
Trial Hole Report	Pending
RRRAP Report	Completed - 31.08.21

A	Issued for Planning					HTB	RWB	31.08.21	
REV	MODIFICATION					BY	CH	DATE	
CK Hutchison Networks (UK) Limited Great Brighams Mead, Vastern Road, Reading, Berkshire, England, RG1 8DJ									
Design Consultant & Principal Contractor:  Great British Communications Lapwing House, Block 3 Forward Point, Tan House Lane, Widnes, Cheshire, WAB 0SL t. 44 (0)151 420 4128 www.gbcservices.co.uk									
Site Name: LANE HEAD ROAD									
3UK Cell ID: BAR18679									
Address: LANE HEAD ROAD CAWTHORNE BARNSELY YORKSHIRE & HUMBER S75 4EX									
Title: 307 EQUIPMENT SCHEDULES & DEPENDENCIES									
Project: UNILATERAL SW									
Purpose of Issue: PLANNING									
Site ID: -									
Drawing No: BAR18679_PLANNING_REV_A								Issue: A	