




DO NOT SCALE

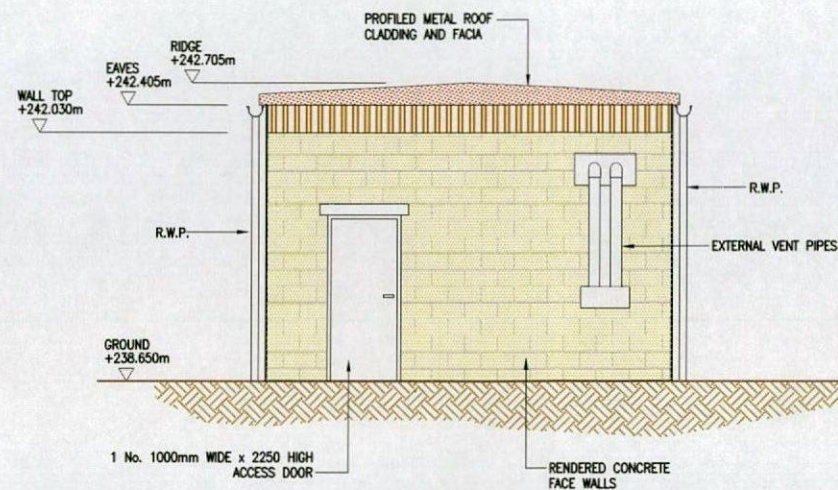

NORTH ELEVATION

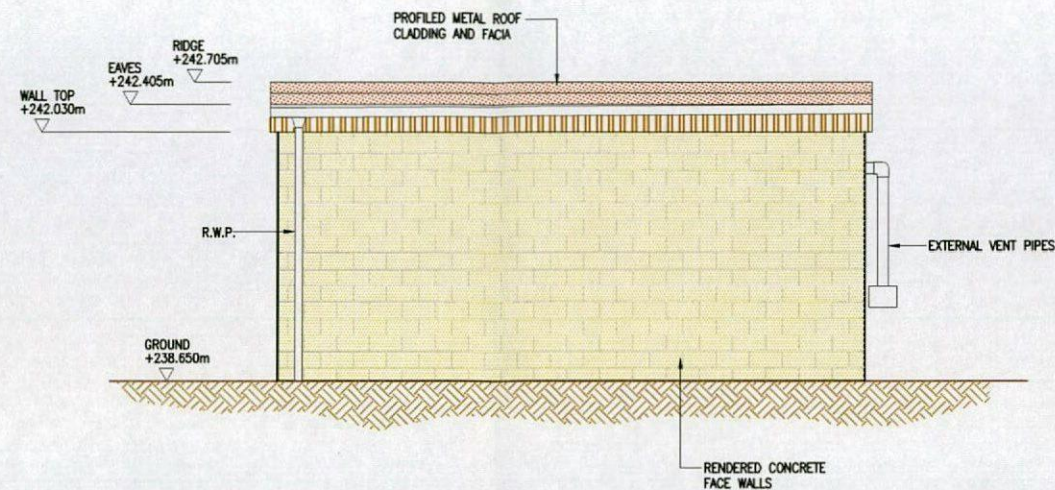

EAST ELEVATION

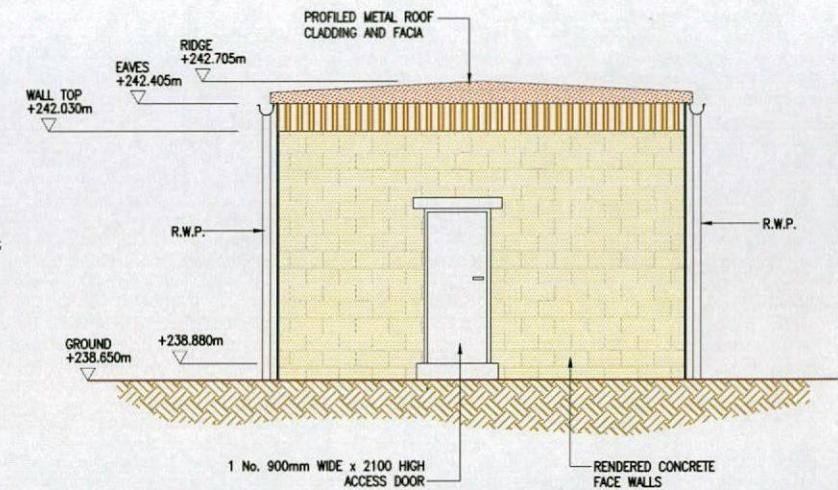

SOUTH ELEVATION

EXTERNAL FINISHES

ROOF:


DEEP PROFILED METAL ROOFING SYSTEM. COLOUR VAN DYKE BROWN BS 08-8-29

WALLS:


FAIR FACED CONCRETE/RENDERED CONCRETE FACE, COLOUR BUFF.

DOORS, VENTS, RAINWATER PIPES:

PAINTED DARK MAHOGANY.

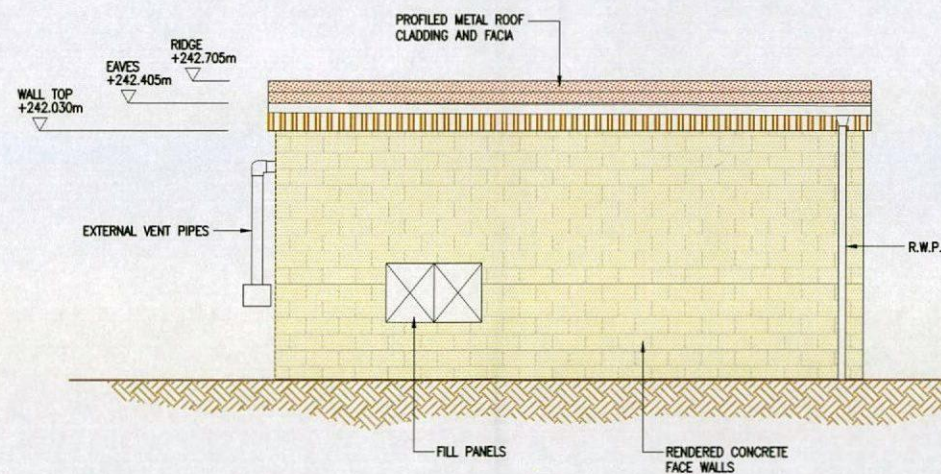

WEST ELEVATION

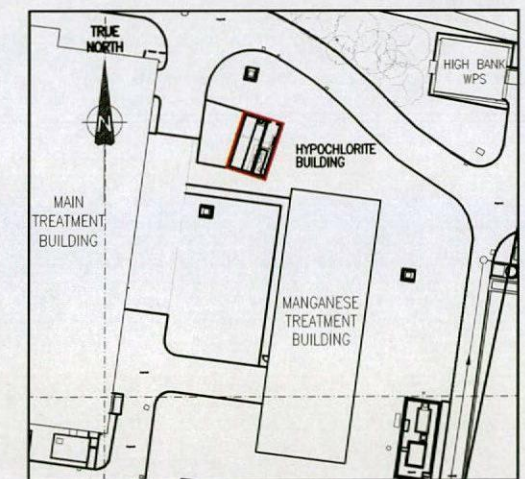

BLOCK PLAN
SCALE 1:500

ORIGINATING ENGINEER	TBA
DAZ REF	TBA
EASTING / NORTHING	TBA
DATE IN GROUND	TBA
DATE OF ABANDONMENT	N/A
YV USE ONLY	LEGAL STATUS/ FUNCTION CHANGE AUTHORISED BY

CUSTOMER
YORKSHIRE WATER SERVICES LTD

CUSTOMER REFERENCE
R0427

PROJECT
INGBIRCHWORTH WTW

DRAWING TITLE
PLANNING DRAWING
HYPOCHLORITE KIOSK
ELEVATIONS

PRODUCED BY
ETM
LIVINGSTONE HOUSE
CHADWICK STREET
LEEDS
LS10 1LJ
TEL: 0844 8481091
FAX: 0113 2122459

SCALE
1:50


DOCUMENT NUMBER
N 5079 - 2108

REV
A2

Notes

- THIS DRAWING IS TO BE READ IN CONJUNCTION WITH DRAWINGS:-
N5079-2109 PLANNING DRAWING - BLOCK PLAN.
N5079-2110 PLANNING DRAWING - SITE LOCATION PLAN.
- ALL LEVELS ARE IN METRES ABOVE ORDINANCE DATUM.
- ALL DIMENSIONS ARE IN MILLIMETRES UNLESS STATED OTHERWISE.

THE COPYRIGHT IN THIS DRAWING IS THE PROPERTY OF AECOM DESIGN BUILD AND THE DRAWING MAY NOT BE REPRODUCED IN WHOLE OR IN PART, IN ANY FORM, WHETHER BY PHOTOGRAPH, PHOTOCOPYING OR REPRODUCTION AS A THREE DIMENSIONAL ARTICLE WITHOUT THE WRITTEN PERMISSION OF AECOM DESIGN BUILD

 


A2	21.08.13	HYPOCHLORITE REVISED BUILDING SIZE AND ALIGNMENT	PAB	JJ	TS
A1	28.05.13	ISSUED FOR APPROVAL	JH	JJ	TS
P	28.05.13	UNCONTROLLED DRAFT COPY	JH		
REV	DATE	REVISION DETAILS	DRN	CHD	APPD

DRAWING REV KEY
P - PRELIMINARY UNCHECKED COPY
A - APPROVED
C - CONSTRUCTION ISSUE


DO NOT SCALE

THE COPYRIGHT IN THIS DRAWING IS THE PROPERTY OF EARTH TECH ENGINEERING LTD AND THE DRAWING MAY NOT BE REPRODUCED IN WHOLE OR IN PART, IN ANY FORM, WHETHER BY PHOTOGRAPH, PHOTOCOPYING OR REPRODUCTION AS A THREE DIMENSIONAL ARTICLE WITHOUT THE WRITTEN PERMISSION OF EARTH TECH ENGINEERING LTD.

 

Notes

1. THIS DRAWING IS TO BE READ IN CONJUNCTION WITH DRAWINGS:-
N5079-2108 PLANNING DRAWING - HYPOCHLORITE KIOSK ELEVATIONS
N5079-2110 PLANNING DRAWING - SITE LOCATION PLAN
2. ALL LEVELS ARE IN METRES ABOVE ORDNANCE DATUM.
3. ALL DIMENSIONS ARE IN MILLIMETRES UNLESS STATED OTHERWISE.

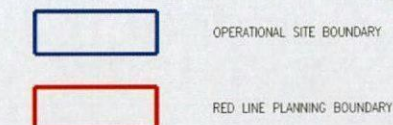

A2	27.08.13	HYPOCHLORITE KIOSK SIZE AND ALIGNMENT AMENDED	PAB	JJ	TS
A1	21.05.13	ISSUED FOR APPROVAL	JH	JJ	TS
P	21.05.13	UNCONTROLLED DRAFT COPY	JH		
REV	DATE	REVISION DETAILS	DRN	CHD	APPD

DRAWING REV KEY

P - PRELIMINARY UNCHECKED COPY
A - APPROVED
C - CONSTRUCTION ISSUE

ORIGINATING ENGINEER	J. JONES
DAZ REF	TBA
EASTING / NORTHING	TBA
DATE IN GROUND	TBA
DATE OF ABANDONMENT	N/A
Y/W USE ONLY	LEGAL STATUS/ FUNCTION CHANGE AUTHORISED BY

CUSTOMER
YORKSHIRE WATER SERVICES LTD

CUSTOMER REFERENCE
R0427

PROJECT
INGBIRCHWORTH W.T.W.


DRAWING TITLE
**PLANNING DRAWING
BLOCK PLAN**

PRODUCED BY
 **LIVINGSTONE HOUSE
CHADWICK STREET
LEEDS
WEST YORKSHIRE LS10 1LJ
TEL: (+44) 0844 8481091
FAX: (+44) 0113 2122459**

SCALE
1:500

DOCUMENT NUMBER
N 5079 - 2109

REV
A2

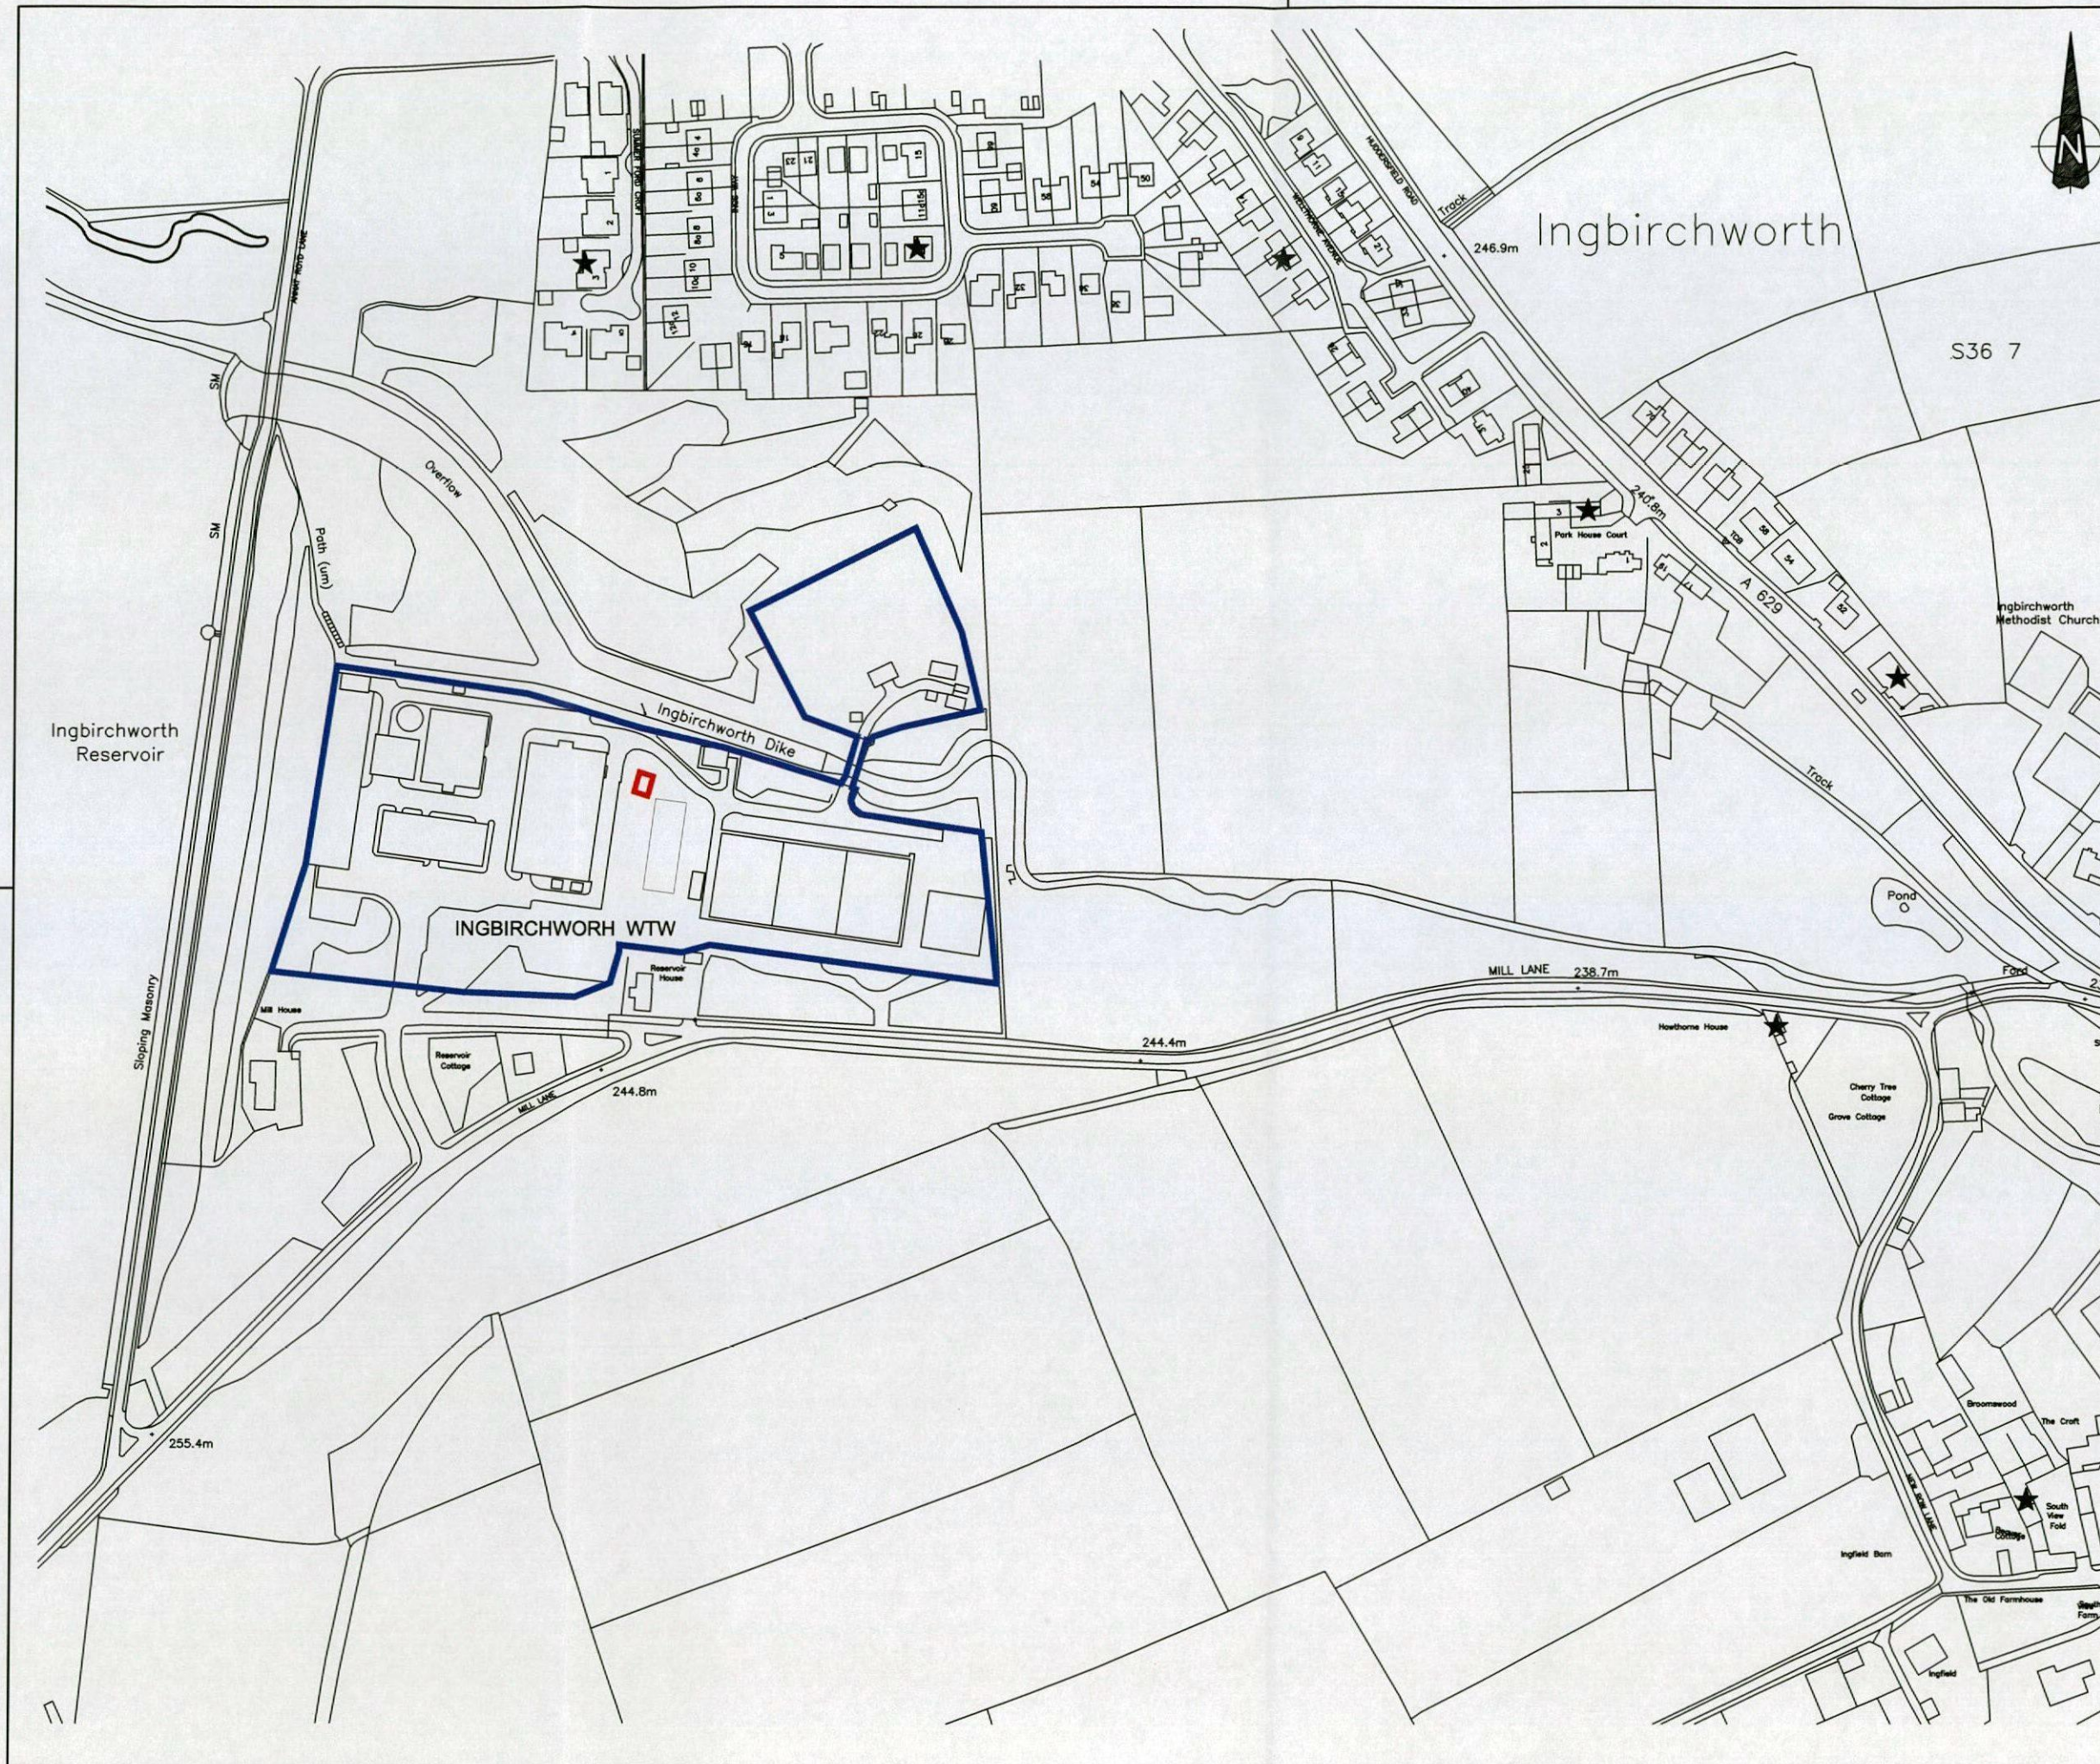

THE COPYRIGHT IN THIS DRAWING IS THE PROPERTY OF AECOM DESIGN BUILD AND THE DRAWING MAY NOT BE REPRODUCED IN WHOLE OR IN PART, IN ANY FORM, WHETHER BY PHOTOGRAPH, PHOTOCOPYING OR REPRODUCTION AS A THREE DIMENSIONAL ARTICLE WITHOUT THE WRITTEN PERMISSION OF AECOM DESIGN BUILD.

SCALE 1:1250 @ A1
0 25 50 75 100 125m

Notes

- THIS DRAWING IS TO BE READ IN CONJUNCTION WITH DRAWINGS:-
N5079-2108 PLANNING DRAWING - HYPOCHLORITE KIOSK ELEVATIONS
N5079-2109 PLANNING DRAWING - BLOCK PLAN.
- ALL LEVELS ARE IN METRES ABOVE ORDNANCE DATUM.
- ALL DIMENSIONS ARE IN MILLIMETRES UNLESS STATED OTHERWISE.

KEY

OPERATIONAL SITE BOUNDARY
RED LINE PLANNING BOUNDARY

REV	DATE	REVISION DETAILS	DRN	CHD	APPD
A2	21.08.13	HYPOCHLORITE BUILDING SIZE & ALIGNMENT AMENDED	JH	JJ	TS
A1	21.05.13	ISSUED FOR APPROVAL	JH	JJ	TS
P	21.05.13	UNCONTROLLED DRAFT COPY	JH	JJ	TS

DRAWING REV KEY

P - PRELIMINARY UNCHECKED COPY
A - APPROVED
C - CONSTRUCTION ISSUE

ORIGINATING ENGINEER	J. JOHNS
DAZ REF	TBA
EASTING / NORTHING	TBA
DATE IN GROUND	TBA
DATE OF ABANDONMENT	N/A
YV USE ONLY	LEGAL STATUS/ FUNCTION CHANGE AUTHORISED BY

CUSTOMER
YORKSHIRE WATER SERVICES LTD

CUSTOMER REFERENCE
R0427

PROJECT
INGBIRCHWORTH WTW


DRAWING TITLE
**PLANNING DRAWING
SITE LOCATION PLAN**

PRODUCED BY
ETM
LIVINGSTONE HOUSE
CHADWICK STREET
LEEDS
LS10 1LJ
TEL: 0844 8481091
FAX: 0113 2122459

SCALE
1:1250


DOCUMENT NUMBER
N 5079 - 2110

REV
A2

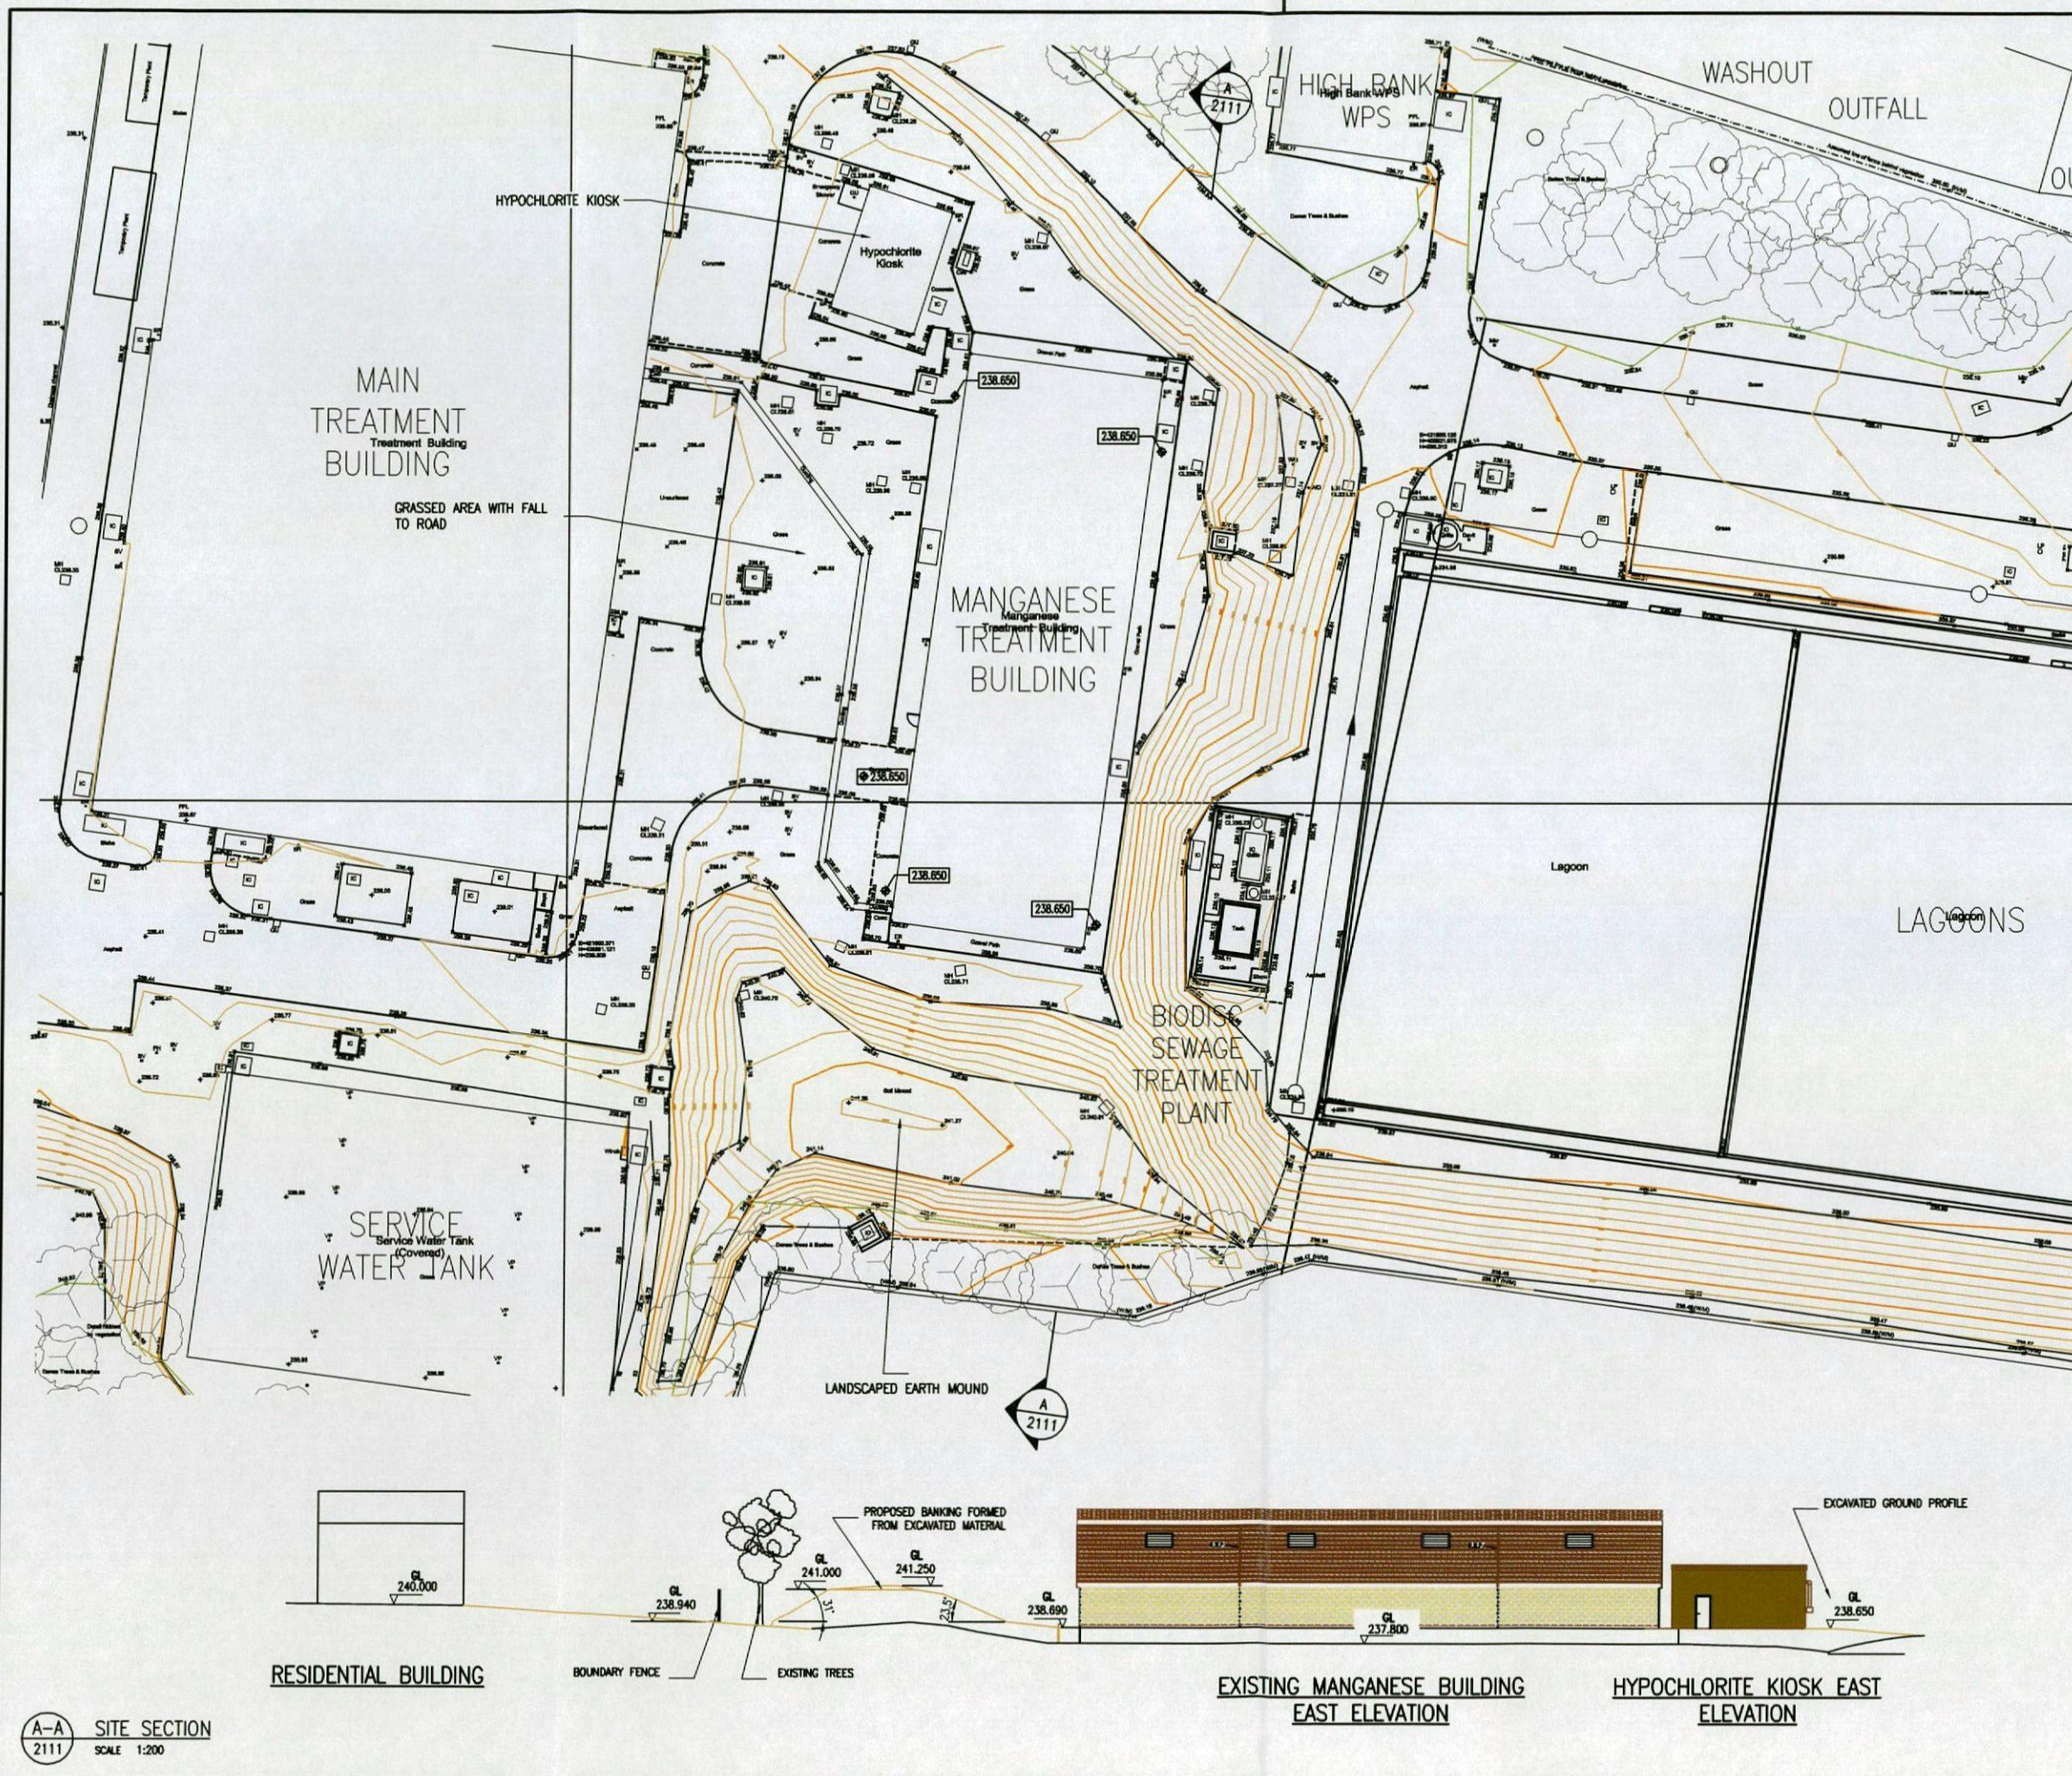

THE COPYRIGHT IN THIS DRAWING IS THE PROPERTY OF AECOM DESIGN BUILD AND THE DRAWING MAY NOT BE REPRODUCED IN WHOLE OR IN PART, IN ANY FORM, WHETHER BY PHOTOGRAPH, PHOTOCOPYING OR REPRODUCTION AS A THREE DIMENSIONAL ARTICLE WITHOUT THE WRITTEN PERMISSION OF AECOM DESIGN BUILD.

SCALE 1:200

 

Notes

- THIS DRAWING IS TO BE READ IN CONJUNCTION WITH DRAWINGS:-
N5079-2108 PLANNING DRAWING - HYPOCHLORITE KIOSK ELEVATIONS
N5079-2109 PLANNING DRAWING - BLOCK PLAN
N5079-2110 PLANNING DRAWING - SITE LOCATION PLAN
- ALL LEVELS ARE IN METRES ABOVE ORDNANCE DATUM.
- ALL DIMENSIONS ARE IN MILLIMETRES UNLESS STATED OTHERWISE.

KEY



EXISTING TREE/BUSH

A3	13.06.14	UPDATED WITH LATEST TOPO SURVEY.	J.E.H.	G.B.	G.B.
A2	18.07.13	HYPOCHLORITE KIOSK SIZE AND ALIGNMENT AMENDED	CH	JJ	TS
A1	04.06.13	APPROVED FOR CONSTRUCTION	JH	JJ	TS
P	04.06.13	UNCONTROLLED DRAFT COPY	JH	JJ	TS
REV	DATE	REVISION DETAILS	DRN	CHD	APPD

DRAWING REV KEY

P - PRELIMINARY UNCHECKED COPY
A - APPROVED
C - CONSTRUCTION ISSUE

ORIGINATING ENGINEER	J ROGERSON
DAZ REF	TBA
EASTING / NORTHING	TBA
DATE IN GROUND	TBA
DATE OF ABANDONMENT	N/A
YV USE ONLY	LEGAL STATUS/ FUNCTION CHANGE AUTHORISED BY

CUSTOMER
YORKSHIRE WATER SERVICES LTD

CUSTOMER REFERENCE
R0427

PROJECT
INGBIRCHWORTH WTW

DRAWING TITLE
**HYPOCHLORITE KIOSK
LANDSCAPING PROPOSALS**

PRODUCED BY
ETM
LIVINGSTONE HOUSE
CHADWICK STREET
LEEDS
LS10 1LJ
TEL: 0844 8481091
FAX: 0113 2122459

SCALE
1:250

DOCUMENT NUMBER
N 5079 - 2111

REV
A3