

REVISIONS

A Amendments as agreed. 04.02.2020
B Elevation 4 added. 18.02.2020



1 Proposed Rear Elevation
Scale: 1:50

- notes:
- 2.3m ceiling
 - 15mm board
 - 150mm joist
 - firings to 2 degrees, min 50mm
 - 120mm Calotex TD4000
 - 5mm waterproofing membrane
 - min. 150mm upstand

New rendered extension with stone coping




2 Proposed Front Elevation
Scale: 1:50


New brickwork / rendered porch with pitch roof. All materials to match existing.




3 Proposed Side Elevation
Scale: 1:50

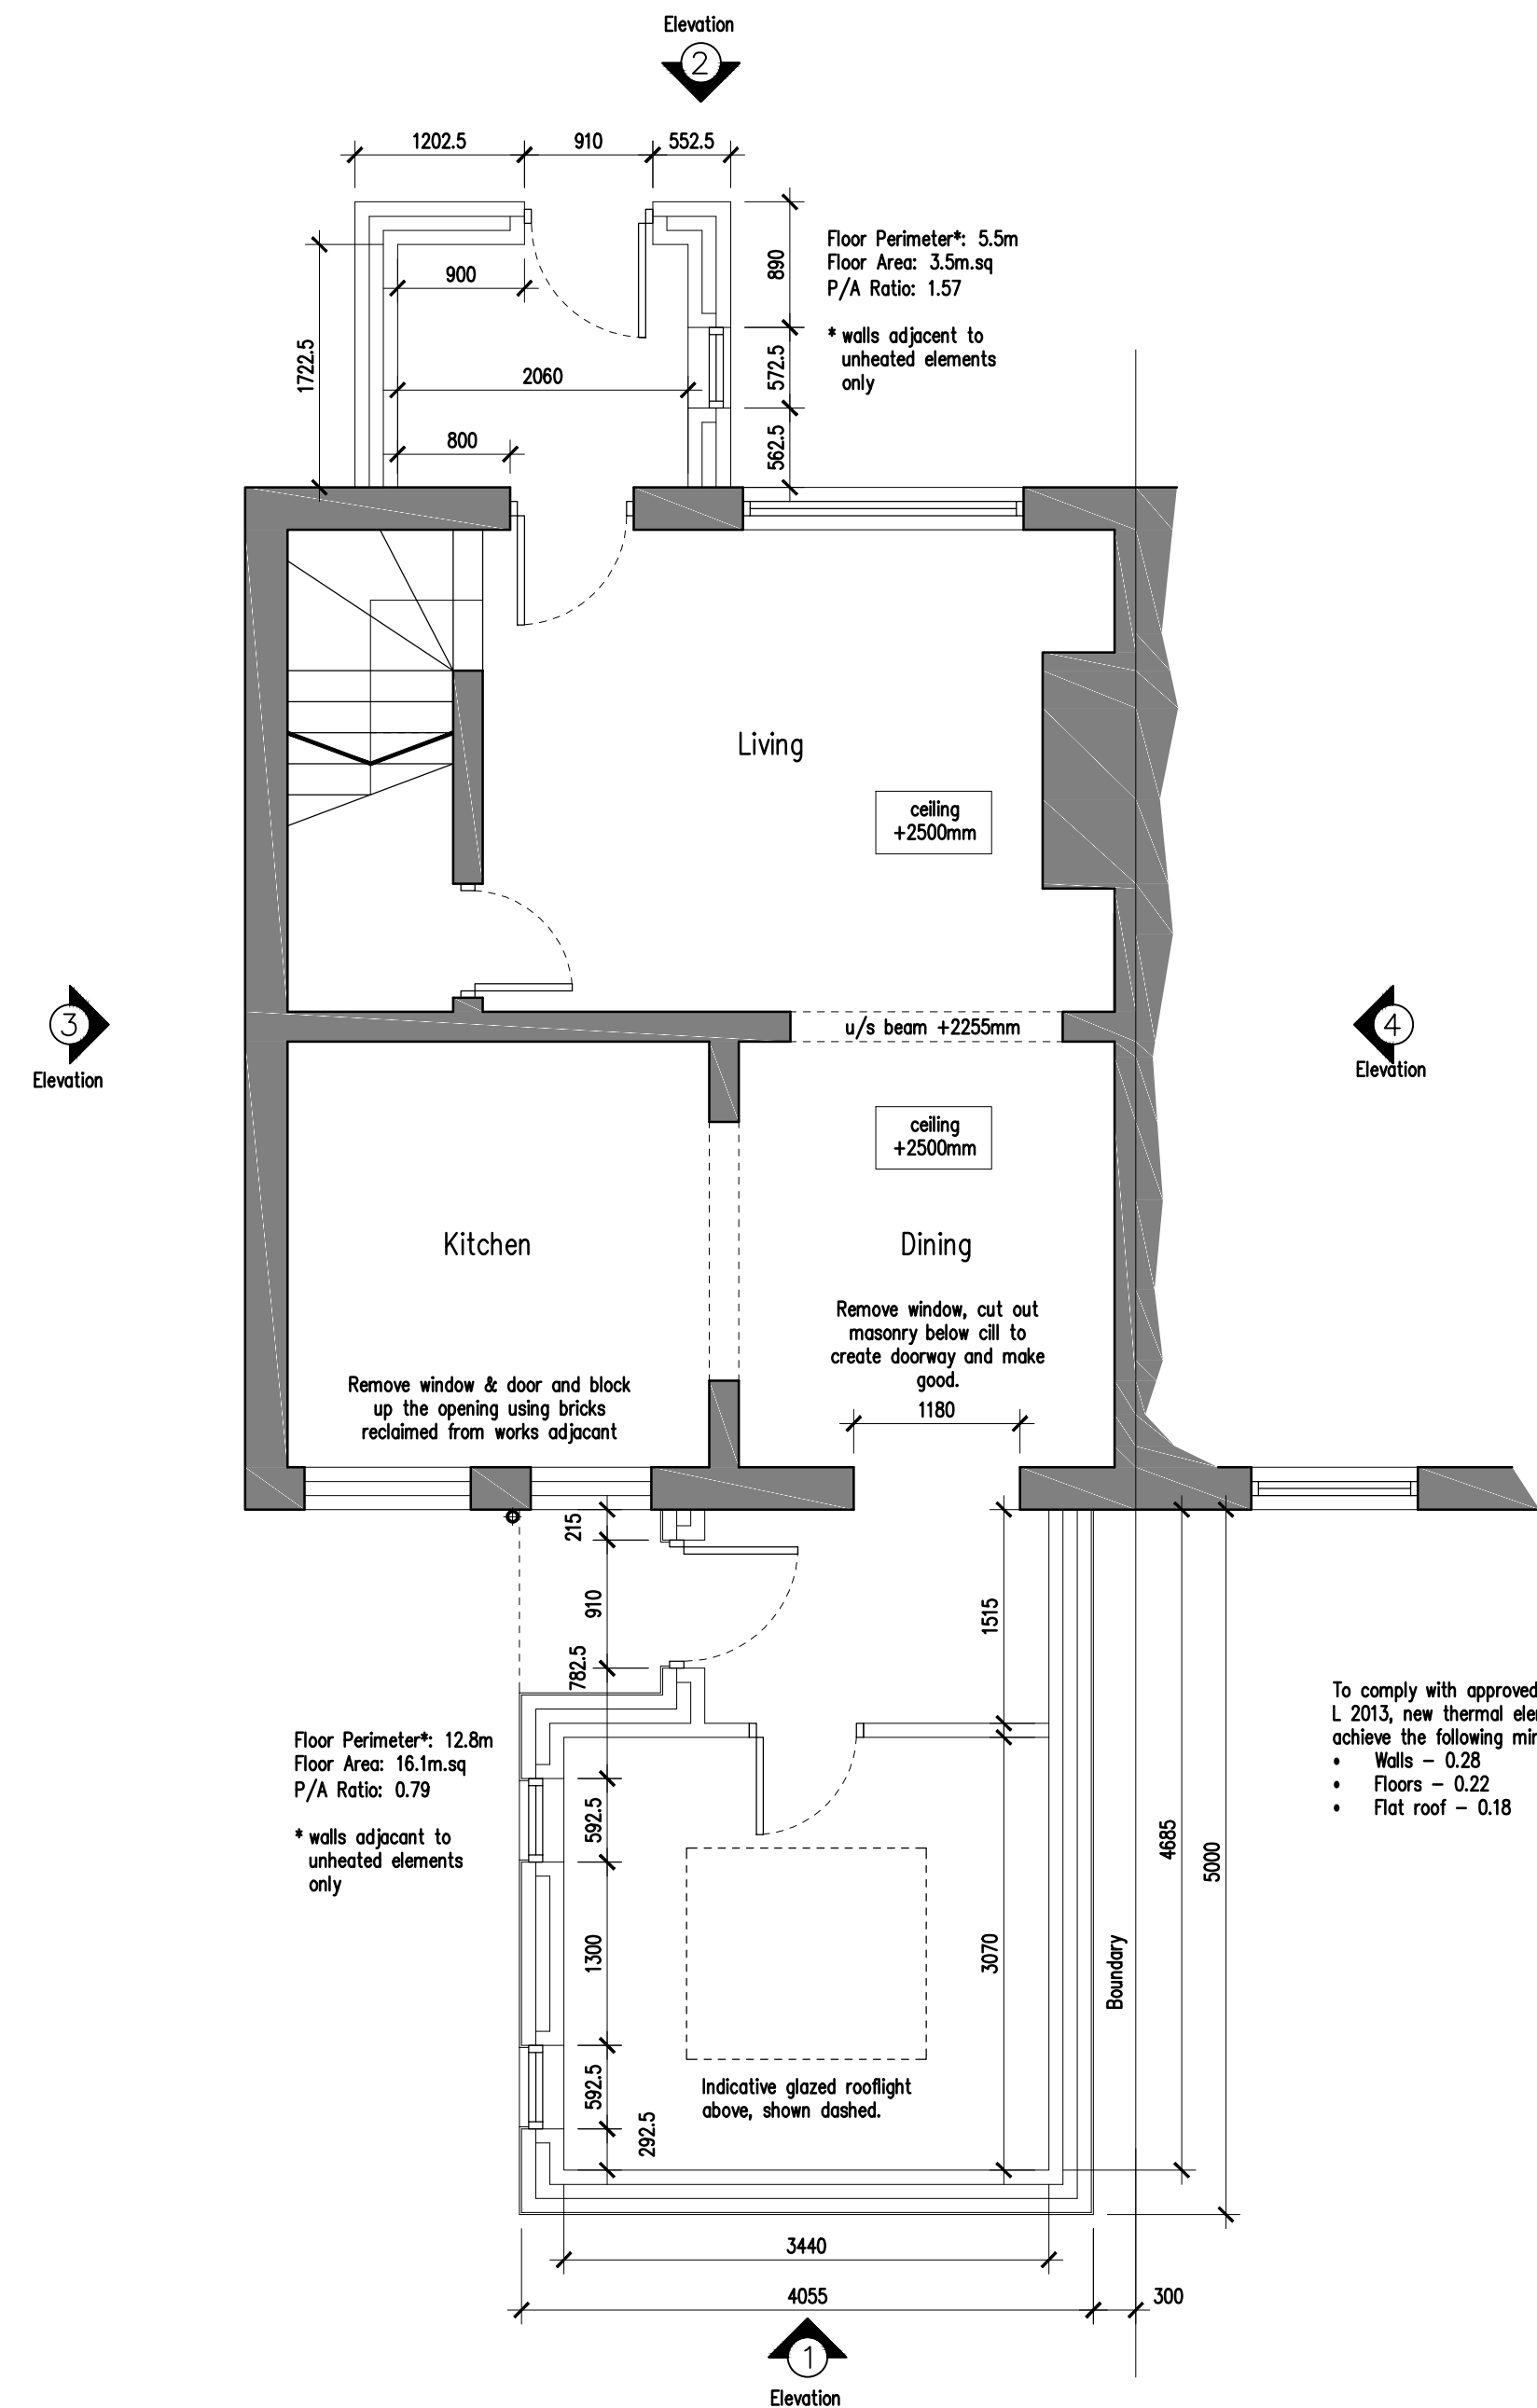


1 Proposed Ground Floor Plan (+0.000m)
Scale: 1:50

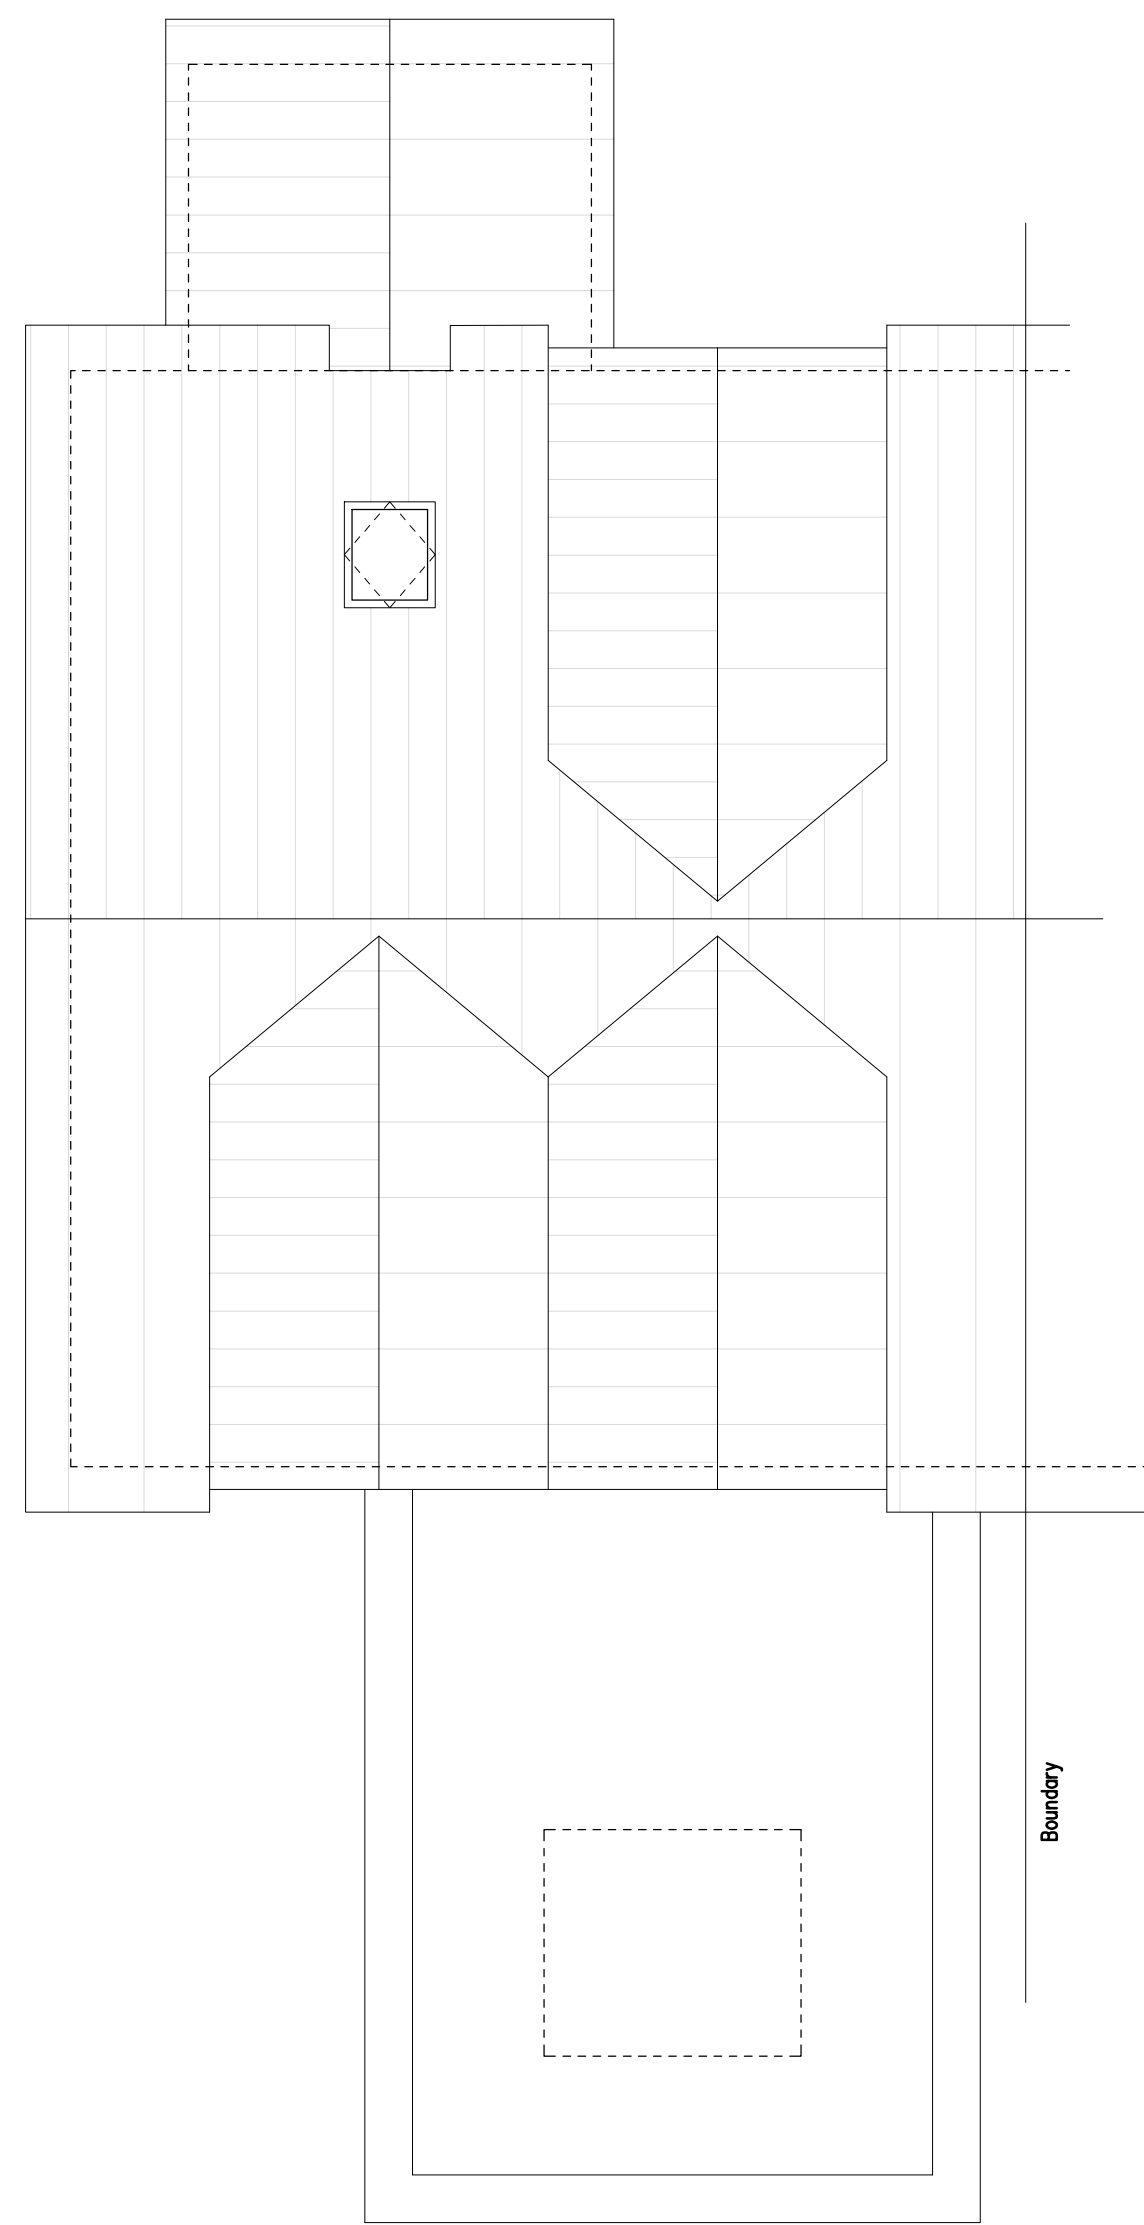


2 Proposed Roof Plan
Scale: 1:50

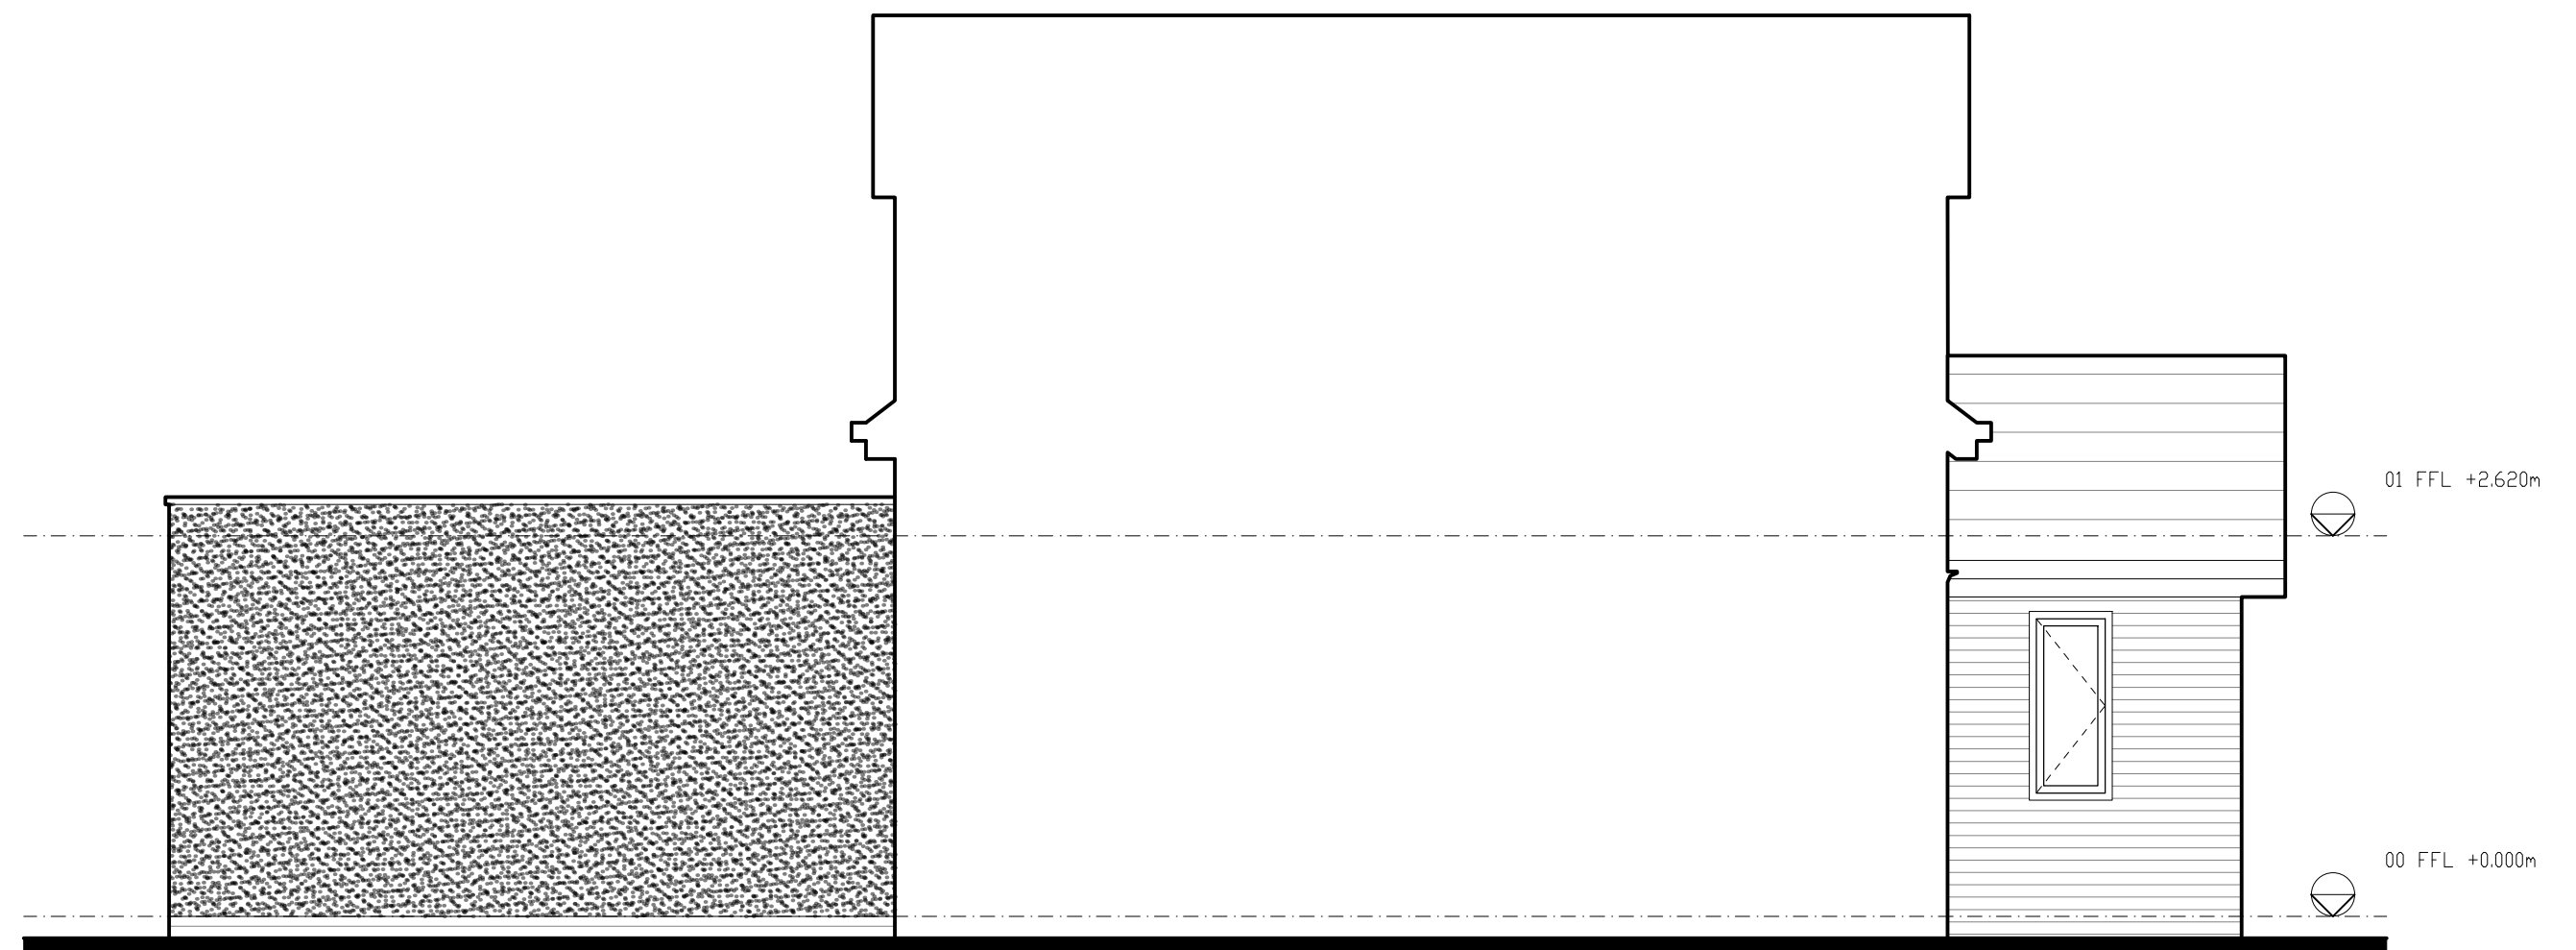

4 Proposed Side Elevation
Scale: 1:50

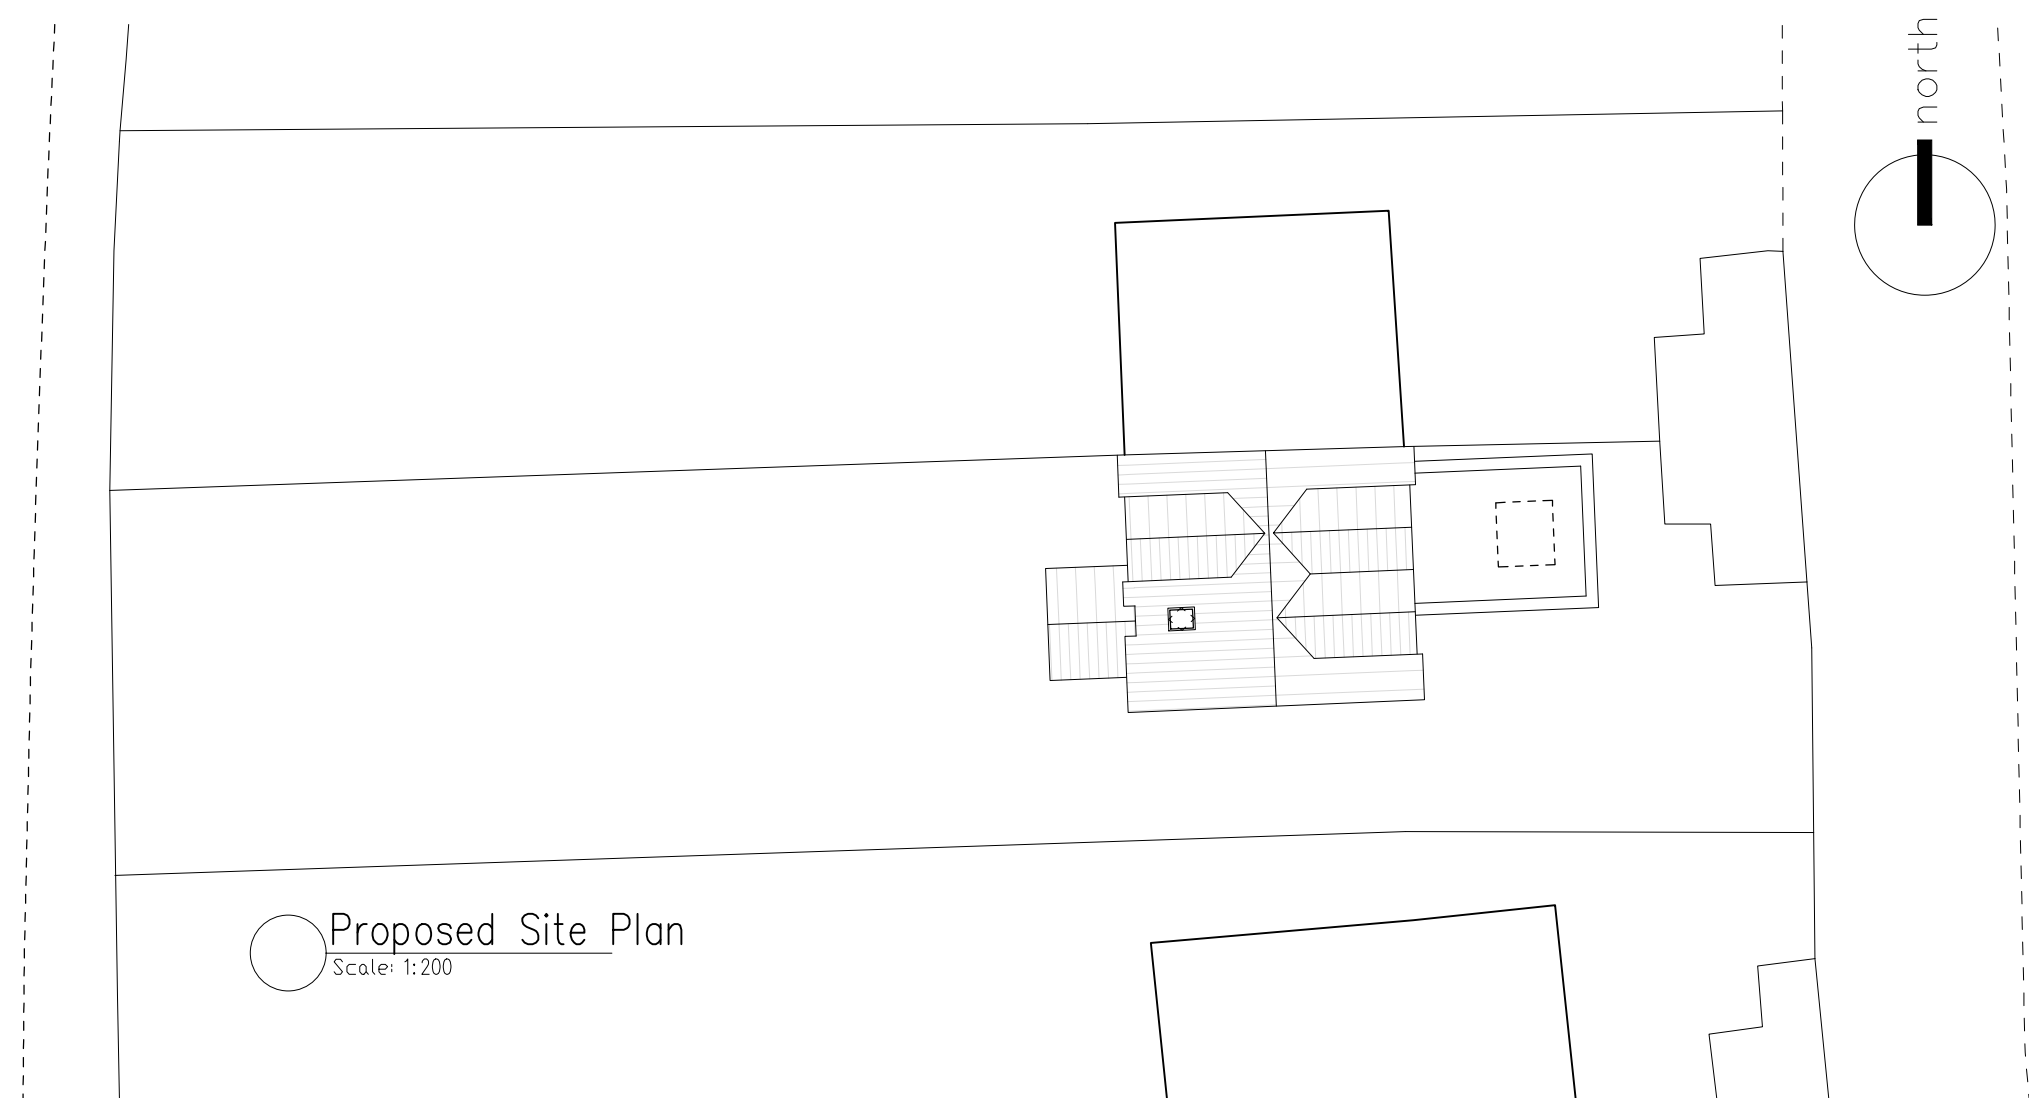

Proposed Site Plan
Scale: 1:200

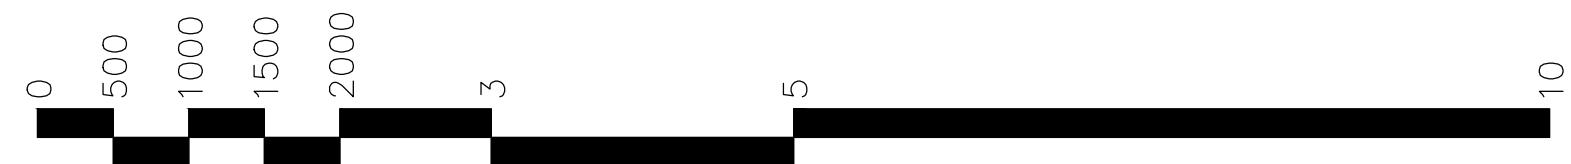

PROJECT
34 Pilley Green
Proposed Front & Rear Extension
TITLE
Proposed GA's
SCALE
1:50 @ A1
DRAWN BY
2018-04-02
DATE
03.07.2019
REVIEWED
REVISION
B
DRAWING PATH